
UPSTAGE

FIXTURE LEGEND

- **ADBPC1kW** — Spot Light · 18×
- **ADBPC2kW** — Spot Light · 12×
- **Niethammer1kWpro file** — Profile Spot · 14×
- **Niethammer2kWpro file** — Profile Spot · 20×

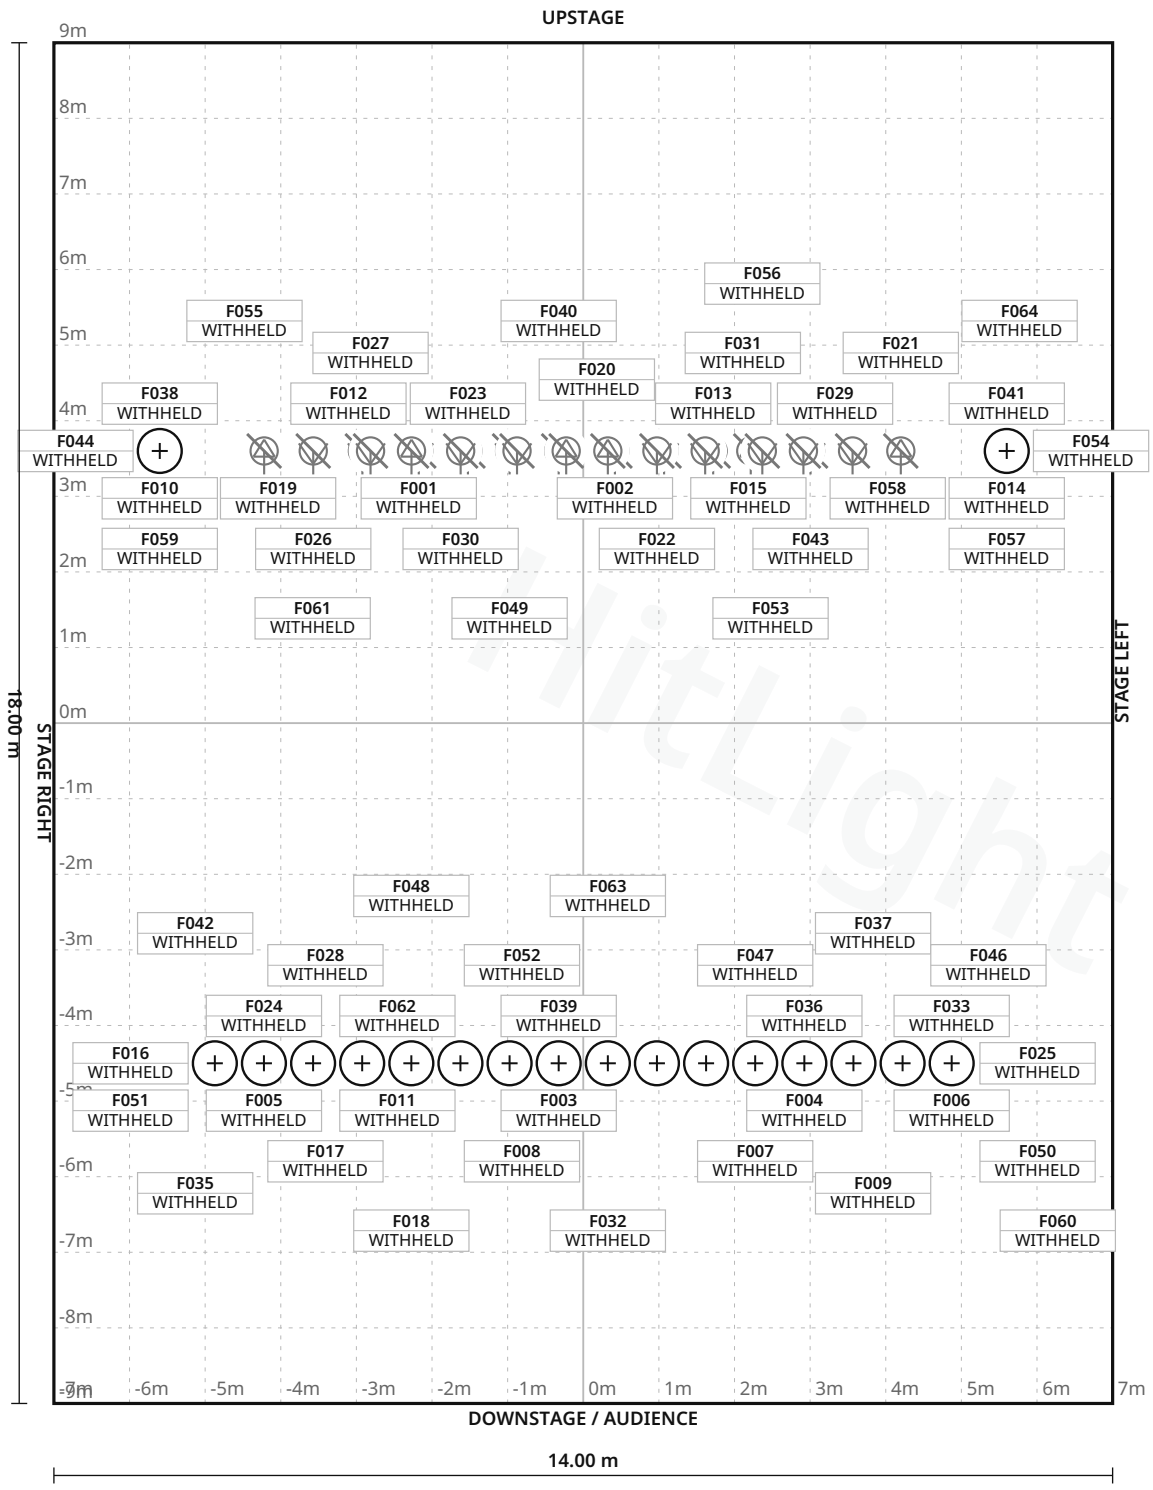

Stage 14.00 m W × 18.00 m D · Grid 1 m

2 fixture labels omitted in this view due to crowding · see DMX patch

Het Speelhuis · Theaterzaal

LIGHT PLOT · PLAN · Theaterzaal

HitLight · Het Speelhuis

Speelhuisplein 2, 5707 DZ, Helmond, Netherlands

DWG HL · SCALE 1:100 · metric · PRINT AT 100%

Drawn HitLight

Generated from the saved show

SOURCE aba60ca396c2

SYMBOL LEGEND

4 TYPES · 64 FIXTURES · COLOUR BY TYPE



Unverified source fixture ADBPC1kW

Spot Light · Unverified · TBC ch · category symbol

18 physical · 18 plotted

18 disabled · 0 unplaced



Unverified source fixture ADBPC2kW

Spot Light · Unverified · TBC ch · category symbol

12 physical · 12 plotted

12 disabled · 0 unplaced



Unverified source fixture Niethammer1kWprofile

Profile Spot · Unverified · TBC ch · category symbol

14 physical · 14 plotted

14 disabled · 0 unplaced



Unverified source fixture Niethammer2kWprofile

Profile Spot · Unverified · TBC ch · category symbol

20 physical · 20 plotted

20 disabled · 0 unplaced

HitLight

Het Speelhuis · Theaterzaal

SYMBOL LEGEND · Theaterzaal

HitLight · Het Speelhuis

Speelhuisplein 2, 5707 DZ, Helmond, Netherlands

DWG HL · METRIC

Drawn HitLight

Generated from the saved show

SOURCE aba60ca396c2

GENERAL NOTES

1. Source-based lighting plan. Confirm the current rig with the venue.
2. PARTIAL: included fixtures are not a full physical-unit census.
3. DMX PATCH WITHHELD: provisional or unchecked addresses are not published.
4. Approximate planning view; not official venue paperwork or output-ready. Original HitLight symbols only; no source pages, OEM meshes, photos or logos. Original files remain private; modes and patch unverified.

HitLight

Het Speelhuis · Theaterzaal

GENERAL NOTES · Theaterzaal

HitLight · Het Speelhuis

Speelhuisplein 2, 5707 DZ, Helmond, Netherlands

DWG HL · METRIC

Drawn HitLight

Generated from the saved show

SOURCE aba60ca396c2

FIXTURE SCHEDULE

Fixture	Manufacturer / model	Position / mount	Mode / output
VISUAL PLANNING · DMX PATCH WITHHELD			
F001	Unverified source fixture / ADBPC1kW	PLOTTED	Unverified · Output excluded
F002	Unverified source fixture / Niethammer1kWprofile	PLOTTED	Unverified · Output excluded
F003	Unverified source fixture / Niethammer2kWprofile	PLOTTED	Unverified · Output excluded
F004	Unverified source fixture / ADBPC2kW	PLOTTED	Unverified · Output excluded
F005	Unverified source fixture / ADBPC2kW	PLOTTED	Unverified · Output excluded
F006	Unverified source fixture / Niethammer2kWprofile	PLOTTED	Unverified · Output excluded
F007	Unverified source fixture / Niethammer2kWprofile	PLOTTED	Unverified · Output excluded
F008	Unverified source fixture / Niethammer2kWprofile	PLOTTED	Unverified · Output excluded
F009	Unverified source fixture / ADBPC2kW	PLOTTED	Unverified · Output excluded
F010	Unverified source fixture / Niethammer1kWprofile	PLOTTED	Unverified · Output excluded
F011	Unverified source fixture / Niethammer2kWprofile	PLOTTED	Unverified · Output excluded
F012	Unverified source fixture / Niethammer1kWprofile	PLOTTED	Unverified · Output excluded
F013	Unverified source fixture / Niethammer1kWprofile	PLOTTED	Unverified · Output excluded
F014	Unverified source fixture / Niethammer1kWprofile	PLOTTED	Unverified · Output excluded
F015	Unverified source fixture / ADBPC1kW	PLOTTED	Unverified · Output excluded
F016	Unverified source fixture / Niethammer2kWprofile	PLOTTED	Unverified · Output excluded
F017	Unverified source fixture / ADBPC2kW	PLOTTED	Unverified · Output excluded
F018	Unverified source fixture / Niethammer2kWprofile	PLOTTED	Unverified · Output excluded
F019	Unverified source fixture / ADBPC1kW	PLOTTED	Unverified · Output excluded
F020	Unverified source fixture / ADBPC1kW	PLOTTED	Unverified · Output excluded

Planning reference only. Confirm installed modes and patch with the venue.

Fixture	Manufacturer / model	Position / mount	Mode / output
VISUAL PLANNING · DMX PATCH WITHHELD			
F021	Unverified source fixture / Niethammer1kWprofile	PLOTTED	Unverified · Output excluded
F022	Unverified source fixture / ADBPC1kW	PLOTTED	Unverified · Output excluded
F023	Unverified source fixture / Niethammer1kWprofile	PLOTTED	Unverified · Output excluded
F024	Unverified source fixture / ADBPC2kW	PLOTTED	Unverified · Output excluded
F025	Unverified source fixture / ADBPC2kW	PLOTTED	Unverified · Output excluded
F026	Unverified source fixture / ADBPC1kW	PLOTTED	Unverified · Output excluded
F027	Unverified source fixture / ADBPC1kW	PLOTTED	Unverified · Output excluded
F028	Unverified source fixture / ADBPC2kW	PLOTTED	Unverified · Output excluded
F029	Unverified source fixture / Niethammer1kWprofile	PLOTTED	Unverified · Output excluded
F030	Unverified source fixture / ADBPC1kW	PLOTTED	Unverified · Output excluded
F031	Unverified source fixture / Niethammer1kWprofile	PLOTTED	Unverified · Output excluded
F032	Unverified source fixture / Niethammer2kWprofile	PLOTTED	Unverified · Output excluded
F033	Unverified source fixture / Niethammer2kWprofile	PLOTTED	Unverified · Output excluded
F034	Unverified source fixture / Niethammer2kWprofile	PLOTTED	Unverified · Output excluded
F035	Unverified source fixture / ADBPC2kW	PLOTTED	Unverified · Output excluded
F036	Unverified source fixture / ADBPC2kW	PLOTTED	Unverified · Output excluded
F037	Unverified source fixture / ADBPC2kW	PLOTTED	Unverified · Output excluded
F038	Unverified source fixture / ADBPC1kW	PLOTTED	Unverified · Output excluded
F039	Unverified source fixture / Niethammer2kWprofile	PLOTTED	Unverified · Output excluded
F040	Unverified source fixture / Niethammer1kWprofile	PLOTTED	Unverified · Output excluded

Planning reference only. Confirm installed modes and patch with the venue.

Fixture	Manufacturer / model	Position / mount	Mode / output
VISUAL PLANNING · DMX PATCH WITHHELD			
F041	Unverified source fixture / ADBPC1kW	PLOTTED	Unverified · Output excluded
F042	Unverified source fixture / ADBPC2kW	PLOTTED	Unverified · Output excluded
F043	Unverified source fixture / ADBPC1kW	PLOTTED	Unverified · Output excluded
F044	Unverified source fixture / Niethammer1kWprofile	PLOTTED	Unverified · Output excluded
F045	Unverified source fixture / Niethammer2kWprofile	PLOTTED	Unverified · Output excluded
F046	Unverified source fixture / Niethammer2kWprofile	PLOTTED	Unverified · Output excluded
F047	Unverified source fixture / Niethammer2kWprofile	PLOTTED	Unverified · Output excluded
F048	Unverified source fixture / Niethammer2kWprofile	PLOTTED	Unverified · Output excluded
F049	Unverified source fixture / ADBPC1kW	PLOTTED	Unverified · Output excluded
F050	Unverified source fixture / ADBPC2kW	PLOTTED	Unverified · Output excluded
F051	Unverified source fixture / Niethammer2kWprofile	PLOTTED	Unverified · Output excluded
F052	Unverified source fixture / Niethammer2kWprofile	PLOTTED	Unverified · Output excluded
F053	Unverified source fixture / Niethammer1kWprofile	PLOTTED	Unverified · Output excluded
F054	Unverified source fixture / ADBPC1kW	PLOTTED	Unverified · Output excluded
F055	Unverified source fixture / Niethammer1kWprofile	PLOTTED	Unverified · Output excluded
F056	Unverified source fixture / ADBPC1kW	PLOTTED	Unverified · Output excluded
F057	Unverified source fixture / Niethammer1kWprofile	PLOTTED	Unverified · Output excluded
F058	Unverified source fixture / ADBPC1kW	PLOTTED	Unverified · Output excluded
F059	Unverified source fixture / ADBPC1kW	PLOTTED	Unverified · Output excluded
F060	Unverified source fixture / Niethammer2kWprofile	PLOTTED	Unverified · Output excluded

Planning reference only. Confirm installed modes and patch with the venue.

FIXTURE SCHEDULE · CONTINUED

Fixture	Manufacturer / model	Position / mount	Mode / output
VISUAL PLANNING · DMX PATCH WITHHELD			
F061	Unverified source fixture / ADBPC1kW	PLOTTED	Unverified · Output excluded
F062	Unverified source fixture / Niethammer2kWprofile	PLOTTED	Unverified · Output excluded
F063	Unverified source fixture / Niethammer2kWprofile	PLOTTED	Unverified · Output excluded
F064	Unverified source fixture / ADBPC1kW	PLOTTED	Unverified · Output excluded

Planning reference only. Confirm installed modes and patch with the venue.

HitLight

Het Speelhuis · Theaterzaal

FIXTURE SCHEDULE · Theaterzaal

HitLight · Het Speelhuis

Speelhuisplein 2, 5707 DZ, Helmond, Netherlands

DWG HL · METRIC

Drawn HitLight

Generated from the saved show

SOURCE aba60ca396c2

VALIDATION APPENDIX

WARNING · PATCH_WITHHELD

DMX patch facts are withheld pending source verification. This planning document cannot be used for hardware output.

Objects: — · Remediation: review the source facts and regenerate.

ERROR · STAGE_DIMENSIONS_UNCONFIRMED

Confirm the stage dimensions before producing a final technical document.

Objects: Theaterzaal · Remediation: review the source facts and regenerate.

WARNING · MODE_UNVERIFIED

DMX modes are unverified; output remains excluded.

Objects: F001–F064 · Remediation: review the source facts and regenerate.

WARNING · FIXTURE_DISABLED

Fixtures are disabled for this visual planning reconstruction.

Objects: F001–F064 · Remediation: review the source facts and regenerate.

WARNING · TITLE_METADATA_INCOMPLETE

Some professional title-block metadata is missing; the document will show an em dash.

Objects: 936dbbcecf20ea33e31609cf · Remediation: review the source facts and regenerate.

HitLight

VENUE & DRAWING SOURCES

Het Speelhuis

Theaterzaal · Published house plot

Speelhuisplein 2, 5707 DZ, Helmond, NL

https://theaterspeelhuis.nl/je-bezoek/route-parkeren

Sources checked 2026-11-03

Generated by HitLight from the reviewed partial Het Speelhuis reconstruction. Venue sources are cited as facts; their original artwork remains private.

Symbols: HitLight-owned category artwork. No manufacturer model geometry or original source pages included.

Fixture positions follow the venue’s published lighting plot; the currently installed rig is not verified.

The plot gives no full scale or trim heights, so scale and heights are estimated.

64 source-based fixture records display 64 approximate public catalogue housings or labelled donors and 0 visual fallbacks. 20 original 714SX display references now use newly authored public housings. Printed source identities and donor labels, selected modes, patch, output exclusions and layout are unchanged. Original source, geometry and installed-equipment uncertainties remain; housing detail, optics and hardware are unverified.

Approximate planning view; not official venue paperwork or output-ready. Original HitLight symbols only; no source pages, OEM meshes, photos or logos. Original files remain private; modes and patch unverified.

Published venue page / location evidence: https://www.theaterspeelhuis.nl/ · checked 2026-10-19

Published venue page / location evidence: https://theaterspeelhuis.nl/je-bezoek/route-parkeren · checked 2026-10-19

Published venue page / location evidence: https://theaterspeelhuis.nl/hulp-contact · checked 2026-10-19

Published venue page / location evidence: https://theaterspeelhuis.nl/contact/nieuwsbrief · checked 2026-10-19

Official venue/network discovery identity and municipality: https://www.vscd.nl/over-vscd/leden/p3 · checked 2026-10-19

Fixture plot original; visually inspected page(s) 1. Freshness and reuse rights unconfirmed.: https://static.theaterspeelhuis.nl/cache/lichtplan-theaterzaal-2026.3735/lichtplan-theaterzaal-2026.pdf · checked 2026-11-03

Published capacity 430 for Theaterzaal.: https://static.theaterspeelhuis.nl/cache/algemene-informatie.1185/algemene-informatie.pdf · checked 2026-11-03

Official venue/technical source page.: https://theaterspeelhuis.nl/contact/artiest-en-impresariaat · checked 2026-11-03

Public venue page: https://www.hitlight.app/venues/netherlands/het-speelhuis-936dbbce

HitLight