
UPSTAGE ↑

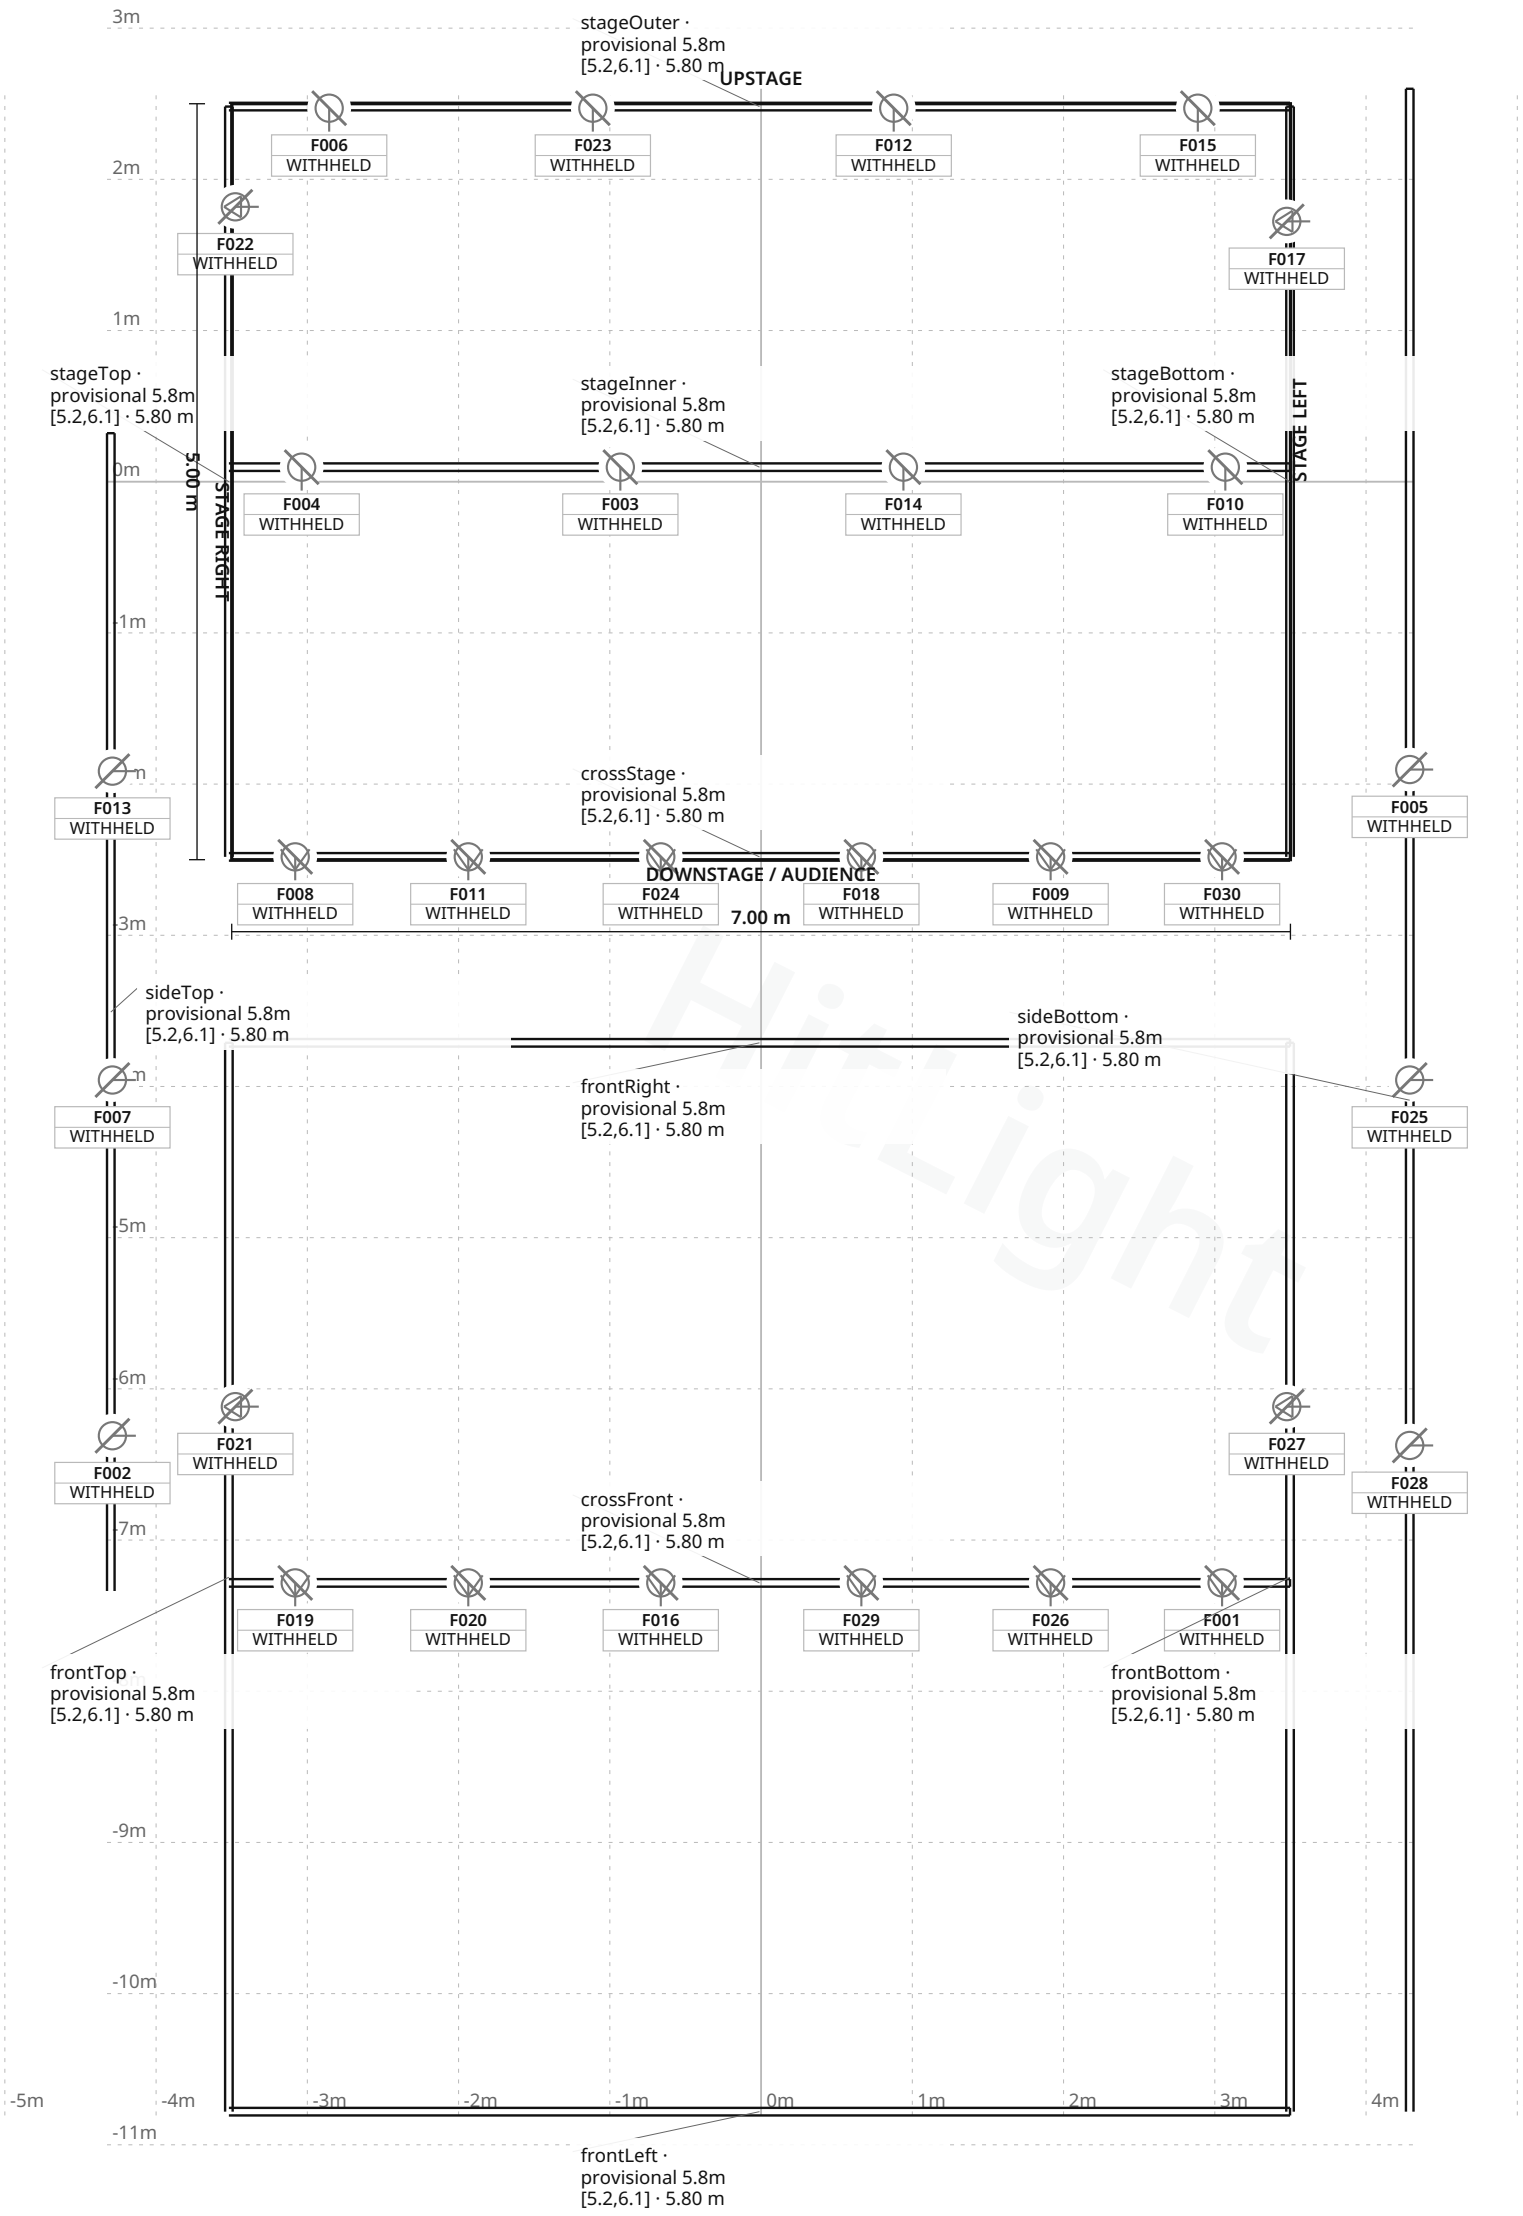

FIXTURE LEGEND

- **Elation KL** Fresnel 6 warm white · source 1 — Spot Light · 2×
- **Elation KL** Fresnel 6 warm white · source 2 — Spot Light · 2×
- **Elation KL** Fresnel 6 warm white · source 3 — Spot Light · 2×
- **Elation KL** Fresnel 6 warm white · source 4 — Spot Light · 2×
- **Elation KL** Fresnel 6 warm white · source 5 — Spot Light · 2×
- **Elation KL** Fresnel 6 warm white · source 6 — Spot Light · 2×
- **Moving Head Fuze** Wash — exact model unconfirmed · source 7 — Profile Spot · 1×
- **Moving Head Fuze** Wash — exact model unconfirmed · source 8 — Profile Spot · 1×
- **Moving Head Fuze** Wash — exact model unconfirmed · source 9 — Profile Spot · 1×
- **Moving Head Fuze** Wash — exact model unconfirmed · source 10 — Profile Spot · 1×
- **Robe ParFect 150** — RGBW/RGBA variant unconfirmed · source 11 — PAR Light · 1×
- **Robe ParFect 150** — RGBW/RGBA variant unconfirmed · source 12 — PAR Light · 1×
- **Robe ParFect 150** — RGBW/RGBA variant unconfirmed · source 13 — PAR Light · 1×
- **Robe ParFect 150** — RGBW/RGBA variant unconfirmed · source 14 — PAR Light · 1×
- **Robe ParFect 150** — RGBW/RGBA variant unconfirmed · source 15 — PAR Light · 1×
- **Robe ParFect 150** — RGBW/RGBA variant unconfirmed · source 16 — PAR Light · 1×
- **Robe ParFect 150** — RGBW/RGBA variant unconfirmed · source 17 — PAR Light · 1×
- **Robe ParFect 150** — RGBW/RGBA variant unconfirmed · source 18 — PAR Light · 1×

+6 types on legend sheet

Stage 7.00 m W × 5.00 m D · Grid 1 m

Kulturhuset Bergsjön · Stora salen

LIGHT PLOT · PLAN · Stora salen

HitLight · Kulturhuset Bergsjön

Bergsjön, Sweden

DWG HL · SCALE 1:50 · metric · PRINT AT 100%

Drawn HitLight

Generated from the saved show

SOURCE bda891158bb6

SYMBOL LEGEND

24 TYPES · 30 FIXTURES · COLOUR BY TYPE

Unverified source fixture Elation KL Fresnel 6 warm white · source 1 Spot Light · Unverified · TBC ch · category symbol	**2 physical · 2 plotted** 2 disabled · 0 unplaced
Unverified source fixture Elation KL Fresnel 6 warm white · source 2 Spot Light · Unverified · TBC ch · category symbol	**2 physical · 2 plotted** 2 disabled · 0 unplaced
Unverified source fixture Elation KL Fresnel 6 warm white · source 3 Spot Light · Unverified · TBC ch · category symbol	**2 physical · 2 plotted** 2 disabled · 0 unplaced
Unverified source fixture Elation KL Fresnel 6 warm white · source 4 Spot Light · Unverified · TBC ch · category symbol	**2 physical · 2 plotted** 2 disabled · 0 unplaced
Unverified source fixture Elation KL Fresnel 6 warm white · source 5 Spot Light · Unverified · TBC ch · category symbol	**2 physical · 2 plotted** 2 disabled · 0 unplaced
Unverified source fixture Elation KL Fresnel 6 warm white · source 6 Spot Light · Unverified · TBC ch · category symbol	**2 physical · 2 plotted** 2 disabled · 0 unplaced
Unverified source fixture Moving Head Fuze Wash — exact model unconfirmed · source 7 Profile Spot · Unverified · TBC ch · category symbol	**1 physical · 1 plotted** 1 disabled · 0 unplaced
Unverified source fixture Moving Head Fuze Wash — exact model unconfirmed · source 8 Profile Spot · Unverified · TBC ch · category symbol	**1 physical · 1 plotted** 1 disabled · 0 unplaced

Kulturhuset Bergsjön · Stora salen

SYMBOL LEGEND · Stora salen

HitLight · Kulturhuset Bergsjön

Bergsjön, Sweden

DWG HL · METRIC

Drawn HitLight

Generated from the saved show

SOURCE bda891158bb6



Unverified source fixture Moving Head Fuze Wash — exact model unconfirmed · source 9

Profile Spot · Unverified · TBC ch · category symbol

1 physical · 1 plotted

1 disabled · 0 unplaced



Unverified source fixture Moving Head Fuze Wash — exact model unconfirmed · source 10

Profile Spot · Unverified · TBC ch · category symbol

1 physical · 1 plotted

1 disabled · 0 unplaced



Unverified source fixture Robe ParFect 150 — RGBW/RGBA variant unconfirmed · source 11

PAR Light · Unverified · TBC ch · category symbol

1 physical · 1 plotted

1 disabled · 0 unplaced



Unverified source fixture Robe ParFect 150 — RGBW/RGBA variant unconfirmed · source 12

PAR Light · Unverified · TBC ch · category symbol

1 physical · 1 plotted

1 disabled · 0 unplaced



Unverified source fixture Robe ParFect 150 — RGBW/RGBA variant unconfirmed · source 13

PAR Light · Unverified · TBC ch · category symbol

1 physical · 1 plotted

1 disabled · 0 unplaced



Unverified source fixture Robe ParFect 150 — RGBW/RGBA variant unconfirmed · source 14

PAR Light · Unverified · TBC ch · category symbol

1 physical · 1 plotted

1 disabled · 0 unplaced



Unverified source fixture Robe ParFect 150 — RGBW/RGBA variant unconfirmed · source 15

PAR Light · Unverified · TBC ch · category symbol

1 physical · 1 plotted

1 disabled · 0 unplaced



Unverified source fixture Robe ParFect 150 — RGBW/RGBA variant unconfirmed · source 16

PAR Light · Unverified · TBC ch · category symbol

1 physical · 1 plotted

1 disabled · 0 unplaced

Unverified source fixture Robe ParFect 150 — RGBW/RGBA variant unconfirmed · source 17 PAR Light · Unverified · TBC ch · category symbol	**1 physical · 1 plotted** 1 disabled · 0 unplaced
Unverified source fixture Robe ParFect 150 — RGBW/RGBA variant unconfirmed · source 18 PAR Light · Unverified · TBC ch · category symbol	**1 physical · 1 plotted** 1 disabled · 0 unplaced
Unverified source fixture Robe ParFect 150 — RGBW/RGBA variant unconfirmed · source 19 PAR Light · Unverified · TBC ch · category symbol	**1 physical · 1 plotted** 1 disabled · 0 unplaced
Unverified source fixture Robe ParFect 150 — RGBW/RGBA variant unconfirmed · source 20 PAR Light · Unverified · TBC ch · category symbol	**1 physical · 1 plotted** 1 disabled · 0 unplaced
Unverified source fixture Robe ParFect 150 — RGBW/RGBA variant unconfirmed · source 21 PAR Light · Unverified · TBC ch · category symbol	**1 physical · 1 plotted** 1 disabled · 0 unplaced
Unverified source fixture Robe ParFect 150 — RGBW/RGBA variant unconfirmed · source 22 PAR Light · Unverified · TBC ch · category symbol	**1 physical · 1 plotted** 1 disabled · 0 unplaced
Unverified source fixture Robe ParFect 150 — RGBW/RGBA variant unconfirmed · source 23 PAR Light · Unverified · TBC ch · category symbol	**1 physical · 1 plotted** 1 disabled · 0 unplaced
Unverified source fixture Robe ParFect 150 — RGBW/RGBA variant unconfirmed · source 24 PAR Light · Unverified · TBC ch · category symbol	**1 physical · 1 plotted** 1 disabled · 0 unplaced

GENERAL NOTES

1. Source-based lighting plan. Confirm the current rig with the venue.
2. PARTIAL: included fixtures are not a full physical-unit census.
3. DMX PATCH WITHHELD: provisional or unchecked addresses are not published.
4. 30 individually plotted assemblies from the cited source configuration; partial reconstruction, not a complete current venue census.
5. See the current legend and fixture schedule for fixture coverage. Source identities remain separate from display models.

HitLight

STAGE ELEMENTS

NAME	TYPE	POSITION	TRIM / SIZE
crossFront · provisional 5.8m [5.2,6.1]	pipe	X -0.01 m · Z 7.28 m	5.80 m · 7.02 m W × 0.05 m D
crossStage · provisional 5.8m [5.2,6.1]	pipe	X -0.01 m · Z 2.48 m	5.80 m · 7.02 m W × 0.05 m D
frontBottom · provisional 5.8m [5.2,6.1]	pipe	X 3.50 m · Z 7.25 m	5.80 m · 7.07 m W × 0.05 m D
frontLeft · provisional 5.8m [5.2,6.1]	pipe	X -0.01 m · Z 10.78 m	5.80 m · 7.02 m W × 0.05 m D
frontRight · provisional 5.8m [5.2,6.1]	pipe	X -0.01 m · Z 3.71 m	5.80 m · 7.02 m W × 0.05 m D
frontTop · provisional 5.8m [5.2,6.1]	pipe	X -3.52 m · Z 7.25 m	5.80 m · 7.07 m W × 0.05 m D
sideBottom · provisional 5.8m [5.2,6.1]	pipe	X 4.29 m · Z 4.09 m	5.80 m · 13.38 m W × 0.05 m D
sideTop · provisional 5.8m [5.2,6.1]	pipe	X -4.30 m · Z 3.51 m	5.80 m · 7.66 m W × 0.05 m D
stageBottom · provisional 5.8m [5.2,6.1]	pipe	X 3.50 m · Z 0.00 m	5.80 m · 4.96 m W × 0.05 m D
stageInner · provisional 5.8m [5.2,6.1]	pipe	X -0.01 m · Z -0.10 m	5.80 m · 7.02 m W × 0.05 m D
stageOuter · provisional 5.8m [5.2,6.1]	pipe	X -0.01 m · Z -2.48 m	5.80 m · 7.02 m W × 0.05 m D
stageTop · provisional 5.8m [5.2,6.1]	pipe	X -3.52 m · Z 0.00 m	5.80 m · 4.96 m W × 0.05 m D

Kulturhuset Bergsjön · Stora salen

STAGE ELEMENTS · Stora salen

HitLight · Kulturhuset Bergsjön

Bergsjön, Sweden

DWG HL · METRIC

Drawn HitLight

Generated from the saved show

SOURCE bda891158bb6

FIXTURE SCHEDULE

Fixture	Manufacturer / model	Position / mount	Mode / output
VISUAL PLANNING · DMX PATCH WITHHELD			
F001	Unverified source fixture / Elation KL Fresnel 6 warm white · source 3	crossFront · provisional 5.8m [5.2,6.1]	Unverified · Output excluded
F002	Unverified source fixture / Robe ParFect 150 — RGBW/RGBA variant unconfir…	sideTop · provisional 5.8m [5.2,6.1]	Unverified · Output excluded
F003	Unverified source fixture / Robe ParFect 150 — RGBW/RGBA variant unconfir…	stageInner · provisional 5.8m [5.2,6.1]	Unverified · Output excluded
F004	Unverified source fixture / Robe ParFect 150 — RGBW/RGBA variant unconfir…	stageInner · provisional 5.8m [5.2,6.1]	Unverified · Output excluded
F005	Unverified source fixture / Robe ParFect 150 — RGBW/RGBA variant unconfir…	sideBottom · provisional 5.8m [5.2,6.1]	Unverified · Output excluded
F006	Unverified source fixture / Robe ParFect 150 — RGBW/RGBA variant unconfir…	stageOuter · provisional 5.8m [5.2,6.1]	Unverified · Output excluded
F007	Unverified source fixture / Robe ParFect 150 — RGBW/RGBA variant unconfir…	sideTop · provisional 5.8m [5.2,6.1]	Unverified · Output excluded
F008	Unverified source fixture / Elation KL Fresnel 6 warm white · source 4	crossStage · provisional 5.8m [5.2,6.1]	Unverified · Output excluded
F009	Unverified source fixture / Elation KL Fresnel 6 warm white · source 5	crossStage · provisional 5.8m [5.2,6.1]	Unverified · Output excluded
F010	Unverified source fixture / Robe ParFect 150 — RGBW/RGBA variant unconfir…	stageInner · provisional 5.8m [5.2,6.1]	Unverified · Output excluded
F011	Unverified source fixture / Elation KL Fresnel 6 warm white · source 5	crossStage · provisional 5.8m [5.2,6.1]	Unverified · Output excluded
F012	Unverified source fixture / Robe ParFect 150 — RGBW/RGBA variant unconfir…	stageOuter · provisional 5.8m [5.2,6.1]	Unverified · Output excluded
F013	Unverified source fixture / Robe ParFect 150 — RGBW/RGBA variant unconfir…	sideTop · provisional 5.8m [5.2,6.1]	Unverified · Output excluded
F014	Unverified source fixture / Robe ParFect 150 — RGBW/RGBA variant unconfir…	stageInner · provisional 5.8m [5.2,6.1]	Unverified · Output excluded
F015	Unverified source fixture / Robe ParFect 150 — RGBW/RGBA variant unconfir…	stageOuter · provisional 5.8m [5.2,6.1]	Unverified · Output excluded
F016	Unverified source fixture / Elation KL Fresnel 6 warm white · source 3	crossFront · provisional 5.8m [5.2,6.1]	Unverified · Output excluded
F017	Unverified source fixture / Moving Head Fuze Wash — exact model unconfirm…	stageBottom · provisional 5.8m [5.2,6.1]	Unverified · Output excluded
F018	Unverified source fixture / Elation KL Fresnel 6 warm white · source 4	crossStage · provisional 5.8m [5.2,6.1]	Unverified · Output excluded
F019	Unverified source fixture / Elation KL Fresnel 6 warm white · source 1	crossFront · provisional 5.8m [5.2,6.1]	Unverified · Output excluded
F020	Unverified source fixture / Elation KL Fresnel 6 warm white · source 2	crossFront · provisional 5.8m [5.2,6.1]	Unverified · Output excluded

Planning reference only. Confirm installed modes and patch with the venue.

Kulturhuset Bergsjön · Stora salen

FIXTURE SCHEDULE · Stora salen

HitLight · Kulturhuset Bergsjön

Bergsjön, Sweden

DWG HL · METRIC

Drawn HitLight

Generated from the saved show

SOURCE bda891158bb6

FIXTURE SCHEDULE · CONTINUED

Fixture	Manufacturer / model	Position / mount	Mode / output
VISUAL PLANNING · DMX PATCH WITHHELD			
F021	Unverified source fixture / Moving Head Fuze Wash — exact model unconfirm…	frontTop · provisional 5.8m [5.2,6.1]	Unverified · Output excluded
F022	Unverified source fixture / Moving Head Fuze Wash — exact model unconfirm…	stageTop · provisional 5.8m [5.2,6.1]	Unverified · Output excluded
F023	Unverified source fixture / Robe ParFect 150 — RGBW/RGBA variant unconfir…	stageOuter · provisional 5.8m [5.2,6.1]	Unverified · Output excluded
F024	Unverified source fixture / Elation KL Fresnel 6 warm white · source 6	crossStage · provisional 5.8m [5.2,6.1]	Unverified · Output excluded
F025	Unverified source fixture / Robe ParFect 150 — RGBW/RGBA variant unconfir…	sideBottom · provisional 5.8m [5.2,6.1]	Unverified · Output excluded
F026	Unverified source fixture / Elation KL Fresnel 6 warm white · source 2	crossFront · provisional 5.8m [5.2,6.1]	Unverified · Output excluded
F027	Unverified source fixture / Moving Head Fuze Wash — exact model unconfirm…	frontBottom · provisional 5.8m [5.2,6.1]	Unverified · Output excluded
F028	Unverified source fixture / Robe ParFect 150 — RGBW/RGBA variant unconfir…	sideBottom · provisional 5.8m [5.2,6.1]	Unverified · Output excluded
F029	Unverified source fixture / Elation KL Fresnel 6 warm white · source 1	crossFront · provisional 5.8m [5.2,6.1]	Unverified · Output excluded
F030	Unverified source fixture / Elation KL Fresnel 6 warm white · source 6	crossStage · provisional 5.8m [5.2,6.1]	Unverified · Output excluded

Planning reference only. Confirm installed modes and patch with the venue.

VALIDATION APPENDIX

WARNING · PATCH_WITHHELD

DMX patch facts are withheld pending source verification. This planning document cannot be used for hardware output.

Objects: — · Remediation: review the source facts and regenerate.

ERROR · STAGE_DIMENSIONS_UNCONFIRMED

Confirm the stage dimensions before producing a final technical document.

Objects: Stora salen · Remediation: review the source facts and regenerate.

WARNING · MODE_UNVERIFIED

DMX modes are unverified; output remains excluded.

Objects: F001–F030 · Remediation: review the source facts and regenerate.

WARNING · FIXTURE_DISABLED

Fixtures are disabled for this visual planning reconstruction.

Objects: F001–F030 · Remediation: review the source facts and regenerate.

WARNING · TITLE_METADATA_INCOMPLETE

Some professional title-block metadata is missing; the document will show an em dash.

Objects: 93a9c8185e8aaee8abc27ba7 · Remediation: review the source facts and regenerate.

HitLight

VENUE & DRAWING SOURCES

Kulturhuset Bergsjön

Stora salen · Published reference (rig unverified)

Bergsjön, SE

Sources checked 2026-11-02

Generated by HitLight from the saved published venue rig. Source attribution and reconstruction limitations are retained below.

Symbols: HitLight-owned category artwork. No manufacturer model geometry or original source pages included.

30 individually plotted assemblies from the cited source configuration; partial reconstruction, not a complete current venue census.

See the current legend and fixture schedule for fixture coverage. Source identities remain separate from display models.

Scale, height, support and body-envelope assumptions are approximate. Current equipment, source freshness and physical rigging have not been verified.

All fixtures are disabled and have no DMX allocation. Selected display modes do not establish the installed personality, circuit, universe or address.

Public 3D preview uses approximate category symbols. Editable copies retain labelled visual-only fixtures; this page grants no reuse rights to original drawings or manufacturer models.

Exact available catalogue display bodies are restored through verified immutable references. Fixture identities, installed modes, patch and output verification are unchanged; original source qualifications remain authoritative.

30 individually plotted assemblies from the cited source configuration; partial reconstruction, not a complete current venue census.

See the current legend and fixture schedule for fixture coverage. Source identities remain separate from display models.

Scale, height, support and body-envelope assumptions are approximate. Current equipment, source freshness and physical rigging have not been verified.

All fixtures are disabled and have no DMX allocation. Selected display modes do not establish the installed personality, circuit, universe or address.

Public 3D preview uses approximate category symbols. Editable copies retain labelled visual-only fixtures; this page grants no reuse rights to original drawings or manufacturer models.

Generated from the saved published HitLight layout; fixture positions and room geometry are unchanged. Not an official venue drawing.

Exact available catalogue display bodies are restored through verified immutable references. Fixture identities, installed modes, patch and output verification are unchanged; original source qualifications remain authoritative.

Output remains excluded for visual-only fixtures. Catalogue identity does not verify installed modes, addresses or the current installation.

DMX Stora salen.pdf: https://scenrum.se/application/handling/10ecd504-6225-46bf-9a95-f1836371e3eb/laddaner · checked 2026-10-19

Scenrum-public-record-20261102.json.gz: https://scenrum.se/application/spelplats/230c3d0e-bd5c-42d2-84b9-fca4f7673e26 · checked 2026-11-02

Public venue page: https://www.hitlight.app/venues/sweden/kulturhuset-bergsjon-93a9c818