
UPSTAGE

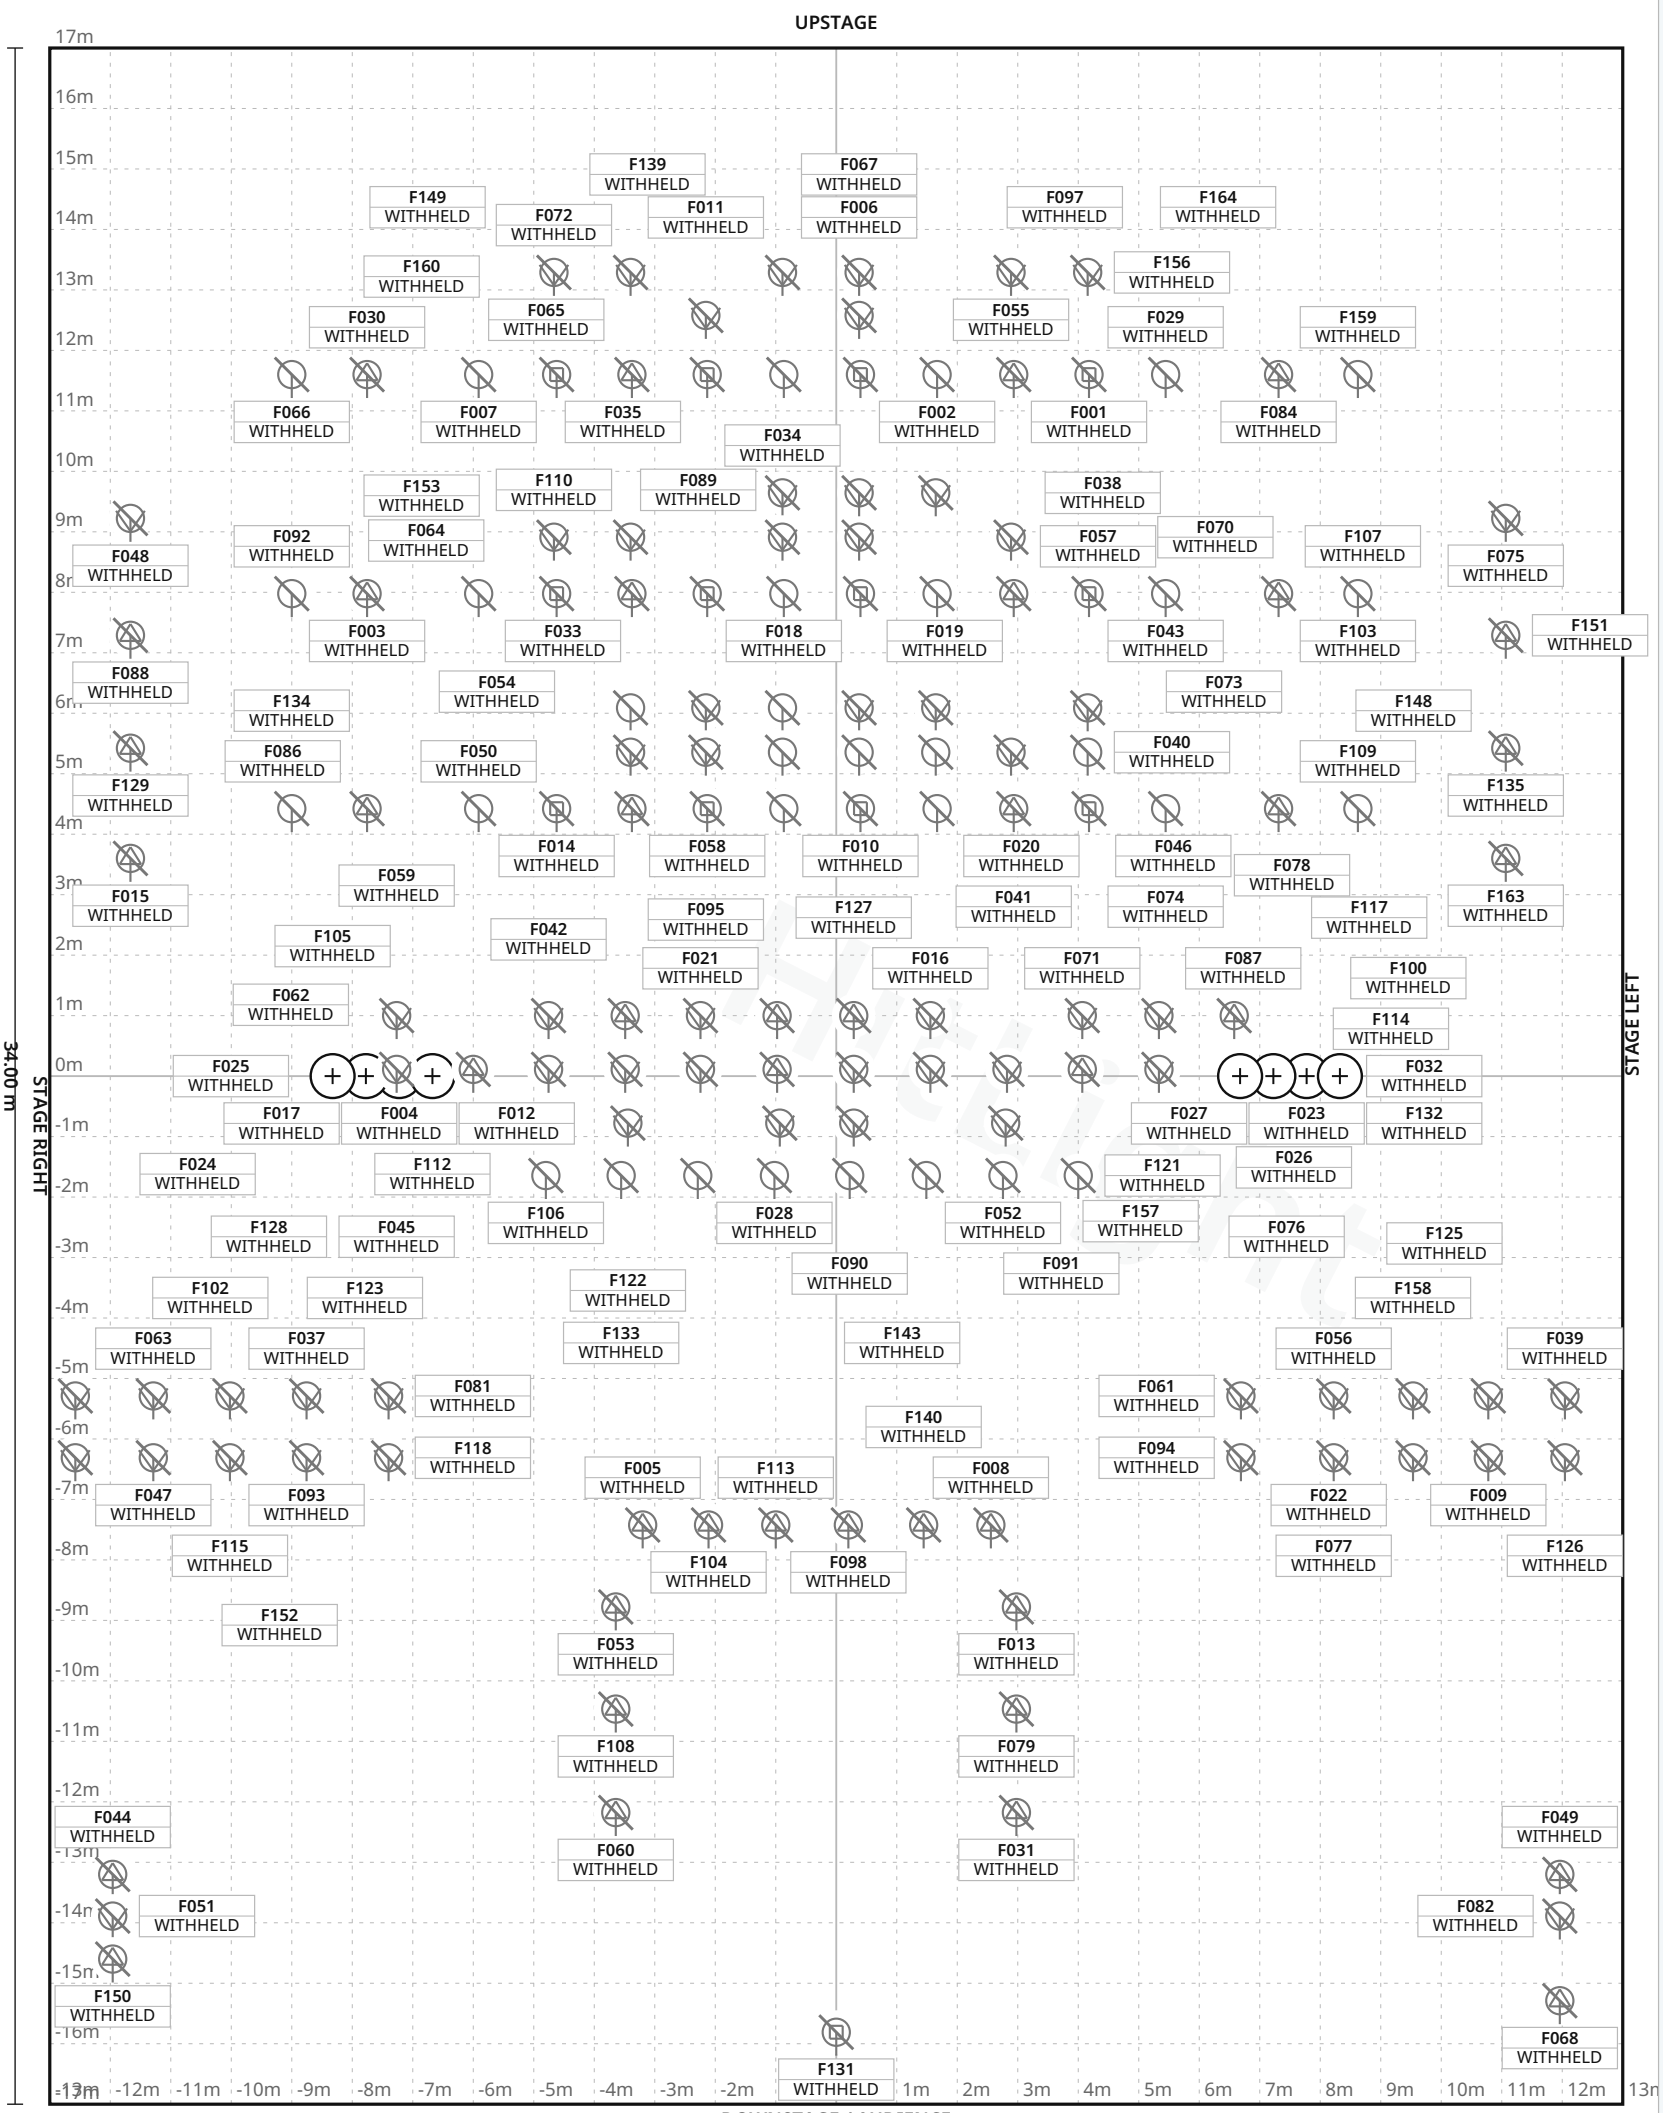

FIXTURE LEGEND

- **Robin LEDBeam 350** — Moving Head · 6×
- **Robin MMX Blade** — Profile Spot · 4×
- **Robin Pointe** — Moving Head · 1×
- **ADBWARP-bridge** — Profile Spot · 5×
- **ADBWARP-M** motorised — Profile Spot · 12×
- **balcony-L-ADBWARP** — Profile Spot · 2×
- **balcony-L-PC2** — Spot Light · 1×
- **balcony-R-ADBWARP** — Profile Spot · 2×
- **balcony-R-PC2** — Spot Light · 1×
- **ELMH Zoom9CH** — Moving Head · 6×
- **ELW42 LEDwash** — PAR Light · 26×
- **FRESNELED250-bridge** — Spot Light · 4×
- **FRESNELED250-prosceniumbox-L** — Spot Light · 2×
- **FRESNELED250-prosceniumbox-R** — Spot Light · 2×
- **gallery-L-ADBWARP** — Profile Spot · 2×
- **gallery-L-PC2** — Spot Light · 1×
- **gallery-L-profile2** — Profile Spot · 1×
- **gallery-R-ADBWARP** — Profile Spot · 2×
- **gallery-R-PC2** — Spot Light · 1×
- **gallery-R-profile2** — Profile Spot · 1×
- **PAR64-line1** — PAR Light · 6×
- **PC1kW-bridge** — Spot Light · 8×
- **PC2kW-bridge** — Spot Light · 6×
- **PC2kW-line1** — Spot Light · 7×
- **PC2kW-line2** — Spot Light · 8×
- **PC2kW-line3** — Spot Light · 8×
- **PC2kW-proscenium box-L** — Spot Light · 8×
- **PC2kW-proscenium box-R** — Spot Light · 8×
- **Profile2kW-bridge** — Profile Spot · 2×
- **RobinDL4F** — Profile Spot · 4×
- **RobinDL4S** — Profile Spot · 4×

+6 types on legend sheet

Stage 26.00 m W × 34.00 m D · Grid 1 m

30 fixture labels omitted in this view due to crowding · see DMX patch

ДРАМАТИЧЕН ТЕАТЪР “Н. О. МАСАЛИТИНОВ”- ПЛОВДИВ 4000 · Main stage

LIGHT PLOT · PLAN · Main stage

HitLight · ДРАМАТИЧЕН ТЕАТЪР “Н. О. МАСАЛИТИНОВ”- ПЛОВДИВ 4000

ул. “Княз Александър I” 38, 4000, Пловдив, Bulgaria

DWG HL · SCALE 1:125 · metric · PRINT AT 100%

Drawn HitLight

Generated from the saved show

SOURCE 34b599f0c93c

SYMBOL LEGEND

37 TYPES · 167 FIXTURES · COLOUR BY TYPE



Robe Lighting Robin LEDBeam 350

Moving Head · Unverified · TBC ch · category symbol

6 physical · 6 plotted

6 disabled · 0 unplaced



Robe Lighting Robin MMX Blade

Profile Spot · Unverified · TBC ch · category symbol

4 physical · 4 plotted

4 disabled · 0 unplaced



Robe Lighting Robin Pointe

Moving Head · Unverified · TBC ch · category symbol

1 physical · 1 plotted

1 disabled · 0 unplaced



Unverified source fixture ADBWARP-bridge

Profile Spot · Unverified · TBC ch · category symbol

5 physical · 5 plotted

5 disabled · 0 unplaced



Unverified source fixture ADBWARP-M motorised

Profile Spot · Unverified · TBC ch · category symbol

12 physical · 12 plotted

12 disabled · 0 unplaced



Unverified source fixture balcony-L-ADBWARP

Profile Spot · Unverified · TBC ch · category symbol

2 physical · 2 plotted

2 disabled · 0 unplaced



Unverified source fixture balcony-L-PC2

Spot Light · Unverified · TBC ch · category symbol

1 physical · 1 plotted

1 disabled · 0 unplaced



Unverified source fixture balcony-R-ADBWARP

Profile Spot · Unverified · TBC ch · category symbol

2 physical · 2 plotted

2 disabled · 0 unplaced

ДРАМАТИЧЕН ТЕАТЪР “Н. О. МАСАЛИТИНОВ”- ПЛОВДИВ 4000 · Main stage

SYMBOL LEGEND · Main stage

HitLight · ДРАМАТИЧЕН ТЕАТЪР “Н. О. МАСАЛИТИНОВ”- ПЛОВДИВ 4000

ул. “Княз Александър I” 38, 4000, Пловдив, Bulgaria

DWG HL · METRIC

Drawn HitLight

Generated from the saved show

SOURCE 34b599f0c93c

Unverified source fixture balcony-R-PC2
Spot Light · Unverified · TBC ch · category symbol
1 physical · 1 plotted
1 disabled · 0 unplaced

Unverified source fixture ELMH Zoom9CH
Moving Head · Unverified · TBC ch · category symbol
6 physical · 6 plotted
6 disabled · 0 unplaced

Unverified source fixture ELW42 LEDwash
PAR Light · Unverified · TBC ch · category symbol
26 physical · 26 plotted
26 disabled · 0 unplaced

Unverified source fixture FRESNELED250-bridge
Spot Light · Unverified · TBC ch · category symbol
4 physical · 4 plotted
4 disabled · 0 unplaced

Unverified source fixture FRESNELED250-prosceniumbox-L
Spot Light · Unverified · TBC ch · category symbol
2 physical · 2 plotted
2 disabled · 0 unplaced

Unverified source fixture FRESNELED250-prosceniumbox-R
Spot Light · Unverified · TBC ch · category symbol
2 physical · 2 plotted
2 disabled · 0 unplaced

Unverified source fixture gallery-L-ADBWARP
Profile Spot · Unverified · TBC ch · category symbol
2 physical · 2 plotted
2 disabled · 0 unplaced

Unverified source fixture gallery-L-PC2
Spot Light · Unverified · TBC ch · category symbol
1 physical · 1 plotted
1 disabled · 0 unplaced

ДРАМАТИЧЕН ТЕАТЪР “Н. О. МАСАЛИТИНОВ”- ПЛОВДИВ 4000 · Main stage

SYMBOL LEGEND · Main stage

HitLight · ДРАМАТИЧЕН ТЕАТЪР “Н. О. МАСАЛИТИНОВ”- ПЛОВДИВ 4000

ул. “Княз Александър I” 38, 4000, Пловдив, Bulgaria

DWG HL · METRIC

Drawn HitLight

Generated from the saved show

SOURCE 34b599f0c93c

SYMBOL LEGEND · CONTINUED



Unverified source fixture gallery-L-profile2

Profile Spot · Unverified · TBC ch · category symbol

1 physical · 1 plotted

1 disabled · 0 unplaced



Unverified source fixture gallery-R-ADBWARP

Profile Spot · Unverified · TBC ch · category symbol

2 physical · 2 plotted

2 disabled · 0 unplaced



Unverified source fixture gallery-R-PC2

Spot Light · Unverified · TBC ch · category symbol

1 physical · 1 plotted

1 disabled · 0 unplaced



Unverified source fixture gallery-R-profile2

Profile Spot · Unverified · TBC ch · category symbol

1 physical · 1 plotted

1 disabled · 0 unplaced



Unverified source fixture PAR64-line1

PAR Light · Unverified · TBC ch · category symbol

6 physical · 6 plotted

6 disabled · 0 unplaced



Unverified source fixture PC1kW-bridge

Spot Light · Unverified · TBC ch · category symbol

8 physical · 8 plotted

8 disabled · 0 unplaced



Unverified source fixture PC2kW-bridge

Spot Light · Unverified · TBC ch · category symbol

6 physical · 6 plotted

6 disabled · 0 unplaced



Unverified source fixture PC2kW-line1

Spot Light · Unverified · TBC ch · category symbol

7 physical · 7 plotted

7 disabled · 0 unplaced

ДРАМАТИЧЕН ТЕАТЪР “Н. О. МАСАЛИТИНОВ”- ПЛОВДИВ 4000 · Main stage

SYMBOL LEGEND · Main stage

HitLight · ДРАМАТИЧЕН ТЕАТЪР “Н. О. МАСАЛИТИНОВ”- ПЛОВДИВ 4000

ул. “Княз Александър I” 38, 4000, Пловдив, Bulgaria

DWG HL · METRIC

Drawn HitLight

Generated from the saved show

SOURCE 34b599f0c93c



Unverified source fixture PC2kW-line2

Spot Light · Unverified · TBC ch · category symbol

8 physical · 8 plotted

8 disabled · 0 unplaced



Unverified source fixture PC2kW-line3

Spot Light · Unverified · TBC ch · category symbol

8 physical · 8 plotted

8 disabled · 0 unplaced



Unverified source fixture PC2kW-prosceniumbox-L

Spot Light · Unverified · TBC ch · category symbol

8 physical · 8 plotted

8 disabled · 0 unplaced



Unverified source fixture PC2kW-prosceniumbox-R

Spot Light · Unverified · TBC ch · category symbol

8 physical · 8 plotted

8 disabled · 0 unplaced



Unverified source fixture Profile2kW-bridge

Profile Spot · Unverified · TBC ch · category symbol

2 physical · 2 plotted

2 disabled · 0 unplaced



Unverified source fixture RobinDL4F

Profile Spot · Unverified · TBC ch · category symbol

4 physical · 4 plotted

4 disabled · 0 unplaced



Unverified source fixture RobinDL4S

Profile Spot · Unverified · TBC ch · category symbol

4 physical · 4 plotted

4 disabled · 0 unplaced



Unverified source fixture tower-L-level1-PC

Spot Light · Unverified · TBC ch · category symbol

4 physical · 4 plotted

4 disabled · 0 unplaced

SYMBOL LEGEND · CONTINUED



Unverified source fixture tower-L-level2-ADBWARP

Profile Spot · Unverified · TBC ch · category symbol

1 physical · 1 plotted

1 disabled · 0 unplaced



Unverified source fixture tower-L-level2-PC

Spot Light · Unverified · TBC ch · category symbol

3 physical · 3 plotted

3 disabled · 0 unplaced



Unverified source fixture tower-R-level1-PC

Spot Light · Unverified · TBC ch · category symbol

4 physical · 4 plotted

4 disabled · 0 unplaced



Unverified source fixture tower-R-level2-ADBWARP

Profile Spot · Unverified · TBC ch · category symbol

1 physical · 1 plotted

1 disabled · 0 unplaced



Unverified source fixture tower-R-level2-PC

Spot Light · Unverified · TBC ch · category symbol

3 physical · 3 plotted

3 disabled · 0 unplaced

GENERAL NOTES

1. Source-based lighting plan. Confirm the current rig with the venue.
2. PARTIAL: included fixtures are not a full physical-unit census.
3. DMX PATCH WITHHELD: provisional or unchecked addresses are not published.
4. Approximate planning view; not official venue paperwork or output-ready. Original HitLight symbols only; no source pages, OEM meshes, photos or logos. Original files remain private; modes and patch unverified.

HitLight

FIXTURE SCHEDULE

Fixture	Manufacturer / model	Position / mount	Mode / output
VISUAL PLANNING · DMX PATCH WITHHELD			
F001	Unverified source fixture / ELMH Zoom9CH	PLOTTED	Unverified · Output excluded
F002	Unverified source fixture / ELW42 LEDwash	PLOTTED	Unverified · Output excluded
F003	Unverified source fixture / RobinDL4F	PLOTTED	Unverified · Output excluded
F004	Unverified source fixture / tower-L-level1-PC	PLOTTED	Unverified · Output excluded
F005	Unverified source fixture / ADBWARP-M motorised	PLOTTED	Unverified · Output excluded
F006	Unverified source fixture / PC2kW-line3	PLOTTED	Unverified · Output excluded
F007	Unverified source fixture / ELW42 LEDwash	PLOTTED	Unverified · Output excluded
F008	Unverified source fixture / ADBWARP-M motorised	PLOTTED	Unverified · Output excluded
F009	Unverified source fixture / PC2kW-prosceniumbox-R	PLOTTED	Unverified · Output excluded
F010	Robe Lighting / Robin LEDBeam 350	PLOTTED	Unverified · Output excluded
F011	Unverified source fixture / PC2kW-line3	PLOTTED	Unverified · Output excluded
F012	Unverified source fixture / tower-L-level1-PC	PLOTTED	Unverified · Output excluded
F013	Unverified source fixture / ADBWARP-M motorised	PLOTTED	Unverified · Output excluded
F014	Unverified source fixture / ELMH Zoom9CH	PLOTTED	Unverified · Output excluded
F015	Unverified source fixture / gallery-L-ADBWARP	PLOTTED	Unverified · Output excluded
F016	Unverified source fixture / PC2kW-bridge	PLOTTED	Unverified · Output excluded
F017	Unverified source fixture / tower-L-level1-PC	PLOTTED	Unverified · Output excluded
F018	Unverified source fixture / ELW42 LEDwash	PLOTTED	Unverified · Output excluded
F019	Unverified source fixture / ELMH Zoom9CH	PLOTTED	Unverified · Output excluded
F020	Unverified source fixture / ELW42 LEDwash	PLOTTED	Unverified · Output excluded

Planning reference only. Confirm installed modes and patch with the venue.

ДРАМАТИЧЕН ТЕАТЪР “Н. О. МАСАЛИТИНОВ”- ПЛОВДИВ 4000 · Main stage

FIXTURE SCHEDULE · Main stage

HitLight · ДРАМАТИЧЕН ТЕАТЪР “Н. О. МАСАЛИТИНОВ”- ПЛОВДИВ 4000

ул. “Княз Александър I” 38, 4000, Пловдив, Bulgaria

DWG HL · METRIC

Drawn HitLight

Generated from the saved show

SOURCE 34b599f0c93c

FIXTURE SCHEDULE · CONTINUED

Fixture	Manufacturer / model	Position / mount	Mode / output
VISUAL PLANNING · DMX PATCH WITHHELD			
F021	Unverified source fixture / PC2kW-bridge	PLOTTED	Unverified · Output excluded
F022	Unverified source fixture / PC2kW-prosceniumbox-R	PLOTTED	Unverified · Output excluded
F023	Unverified source fixture / tower-R-level1-PC	PLOTTED	Unverified · Output excluded
F024	Unverified source fixture / tower-L-level1-PC	PLOTTED	Unverified · Output excluded
F025	Unverified source fixture / tower-L-level2-PC	PLOTTED	Unverified · Output excluded
F026	Unverified source fixture / PC1kW-bridge	PLOTTED	Unverified · Output excluded
F027	Unverified source fixture / tower-R-level1-PC	PLOTTED	Unverified · Output excluded
F028	Unverified source fixture / ELW42 LEDwash	PLOTTED	Unverified · Output excluded
F029	Unverified source fixture / ELW42 LEDwash	PLOTTED	Unverified · Output excluded
F030	Robe Lighting / Robin MMX Blade	PLOTTED	Unverified · Output excluded
F031	Unverified source fixture / ADBWARP-M motorised	PLOTTED	Unverified · Output excluded
F032	Unverified source fixture / tower-R-level2-PC	PLOTTED	Unverified · Output excluded
F033	Unverified source fixture / ELW42 LEDwash	PLOTTED	Unverified · Output excluded
F034	Unverified source fixture / PC2kW-line2	PLOTTED	Unverified · Output excluded
F035	Robe Lighting / Robin LEDBeam 350	PLOTTED	Unverified · Output excluded
F036	Unverified source fixture / PC2kW-line2	PLOTTED	Unverified · Output excluded
F037	Unverified source fixture / PC2kW-prosceniumbox-L	PLOTTED	Unverified · Output excluded
F038	Unverified source fixture / PC2kW-line2	PLOTTED	Unverified · Output excluded
F039	Unverified source fixture / PC2kW-prosceniumbox-R	PLOTTED	Unverified · Output excluded
F040	Unverified source fixture / PAR64-line1	PLOTTED	Unverified · Output excluded

Planning reference only. Confirm installed modes and patch with the venue.

Fixture	Manufacturer / model	Position / mount	Mode / output
VISUAL PLANNING · DMX PATCH WITHHELD			
F041	Unverified source fixture / RobinDL4S	PLOTTED	Unverified · Output excluded
F042	Unverified source fixture / PC1kW-bridge	PLOTTED	Unverified · Output excluded
F043	Unverified source fixture / ELW42 LEDwash	PLOTTED	Unverified · Output excluded
F044	Unverified source fixture / balcony-L-ADBWARP	PLOTTED	Unverified · Output excluded
F045	Unverified source fixture / PC1kW-bridge	PLOTTED	Unverified · Output excluded
F046	Unverified source fixture / ELMH Zoom9CH	PLOTTED	Unverified · Output excluded
F047	Unverified source fixture / PC2kW-prosceniumbox-L	PLOTTED	Unverified · Output excluded
F048	Unverified source fixture / gallery-L-PC2	PLOTTED	Unverified · Output excluded
F049	Unverified source fixture / balcony-R-ADBWARP	PLOTTED	Unverified · Output excluded
F050	Unverified source fixture / ELW42 LEDwash	PLOTTED	Unverified · Output excluded
F051	Unverified source fixture / balcony-L-PC2	PLOTTED	Unverified · Output excluded
F052	Unverified source fixture / ELW42 LEDwash	PLOTTED	Unverified · Output excluded
F053	Unverified source fixture / ADBWARP-M motorised	PLOTTED	Unverified · Output excluded
F054	Unverified source fixture / RobinDL4F	PLOTTED	Unverified · Output excluded
F055	Unverified source fixture / PC2kW-line3	PLOTTED	Unverified · Output excluded
F056	Unverified source fixture / PC2kW-prosceniumbox-R	PLOTTED	Unverified · Output excluded
F057	Unverified source fixture / RobinDL4F	PLOTTED	Unverified · Output excluded
F058	Robe Lighting / Robin LEDBeam 350	PLOTTED	Unverified · Output excluded
F059	Unverified source fixture / PC2kW-bridge	PLOTTED	Unverified · Output excluded
F060	Unverified source fixture / ADBWARP-M motorised	PLOTTED	Unverified · Output excluded

Planning reference only. Confirm installed modes and patch with the venue.

FIXTURE SCHEDULE · CONTINUED

Fixture	Manufacturer / model	Position / mount	Mode / output
VISUAL PLANNING · DMX PATCH WITHHELD			
F061	Unverified source fixture / FRESNELED250-prosceniumbox-R	PLOTTED	Unverified · Output excluded
F062	Unverified source fixture / tower-L-level2-ADBWARP	PLOTTED	Unverified · Output excluded
F063	Unverified source fixture / PC2kW-prosceniumbox-L	PLOTTED	Unverified · Output excluded
F064	Unverified source fixture / PAR64-line1	PLOTTED	Unverified · Output excluded
F065	Unverified source fixture / PC2kW-line3	PLOTTED	Unverified · Output excluded
F066	Unverified source fixture / ELW42 LEDwash	PLOTTED	Unverified · Output excluded
F067	Unverified source fixture / PC2kW-line3	PLOTTED	Unverified · Output excluded
F068	Unverified source fixture / balcony-R-ADBWARP	PLOTTED	Unverified · Output excluded
F069	Unverified source fixture / PC2kW-line1	PLOTTED	Unverified · Output excluded
F070	Unverified source fixture / PC2kW-line2	PLOTTED	Unverified · Output excluded
F071	Unverified source fixture / PC2kW-bridge	PLOTTED	Unverified · Output excluded
F072	Unverified source fixture / PC2kW-line3	PLOTTED	Unverified · Output excluded
F073	Robe Lighting / Robin LEDBeam 350	PLOTTED	Unverified · Output excluded
F074	Unverified source fixture / ELW42 LEDwash	PLOTTED	Unverified · Output excluded
F075	Unverified source fixture / gallery-R-PC2	PLOTTED	Unverified · Output excluded
F076	Unverified source fixture / ADBWARP-bridge	PLOTTED	Unverified · Output excluded
F077	Unverified source fixture / PC2kW-prosceniumbox-R	PLOTTED	Unverified · Output excluded
F078	Unverified source fixture / PC2kW-line1	PLOTTED	Unverified · Output excluded
F079	Unverified source fixture / ADBWARP-M motorised	PLOTTED	Unverified · Output excluded
F080	Unverified source fixture / PC2kW-line1	PLOTTED	Unverified · Output excluded

Planning reference only. Confirm installed modes and patch with the venue.

FIXTURE SCHEDULE · CONTINUED

Fixture	Manufacturer / model	Position / mount	Mode / output
VISUAL PLANNING · DMX PATCH WITHHELD			
F081	Unverified source fixture / FRESNELED250-prosceniumbox-L	PLOTTED	Unverified · Output excluded
F082	Unverified source fixture / balcony-R-PC2	PLOTTED	Unverified · Output excluded
F083	Unverified source fixture / PAR64-line1	PLOTTED	Unverified · Output excluded
F084	Robe Lighting / Robin MMX Blade	PLOTTED	Unverified · Output excluded
F085	Unverified source fixture / ELW42 LEDwash	PLOTTED	Unverified · Output excluded
F086	Unverified source fixture / RobinDL4S	PLOTTED	Unverified · Output excluded
F087	Unverified source fixture / PC2kW-bridge	PLOTTED	Unverified · Output excluded
F088	Unverified source fixture / gallery-L-profile2	PLOTTED	Unverified · Output excluded
F089	Unverified source fixture / PC2kW-line2	PLOTTED	Unverified · Output excluded
F090	Unverified source fixture / ELW42 LEDwash	PLOTTED	Unverified · Output excluded
F091	Unverified source fixture / ELW42 LEDwash	PLOTTED	Unverified · Output excluded
F092	Unverified source fixture / ELW42 LEDwash	PLOTTED	Unverified · Output excluded
F093	Unverified source fixture / PC2kW-prosceniumbox-L	PLOTTED	Unverified · Output excluded
F094	Unverified source fixture / FRESNELED250-prosceniumbox-R	PLOTTED	Unverified · Output excluded
F095	Unverified source fixture / PC2kW-line1	PLOTTED	Unverified · Output excluded
F096	Unverified source fixture / PC2kW-line1	PLOTTED	Unverified · Output excluded
F097	Robe Lighting / Robin LEDBeam 350	PLOTTED	Unverified · Output excluded
F098	Unverified source fixture / ADBWARP-M motorised	PLOTTED	Unverified · Output excluded
F099	Unverified source fixture / PC2kW-line1	PLOTTED	Unverified · Output excluded
F100	Unverified source fixture / tower-R-level2-PC	PLOTTED	Unverified · Output excluded

Planning reference only. Confirm installed modes and patch with the venue.

Fixture	Manufacturer / model	Position / mount	Mode / output
VISUAL PLANNING · DMX PATCH WITHHELD			
F101	Unverified source fixture / PC1kW-bridge	PLOTTED	Unverified · Output excluded
F102	Unverified source fixture / PC2kW-prosceniumbox-L	PLOTTED	Unverified · Output excluded
F103	Unverified source fixture / ELW42 LEDwash	PLOTTED	Unverified · Output excluded
F104	Unverified source fixture / ADBWARP-M motorised	PLOTTED	Unverified · Output excluded
F105	Unverified source fixture / tower-L-level2-PC	PLOTTED	Unverified · Output excluded
F106	Unverified source fixture / ELW42 LEDwash	PLOTTED	Unverified · Output excluded
F107	Unverified source fixture / RobinDL4F	PLOTTED	Unverified · Output excluded
F108	Unverified source fixture / ADBWARP-M motorised	PLOTTED	Unverified · Output excluded
F109	Unverified source fixture / ELW42 LEDwash	PLOTTED	Unverified · Output excluded
F110	Unverified source fixture / PC2kW-line2	PLOTTED	Unverified · Output excluded
F111	Unverified source fixture / PC2kW-line2	PLOTTED	Unverified · Output excluded
F112	Unverified source fixture / tower-L-level2-PC	PLOTTED	Unverified · Output excluded
F113	Unverified source fixture / ADBWARP-M motorised	PLOTTED	Unverified · Output excluded
F114	Unverified source fixture / tower-R-level2-PC	PLOTTED	Unverified · Output excluded
F115	Unverified source fixture / PC2kW-prosceniumbox-L	PLOTTED	Unverified · Output excluded
F116	Unverified source fixture / ELW42 LEDwash	PLOTTED	Unverified · Output excluded
F117	Unverified source fixture / ADBWARP-bridge	PLOTTED	Unverified · Output excluded
F118	Unverified source fixture / FRESNELED250-prosceniumbox-L	PLOTTED	Unverified · Output excluded
F119	Unverified source fixture / PAR64-line1	PLOTTED	Unverified · Output excluded
F120	Unverified source fixture / PC1kW-bridge	PLOTTED	Unverified · Output excluded

Planning reference only. Confirm installed modes and patch with the venue.

Fixture	Manufacturer / model	Position / mount	Mode / output
VISUAL PLANNING · DMX PATCH WITHHELD			
F121	Unverified source fixture / ELW42 LEDwash	PLOTTED	Unverified · Output excluded
F122	Unverified source fixture / FRESNELED250-bridge	PLOTTED	Unverified · Output excluded
F123	Unverified source fixture / PC2kW-prosceniumbox-L	PLOTTED	Unverified · Output excluded
F124	Unverified source fixture / ELW42 LEDwash	PLOTTED	Unverified · Output excluded
F125	Unverified source fixture / tower-R-level1-PC	PLOTTED	Unverified · Output excluded
F126	Unverified source fixture / PC2kW-prosceniumbox-R	PLOTTED	Unverified · Output excluded
F127	Unverified source fixture / Profile2kW-bridge	PLOTTED	Unverified · Output excluded
F128	Unverified source fixture / ADBWARP-bridge	PLOTTED	Unverified · Output excluded
F129	Unverified source fixture / gallery-L-ADBWARP	PLOTTED	Unverified · Output excluded
F130	Unverified source fixture / PC2kW-bridge	PLOTTED	Unverified · Output excluded
F131	Robe Lighting / Robin Pointe	PLOTTED	Unverified · Output excluded
F132	Unverified source fixture / tower-R-level1-PC	PLOTTED	Unverified · Output excluded
F133	Unverified source fixture / ELW42 LEDwash	PLOTTED	Unverified · Output excluded
F134	Unverified source fixture / ELW42 LEDwash	PLOTTED	Unverified · Output excluded
F135	Unverified source fixture / gallery-R-ADBWARP	PLOTTED	Unverified · Output excluded
F136	Unverified source fixture / RobinDL4S	PLOTTED	Unverified · Output excluded
F137	Unverified source fixture / FRESNELED250-bridge	PLOTTED	Unverified · Output excluded
F138	Unverified source fixture / PC2kW-line1	PLOTTED	Unverified · Output excluded
F139	Unverified source fixture / PC2kW-line3	PLOTTED	Unverified · Output excluded
F140	Unverified source fixture / ADBWARP-M motorised	PLOTTED	Unverified · Output excluded

Planning reference only. Confirm installed modes and patch with the venue.

Fixture	Manufacturer / model	Position / mount	Mode / output
VISUAL PLANNING · DMX PATCH WITHHELD			
F141	Unverified source fixture / PC1kW-bridge	PLOTTED	Unverified · Output excluded
F142	Unverified source fixture / PC2kW-line2	PLOTTED	Unverified · Output excluded
F143	Unverified source fixture / ELW42 LEDwash	PLOTTED	Unverified · Output excluded
F144	Unverified source fixture / ADBWARP-bridge	PLOTTED	Unverified · Output excluded
F145	Unverified source fixture / PC1kW-bridge	PLOTTED	Unverified · Output excluded
F146	Unverified source fixture / PC1kW-bridge	PLOTTED	Unverified · Output excluded
F147	Unverified source fixture / FRESNELED250-bridge	PLOTTED	Unverified · Output excluded
F148	Unverified source fixture / RobinDL4S	PLOTTED	Unverified · Output excluded
F149	Robe Lighting / Robin MMX Blade	PLOTTED	Unverified · Output excluded
F150	Unverified source fixture / balcony-L-ADBWARP	PLOTTED	Unverified · Output excluded
F151	Unverified source fixture / gallery-R-profile2	PLOTTED	Unverified · Output excluded
F152	Unverified source fixture / PC2kW-prosceniumbox-L	PLOTTED	Unverified · Output excluded
F153	Robe Lighting / Robin LEDBeam 350	PLOTTED	Unverified · Output excluded
F154	Unverified source fixture / Profile2kW-bridge	PLOTTED	Unverified · Output excluded
F155	Unverified source fixture / PAR64-line1	PLOTTED	Unverified · Output excluded
F156	Unverified source fixture / PC2kW-line3	PLOTTED	Unverified · Output excluded
F157	Unverified source fixture / FRESNELED250-bridge	PLOTTED	Unverified · Output excluded
F158	Unverified source fixture / PC2kW-prosceniumbox-R	PLOTTED	Unverified · Output excluded
F159	Unverified source fixture / ELW42 LEDwash	PLOTTED	Unverified · Output excluded
F160	Unverified source fixture / ELMH Zoom9CH	PLOTTED	Unverified · Output excluded

Planning reference only. Confirm installed modes and patch with the venue.

Fixture	Manufacturer / model	Position / mount	Mode / output
VISUAL PLANNING · DMX PATCH WITHHELD			
F161	Unverified source fixture / tower-R-level2-ADBWARP	PLOTTED	Unverified · Output excluded
F162	Unverified source fixture / ELMH Zoom9CH	PLOTTED	Unverified · Output excluded
F163	Unverified source fixture / gallery-R-ADBWARP	PLOTTED	Unverified · Output excluded
F164	Robe Lighting / Robin MMX Blade	PLOTTED	Unverified · Output excluded
F165	Unverified source fixture / PAR64-line1	PLOTTED	Unverified · Output excluded
F166	Unverified source fixture / PC2kW-prosceniumbox-R	PLOTTED	Unverified · Output excluded
F167	Unverified source fixture / ADBWARP-bridge	PLOTTED	Unverified · Output excluded

Planning reference only. Confirm installed modes and patch with the venue.

HitLight

VALIDATION APPENDIX

WARNING · PATCH_WITHHELD

DMX patch facts are withheld pending source verification. This planning document cannot be used for hardware output.

Objects: — · Remediation: review the source facts and regenerate.

ERROR · STAGE_DIMENSIONS_UNCONFIRMED

Confirm the stage dimensions before producing a final technical document.

Objects: Main stage · Remediation: review the source facts and regenerate.

WARNING · MODE_UNVERIFIED

DMX modes are unverified; output remains excluded.

Objects: F001–F167 · Remediation: review the source facts and regenerate.

WARNING · FIXTURE_DISABLED

Fixtures are disabled for this visual planning reconstruction.

Objects: F001–F167 · Remediation: review the source facts and regenerate.

WARNING · TITLE_METADATA_INCOMPLETE

Some professional title-block metadata is missing; the document will show an em dash.

Objects: 93f302909da51cb15e5819b6 · Remediation: review the source facts and regenerate.

HitLight

VENUE & DRAWING SOURCES

ДРАМАТИЧЕН ТЕАТЪР “Н. О. МАСАЛИТИНОВ”- ПЛОВДИВ 4000

Main stage · Published house plot

ул. “Княз Александър I” 38, 4000, Пловдив, BG

https://dtp.bg/?lang=bg

Sources checked 2026-11-04

Generated by HitLight from the reviewed partial ДРАМАТИЧЕН ТЕАТЪР “Н. О. МАСАЛИТИНОВ”- ПЛОВДИВ 4000 reconstruction. Venue sources are cited as facts; their original artwork remains private.

Symbols: HitLight-owned category artwork. No manufacturer model geometry or original source pages included.

Fixture positions follow the venue’s published lighting plot; the currently installed rig is not verified.

The plot gives no full scale or trim heights, so scale and heights are estimated.

Partial source-based planning reconstruction; the current installation and complete fixture census are unverified.

Source-matched catalogue bodies are shown where available. Unresolved source identities remain labelled visual markers. Installed modes and DMX patch require verification; visual-only fixtures remain excluded from output.

167 records display 167 approximate public catalogue housings or labelled donors and 0 visual fallbacks. 4 original 714SX display references now use newly authored public housings. Printed source identities and donor labels, selected modes, patch, output exclusions and layout are unchanged. Original source, geometry and installed-equipment uncertainties remain; housing detail, optics and hardware are unverified.

167 records display 167 approximate public catalogue housings or labelled donors and 0 visual fallbacks. 4 existing catalogue references now use the current public bodies. All fixture IDs and records, names/source/donor labels, selected modes, patch/enabled state, saved layouts/mounts and room geometry are unchanged. Body/pivot/aperture data and derived hanging height change; optics, trim and source currency remain unverified.

26 existing RUSH PAR 1 display references use its repaired original public body. Fixture records, native controls, source/donor labels, existing output exclusions and patch state and stored placements/mounts are unchanged. Different-model donors, unknown identities and unspecified Martin PAR labels remain qualified visual substitutes. Small details are estimated; installed identity, source currency and geometry remain unverified.

Approximate planning view; not official venue paperwork or output-ready. Original HitLight symbols only; no source pages, OEM meshes, photos or logos. Original files remain private; modes and patch unverified.

Official Ministry of Culture state drama and puppet theatre house roster: https://mc.government.bg/%D0%BE%D0%B1%D0%BB%D0%B0%D1%81%D1%82%D0%B8-%D0%BD%D0%B0-%D0%BF%D0%BE%D0%BB%D0%B8%D1%82%D0%B8%D0%BA%D0%B8/%D1%81%D1%86%D0%B5%D0%BD%D0%B8%D1%87%D0%BD%D0%B8-%D0%B8%D0%B7%D0%BA%D1%83%D1%81%D1%82%D0%B2%D0%B0-%D0%B8-%D1%85%D1%83%D0%B4%D0%BE%D0%B6%D0%B5%D1%81%D1%82%D0%B2%D0%B5%D0%BD%D0%BE-%D0%BE%D0%B1%D1%80/%D0%BD%D0%B0%D0%BF%D1%80%D0%B0%D0%B2%D0%BB%D0%B5%D0%BD%D0%B8%D0%B5-%D1%82%D0%B5%D0%B0%D1%82%D1%8A%D1%80/%D0%B4%D1%8A%D1%80%D0%B6%D0%B0%D0%B2%D0%BD%D0%B8-%D0%B4%D1%80%D0%B0%D0%BC%D0%B0%D1%82%D0%B8%D1%87%D0%BD%D0%B8-%D0%B8-%D0%B4%D1%80%D0%B0%D0%BC%D0%B0%D1%82%D0%B8%D1%87%D0%BD%D0%BE-%D0%BA%D1%83%D0%BA/ · checked 2026-10-19

Directly retrieved current own house/property source: https://dtp.bg/?lang=bg · checked 2026-10-20

Own published technical/room page linking original resources; current state unverified: https://dtp.bg/stages/main-stage · checked 2026-10-20

Unchanged public house technical resource; current configuration unverified: https://storage.googleapis.com/is-dtp/files/Shema_mesta_golqma.jpg · checked 2026-10-20

Unchanged public house technical resource; current configuration unverified:

HitLight | hitlight.app

VENUE & DRAWING SOURCES

https://storage.googleapis.com/is-dtp/files/Maine-Stage-page-001.jpg · checked 2026-10-20

Fixture plot original; visually inspected page(s) 1. Freshness and reuse rights unconfirmed.: https://drive.google.com/file/d/18HlFVzvK5ql1rRf9rbbfjTbRGqbl8fl3/view?usp=drive_link · checked 2026-11-03

Published capacity 468 for Main stage.: https://dtp.bg/en/stages/main-stage · checked 2026-11-03

Manufacturer reference, not venue-hang evidence: ADB manufacturer brochure, six pages;1/5 inspected. WARP/M motorised pan/tilt zoom framing profile,800W standar: https://controllux.com/downloads/webshop/ADB-31600075/c5083-e-warp-motorised-combo.pdf · checked 2026-11-04

Public venue page: https://www.hitlight.app/venues/bulgaria/драматичен-театър-н-о-масалитинов-пловдив-4000-93f30290

HitLight