
UPSTAGE ↑

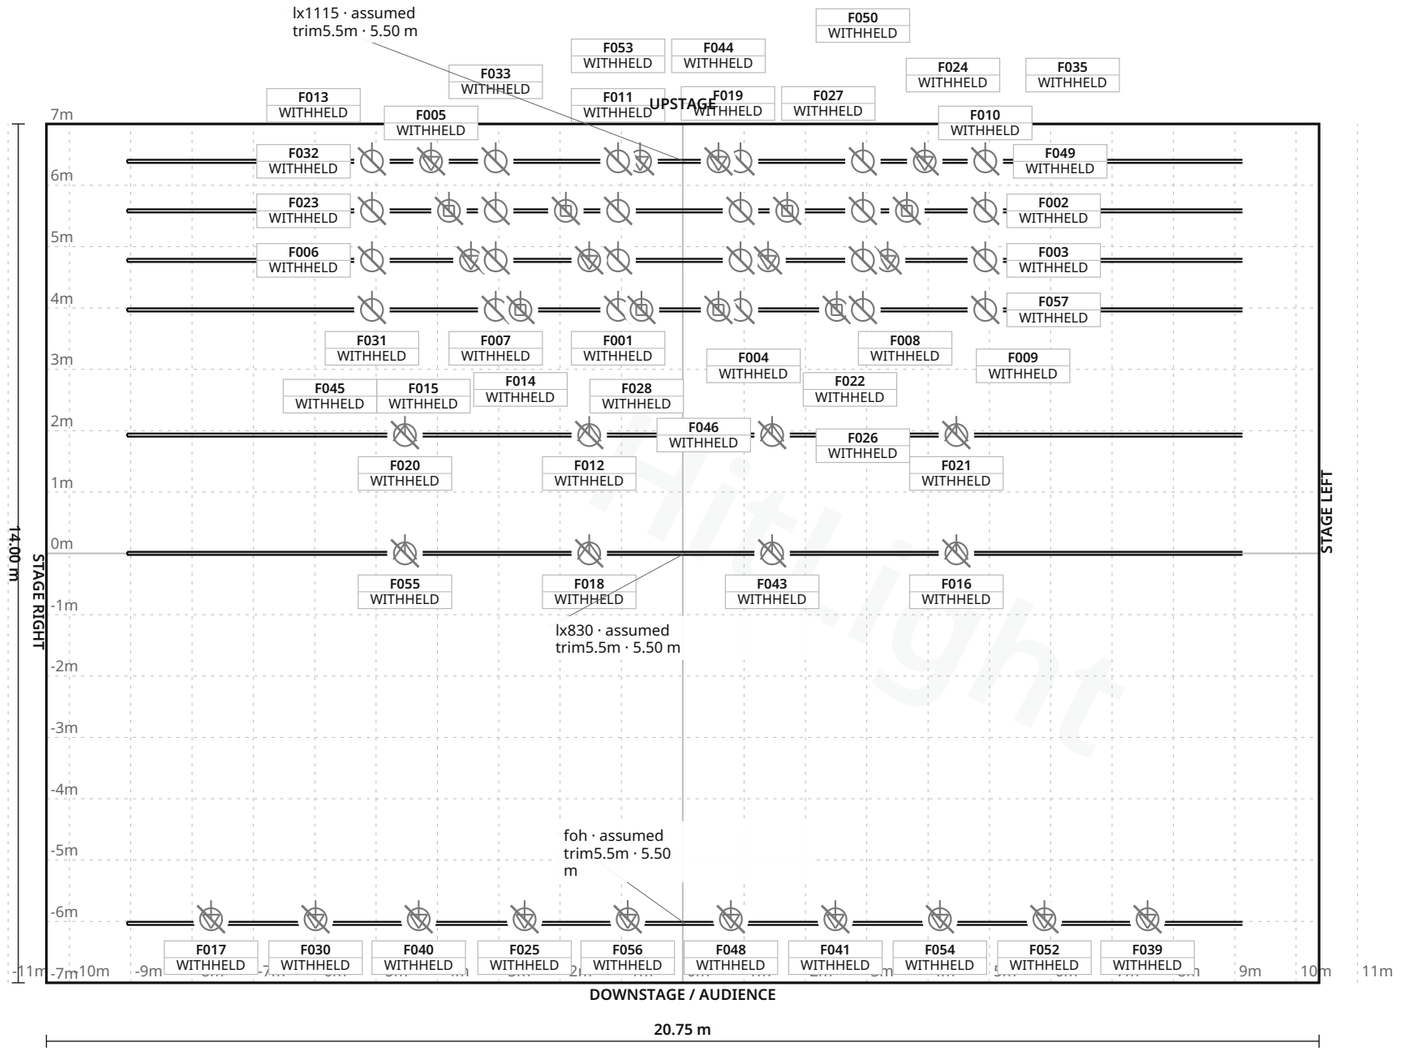

FIXTURE LEGEND

- **CLPFLATPRO12** — PAR Light · 24×
- **Robin Viva CMY** — Profile Spot · 8×
- **Cameo F2T** — Fresnel WW / Spot Light · 8×
- **Martin ELP WW** — 25/50 Zoom / Profile Spot · 10×
- **Robe Robin** — LEDWash 300X / Moving Head · 8×

Stage 20.75 m W × 14.00 m D · Grid 1 m

9 fixture labels omitted in this view due to crowding · see DMX patch

Kulturkvarteret Örebro · Volymen

LIGHT PLOT · PLAN · Volymen

HitLight · Kulturkvarteret Örebro

Örebro, Sweden

DWG HL · SCALE 1:100 · metric · PRINT AT 100%

Drawn HitLight

Generated from the saved show

SOURCE 425d03b8e983

SYMBOL LEGEND

5 TYPES · 58 FIXTURES · COLOUR BY TYPE



Cameo CLPFLATPRO12

PAR Light · Unverified · TBC ch · category symbol

24 physical · 24 plotted

24 disabled · 0 unplaced



Robe Lighting Robin Viva CMY

Profile Spot · Unverified · TBC ch · category symbol

8 physical · 8 plotted

8 disabled · 0 unplaced



Unverified source fixture Cameo F2T Fresnel WW

Spot Light · Unverified · TBC ch · category symbol

8 physical · 8 plotted

8 disabled · 0 unplaced



Unverified source fixture Martin ELP WW 25/50 Zoom

Profile Spot · Unverified · TBC ch · category symbol

10 physical · 10 plotted

10 disabled · 0 unplaced



Unverified source fixture Robe Robin LEDWash 300X

Moving Head · Unverified · TBC ch · category symbol

8 physical · 8 plotted

8 disabled · 0 unplaced

Kulturkvarteret Örebro · Volymen

SYMBOL LEGEND · Volymen

HitLight · Kulturkvarteret Örebro

Örebro, Sweden

DWG HL · METRIC

Drawn HitLight

Generated from the saved show

SOURCE 425d03b8e983

GENERAL NOTES

1. Source-based lighting plan. Confirm the current rig with the venue.
2. PARTIAL: included fixtures are not a full physical-unit census.
3. DMX PATCH WITHHELD: provisional or unchecked addresses are not published.
4. 2019 Volymen plan.14x20.75m room bounds from drawing; displayed20.75x14m after rotation, not a measured performance deck. Stage to source right, profiles to left. Estimated5.5m trim; no Hjalmar Bergman section used. Source ...
5. 58 individually plotted source bodies; partial view, not a complete current installed census.

HitLight

STAGE ELEMENTS

NAME	TYPE	POSITION	TRIM / SIZE
foh · assumed trim5.5m	pipe	X 0.03 m · Z 6.03 m	5.50 m · 18.18 m W × 0.05 m D
lx830 · assumed trim5.5m	pipe	X 0.03 m · Z 0.00 m	5.50 m · 18.18 m W × 0.05 m D
lx916 · assumed trim5.5m	pipe	X 0.03 m · Z -1.93 m	5.50 m · 18.18 m W × 0.05 m D
lx1007 · assumed trim5.5m	pipe	X 0.03 m · Z -3.97 m	5.50 m · 18.18 m W × 0.05 m D
lx1043 · assumed trim5.5m	pipe	X 0.03 m · Z -4.78 m	5.50 m · 18.18 m W × 0.05 m D
lx1079 · assumed trim5.5m	pipe	X 0.03 m · Z -5.58 m	5.50 m · 18.18 m W × 0.05 m D
lx1115 · assumed trim5.5m	pipe	X 0.03 m · Z -6.39 m	5.50 m · 18.18 m W × 0.05 m D

Kulturkvarteret Örebro · Volymen

STAGE ELEMENTS · Volymen

HitLight · Kulturkvarteret Örebro

Örebro, Sweden

DWG HL · METRIC

Drawn HitLight

Generated from the saved show

SOURCE 425d03b8e983

FIXTURE SCHEDULE

58 FIXTURES · PATCH WITHHELD

Fixture	Manufacturer / model	Position / mount	Mode / output
VISUAL PLANNING · DMX PATCH WITHHELD			
F001	Cameo / CLPFLATPRO12	lx1007 · assumed trim5.5m	Unverified · Output excluded
F002	Cameo / CLPFLATPRO12	lx1079 · assumed trim5.5m	Unverified · Output excluded
F003	Cameo / CLPFLATPRO12	lx1043 · assumed trim5.5m	Unverified · Output excluded
F004	Cameo / CLPFLATPRO12	lx1043 · assumed trim5.5m	Unverified · Output excluded
F005	Robe Lighting / Robin Viva CMY	lx1115 · assumed trim5.5m	Unverified · Output excluded
F006	Cameo / CLPFLATPRO12	lx1043 · assumed trim5.5m	Unverified · Output excluded
F007	Cameo / CLPFLATPRO12	lx1007 · assumed trim5.5m	Unverified · Output excluded
F008	Unverified source fixture / Robe Robin LEDWash 300X	lx1007 · assumed trim5.5m	Unverified · Output excluded
F009	Robe Lighting / Robin Viva CMY	lx1043 · assumed trim5.5m	Unverified · Output excluded
F010	Cameo / CLPFLATPRO12	lx1115 · assumed trim5.5m	Unverified · Output excluded
F011	Cameo / CLPFLATPRO12	lx1079 · assumed trim5.5m	Unverified · Output excluded
F012	Unverified source fixture / Cameo F2T Fresnel WW	lx916 · assumed trim5.5m	Unverified · Output excluded
F013	Unverified source fixture / Robe Robin LEDWash 300X	lx1079 · assumed trim5.5m	Unverified · Output excluded
F014	Unverified source fixture / Robe Robin LEDWash 300X	lx1007 · assumed trim5.5m	Unverified · Output excluded
F015	Robe Lighting / Robin Viva CMY	lx1043 · assumed trim5.5m	Unverified · Output excluded
F016	Unverified source fixture / Cameo F2T Fresnel WW	lx830 · assumed trim5.5m	Unverified · Output excluded
F017	Unverified source fixture / Martin ELP WW 25/50 Zoom	foh · assumed trim5.5m	Unverified · Output excluded
F018	Unverified source fixture / Cameo F2T Fresnel WW	lx830 · assumed trim5.5m	Unverified · Output excluded
F019	Robe Lighting / Robin Viva CMY	lx1115 · assumed trim5.5m	Unverified · Output excluded
F020	Unverified source fixture / Cameo F2T Fresnel WW	lx916 · assumed trim5.5m	Unverified · Output excluded

Planning reference only. Confirm installed modes and patch with the venue.

Kulturkvarteret Örebro · Volymen

FIXTURE SCHEDULE · Volymen

HitLight · Kulturkvarteret Örebro

Örebro, Sweden

DWG HL · METRIC

Drawn HitLight

Generated from the saved show

SOURCE 425d03b8e983

FIXTURE SCHEDULE · CONTINUED

Fixture	Manufacturer / model	Position / mount	Mode / output
VISUAL PLANNING · DMX PATCH WITHHELD			
F021	Unverified source fixture / Cameo F2T Fresnel WW	lx916 · assumed trim5.5m	Unverified · Output excluded
F022	Cameo / CLPFLATPRO12	lx1007 · assumed trim5.5m	Unverified · Output excluded
F023	Cameo / CLPFLATPRO12	lx1079 · assumed trim5.5m	Unverified · Output excluded
F024	Unverified source fixture / Robe Robin LEDWash 300X	lx1079 · assumed trim5.5m	Unverified · Output excluded
F025	Unverified source fixture / Martin ELP WW 25/50 Zoom	foh · assumed trim5.5m	Unverified · Output excluded
F026	Cameo / CLPFLATPRO12	lx1007 · assumed trim5.5m	Unverified · Output excluded
F027	Cameo / CLPFLATPRO12	lx1115 · assumed trim5.5m	Unverified · Output excluded
F028	Robe Lighting / Robin Viva CMY	lx1043 · assumed trim5.5m	Unverified · Output excluded
F029	Unverified source fixture / Robe Robin LEDWash 300X	lx1007 · assumed trim5.5m	Unverified · Output excluded
F030	Unverified source fixture / Martin ELP WW 25/50 Zoom	foh · assumed trim5.5m	Unverified · Output excluded
F031	Cameo / CLPFLATPRO12	lx1007 · assumed trim5.5m	Unverified · Output excluded
F032	Cameo / CLPFLATPRO12	lx1115 · assumed trim5.5m	Unverified · Output excluded
F033	Cameo / CLPFLATPRO12	lx1115 · assumed trim5.5m	Unverified · Output excluded
F034	Cameo / CLPFLATPRO12	lx1079 · assumed trim5.5m	Unverified · Output excluded
F035	Unverified source fixture / Robe Robin LEDWash 300X	lx1079 · assumed trim5.5m	Unverified · Output excluded
F036	Robe Lighting / Robin Viva CMY	lx1043 · assumed trim5.5m	Unverified · Output excluded
F037	Cameo / CLPFLATPRO12	lx1079 · assumed trim5.5m	Unverified · Output excluded
F038	Unverified source fixture / Robe Robin LEDWash 300X	lx1079 · assumed trim5.5m	Unverified · Output excluded
F039	Unverified source fixture / Martin ELP WW 25/50 Zoom	foh · assumed trim5.5m	Unverified · Output excluded
F040	Unverified source fixture / Martin ELP WW 25/50 Zoom	foh · assumed trim5.5m	Unverified · Output excluded

Planning reference only. Confirm installed modes and patch with the venue.

Kulturkvarteret Örebro · Volymen

FIXTURE SCHEDULE · Volymen

HitLight · Kulturkvarteret Örebro

Örebro, Sweden

DWG HL · METRIC

Drawn HitLight

Generated from the saved show

SOURCE 425d03b8e983

FIXTURE SCHEDULE · CONTINUED

Fixture	Manufacturer / model	Position / mount	Mode / output
VISUAL PLANNING · DMX PATCH WITHHELD			
F041	Unverified source fixture / Martin ELP WW 25/50 Zoom	foh · assumed trim5.5m	Unverified · Output excluded
F042	Cameo / CLPFLATPRO12	lx1043 · assumed trim5.5m	Unverified · Output excluded
F043	Unverified source fixture / Cameo F2T Fresnel WW	lx830 · assumed trim5.5m	Unverified · Output excluded
F044	Robe Lighting / Robin Viva CMY	lx1115 · assumed trim5.5m	Unverified · Output excluded
F045	Cameo / CLPFLATPRO12	lx1043 · assumed trim5.5m	Unverified · Output excluded
F046	Unverified source fixture / Cameo F2T Fresnel WW	lx916 · assumed trim5.5m	Unverified · Output excluded
F047	Cameo / CLPFLATPRO12	lx1079 · assumed trim5.5m	Unverified · Output excluded
F048	Unverified source fixture / Martin ELP WW 25/50 Zoom	foh · assumed trim5.5m	Unverified · Output excluded
F049	Robe Lighting / Robin Viva CMY	lx1115 · assumed trim5.5m	Unverified · Output excluded
F050	Cameo / CLPFLATPRO12	lx1115 · assumed trim5.5m	Unverified · Output excluded
F051	Unverified source fixture / Robe Robin LEDWash 300X	lx1007 · assumed trim5.5m	Unverified · Output excluded
F052	Unverified source fixture / Martin ELP WW 25/50 Zoom	foh · assumed trim5.5m	Unverified · Output excluded
F053	Cameo / CLPFLATPRO12	lx1115 · assumed trim5.5m	Unverified · Output excluded
F054	Unverified source fixture / Martin ELP WW 25/50 Zoom	foh · assumed trim5.5m	Unverified · Output excluded
F055	Unverified source fixture / Cameo F2T Fresnel WW	lx830 · assumed trim5.5m	Unverified · Output excluded
F056	Unverified source fixture / Martin ELP WW 25/50 Zoom	foh · assumed trim5.5m	Unverified · Output excluded
F057	Cameo / CLPFLATPRO12	lx1007 · assumed trim5.5m	Unverified · Output excluded
F058	Cameo / CLPFLATPRO12	lx1043 · assumed trim5.5m	Unverified · Output excluded

Planning reference only. Confirm installed modes and patch with the venue.

VALIDATION APPENDIX

WARNING · PATCH_WITHHELD

DMX patch facts are withheld pending source verification. This planning document cannot be used for hardware output.

Objects: — · Remediation: review the source facts and regenerate.

ERROR · STAGE_DIMENSIONS_UNCONFIRMED

Confirm the stage dimensions before producing a final technical document.

Objects: Volymen · Remediation: review the source facts and regenerate.

WARNING · MODE_UNVERIFIED

DMX modes are unverified; output remains excluded.

Objects: F001–F058 · Remediation: review the source facts and regenerate.

WARNING · FIXTURE_DISABLED

Fixtures are disabled for this visual planning reconstruction.

Objects: F001–F058 · Remediation: review the source facts and regenerate.

WARNING · TITLE_METADATA_INCOMPLETE

Some professional title-block metadata is missing; the document will show an em dash.

Objects: 9403fd5b27fcb0db18cf661d · Remediation: review the source facts and regenerate.

HitLight

VENUE & DRAWING SOURCES

Kulturkvarteret Örebro

Volymen · Published reference (rig unverified)

Örebro, SE

https://www.orebro.se/kulturkvarteret

Sources checked 2026-10-19

Generated by HitLight from the saved published venue rig. Source attribution and reconstruction limitations are retained below.

Symbols: HitLight-owned category artwork. No manufacturer model geometry or original source pages included.

2019 Volymen plan.14x20.75m room bounds from drawing; displayed20.75x14m after rotation, not a measured performance deck. Stage to source right, profiles to left. Estimated5.5m trim; no Hjalmar Bergman section used. Source is a building/construction proposal; present installation unverified.

58 individually plotted source bodies; partial view, not a complete current installed census.

See the current legend and fixture schedule for fixture coverage. Original manufacturer models/optical and motion fidelity are not certified.

All fixtures disabled/unpatched. Display modes do not establish installed personalities, circuits or DMX addresses; mounts/focus/currentness remain unverified.

See the current public 3D view for available display models and the fixture schedule for source identities. Editable copies retain labelled no-output catalogue bodies. No original drawing or manufacturer-model redistribution rights granted.

Partial source-based planning reconstruction; the current installation and complete fixture census are unverified.

Source-matched catalogue bodies are shown where available. Unresolved source identities remain labelled visual markers. Installed modes and DMX patch require verification; visual-only fixtures remain excluded from output.

Exact available catalogue display bodies are restored through verified immutable references. Fixture identities, installed modes, patch and output verification are unchanged; original source qualifications remain authoritative.

2019 Volymen plan.14x20.75m room bounds from drawing; displayed20.75x14m after rotation, not a measured performance deck. Stage to source right, profiles to left. Estimated5.5m trim; no Hjalmar

HitLight | hitlight.app

VENUE & DRAWING SOURCES

Bergman section used. Source is a building/construction proposal; present installation unverified.

58 individually plotted source bodies; partial view, not a complete current installed census.

See the current legend and fixture schedule for fixture coverage. Original manufacturer models/optical and motion fidelity are not certified.

All fixtures disabled/unpatched. Display modes do not establish installed personalities, circuits or DMX addresses; mounts/focus/currentness remain unverified.

See the current public 3D view for available display models and the fixture schedule for source identities. Editable copies retain labelled no-output catalogue bodies. No original drawing or manufacturer-model redistribution rights granted.

Generated from the saved published HitLight layout; fixture positions and room geometry are unchanged. Not an official venue drawing.

Output remains excluded for visual-only fixtures. Catalogue identity does not verify installed modes, addresses or the current installation.

Partial source-based planning reconstruction; the current installation and complete fixture census are unverified.

Source-matched catalogue bodies are shown where available. Unresolved source identities remain labelled visual markers. Installed modes and DMX patch require verification; visual-only fixtures remain excluded from output.

Exact available catalogue display bodies are restored through verified immutable references. Fixture identities, installed modes, patch and output verification are unchanged; original source qualifications remain authoritative.

Volymen Multiscen Plan V1.pdf: https://extra.orebro.se/download/18.1a6b67218774380943230e/1681898265206/Volymen%20Multiscen%20Plan%20V1.pdf · checked 2026-10-19

Akustiken Plan V1.pdf: https://extra.orebro.se/download/18.1a6b6721877438094322f8/1681898114419/Akustiken%20Plan%20V1.pdf · checked 2026-10-19

Published venue information: https://extra.orebro.se/kulturkvarteret/lokaler/hjalmarbergmanteatern.4.7cffbee41969f6d83e117114.html · checked 2026-10-19

Public venue page: https://www.hitlight.app/venues/sweden/kulturkvarteret-orebro-9403fd5b

HitLight