
UPSTAGE

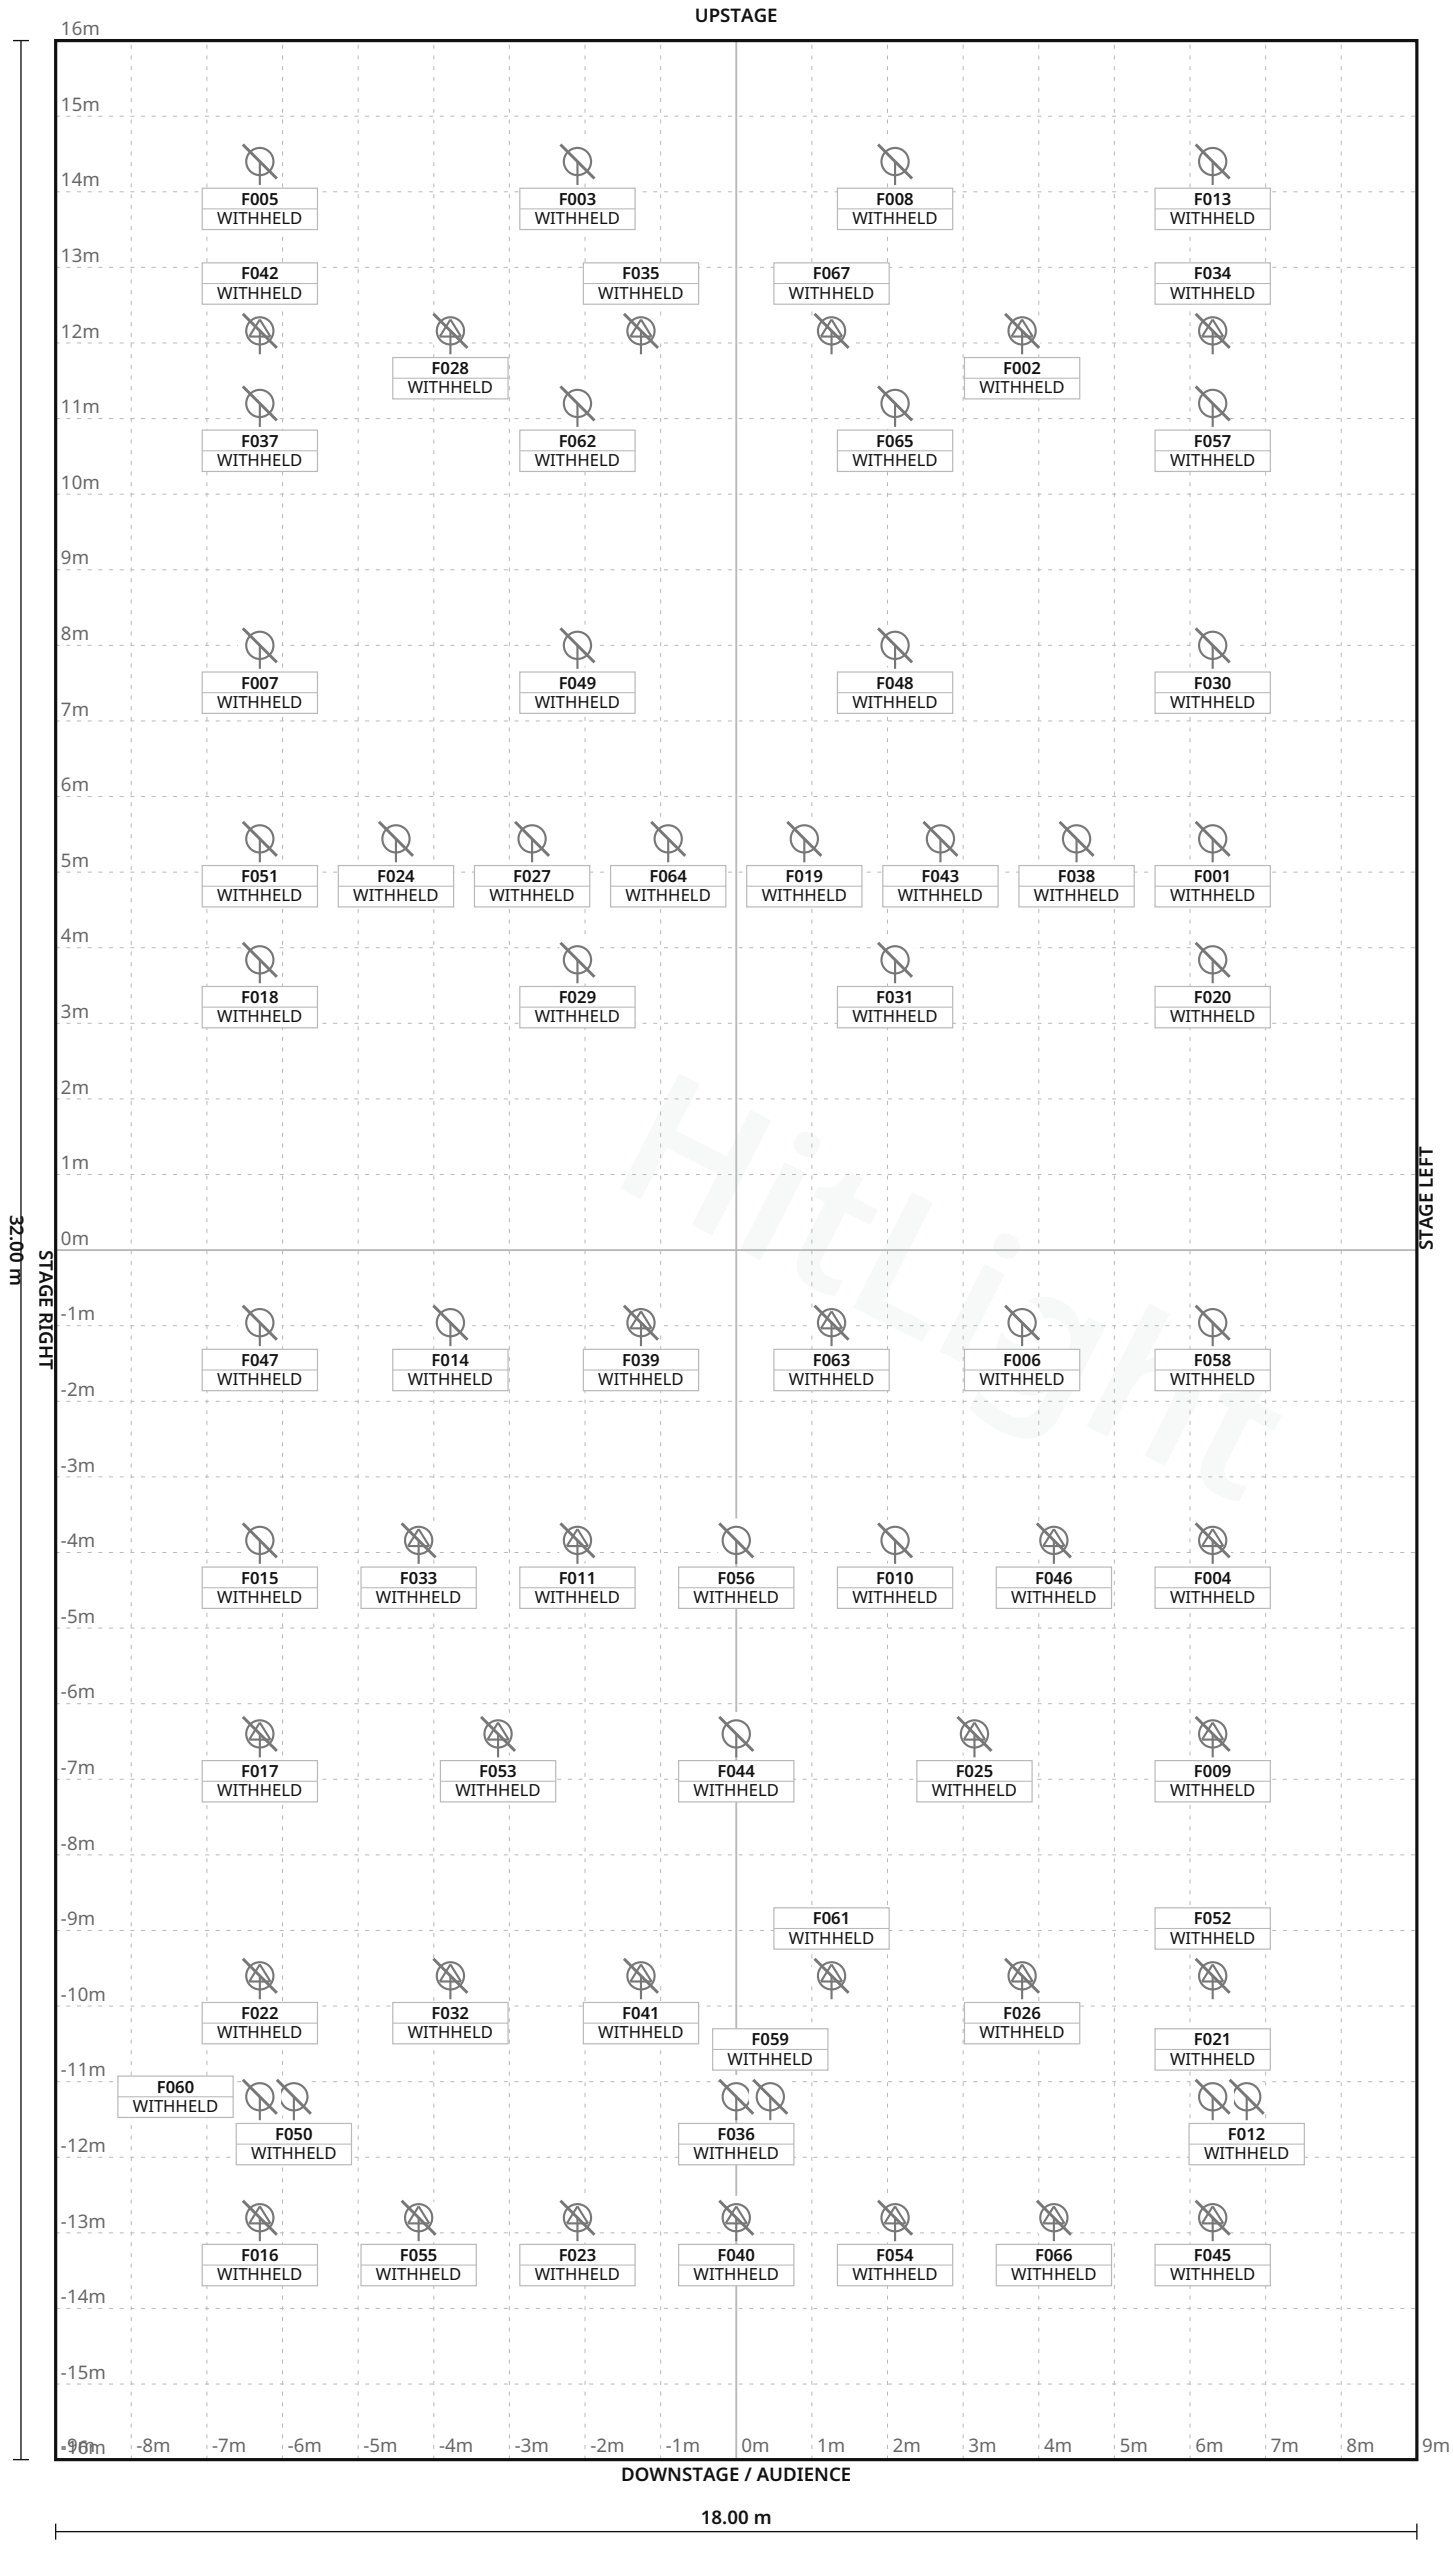

FIXTURE LEGEND

- **Source Four 26** — Profile Spot · 7×
- **Source Four 36** — Profile Spot · 4×
- **MAC 500** — Profile Spot · 8×
- **MAC 600** — Profile Spot · 10×
- **1kW Desisti** — Fresnel, PAR Light · 24×
- **2x1kW Desisti** — Fresnel, PAR Light · 6×
- **Cameo Par** — PAR Light · 8×

Stage 18.00 m W × 32.00 m D · Grid 1 m

Willy-Brandt-Halle · Documented rig · room assignment unverified

LIGHT PLOT · PLAN · Documented rig · room assignment unverified

HitLight · Willy-Brandt-Halle

Dietesheimer Straße 90, 63165, Mühlheim am Main, Germany

DWG HL · SCALE 1:100 · metric · PRINT AT 100%

Drawn HitLight

Generated from the saved show

SOURCE f91f7a51fb0b

SYMBOL LEGEND

7 TYPES · 67 FIXTURES · COLOUR BY TYPE



ETC Source Four 26

Profile Spot · Unverified · TBC ch · category symbol

7 physical · 7 plotted

7 disabled · 0 unplaced



ETC Source Four 36

Profile Spot · Unverified · TBC ch · category symbol

4 physical · 4 plotted

4 disabled · 0 unplaced



Martin MAC 500

Profile Spot · Unverified · TBC ch · category symbol

8 physical · 8 plotted

8 disabled · 0 unplaced



Martin MAC 600

Profile Spot · Unverified · TBC ch · category symbol

10 physical · 10 plotted

10 disabled · 0 unplaced



Unverified source fixture 1kW Desisti Fresnel

PAR Light · Unverified · TBC ch · category symbol

24 physical · 24 plotted

24 disabled · 0 unplaced



Unverified source fixture 2x1kW Desisti Fresnel

PAR Light · Unverified · TBC ch · category symbol

6 physical · 6 plotted

6 disabled · 0 unplaced



Unverified source fixture Cameo Par

PAR Light · Unverified · TBC ch · category symbol

8 physical · 8 plotted

8 disabled · 0 unplaced

GENERAL NOTES

1. Source-based lighting plan. Confirm the current rig with the venue.
2. PARTIAL: included fixtures are not a full physical-unit census.
3. DMX PATCH WITHHELD: provisional or unchecked addresses are not published.
4. The reconstruction retains its documented coverage and geometry assumptions; confirm the current setup with the venue.
5. Output remains excluded for visual-only fixtures. Catalogue identity does not verify installed modes, addresses or the current installation.

HitLight

FIXTURE SCHEDULE

Fixture	Manufacturer / model	Position / mount	Mode / output
VISUAL PLANNING · DMX PATCH WITHHELD			
F001	Unverified source fixture / Cameo Par	PLOTTED	Unverified · Output excluded
F002	Martin / MAC 600	PLOTTED	Unverified · Output excluded
F003	Unverified source fixture / 1kW Desisti Fresnel	PLOTTED	Unverified · Output excluded
F004	Martin / MAC 600	PLOTTED	Unverified · Output excluded
F005	Unverified source fixture / 1kW Desisti Fresnel	PLOTTED	Unverified · Output excluded
F006	Unverified source fixture / Cameo Par	PLOTTED	Unverified · Output excluded
F007	Unverified source fixture / 1kW Desisti Fresnel	PLOTTED	Unverified · Output excluded
F008	Unverified source fixture / 1kW Desisti Fresnel	PLOTTED	Unverified · Output excluded
F009	Martin / MAC 600	PLOTTED	Unverified · Output excluded
F010	Unverified source fixture / Cameo Par	PLOTTED	Unverified · Output excluded
F011	ETC / Source Four 26	PLOTTED	Unverified · Output excluded
F012	Unverified source fixture / 2x1kW Desisti Fresnel	PLOTTED	Unverified · Output excluded
F013	Unverified source fixture / 1kW Desisti Fresnel	PLOTTED	Unverified · Output excluded
F014	Unverified source fixture / 1kW Desisti Fresnel	PLOTTED	Unverified · Output excluded
F015	Unverified source fixture / 1kW Desisti Fresnel	PLOTTED	Unverified · Output excluded
F016	ETC / Source Four 26	PLOTTED	Unverified · Output excluded
F017	ETC / Source Four 26	PLOTTED	Unverified · Output excluded
F018	Unverified source fixture / 1kW Desisti Fresnel	PLOTTED	Unverified · Output excluded
F019	Unverified source fixture / Cameo Par	PLOTTED	Unverified · Output excluded
F020	Unverified source fixture / 1kW Desisti Fresnel	PLOTTED	Unverified · Output excluded

Planning reference only. Confirm installed modes and patch with the venue.

Willy-Brandt-Halle · Documented rig · room assignment unverified

FIXTURE SCHEDULE · Documented rig · room assignment unverified

HitLight · Willy-Brandt-Halle

Dietesheimer Straße 90, 63165, Mühlheim am Main, Germany

DWG HL · METRIC

Drawn HitLight

Generated from the saved show

SOURCE f91f7a51fb0b

Fixture	Manufacturer / model	Position / mount	Mode / output
VISUAL PLANNING · DMX PATCH WITHHELD			
F021	Unverified source fixture / 2x1kW Desisti Fresnel	PLOTTED	Unverified · Output excluded
F022	ETC / Source Four 26	PLOTTED	Unverified · Output excluded
F023	ETC / Source Four 26	PLOTTED	Unverified · Output excluded
F024	Unverified source fixture / 1kW Desisti Fresnel	PLOTTED	Unverified · Output excluded
F025	Martin / MAC 500	PLOTTED	Unverified · Output excluded
F026	Martin / MAC 600	PLOTTED	Unverified · Output excluded
F027	Unverified source fixture / 1kW Desisti Fresnel	PLOTTED	Unverified · Output excluded
F028	Martin / MAC 500	PLOTTED	Unverified · Output excluded
F029	Unverified source fixture / 1kW Desisti Fresnel	PLOTTED	Unverified · Output excluded
F030	Unverified source fixture / 1kW Desisti Fresnel	PLOTTED	Unverified · Output excluded
F031	Unverified source fixture / 1kW Desisti Fresnel	PLOTTED	Unverified · Output excluded
F032	ETC / Source Four 26	PLOTTED	Unverified · Output excluded
F033	ETC / Source Four 36	PLOTTED	Unverified · Output excluded
F034	Martin / MAC 600	PLOTTED	Unverified · Output excluded
F035	Martin / MAC 600	PLOTTED	Unverified · Output excluded
F036	Unverified source fixture / 2x1kW Desisti Fresnel	PLOTTED	Unverified · Output excluded
F037	Unverified source fixture / 1kW Desisti Fresnel	PLOTTED	Unverified · Output excluded
F038	Unverified source fixture / Cameo Par	PLOTTED	Unverified · Output excluded
F039	ETC / Source Four 36	PLOTTED	Unverified · Output excluded
F040	Martin / MAC 500	PLOTTED	Unverified · Output excluded

Planning reference only. Confirm installed modes and patch with the venue.

Willy-Brandt-Halle · Documented rig · room assignment unverified

FIXTURE SCHEDULE · Documented rig · room assignment unverified

HitLight · Willy-Brandt-Halle

Dietesheimer Straße 90, 63165, Mühlheim am Main, Germany

DWG HL · METRIC

Drawn HitLight

Generated from the saved show

SOURCE f91f7a51fb0b

FIXTURE SCHEDULE · CONTINUED

Fixture	Manufacturer / model	Position / mount	Mode / output
VISUAL PLANNING · DMX PATCH WITHHELD			
F041	Martin / MAC 500	PLOTTED	Unverified · Output excluded
F042	Martin / MAC 500	PLOTTED	Unverified · Output excluded
F043	Unverified source fixture / Cameo Par	PLOTTED	Unverified · Output excluded
F044	Unverified source fixture / 1kW Desisti Fresnel	PLOTTED	Unverified · Output excluded
F045	Martin / MAC 600	PLOTTED	Unverified · Output excluded
F046	Martin / MAC 500	PLOTTED	Unverified · Output excluded
F047	Unverified source fixture / 1kW Desisti Fresnel	PLOTTED	Unverified · Output excluded
F048	Unverified source fixture / 1kW Desisti Fresnel	PLOTTED	Unverified · Output excluded
F049	Unverified source fixture / 1kW Desisti Fresnel	PLOTTED	Unverified · Output excluded
F050	Unverified source fixture / 2x1kW Desisti Fresnel	PLOTTED	Unverified · Output excluded
F051	Unverified source fixture / 1kW Desisti Fresnel	PLOTTED	Unverified · Output excluded
F052	Martin / MAC 600	PLOTTED	Unverified · Output excluded
F053	ETC / Source Four 36	PLOTTED	Unverified · Output excluded
F054	Martin / MAC 500	PLOTTED	Unverified · Output excluded
F055	ETC / Source Four 26	PLOTTED	Unverified · Output excluded
F056	Unverified source fixture / Cameo Par	PLOTTED	Unverified · Output excluded
F057	Unverified source fixture / 1kW Desisti Fresnel	PLOTTED	Unverified · Output excluded
F058	Unverified source fixture / Cameo Par	PLOTTED	Unverified · Output excluded
F059	Unverified source fixture / 2x1kW Desisti Fresnel	PLOTTED	Unverified · Output excluded
F060	Unverified source fixture / 2x1kW Desisti Fresnel	PLOTTED	Unverified · Output excluded

Planning reference only. Confirm installed modes and patch with the venue.

Willy-Brandt-Halle · Documented rig · room assignment unverified

FIXTURE SCHEDULE · Documented rig · room assignment unverified

HitLight · Willy-Brandt-Halle

Dietesheimer Straße 90, 63165, Mühlheim am Main, Germany

DWG HL · METRIC

Drawn HitLight

Generated from the saved show

SOURCE f91f7a51fb0b

Fixture	Manufacturer / model	Position / mount	Mode / output
VISUAL PLANNING · DMX PATCH WITHHELD			
F061	Martin / MAC 500	PLOTTED	Unverified · Output excluded
F062	Unverified source fixture / 1kW Desisti Fresnel	PLOTTED	Unverified · Output excluded
F063	ETC / Source Four 36	PLOTTED	Unverified · Output excluded
F064	Unverified source fixture / 1kW Desisti Fresnel	PLOTTED	Unverified · Output excluded
F065	Unverified source fixture / 1kW Desisti Fresnel	PLOTTED	Unverified · Output excluded
F066	Martin / MAC 600	PLOTTED	Unverified · Output excluded
F067	Martin / MAC 600	PLOTTED	Unverified · Output excluded

Planning reference only. Confirm installed modes and patch with the venue.

HitLight

VALIDATION APPENDIX

WARNING · PATCH_WITHHELD

DMX patch facts are withheld pending source verification. This planning document cannot be used for hardware output.

Objects: — · Remediation: review the source facts and regenerate.

ERROR · STAGE_DIMENSIONS_UNCONFIRMED

Confirm the stage dimensions before producing a final technical document.

Objects: Documented rig · room assignment unverified · Remediation: review the source facts and regenerate.

WARNING · MODE_UNVERIFIED

DMX modes are unverified; output remains excluded.

Objects: F001–F067 · Remediation: review the source facts and regenerate.

WARNING · FIXTURE_DISABLED

Fixtures are disabled for this visual planning reconstruction.

Objects: F001–F067 · Remediation: review the source facts and regenerate.

WARNING · TITLE_METADATA_INCOMPLETE

Some professional title-block metadata is missing; the document will show an em dash.

Objects: 94fda4e619004ece6a47e07b · Remediation: review the source facts and regenerate.

HitLight

VENUE & DRAWING SOURCES

Willy-Brandt-Halle

Documented rig · room assignment unverified · Unverified source documents

Dietesheimer Straße 90, 63165, Mühlheim am Main, DE

https://www.wbh-muehlheim.de/

Sources checked 2026-10-19

Symbols: HitLight-owned category artwork. No manufacturer model geometry or original source pages included.

Source-based reconstruction. Confirm the current installation and equipment availability with the venue.

Scale, fixture positions, mounting heights and aiming may include estimates; this is not a rigging specification.

Provisional fixture matches are labelled as placeholders. The recorded subset is not a complete physical inventory.

DMX addresses are withheld from public plans until their exact source patch is reconciled.

Partial source-based planning reconstruction; the current installation and complete fixture census are unverified.

Source-matched catalogue bodies are shown where available. Unresolved source identities remain labelled visual markers. Installed modes and DMX patch require verification; visual-only fixtures remain excluded from output.

The reconstruction retains its documented coverage and geometry assumptions; confirm the current setup with the venue.

Output remains excluded for visual-only fixtures. Catalogue identity does not verify installed modes, addresses or the current installation.

Source-based reconstruction. Confirm the current installation and equipment availability with the venue.

Scale, fixture positions, mounting heights and aiming may include estimates; this is not a rigging specification.

Provisional fixture matches are labelled as placeholders. The recorded subset is not a complete physical inventory.

DMX addresses are withheld from public plans until their exact source patch is reconciled.

Partial source-based planning reconstruction; the current installation and complete fixture census are unverified.

Source-matched catalogue bodies are shown where available. Unresolved source identities remain labelled visual markers. Installed modes and DMX patch require verification; visual-only fixtures remain excluded from output.

Official venue information: https://www.wbh-muehlheim.de/ · checked 2026-10-19

willy-brandt-halle-dmx-patch-beleuchtung-sortiert-nach-position.pdf: https://wbh-muehlheim.de/wp-content/uploads/willy-brandt-halle-dmx-patch-beleuchtung-sortiert-nach-position.pdf · checked 2026-10-19

willy-brandt-halle-beleuchtungsplan-a1-grosser-saal-scheinwerfer.pdf: https://wbh-muehlheim.de/wp-content/uploads/willy-brandt-halle-beleuchtungsplan-a1-grosser-saal-scheinwerfer.pdf · checked 2026-10-19

willy-brandt-halle-technische-informationen-2025.pdf: https://wbh-muehlheim.de/wp-content/uploads/willy-brandt-halle-technische-informationen-2025.pdf · checked 2026-10-19

HitLight | hitlight.app

VENUE & DRAWING SOURCES

Venue technical reference: https://wbh-muehlheim.de/wp-content/uploads/willy-brandt-halle-dmx-patch-beleuchtung.pdf · checked 2026-10-19

Venue technical reference: https://wbh-muehlheim.de/wp-content/uploads/willy-brandt-halle-beleuchtungsplan-a1-gesamt.pdf · checked 2026-10-19

Public venue page: https://www.hitlight.app/venues/germany/willy-brandt-halle-94fda4e6

HitLight