
UPSTAGE

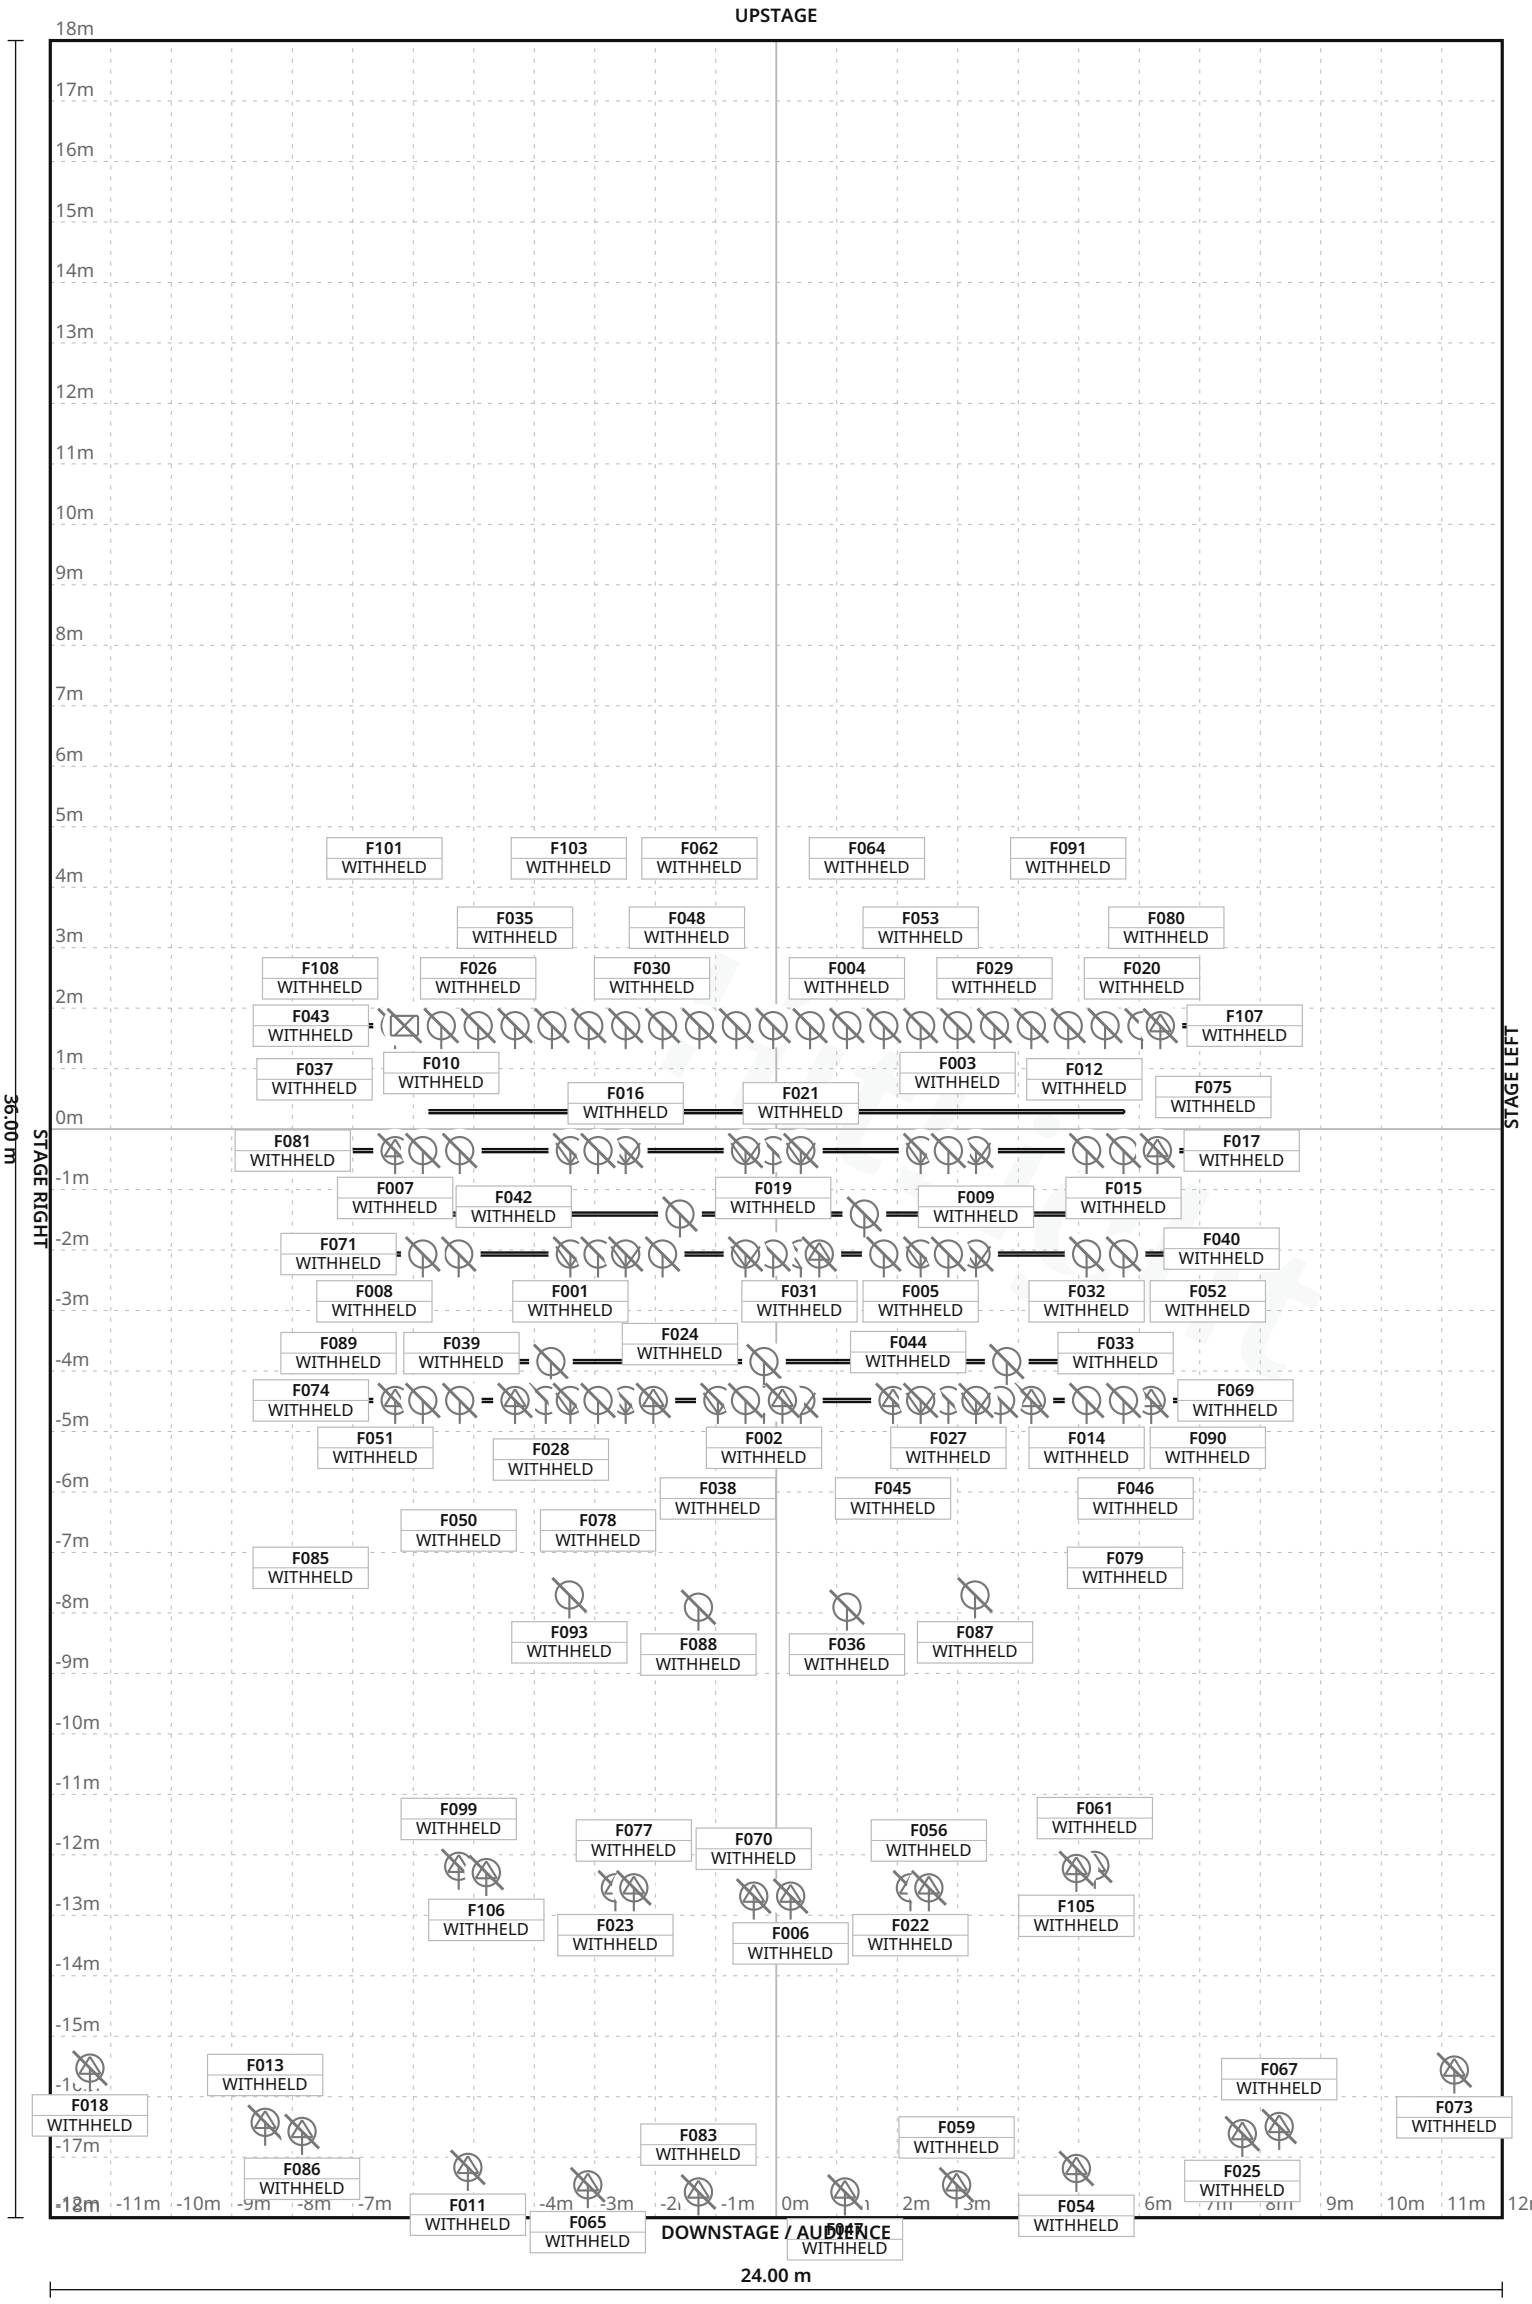

FIXTURE LEGEND

- **Source Four 19** — Profile Spot · 7×
- **Source Four 26** — Profile Spot · 12×
- **Source Four 36** — Profile Spot · 2×
- **Source Four 50** — Profile Spot · 4×
- **Source Four jr** Zoom — Profile Spot · 9×
- **Source Four** PARNel — Spot Light · 9×
- **6in Fresnel** — Spot Light · 9×
- **Cyc Scoop** — PAR Light · 20×
- **Cyc Scoop** — Other · 1×
- **Opti Tri Par LED** — PAR Light · 10×
- **Source4 PAR** — PAR Light · 4×
- **Source4 PAR WFL** — PAR Light · 21×

Stage 24.00 m W × 36.00 m D · Grid 1 m

23 fixture labels omitted in this view due to crowding · see DMX patch

HitLight TECHNICAL LIGHTING REV 09c9eb8c1861 · 1/13

Spangenberg Theater at Henry M Gunn High School · Main room

LIGHT PLOT · PLAN · Main room

HitLight · Spangenberg Theater at Henry M Gunn High School

780 Arastradero Road, Palo Alto, United States

DWG HL · SCALE 1:125 · metric · PRINT AT 100%

Drawn HitLight

Generated from the saved show

SOURCE 0829b34800da

SYMBOL LEGEND

12 TYPES · 108 FIXTURES · COLOUR BY TYPE



ETC Source Four 19

Profile Spot · Unverified · TBC ch · category symbol

7 physical · 7 plotted

7 disabled · 0 unplaced



ETC Source Four 26

Profile Spot · Unverified · TBC ch · category symbol

12 physical · 12 plotted

12 disabled · 0 unplaced



ETC Source Four 36

Profile Spot · Unverified · TBC ch · category symbol

2 physical · 2 plotted

2 disabled · 0 unplaced



ETC Source Four 50

Profile Spot · Unverified · TBC ch · category symbol

4 physical · 4 plotted

4 disabled · 0 unplaced



ETC Source Four jr Zoom

Profile Spot · Unverified · TBC ch · category symbol

9 physical · 9 plotted

9 disabled · 0 unplaced



ETC Source Four PARNel

Spot Light · Unverified · TBC ch · category symbol

9 physical · 9 plotted

9 disabled · 0 unplaced



Unverified source fixture 6in Fresnel

Spot Light · Unverified · TBC ch · category symbol

9 physical · 9 plotted

9 disabled · 0 unplaced



Unverified source fixture Cyc Scoop

PAR Light · Unverified · TBC ch · category symbol

20 physical · 20 plotted

20 disabled · 0 unplaced

Spangenberg Theater at Henry M Gunn High School · Main room

SYMBOL LEGEND · Main room

HitLight · Spangenberg Theater at Henry M Gunn High School

780 Arastradero Road, Palo Alto, United States

DWG HL · METRIC

Drawn HitLight

Generated from the saved show

SOURCE 0829b34800da

SYMBOL LEGEND · CONTINUED



Unverified source fixture Cyc Scoop

Other · Unverified · TBC ch · category symbol

1 physical · 1 plotted

1 disabled · 0 unplaced



Unverified source fixture Opti Tri Par LED

PAR Light · Unverified · TBC ch · category symbol

10 physical · 10 plotted

10 disabled · 0 unplaced



Unverified source fixture Source4 PAR

PAR Light · Unverified · TBC ch · category symbol

4 physical · 4 plotted

4 disabled · 0 unplaced



Unverified source fixture Source4 PAR WFL

PAR Light · Unverified · TBC ch · category symbol

21 physical · 21 plotted

21 disabled · 0 unplaced

HitLight

GENERAL NOTES

1. Source-based lighting plan. Confirm the current rig with the venue.
2. PARTIAL: included fixtures are not a full physical-unit census.
3. DMX PATCH WITHHELD: provisional or unchecked addresses are not published.
4. Approximate planning view; not official venue paperwork or output-ready. Original HitLight symbols only; no source pages, OEM meshes, photos or logos. Original files remain private; modes and patch unverified.

HitLight

STAGE ELEMENTS

NAME	TYPE	POSITION	TRIM / SIZE
3A ELEC	pipe	X 0.00 m · Z -0.29 m	6.67 m · 11.50 m W × 0.05 m D
2A ELEC	pipe	X 0.00 m · Z 1.41 m	6.67 m · 11.50 m W × 0.05 m D
2 ELEC	pipe	X 0.00 m · Z 2.07 m	6.17 m · 14.00 m W × 0.05 m D
4 ELEC	pipe	X 0.00 m · Z -1.71 m	6.25 m · 14.00 m W × 0.05 m D
1 ELEC	pipe	X 0.00 m · Z 4.49 m	6.02 m · 14.00 m W × 0.05 m D
1A ELEC	pipe	X 0.00 m · Z 3.84 m	6.52 m · 11.50 m W × 0.05 m D
3 ELEC	pipe	X 0.00 m · Z 0.36 m	6.17 m · 14.00 m W × 0.05 m D

HitLight

FIXTURE SCHEDULE

Fixture	Manufacturer / model	Position / mount	Mode / output
VISUAL PLANNING · DMX PATCH WITHHELD			
F001	Unverified source fixture / 6in Fresnel	2 ELEC	Unverified · Output excluded
F002	Unverified source fixture / Opti Tri Par LED	1 ELEC	Unverified · Output excluded
F003	Unverified source fixture / Cyc Scoop	4 ELEC	Unverified · Output excluded
F004	Unverified source fixture / Cyc Scoop	4 ELEC	Unverified · Output excluded
F005	Unverified source fixture / 6in Fresnel	2 ELEC	Unverified · Output excluded
F006	ETC / Source Four 26	PLOTTED	Unverified · Output excluded
F007	ETC / Source Four jr Zoom	3 ELEC	Unverified · Output excluded
F008	Unverified source fixture / Source4 PAR WFL	2 ELEC	Unverified · Output excluded
F009	ETC / Source Four PARNel	2 ELEC	Unverified · Output excluded
F010	Unverified source fixture / Cyc Scoop	4 ELEC	Unverified · Output excluded
F011	ETC / Source Four 19	PLOTTED	Unverified · Output excluded
F012	ETC / Source Four PARNel	3 ELEC	Unverified · Output excluded
F013	ETC / Source Four 50	PLOTTED	Unverified · Output excluded
F014	Unverified source fixture / Source4 PAR WFL	1 ELEC	Unverified · Output excluded
F015	Unverified source fixture / Source4 PAR WFL	3 ELEC	Unverified · Output excluded
F016	ETC / Source Four PARNel	3 ELEC	Unverified · Output excluded
F017	ETC / Source Four jr Zoom	3 ELEC	Unverified · Output excluded
F018	ETC / Source Four 26	PLOTTED	Unverified · Output excluded
F019	Unverified source fixture / Source4 PAR WFL	3 ELEC	Unverified · Output excluded
F020	Unverified source fixture / Cyc Scoop	4 ELEC	Unverified · Output excluded

Planning reference only. Confirm installed modes and patch with the venue.

Spangenberg Theater at Henry M Gunn High School · Main room

FIXTURE SCHEDULE · Main room

HitLight · Spangenberg Theater at Henry M Gunn High School

780 Arastradero Road, Palo Alto, United States

DWG HL · METRIC

Drawn HitLight

Generated from the saved show

SOURCE 0829b34800da

Fixture	Manufacturer / model	Position / mount	Mode / output
VISUAL PLANNING · DMX PATCH WITHHELD			
F021	ETC / Source Four PARNel	3 ELEC	Unverified · Output excluded
F022	ETC / Source Four jr Zoom	PLOTTED	Unverified · Output excluded
F023	ETC / Source Four jr Zoom	PLOTTED	Unverified · Output excluded
F024	Unverified source fixture / Opti Tri Par LED	2A ELEC	Unverified · Output excluded
F025	ETC / Source Four 50	PLOTTED	Unverified · Output excluded
F026	Unverified source fixture / Cyc Scoop	4 ELEC	Unverified · Output excluded
F027	Unverified source fixture / Source4 PAR WFL	1 ELEC	Unverified · Output excluded
F028	Unverified source fixture / Opti Tri Par LED	1A ELEC	Unverified · Output excluded
F029	Unverified source fixture / Cyc Scoop	4 ELEC	Unverified · Output excluded
F030	Unverified source fixture / Cyc Scoop	4 ELEC	Unverified · Output excluded
F031	Unverified source fixture / Opti Tri Par LED	2 ELEC	Unverified · Output excluded
F032	Unverified source fixture / Source4 PAR WFL	2 ELEC	Unverified · Output excluded
F033	ETC / Source Four 26	1 ELEC	Unverified · Output excluded
F034	ETC / Source Four PARNel	2 ELEC	Unverified · Output excluded
F035	Unverified source fixture / Cyc Scoop	4 ELEC	Unverified · Output excluded
F036	Unverified source fixture / Source4 PAR	PLOTTED	Unverified · Output excluded
F037	Unverified source fixture / Source4 PAR WFL	3 ELEC	Unverified · Output excluded
F038	Unverified source fixture / 6in Fresnel	1 ELEC	Unverified · Output excluded
F039	Unverified source fixture / Opti Tri Par LED	1 ELEC	Unverified · Output excluded
F040	Unverified source fixture / Source4 PAR WFL	3 ELEC	Unverified · Output excluded

Planning reference only. Confirm installed modes and patch with the venue.

Fixture	Manufacturer / model	Position / mount	Mode / output
VISUAL PLANNING · DMX PATCH WITHHELD			
F041	ETC / Source Four 19	2 ELEC	Unverified · Output excluded
F042	Unverified source fixture / Source4 PAR WFL	2 ELEC	Unverified · Output excluded
F043	ETC / Source Four jr Zoom	4 ELEC	Unverified · Output excluded
F044	Unverified source fixture / Source4 PAR WFL	2 ELEC	Unverified · Output excluded
F045	ETC / Source Four 26	1 ELEC	Unverified · Output excluded
F046	Unverified source fixture / Opti Tri Par LED	1 ELEC	Unverified · Output excluded
F047	ETC / Source Four 19	PLOTTED	Unverified · Output excluded
F048	Unverified source fixture / Cyc Scoop	4 ELEC	Unverified · Output excluded
F049	ETC / Source Four PARNel	1 ELEC	Unverified · Output excluded
F050	ETC / Source Four PARNel	1 ELEC	Unverified · Output excluded
F051	Unverified source fixture / Source4 PAR WFL	1 ELEC	Unverified · Output excluded
F052	Unverified source fixture / Source4 PAR WFL	2 ELEC	Unverified · Output excluded
F053	Unverified source fixture / Cyc Scoop	4 ELEC	Unverified · Output excluded
F054	ETC / Source Four 19	PLOTTED	Unverified · Output excluded
F055	Unverified source fixture / 6in Fresnel	1 ELEC	Unverified · Output excluded
F056	ETC / Source Four 26	PLOTTED	Unverified · Output excluded
F057	Unverified source fixture / Opti Tri Par LED	1A ELEC	Unverified · Output excluded
F058	Unverified source fixture / Opti Tri Par LED	2 ELEC	Unverified · Output excluded
F059	ETC / Source Four 19	PLOTTED	Unverified · Output excluded
F060	Unverified source fixture / 6in Fresnel	3 ELEC	Unverified · Output excluded

Planning reference only. Confirm installed modes and patch with the venue.

Fixture	Manufacturer / model	Position / mount	Mode / output
VISUAL PLANNING · DMX PATCH WITHHELD			
F061	ETC / Source Four jr Zoom	PLOTTED	Unverified · Output excluded
F062	Unverified source fixture / Cyc Scoop	4 ELEC	Unverified · Output excluded
F063	ETC / Source Four 26	1 ELEC	Unverified · Output excluded
F064	Unverified source fixture / Cyc Scoop	4 ELEC	Unverified · Output excluded
F065	ETC / Source Four 19	PLOTTED	Unverified · Output excluded
F066	Unverified source fixture / Opti Tri Par LED	2A ELEC	Unverified · Output excluded
F067	ETC / Source Four 50	PLOTTED	Unverified · Output excluded
F068	ETC / Source Four PARNel	2 ELEC	Unverified · Output excluded
F069	ETC / Source Four 36	1 ELEC	Unverified · Output excluded
F070	ETC / Source Four jr Zoom	PLOTTED	Unverified · Output excluded
F071	Unverified source fixture / Source4 PAR WFL	2 ELEC	Unverified · Output excluded
F072	Unverified source fixture / Source4 PAR WFL	2 ELEC	Unverified · Output excluded
F073	ETC / Source Four 26	PLOTTED	Unverified · Output excluded
F074	ETC / Source Four 36	1 ELEC	Unverified · Output excluded
F075	Unverified source fixture / Cyc Scoop	4 ELEC	Unverified · Output excluded
F076	Unverified source fixture / 6in Fresnel	2 ELEC	Unverified · Output excluded
F077	ETC / Source Four 26	PLOTTED	Unverified · Output excluded
F078	Unverified source fixture / Source4 PAR WFL	1 ELEC	Unverified · Output excluded
F079	Unverified source fixture / 6in Fresnel	1 ELEC	Unverified · Output excluded
F080	Unverified source fixture / Cyc Scoop	4 ELEC	Unverified · Output excluded

Planning reference only. Confirm installed modes and patch with the venue.

Fixture	Manufacturer / model	Position / mount	Mode / output
VISUAL PLANNING · DMX PATCH WITHHELD			
F081	Unverified source fixture / Source4 PAR WFL	3 ELEC	Unverified · Output excluded
F082	ETC / Source Four PARNel	1 ELEC	Unverified · Output excluded
F083	ETC / Source Four 19	PLOTTED	Unverified · Output excluded
F084	Unverified source fixture / Source4 PAR WFL	3 ELEC	Unverified · Output excluded
F085	ETC / Source Four 26	1 ELEC	Unverified · Output excluded
F086	ETC / Source Four 50	PLOTTED	Unverified · Output excluded
F087	Unverified source fixture / Source4 PAR	PLOTTED	Unverified · Output excluded
F088	Unverified source fixture / Source4 PAR	PLOTTED	Unverified · Output excluded
F089	Unverified source fixture / Source4 PAR WFL	1 ELEC	Unverified · Output excluded
F090	Unverified source fixture / Source4 PAR WFL	1 ELEC	Unverified · Output excluded
F091	Unverified source fixture / Cyc Scoop	4 ELEC	Unverified · Output excluded
F092	Unverified source fixture / Source4 PAR WFL	1 ELEC	Unverified · Output excluded
F093	Unverified source fixture / Source4 PAR	PLOTTED	Unverified · Output excluded
F094	Unverified source fixture / 6in Fresnel	3 ELEC	Unverified · Output excluded
F095	ETC / Source Four 26	1 ELEC	Unverified · Output excluded
F096	Unverified source fixture / 6in Fresnel	3 ELEC	Unverified · Output excluded
F097	Unverified source fixture / Opti Tri Par LED	1A ELEC	Unverified · Output excluded
F098	Unverified source fixture / Cyc Scoop	4 ELEC	Unverified · Output excluded
F099	ETC / Source Four jr Zoom	PLOTTED	Unverified · Output excluded
F100	Unverified source fixture / Source4 PAR WFL	3 ELEC	Unverified · Output excluded

Planning reference only. Confirm installed modes and patch with the venue.

FIXTURE SCHEDULE · CONTINUED

Fixture	Manufacturer / model	Position / mount	Mode / output
VISUAL PLANNING · DMX PATCH WITHHELD			
F101	Unverified source fixture / Cyc Scoop	4 ELEC	Unverified · Output excluded
F102	Unverified source fixture / Cyc Scoop	4 ELEC	Unverified · Output excluded
F103	Unverified source fixture / Cyc Scoop	4 ELEC	Unverified · Output excluded
F104	Unverified source fixture / Cyc Scoop	4 ELEC	Unverified · Output excluded
F105	ETC / Source Four 26	PLOTTED	Unverified · Output excluded
F106	ETC / Source Four 26	PLOTTED	Unverified · Output excluded
F107	ETC / Source Four jr Zoom	4 ELEC	Unverified · Output excluded
F108	Unverified source fixture / Cyc Scoop	4 ELEC	Unverified · Output excluded

Planning reference only. Confirm installed modes and patch with the venue.

HitLight

VALIDATION APPENDIX

WARNING · PATCH_WITHHELD

DMX patch facts are withheld pending source verification. This planning document cannot be used for hardware output.

Objects: — · Remediation: review the source facts and regenerate.

WARNING · MODE_UNVERIFIED

DMX modes are unverified; output remains excluded.

Objects: F001–F108 · Remediation: review the source facts and regenerate.

WARNING · FIXTURE_DISABLED

Fixtures are disabled for this visual planning reconstruction.

Objects: F001–F108 · Remediation: review the source facts and regenerate.

WARNING · TITLE_METADATA_INCOMPLETE

Some professional title-block metadata is missing; the document will show an em dash.

Objects: 95d6f9fa8060bbc78ff50165 · Remediation: review the source facts and regenerate.

HitLight

VENUE & DRAWING SOURCES

Spangenberg Theater at Henry M Gunn High School

Main room · House rig

780 Arastradero Road, Palo Alto, CA, US

https://theatrefacilities.pausd.org/spangenberg-theater/technical-information

Sources checked 2026-11-03

Generated by HitLight from the reviewed partial Spangenberg Theater at Henry M Gunn High School reconstruction. Venue sources are cited as facts; their original artwork remains private.

Symbols: HitLight-owned category artwork. No manufacturer model geometry or original source pages included.

Partial source-based planning reconstruction; the current installation and complete fixture census are unverified.

Source-matched catalogue bodies are shown where available. Unresolved source identities remain labelled visual markers. Installed modes and DMX patch require verification; visual-only fixtures remain excluded from output.

65 of 108 source-labelled fixture records retain unconfirmed exact installed identities or modes; original printed names and display substitutions remain qualified.

108 records display 97 approximate public catalogue housings or labelled donors and 11 visual fallbacks. 20 display references use newly authored generic flood/PAR class housings. These do not identify installed products or verify wattage, optics, native DMX, dimming, rigging or hardware. Original source, geometry, mode, patch and output-exclusion qualifications remain.

108 records display 97 approximate public catalogue housings or labelled donors and 11 visual fallbacks. 25 display references use currently approved approximate ETC Source Four PAR EA housings. These do not identify installed products or verify wattage, optics, native DMX, dimming, rigging or hardware. Original source, geometry, mode, patch and output-exclusion qualifications remain.

Approximate planning view; not official venue paperwork or output-ready. Original HitLight symbols only; no source pages, OEM meshes, photos or logos. Original files remain private; modes and patch unverified.

Fixture plot original; visually inspected page(s) 2. Freshness and reuse rights unconfirmed.: https://drive.google.com/uc?export=download&id=1U4QoohxXuDalPq-5ZScksXUY6byZSnwT · checked 2026-11-03

Published capacity 925 for Main theatre.: https://docs.google.com/document/d/10PakvhbCQxTgw_nKsL4toJ2WdPd04YgHZ-042T2vZww/edit · checked 2026-11-03

Official venue/technical source page.: https://theatrefacilities.pausd.org/spangenberg-theater/technical-information · checked 2026-11-03

Public venue page: https://www.hitlight.app/venues/united-states/spangenberg-theater-at-henry-m-gunn-high-school-95d6f9fa