
UPSTAGE ↑

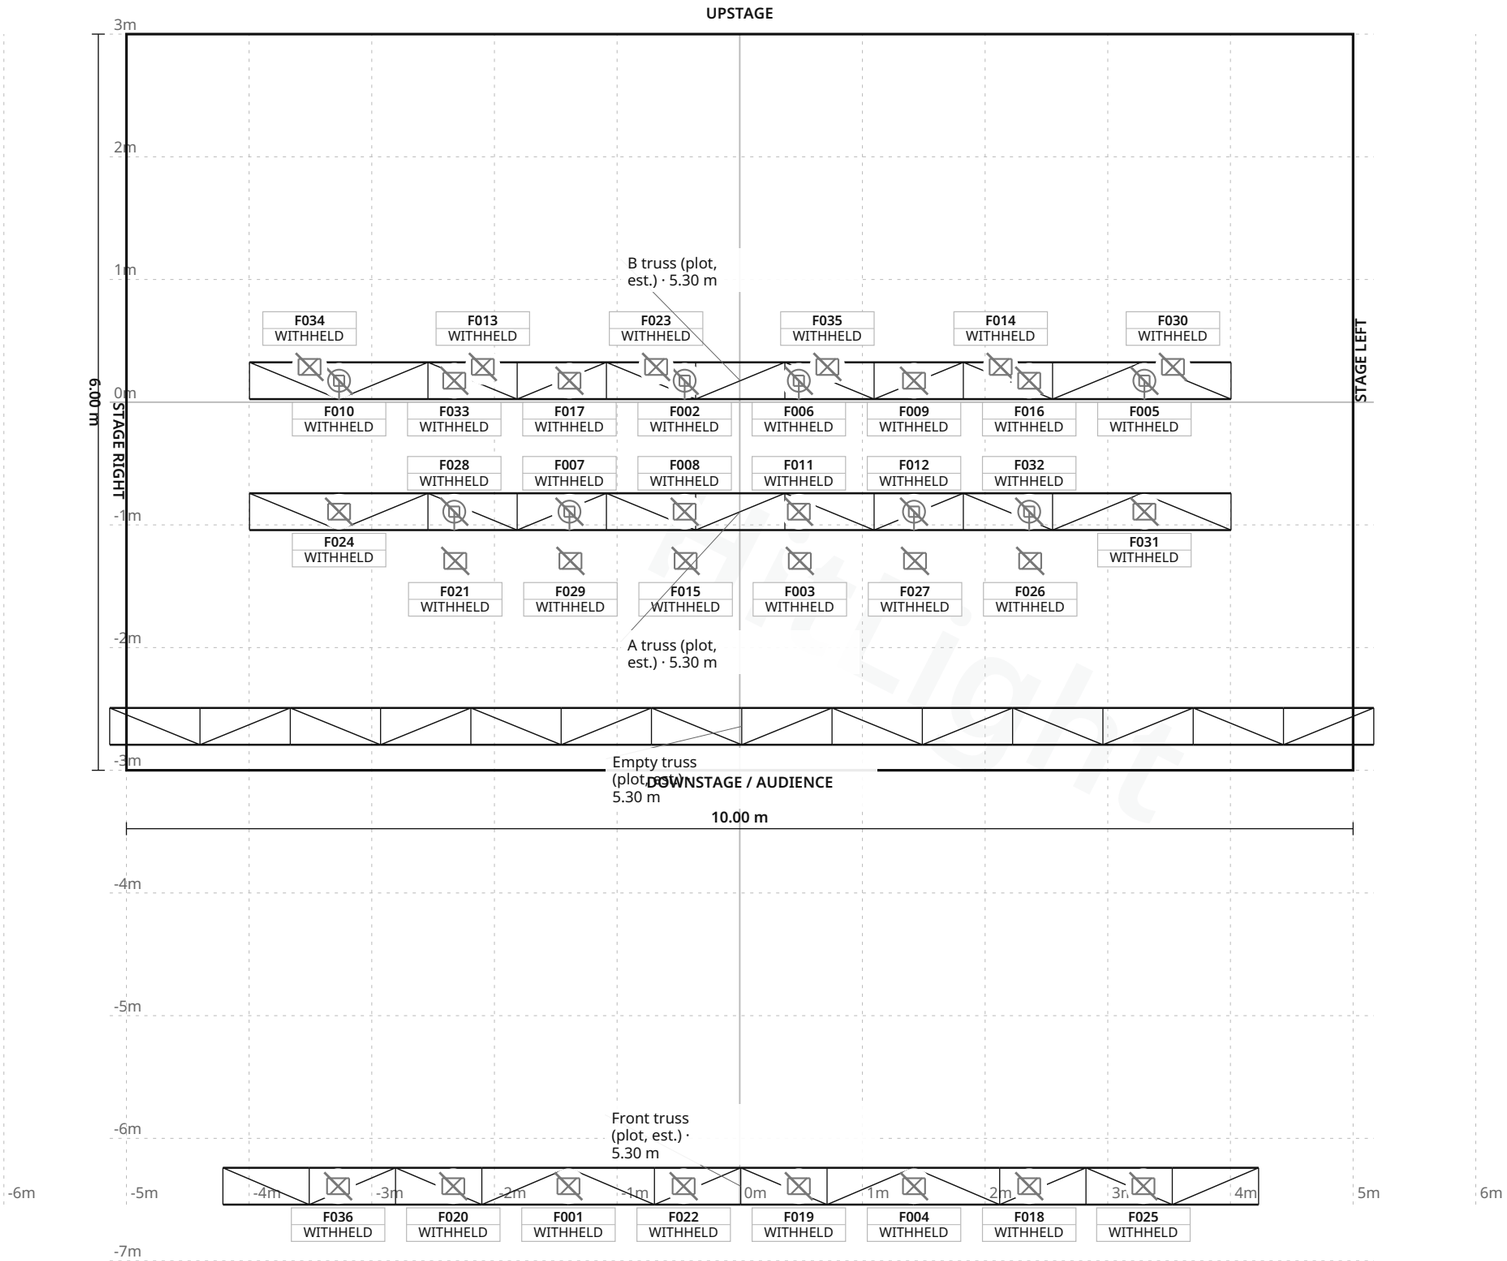

FIXTURE LEGEND

- **Robin LEDBeam 150 RGBW** Moving Head · 8×
- **Cameo Zenit P100** Other · 6×
- **Cameo Zenit W300** Other · 6×
- **Elation Maverick Force S (printed "Maverick Force S")** Other · 8×
- **TS 200 WW** Other · 8×

Stage 10.00 m W × 6.00 m D · Grid 1 m

Paletten · Main room

LIGHT PLOT · PLAN · Main room

HitLight · Paletten
8800, Viborg, Denmark

DWG HL · SCALE 1:50 · metric · PRINT AT 100%
Drawn HitLight
Generated from the saved show
SOURCE 10099ff64468

SYMBOL LEGEND

5 TYPES · 36 FIXTURES · COLOUR BY TYPE

Robe Lighting Robin LEDBeam 150 RGBW Moving Head · Unverified · TBC ch · category symbol	**8 physical · 8 plotted** 8 disabled · 0 unplaced
Unverified source fixture Cameo Zenit P100 Other · Unverified · TBC ch · category symbol	**6 physical · 6 plotted** 6 disabled · 0 unplaced
Unverified source fixture Cameo Zenit W300 Other · Unverified · TBC ch · category symbol	**6 physical · 6 plotted** 6 disabled · 0 unplaced
Unverified source fixture Elation Maverick Force S (printed "Maverick Force S") Other · Unverified · TBC ch · category symbol	**8 physical · 8 plotted** 8 disabled · 0 unplaced
Unverified source fixture TS 200 WW Other · Unverified · TBC ch · category symbol	**8 physical · 8 plotted** 8 disabled · 0 unplaced

Paletten · Main room

SYMBOL LEGEND · Main room

HitLight · Paletten

8800, Viborg, Denmark

DWG HL · METRIC

Drawn HitLight

Generated from the saved show

SOURCE 10099ff64468

GENERAL NOTES

1. Source-based lighting plan. Confirm the current rig with the venue.
2. PARTIAL: included fixtures are not a full physical-unit census.
3. DMX PATCH WITHHELD: provisional or unchecked addresses are not published.
4. Fixture positions follow the venue’s published lighting plot; the currently installed rig is not verified.
5. The plot gives no full scale or trim heights, so scale and heights are estimated.

HitLight

STAGE ELEMENTS

NAME	TYPE	POSITION	TRIM / SIZE
A truss (plot, est.)	trussStraight	X 0.00 m · Z 0.89 m	5.30 m · 8.00 m W × 0.30 m D
B truss (plot, est.)	trussStraight	X 0.00 m · Z -0.17 m	5.30 m · 8.00 m W × 0.30 m D
Empty truss (plot, est.)	trussStraight	X 0.02 m · Z 2.64 m	5.30 m · 10.30 m W × 0.30 m D
Front truss (plot, est.)	trussStraight	X 0.01 m · Z 6.39 m	5.30 m · 8.44 m W × 0.30 m D

HitLight

Paletten · Main room

STAGE ELEMENTS · Main room

HitLight · Paletten

8800, Viborg, Denmark

DWG HL · METRIC

Drawn HitLight

Generated from the saved show

SOURCE 10099ff64468

FIXTURE SCHEDULE

Fixture	Manufacturer / model	Position / mount	Mode / output
VISUAL PLANNING · DMX PATCH WITHHELD			
F001	Unverified source fixture / TS 200 WW	PLOTTED	Unverified · Output excluded
F002	Robe Lighting / Robin LEDBeam 150 RGBW	PLOTTED	Unverified · Output excluded
F003	Unverified source fixture / Cameo Zenit P100	PLOTTED	Unverified · Output excluded
F004	Unverified source fixture / TS 200 WW	PLOTTED	Unverified · Output excluded
F005	Robe Lighting / Robin LEDBeam 150 RGBW	PLOTTED	Unverified · Output excluded
F006	Robe Lighting / Robin LEDBeam 150 RGBW	PLOTTED	Unverified · Output excluded
F007	Robe Lighting / Robin LEDBeam 150 RGBW	PLOTTED	Unverified · Output excluded
F008	Unverified source fixture / Elation Maverick Force S (printed "Maverick F...	PLOTTED	Unverified · Output excluded
F009	Unverified source fixture / Elation Maverick Force S (printed "Maverick F...	PLOTTED	Unverified · Output excluded
F010	Robe Lighting / Robin LEDBeam 150 RGBW	PLOTTED	Unverified · Output excluded
F011	Unverified source fixture / Elation Maverick Force S (printed "Maverick F...	PLOTTED	Unverified · Output excluded
F012	Robe Lighting / Robin LEDBeam 150 RGBW	PLOTTED	Unverified · Output excluded
F013	Unverified source fixture / Cameo Zenit W300	PLOTTED	Unverified · Output excluded
F014	Unverified source fixture / Cameo Zenit W300	PLOTTED	Unverified · Output excluded
F015	Unverified source fixture / Cameo Zenit P100	PLOTTED	Unverified · Output excluded
F016	Unverified source fixture / Elation Maverick Force S (printed "Maverick F...	PLOTTED	Unverified · Output excluded
F017	Unverified source fixture / Elation Maverick Force S (printed "Maverick F...	PLOTTED	Unverified · Output excluded
F018	Unverified source fixture / TS 200 WW	PLOTTED	Unverified · Output excluded
F019	Unverified source fixture / TS 200 WW	PLOTTED	Unverified · Output excluded
F020	Unverified source fixture / TS 200 WW	PLOTTED	Unverified · Output excluded

Planning reference only. Confirm installed modes and patch with the venue.

Fixture	Manufacturer / model	Position / mount	Mode / output
VISUAL PLANNING · DMX PATCH WITHHELD			
F021	Unverified source fixture / Cameo Zenit P100	PLOTTED	Unverified · Output excluded
F022	Unverified source fixture / TS 200 WW	PLOTTED	Unverified · Output excluded
F023	Unverified source fixture / Cameo Zenit W300	PLOTTED	Unverified · Output excluded
F024	Unverified source fixture / Elation Maverick Force S (printed "Maverick F...	PLOTTED	Unverified · Output excluded
F025	Unverified source fixture / TS 200 WW	PLOTTED	Unverified · Output excluded
F026	Unverified source fixture / Cameo Zenit P100	PLOTTED	Unverified · Output excluded
F027	Unverified source fixture / Cameo Zenit P100	PLOTTED	Unverified · Output excluded
F028	Robe Lighting / Robin LEDBeam 150 RGBW	PLOTTED	Unverified · Output excluded
F029	Unverified source fixture / Cameo Zenit P100	PLOTTED	Unverified · Output excluded
F030	Unverified source fixture / Cameo Zenit W300	PLOTTED	Unverified · Output excluded
F031	Unverified source fixture / Elation Maverick Force S (printed "Maverick F...	PLOTTED	Unverified · Output excluded
F032	Robe Lighting / Robin LEDBeam 150 RGBW	PLOTTED	Unverified · Output excluded
F033	Unverified source fixture / Elation Maverick Force S (printed "Maverick F...	PLOTTED	Unverified · Output excluded
F034	Unverified source fixture / Cameo Zenit W300	PLOTTED	Unverified · Output excluded
F035	Unverified source fixture / Cameo Zenit W300	PLOTTED	Unverified · Output excluded
F036	Unverified source fixture / TS 200 WW	PLOTTED	Unverified · Output excluded

Planning reference only. Confirm installed modes and patch with the venue.

VALIDATION APPENDIX

WARNING · PATCH_WITHHELD

DMX patch facts are withheld pending source verification. This planning document cannot be used for hardware output.

Objects: — · Remediation: review the source facts and regenerate.

ERROR · STAGE_DIMENSIONS_UNCONFIRMED

Confirm the stage dimensions before producing a final technical document.

Objects: Main room · Remediation: review the source facts and regenerate.

WARNING · MODE_UNVERIFIED

DMX modes are unverified; output remains excluded.

Objects: F001–F036 · Remediation: review the source facts and regenerate.

WARNING · FIXTURE_DISABLED

Fixtures are disabled for this visual planning reconstruction.

Objects: F001–F036 · Remediation: review the source facts and regenerate.

WARNING · TITLE_METADATA_INCOMPLETE

Some professional title-block metadata is missing; the document will show an em dash.

Objects: 97a3af1b778485dbcb8e700d · Remediation: review the source facts and regenerate.

HitLight

VENUE & DRAWING SOURCES

Paletten

Main room · House rig

8800, Viborg, DK

https://paletten.dk/

Sources checked 2026-10-19

Generated by HitLight from the saved published venue rig. Source attribution and reconstruction limitations are retained below.

Symbols: HitLight-owned category artwork. No manufacturer model geometry or original source pages included.

Fixture positions follow the venue’s published lighting plot; the currently installed rig is not verified.

The plot gives no full scale or trim heights, so scale and heights are estimated.

Partial source-based planning reconstruction; the current installation and complete fixture census are unverified.

Source-matched catalogue bodies are shown where available. Unresolved source identities remain labelled visual markers. Installed modes and DMX patch require verification; visual-only fixtures remain excluded from output.

Fixture positions follow the venue’s published lighting plot; the currently installed rig is not verified.

The plot gives no full scale or trim heights, so scale and heights are estimated.

Generated from the saved published HitLight layout; fixture positions and room geometry are unchanged. Not an official venue drawing.

Partial source-based planning reconstruction; the current installation and complete fixture census are unverified.

Source-matched catalogue bodies are shown where available. Unresolved source identities remain labelled visual markers. Installed modes and DMX patch require verification; visual-only fixtures remain excluded from output.

Output remains excluded for visual-only fixtures. Catalogue identity does not verify installed modes, addresses or the current installation.

VENUE & DRAWING SOURCES

Dansk Live member directory; physical-house identity corroborated by own-site technical documents: https://dansklive.dk/om-os/medlemmer/ · checked 2026-10-19

Official venue website; published location and technical/rental navigation: https://paletten.dk/ · checked 2026-10-19

Patch Overview Paletten nov 21: https://paletten.dk/wp-content/uploads/2021/11/PatchoverviewPalettenViborg.pdf · checked 2026-10-19

Public venue page: https://www.hitlight.app/venues/denmark/paletten-97a3af1b

HitLight