
UPSTAGE

FIXTURE LEGEND

Maverick Silens
1X Profile
Profile Spot · 21×

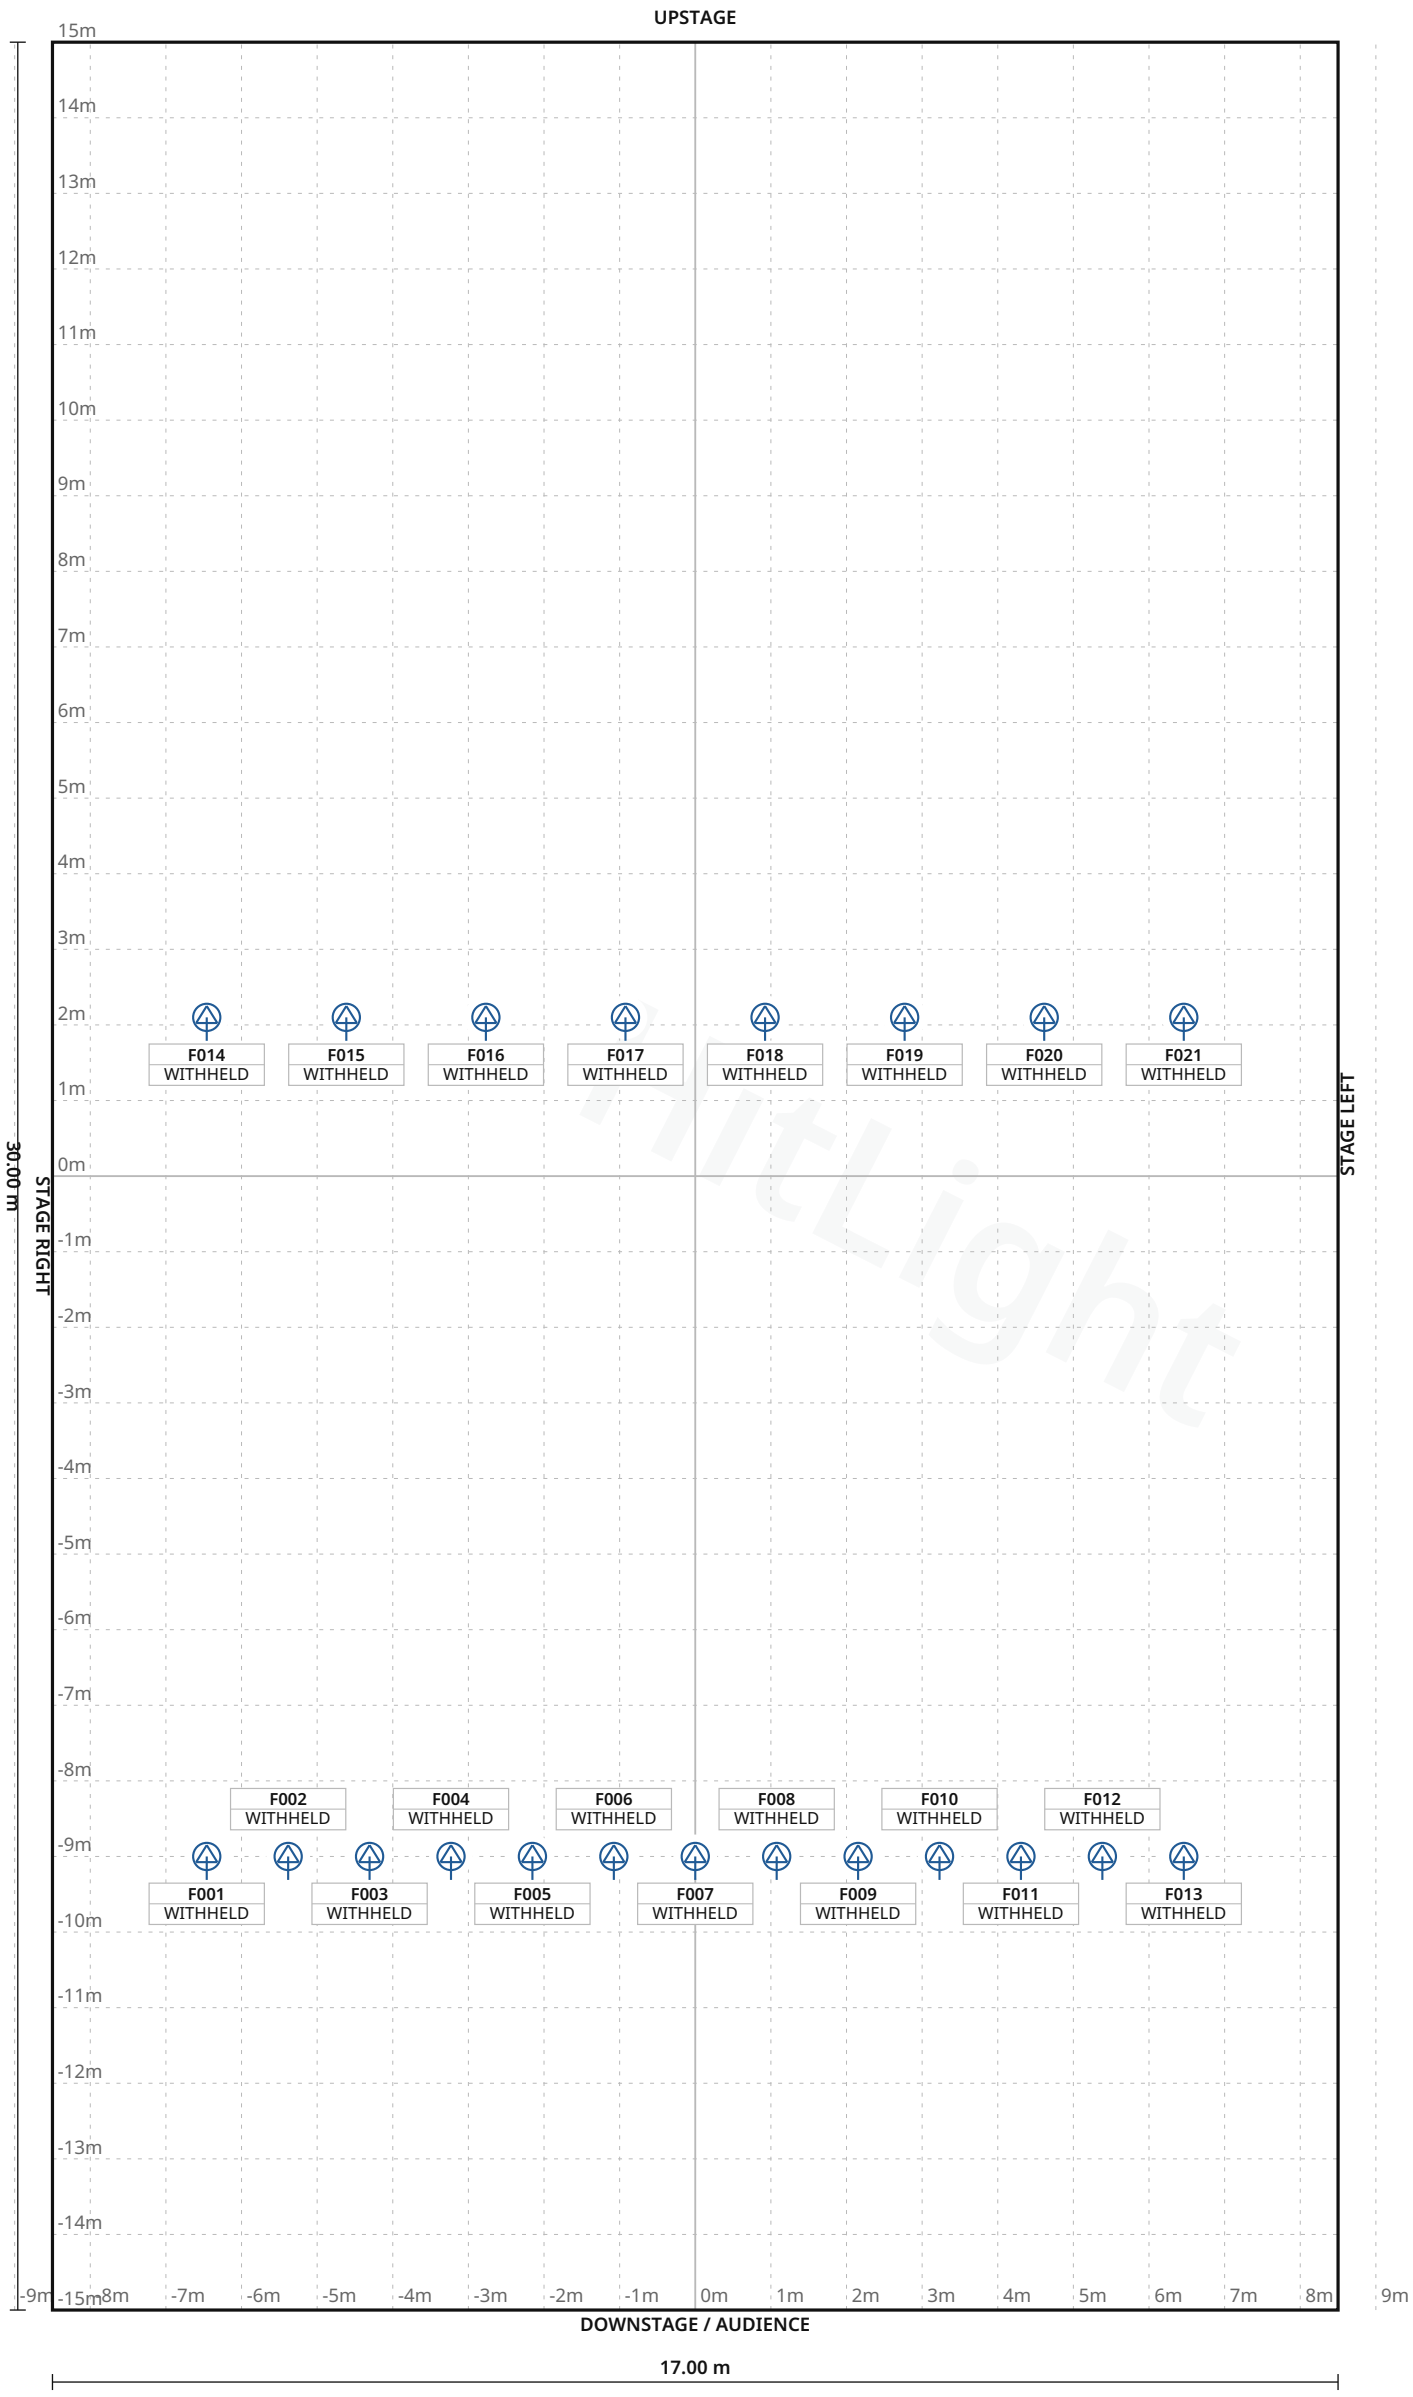

Stage 17.00 m W × 30.00 m D · Grid 1 m

Cultuur Congrescentrum van Beresteyn · Main room

LIGHT PLOT · PLAN · Main room

HitLight · Cultuur Congrescentrum van Beresteyn
Museumplein 5a, 9641 AD, Veendam, Netherlands

DWG HL · SCALE 1:100 · metric · PRINT AT 100%
Drawn HitLight
Generated from the saved show
SOURCE 62a53c4a4c32

SYMBOL LEGEND

1 TYPES · 21 FIXTURES · COLOUR BY TYPE



Chauvet Professional Maverick Silens 1X Profile

Profile Spot · 39ch · 39 ch · category symbol

21 physical · 21 plotted

0 disabled · 0 unplaced

HitLight

Cultuur Congrescentrum van Beresteyn · Main room

SYMBOL LEGEND · Main room

HitLight · Cultuur Congrescentrum van Beresteyn

Museumplein 5a, 9641 AD, Veendam, Netherlands

DWG HL · METRIC

Drawn HitLight

Generated from the saved show

SOURCE 62a53c4a4c32

GENERAL NOTES

1. Source-based lighting plan. Confirm the current rig with the venue.
2. PARTIAL: included fixtures are not a full physical-unit census.
3. DMX PATCH WITHHELD: provisional or unchecked addresses are not published.
4. The reconstruction retains its documented coverage and geometry assumptions; confirm the current setup with the venue.

HitLight

Cultuur Congrescentrum van Beresteyn · Main room

GENERAL NOTES · Main room

HitLight · Cultuur Congrescentrum van Beresteyn

Museumplein 5a, 9641 AD, Veendam, Netherlands

DWG HL · METRIC

Drawn HitLight

Generated from the saved show

SOURCE 62a53c4a4c32

DMX PATCH

21 FIXTURES · 0 UNIVERSES

Fixture / name	Manufacturer / model	Mode	Ch	DMX	Range	Position / mount	Status / notes
UNPATCHED / INVALID							
F001 · ChauvetMaverickSilens1XPro...	Chauvet Professional / Maverick Silens 1X...	39ch	39	WITHHELD	TBC	UNPLACED	Enabled
F002 · ChauvetMaverickSilens1XPro...	Chauvet Professional / Maverick Silens 1X...	39ch	39	WITHHELD	TBC	UNPLACED	Enabled
F003 · ChauvetMaverickSilens1XPro...	Chauvet Professional / Maverick Silens 1X...	39ch	39	WITHHELD	TBC	UNPLACED	Enabled
F004 · ChauvetMaverickSilens1XPro...	Chauvet Professional / Maverick Silens 1X...	39ch	39	WITHHELD	TBC	UNPLACED	Enabled
F005 · ChauvetMaverickSilens1XPro...	Chauvet Professional / Maverick Silens 1X...	39ch	39	WITHHELD	TBC	UNPLACED	Enabled
F006 · ChauvetMaverickSilens1XPro...	Chauvet Professional / Maverick Silens 1X...	39ch	39	WITHHELD	TBC	UNPLACED	Enabled
F007 · ChauvetMaverickSilens1XPro...	Chauvet Professional / Maverick Silens 1X...	39ch	39	WITHHELD	TBC	UNPLACED	Enabled
F008 · ChauvetMaverickSilens1XPro...	Chauvet Professional / Maverick Silens 1X...	39ch	39	WITHHELD	TBC	UNPLACED	Enabled
F009 · ChauvetMaverickSilens1XPro...	Chauvet Professional / Maverick Silens 1X...	39ch	39	WITHHELD	TBC	UNPLACED	Enabled
F010 · ChauvetMaverickSilens1XPro...	Chauvet Professional / Maverick Silens 1X...	39ch	39	WITHHELD	TBC	UNPLACED	Enabled
F011 · ChauvetMaverickSilens1XPro...	Chauvet Professional / Maverick Silens 1X...	39ch	39	WITHHELD	TBC	UNPLACED	Enabled
F012 · ChauvetMaverickSilens1XPro...	Chauvet Professional / Maverick Silens 1X...	39ch	39	WITHHELD	TBC	UNPLACED	Enabled
F013 · ChauvetMaverickSilens1XPro...	Chauvet Professional / Maverick Silens 1X...	39ch	39	WITHHELD	TBC	UNPLACED	Enabled
F014 · ChauvetMaverickSilens1XPro...	Chauvet Professional / Maverick Silens 1X...	39ch	39	WITHHELD	TBC	UNPLACED	Enabled
F015 · ChauvetMaverickSilens1XPro...	Chauvet Professional / Maverick Silens 1X...	39ch	39	WITHHELD	TBC	UNPLACED	Enabled
F016 · ChauvetMaverickSilens1XPro...	Chauvet Professional / Maverick Silens 1X...	39ch	39	WITHHELD	TBC	UNPLACED	Enabled
F017 · ChauvetMaverickSilens1XPro...	Chauvet Professional / Maverick Silens 1X...	39ch	39	WITHHELD	TBC	UNPLACED	Enabled
F018 · ChauvetMaverickSilens1XPro...	Chauvet Professional / Maverick Silens 1X...	39ch	39	WITHHELD	TBC	UNPLACED	Enabled
F019 · ChauvetMaverickSilens1XPro...	Chauvet Professional / Maverick Silens 1X...	39ch	39	WITHHELD	TBC	UNPLACED	Enabled
F020 · ChauvetMaverickSilens1XPro...	Chauvet Professional / Maverick Silens 1X...	39ch	39	WITHHELD	TBC	UNPLACED	Enabled

No patched universes

Cultuur Congrescentrum van Beresteyn · Main room

DMX PATCH · Main room

HitLight · Cultuur Congrescentrum van Beresteyn

Museumplein 5a, 9641 AD, Veendam, Netherlands

DWG HL · METRIC

Drawn HitLight

Generated from the saved show

SOURCE 62a53c4a4c32

DMX PATCH · CONTINUED

Fixture / name	Manufacturer / model	Mode	Ch	DMX	Range	Position / mount	Status / notes
UNPATCHED / INVALID							
F021 · ChauvetMaverickSilens1XPro...	Chauvet Professional / Maverick Silens 1X...	39ch	39	WITHHELD	TBC	UNPLACED	Enabled

No patched universes

HitLight

VALIDATION APPENDIX

WARNING · PATCH_WITHHELD

DMX patch facts are withheld pending source verification. This planning document cannot be used for hardware output.

Objects: — · Remediation: correct the saved show data and regenerate.

ERROR · STAGE_DIMENSIONS_UNCONFIRMED

Confirm the stage dimensions before producing a final technical document.

Objects: E8C9428B-05D5-4F76-A490-9DF3E813C468 · Remediation: correct the saved show data and regenerate.

WARNING · TITLE_METADATA_INCOMPLETE

Some professional title-block metadata is missing; the document will show an em dash.

Objects: 97e4bc7c25e629816da7116d · Remediation: correct the saved show data and regenerate.

HitLight

VENUE & DRAWING SOURCES

Cultuur Congrescentrum van Beresteyn

Main room · House rig

Museumplein 5a, 9641 AD, Veendam, NL

https://www.vanberesteyn.nl/

Sources checked 2026-10-19

Symbols: HitLight-owned category artwork. No manufacturer model geometry or original source pages included.

Source-based reconstruction. Confirm the current installation and equipment availability with the venue.

Scale, fixture positions, mounting heights and aiming may include estimates; this is not a rigging specification.

Provisional fixture matches are labelled as placeholders. The recorded subset is not a complete physical inventory.

DMX addresses are withheld from public plans until their exact source patch is reconciled.

The reconstruction retains its documented coverage and geometry assumptions; confirm the current setup with the venue.

Official venue information: https://www.vanberesteyn.nl/ · checked 2026-10-19

Physical venue location: https://www.vanberesteyn.nl/verhuur/ · checked 2026-10-19

Physical venue location: https://www.vanberesteyn.nl/contact/ · checked 2026-10-19

Physical venue location: https://www.vanberesteyn.nl/over-ons/sponsors/ · checked 2026-10-19

Physical venue location: https://denwelektrotechniek.nl/ · checked 2026-10-19

Physical venue location: https://www.vanberesteyn.nl/technischeinfo/ · checked 2026-10-19

Public venue page:
https://www.hitlight.app/venues/netherlands/cultuur-congrescentrum-van-beresteyn-97e4bc7c

HitLight