
UPSTAGE

FIXTURE LEGEND

Evos W3
Moving Head · 6×

Visual
substitute · Basic LED PAR RGBDim
PAR Light · 12×

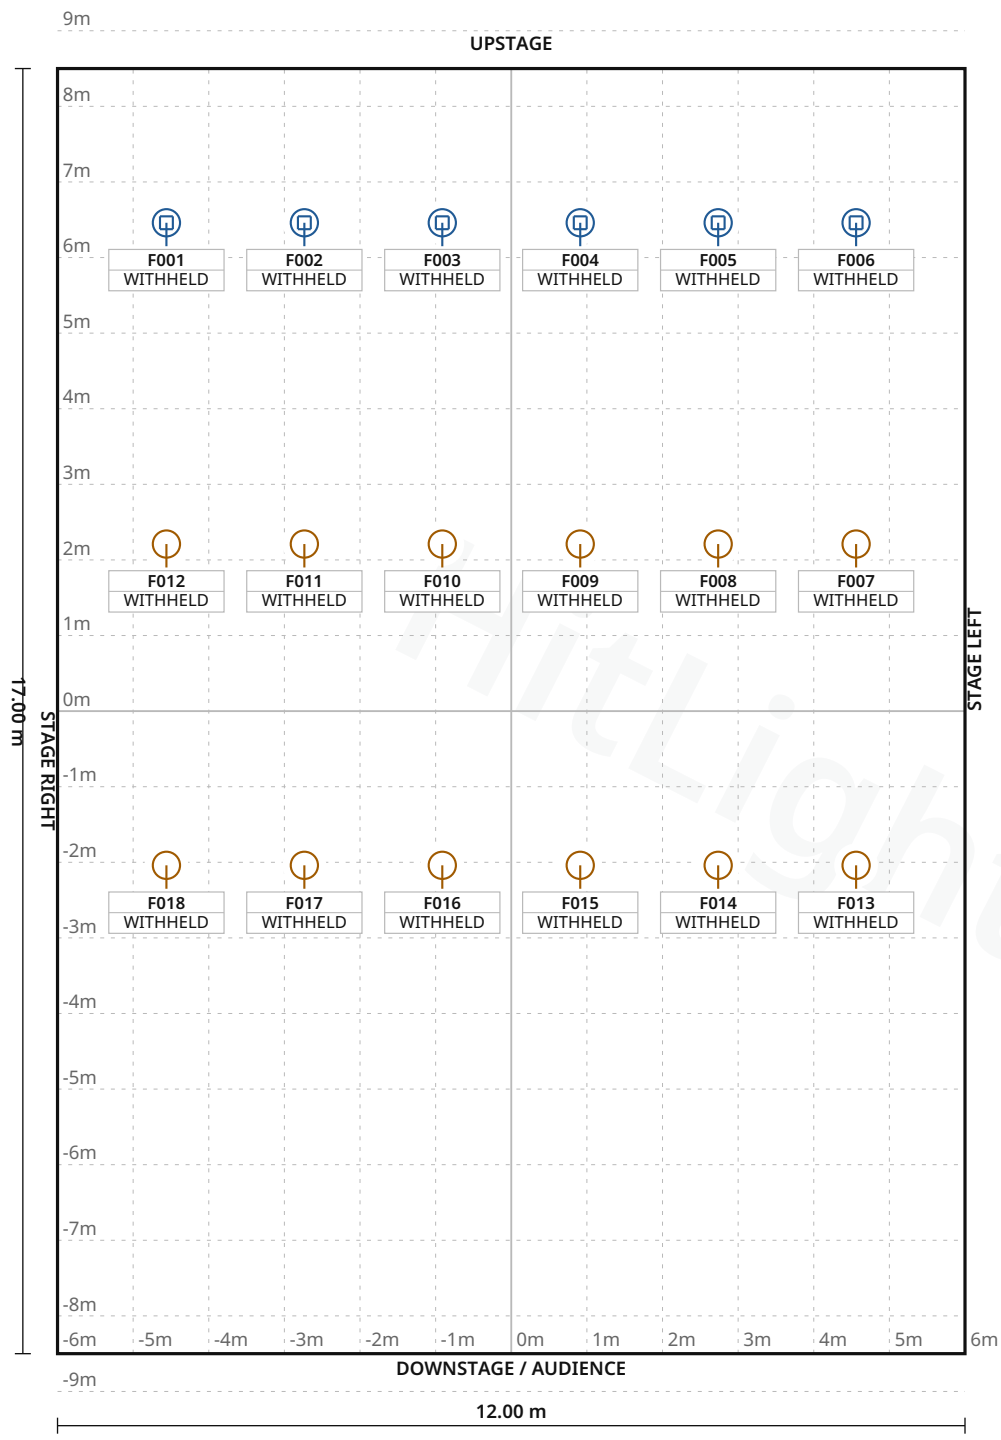

Stage 12.00 m W × 17.00 m D · Grid 1 m

Kulturzentrum Großenhain · Kleiner Saal — Kulturschloss

LIGHT PLOT · PLAN · Kleiner Saal — Kulturschloss

HitLight · Kulturzentrum Großenhain
Schlossplatz 1, 01558, Großenhain, Germany

DWG HL · SCALE 1:100 · metric · PRINT AT 100%
Drawn HitLight
Generated from the saved show
SOURCE c90d554ba2b5

SYMBOL LEGEND

2 TYPES · 18 FIXTURES · COLOUR BY TYPE



Cameo Evos W3

Moving Head · 43-CH Mode RGBW Pattern Mode · 43 ch · category symbol

6 physical · 6 plotted

0 disabled · 0 unplaced



HitLight placeholder Visual substitute · Basic LED PAR RGBDim

PAR Light · Standard mode · 4 ch · category symbol

12 physical · 12 plotted

0 disabled · 0 unplaced

HitLight

Kulturzentrum Großenhain · Kleiner Saal — Kulturschloss

SYMBOL LEGEND · Kleiner Saal — Kulturschloss

HitLight · Kulturzentrum Großenhain

Schlossplatz 1, 01558, Großenhain, Germany

DWG HL · METRIC

Drawn HitLight

Generated from the saved show

SOURCE c90d554ba2b5

GENERAL NOTES

1. Source-based lighting plan. Confirm the current rig with the venue.
2. PARTIAL: included fixtures are not a full physical-unit census.
3. DMX PATCH WITHHELD: provisional or unchecked addresses are not published.
4. The reconstruction retains its documented coverage and geometry assumptions; confirm the current setup with the venue.

HitLight

DMX PATCH

18 FIXTURES · 0 UNIVERSES

Fixture / name	Manufacturer / model	Mode	Ch	DMX	Range	Position / mount	Status / notes
UNPATCHED / INVALID							
F001 · CameoEvosW3 · 701	Cameo / Evos W3	43-CH Mode RGBW Patte...	43	WITHHELD	TBC	UNPLACED	Enabled
F002 · CameoEvosW3 · 702	Cameo / Evos W3	43-CH Mode RGBW Patte...	43	WITHHELD	TBC	UNPLACED	Enabled
F003 · CameoEvosW3 · 703	Cameo / Evos W3	43-CH Mode RGBW Patte...	43	WITHHELD	TBC	UNPLACED	Enabled
F004 · CameoEvosW3 · 704	Cameo / Evos W3	43-CH Mode RGBW Patte...	43	WITHHELD	TBC	UNPLACED	Enabled
F005 · CameoEvosW3 · 705	Cameo / Evos W3	43-CH Mode RGBW Patte...	43	WITHHELD	TBC	UNPLACED	Enabled
F006 · CameoEvosW3 · 706	Cameo / Evos W3	43-CH Mode RGBW Patte...	43	WITHHELD	TBC	UNPLACED	Enabled
F007 · PLACEHOLDER · LED PAR64 un...	HitLight placeholder / Visual substitute ...	Standard mode	4	WITHHELD	TBC	UNPLACED	Enabled
F008 · PLACEHOLDER · LED PAR64 un...	HitLight placeholder / Visual substitute ...	Standard mode	4	WITHHELD	TBC	UNPLACED	Enabled
F009 · PLACEHOLDER · LED PAR64 un...	HitLight placeholder / Visual substitute ...	Standard mode	4	WITHHELD	TBC	UNPLACED	Enabled
F010 · PLACEHOLDER · LED PAR64 un...	HitLight placeholder / Visual substitute ...	Standard mode	4	WITHHELD	TBC	UNPLACED	Enabled
F011 · PLACEHOLDER · LED PAR64 un...	HitLight placeholder / Visual substitute ...	Standard mode	4	WITHHELD	TBC	UNPLACED	Enabled
F012 · PLACEHOLDER · LED PAR64 un...	HitLight placeholder / Visual substitute ...	Standard mode	4	WITHHELD	TBC	UNPLACED	Enabled
F013 · PLACEHOLDER · LED PAR64 un...	HitLight placeholder / Visual substitute ...	Standard mode	4	WITHHELD	TBC	UNPLACED	Enabled
F014 · PLACEHOLDER · LED PAR64 un...	HitLight placeholder / Visual substitute ...	Standard mode	4	WITHHELD	TBC	UNPLACED	Enabled
F015 · PLACEHOLDER · LED PAR64 un...	HitLight placeholder / Visual substitute ...	Standard mode	4	WITHHELD	TBC	UNPLACED	Enabled
F016 · PLACEHOLDER · LED PAR64 un...	HitLight placeholder / Visual substitute ...	Standard mode	4	WITHHELD	TBC	UNPLACED	Enabled
F017 · PLACEHOLDER · LED PAR64 un...	HitLight placeholder / Visual substitute ...	Standard mode	4	WITHHELD	TBC	UNPLACED	Enabled
F018 · PLACEHOLDER · LED PAR64 un...	HitLight placeholder / Visual substitute ...	Standard mode	4	WITHHELD	TBC	UNPLACED	Enabled

No patched universes

Kulturzentrum Großenhain · Kleiner Saal — Kulturschloss

DMX PATCH · Kleiner Saal — Kulturschloss

HitLight · Kulturzentrum Großenhain

Schlossplatz 1, 01558, Großenhain, Germany

DWG HL · METRIC

Drawn HitLight

Generated from the saved show

SOURCE c90d554ba2b5

VALIDATION APPENDIX

WARNING · PATCH_WITHHELD

DMX patch facts are withheld pending source verification. This planning document cannot be used for hardware output.

Objects: — · Remediation: correct the saved show data and regenerate.

ERROR · STAGE_DIMENSIONS_UNCONFIRMED

Confirm the stage dimensions before producing a final technical document.

Objects: E1D9CB43-0E09-45FE-B520-33976F2B8B7B · Remediation: correct the saved show data and regenerate.

WARNING · TITLE_METADATA_INCOMPLETE

Some professional title-block metadata is missing; the document will show an em dash.

Objects: 98359669b942e64874211dbf · Remediation: correct the saved show data and regenerate.

HitLight

VENUE & DRAWING SOURCES

Kulturzentrum Großenhain

Kleiner Saal — Kulturschloss · Published house room/stock/variant; fullgeometry/safetyunverified

Schlossplatz 1, 01558, Großenhain, DE

https://www.kulturzentrum-grossenhain.de/index.php

Sources checked 2026-10-20

Symbols: HitLight-owned category artwork. No manufacturer model geometry or original source pages included.

Source-based reconstruction. Confirm the current installation and equipment availability with the venue.

Scale, fixture positions, mounting heights and aiming may include estimates; this is not a rigging specification.

Provisional fixture matches are labelled as placeholders. The recorded subset is not a complete physical inventory.

DMX addresses are withheld from public plans until their exact source patch is reconciled.

The reconstruction retains its documented coverage and geometry assumptions; confirm the current setup with the venue.

Official venue information: https://www.kulturzentrum-grossenhain.de/index.php · checked 2026-10-20

Physical venue location: https://www.kulturzentrum-grossenhain.de/kulturschloss/kontakt.php · checked 2026-10-19

Kulturschloss__GH_Showlampenplan_Kleiner_Saal.pdf: https://www.kulturzentrum-grossenhain.de/informationen/downloadbereich.php · checked 2026-10-20

Public venue page: https://www.hitlight.app/venues/germany/kulturzentrum-großenhain-98359669

HitLight