
UPSTAGE

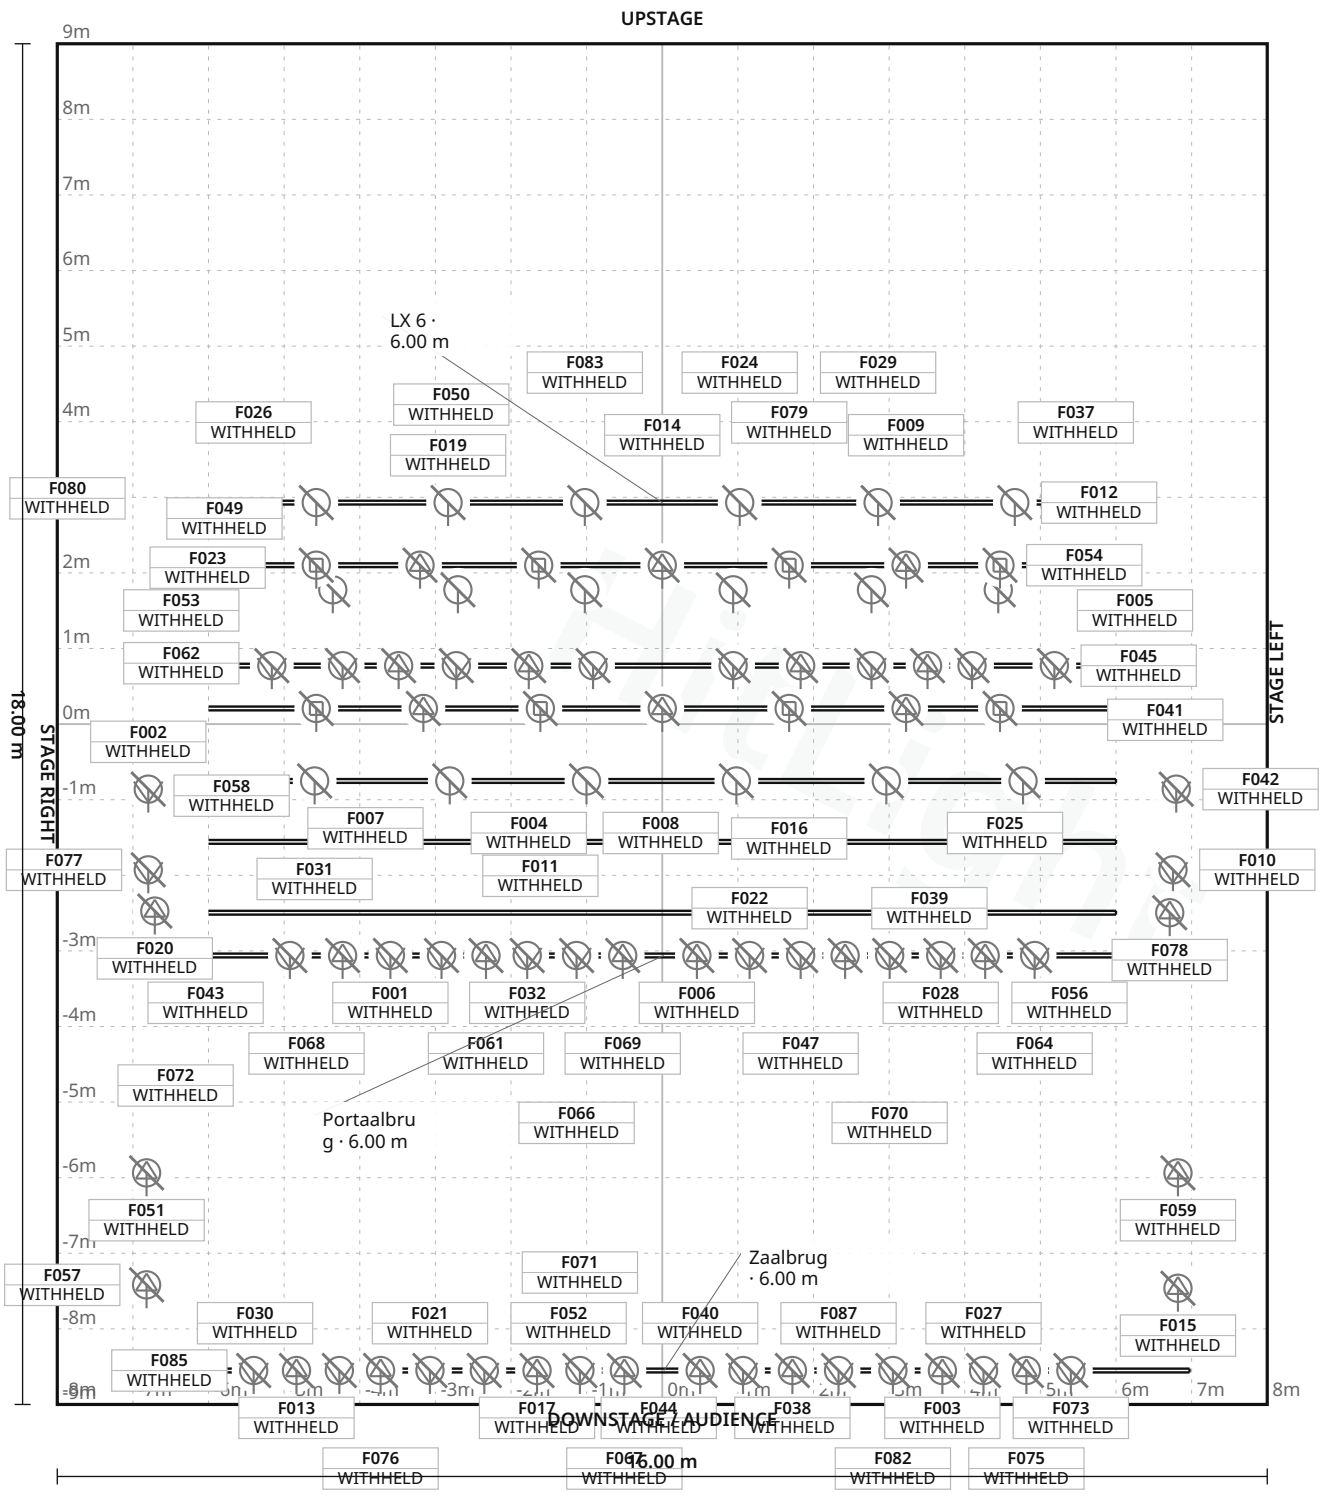

FIXTURE LEGEND

- **F101** — Spot Light · 4×
- **Robin LEDBeam 350** — Moving Head · 8×
- **Robin Painte Spot** — Profile Spot · 8×
- **ADB C101 PC** — Spot Light · 20×
- **ADB C201 PC** — Spot Light · 8×
- **ADB Profile 2kW** — Profile Spot · 4×
- **ColorSource PAR** — PAR Light · 12×
- **ETC Colorsource LED Cyc** — PAR Light · 6×
- **ETC Colorsource Spot V 25-50** — Profile Spot · 6×
- **Profile 1kW** — Profile Spot · 12×

Stage 16.00 m W × 18.00 m D · Grid 1 m

16 fixture labels omitted in this view due to crowding · see DMX patch

Theater De Heerd · Koninklijke van der Most Theaterzaal

LIGHT PLOT · PLAN · Koninklijke van der Most Theaterzaal

HitLight · Theater De Heerd

Griftstraat8,8181VZ Heerde, Heerde, Netherlands

DWG HL · SCALE 1:100 · metric · PRINT AT 100%

Drawn HitLight

Generated from the saved show

SOURCE 2a7a2f747d88

SYMBOL LEGEND

10 TYPES · 88 FIXTURES · COLOUR BY TYPE



ADB F101

Spot Light · Unverified · TBC ch · category symbol

4 physical · 4 plotted

4 disabled · 0 unplaced



Robe Lighting Robin LEDBeam 350

Moving Head · Unverified · TBC ch · category symbol

8 physical · 8 plotted

8 disabled · 0 unplaced



Robe Lighting Robin Painte Spot

Profile Spot · Unverified · TBC ch · category symbol

8 physical · 8 plotted

8 disabled · 0 unplaced



Unverified source fixture ADB C101 PC

Spot Light · Unverified · TBC ch · category symbol

20 physical · 20 plotted

20 disabled · 0 unplaced



Unverified source fixture ADB C201 PC

Spot Light · Unverified · TBC ch · category symbol

8 physical · 8 plotted

8 disabled · 0 unplaced



Unverified source fixture ADB Profile 2kW

Profile Spot · Unverified · TBC ch · category symbol

4 physical · 4 plotted

4 disabled · 0 unplaced



Unverified source fixture ColorSource PAR

PAR Light · Unverified · TBC ch · category symbol

12 physical · 12 plotted

12 disabled · 0 unplaced



Unverified source fixture ETC Colorsource LED Cyc

PAR Light · Unverified · TBC ch · category symbol

6 physical · 6 plotted

6 disabled · 0 unplaced

Theater De Heerd · Koninklijke van der Most Theaterzaal

SYMBOL LEGEND · Koninklijke van der Most Theaterzaal

HitLight · Theater De Heerd

Griftstraat8,8181VZ Heerde, Heerde, Netherlands

DWG HL · METRIC

Drawn HitLight

Generated from the saved show

SOURCE 2a7a2f747d88



Unverified source fixture ETC Colorsource Spot V 25-50

Profile Spot · Unverified · TBC ch · category symbol

6 physical · 6 plotted

6 disabled · 0 unplaced



Unverified source fixture Profile 1kW

Profile Spot · Unverified · TBC ch · category symbol

12 physical · 12 plotted

12 disabled · 0 unplaced

HitLight

GENERAL NOTES

1. Source-based lighting plan. Confirm the current rig with the venue.
2. PARTIAL: included fixtures are not a full physical-unit census.
3. DMX PATCH WITHHELD: provisional or unchecked addresses are not published.
4. Approximate planning view; not official venue paperwork or output-ready. Original HitLight symbols only; no source pages, OEM meshes, photos or logos. Original files remain private; modes and patch unverified.

HitLight

STAGE ELEMENTS

NAME	TYPE	POSITION	TRIM / SIZE
LX 6	pipe	X 0.00 m · Z -2.93 m	6.00 m · 12.00 m W × 0.05 m D
LX 1	pipe	X 0.00 m · Z 2.50 m	6.00 m · 12.00 m W × 0.05 m D
LX 5	pipe	X 0.00 m · Z -2.10 m	6.00 m · 12.00 m W × 0.05 m D
Zaalbrug	pipe	X 0.02 m · Z 8.55 m	6.00 m · 13.90 m W × 0.05 m D
LX 3	pipe	X 0.00 m · Z 0.75 m	6.00 m · 12.00 m W × 0.05 m D
Achterbrug	pipe	X 0.02 m · Z -0.77 m	6.00 m · 13.90 m W × 0.05 m D
Portaalbrug	pipe	X 0.02 m · Z 3.06 m	6.00 m · 13.90 m W × 0.05 m D
LX 4	pipe	X 0.00 m · Z -0.21 m	6.00 m · 12.00 m W × 0.05 m D
LX 2	pipe	X 0.00 m · Z 1.56 m	6.00 m · 12.00 m W × 0.05 m D

Theater De Heerd · Koninklijke van der Most Theaterzaal

STAGE ELEMENTS · Koninklijke van der Most Theaterzaal

HitLight · Theater De Heerd

Griftstraat8,8181VZ Heerde, Heerde, Netherlands

DWG HL · METRIC

Drawn HitLight

Generated from the saved show

SOURCE 2a7a2f747d88

FIXTURE SCHEDULE

88 FIXTURES · PATCH WITHHELD

Fixture	Manufacturer / model	Position / mount	Mode / output
VISUAL PLANNING · DMX PATCH WITHHELD			
F001	Unverified source fixture / ADB C101 PC	Portaalbrug	Unverified · Output excluded
F002	ADB / F101	PLOTTED	Unverified · Output excluded
F003	Unverified source fixture / Profile 1kW	Zaalbrug	Unverified · Output excluded
F004	Unverified source fixture / ETC Colorsource Spot V 25-50	Achterbrug	Unverified · Output excluded
F005	Robe Lighting / Robin LEDBeam 350	LX 4	Unverified · Output excluded
F006	Unverified source fixture / Profile 1kW	Portaalbrug	Unverified · Output excluded
F007	Unverified source fixture / ColorSource PAR	LX 3	Unverified · Output excluded
F008	Unverified source fixture / ADB C201 PC	Achterbrug	Unverified · Output excluded
F009	Robe Lighting / Robin Painte Spot	LX 5	Unverified · Output excluded
F010	ADB / F101	PLOTTED	Unverified · Output excluded
F011	Robe Lighting / Robin LEDBeam 350	LX 4	Unverified · Output excluded
F012	Unverified source fixture / ColorSource PAR	LX 6	Unverified · Output excluded
F013	Unverified source fixture / Profile 1kW	Zaalbrug	Unverified · Output excluded
F014	Robe Lighting / Robin Painte Spot	LX 5	Unverified · Output excluded
F015	Unverified source fixture / ADB Profile 2kW	PLOTTED	Unverified · Output excluded
F016	Robe Lighting / Robin LEDBeam 350	LX 4	Unverified · Output excluded
F017	Robe Lighting / Robin Painte Spot	Zaalbrug	Unverified · Output excluded
F018	Unverified source fixture / ColorSource PAR	LX 3	Unverified · Output excluded
F019	Unverified source fixture / ColorSource PAR	LX 6	Unverified · Output excluded
F020	Unverified source fixture / ETC Colorsource Spot V 25-50	PLOTTED	Unverified · Output excluded

Planning reference only. Confirm installed modes and patch with the venue.

Theater De Heerd · Koninklijke van der Most Theaterzaal

FIXTURE SCHEDULE · Koninklijke van der Most Theaterzaal

HitLight · Theater De Heerd

Griftstraat8,8181VZ Heerde, Heerde, Netherlands

DWG HL · METRIC

Drawn HitLight

Generated from the saved show

SOURCE 2a7a2f747d88

Fixture	Manufacturer / model	Position / mount	Mode / output
VISUAL PLANNING · DMX PATCH WITHHELD			
F021	Unverified source fixture / ADB C101 PC	Zaalbrug	Unverified · Output excluded
F022	Unverified source fixture / ADB C101 PC	Portaalbrug	Unverified · Output excluded
F023	Unverified source fixture / ADB C201 PC	Achterbrug	Unverified · Output excluded
F024	Unverified source fixture / ColorSource PAR	LX 6	Unverified · Output excluded
F025	Unverified source fixture / ETC Colorsource Spot V 25-50	Achterbrug	Unverified · Output excluded
F026	Unverified source fixture / ETC Colorsource LED Cyc	PLOTTED	Unverified · Output excluded
F027	Unverified source fixture / ADB C101 PC	Zaalbrug	Unverified · Output excluded
F028	Unverified source fixture / ADB C101 PC	Portaalbrug	Unverified · Output excluded
F029	Unverified source fixture / ColorSource PAR	LX 6	Unverified · Output excluded
F030	Unverified source fixture / ADB C101 PC	Zaalbrug	Unverified · Output excluded
F031	Unverified source fixture / ColorSource PAR	LX 3	Unverified · Output excluded
F032	Unverified source fixture / ADB C101 PC	Portaalbrug	Unverified · Output excluded
F033	Robe Lighting / Robin Painte Spot	LX 4	Unverified · Output excluded
F034	Unverified source fixture / ETC Colorsource LED Cyc	PLOTTED	Unverified · Output excluded
F035	Unverified source fixture / ColorSource PAR	LX 3	Unverified · Output excluded
F036	Unverified source fixture / ADB C201 PC	Achterbrug	Unverified · Output excluded
F037	Unverified source fixture / ETC Colorsource LED Cyc	PLOTTED	Unverified · Output excluded
F038	Robe Lighting / Robin Painte Spot	Zaalbrug	Unverified · Output excluded
F039	Unverified source fixture / Profile 1kW	Portaalbrug	Unverified · Output excluded
F040	Unverified source fixture / Profile 1kW	Zaalbrug	Unverified · Output excluded

Planning reference only. Confirm installed modes and patch with the venue.

Fixture	Manufacturer / model	Position / mount	Mode / output
VISUAL PLANNING · DMX PATCH WITHHELD			
F041	Unverified source fixture / ETC Colorsource LED Cyc	PLOTTED	Unverified · Output excluded
F042	ADB / F101	PLOTTED	Unverified · Output excluded
F043	Unverified source fixture / ADB C101 PC	Portaalbrug	Unverified · Output excluded
F044	Unverified source fixture / ADB C101 PC	Zaalbrug	Unverified · Output excluded
F045	Unverified source fixture / ADB C201 PC	Achterbrug	Unverified · Output excluded
F046	Robe Lighting / Robin Painte Spot	LX 4	Unverified · Output excluded
F047	Unverified source fixture / ADB C101 PC	Portaalbrug	Unverified · Output excluded
F048	Robe Lighting / Robin Painte Spot	LX 4	Unverified · Output excluded
F049	Unverified source fixture / ETC Colorsource LED Cyc	PLOTTED	Unverified · Output excluded
F050	Unverified source fixture / ColorSource PAR	LX 6	Unverified · Output excluded
F051	Unverified source fixture / ADB Profile 2kW	PLOTTED	Unverified · Output excluded
F052	Unverified source fixture / ADB C101 PC	Zaalbrug	Unverified · Output excluded
F053	Robe Lighting / Robin LEDBeam 350	LX 4	Unverified · Output excluded
F054	Robe Lighting / Robin LEDBeam 350	LX 5	Unverified · Output excluded
F055	Robe Lighting / Robin Painte Spot	LX 5	Unverified · Output excluded
F056	Unverified source fixture / Profile 1kW	Portaalbrug	Unverified · Output excluded
F057	Unverified source fixture / ADB Profile 2kW	PLOTTED	Unverified · Output excluded
F058	Unverified source fixture / ETC Colorsource Spot V 25-50	Achterbrug	Unverified · Output excluded
F059	Unverified source fixture / ADB Profile 2kW	PLOTTED	Unverified · Output excluded
F060	Unverified source fixture / ColorSource PAR	LX 3	Unverified · Output excluded

Planning reference only. Confirm installed modes and patch with the venue.

FIXTURE SCHEDULE · CONTINUED

Fixture	Manufacturer / model	Position / mount	Mode / output
VISUAL PLANNING · DMX PATCH WITHHELD			
F061	Unverified source fixture / Profile 1kW	Portaalbrug	Unverified · Output excluded
F062	Robe Lighting / Robin LEDBeam 350	LX 5	Unverified · Output excluded
F063	Unverified source fixture / ADB C201 PC	Achterbrug	Unverified · Output excluded
F064	Unverified source fixture / ADB C101 PC	Portaalbrug	Unverified · Output excluded
F065	Unverified source fixture / ColorSource PAR	LX 3	Unverified · Output excluded
F066	Unverified source fixture / ADB C101 PC	Portaalbrug	Unverified · Output excluded
F067	Unverified source fixture / Profile 1kW	Zaalbrug	Unverified · Output excluded
F068	Unverified source fixture / ADB C101 PC	Portaalbrug	Unverified · Output excluded
F069	Unverified source fixture / Profile 1kW	Portaalbrug	Unverified · Output excluded
F070	Unverified source fixture / ADB C101 PC	Portaalbrug	Unverified · Output excluded
F071	Unverified source fixture / ADB C101 PC	Zaalbrug	Unverified · Output excluded
F072	Unverified source fixture / Profile 1kW	Portaalbrug	Unverified · Output excluded
F073	Unverified source fixture / ADB C101 PC	Zaalbrug	Unverified · Output excluded
F074	Unverified source fixture / ADB C201 PC	Achterbrug	Unverified · Output excluded
F075	Unverified source fixture / Profile 1kW	Zaalbrug	Unverified · Output excluded
F076	Unverified source fixture / Profile 1kW	Zaalbrug	Unverified · Output excluded
F077	ADB / F101	PLOTTED	Unverified · Output excluded
F078	Unverified source fixture / ETC Colorsource Spot V 25-50	PLOTTED	Unverified · Output excluded
F079	Unverified source fixture / ETC Colorsource LED Cyc	PLOTTED	Unverified · Output excluded
F080	Unverified source fixture / ADB C201 PC	Achterbrug	Unverified · Output excluded

Planning reference only. Confirm installed modes and patch with the venue.

Theater De Heerd · Koninklijke van der Most Theaterzaal

FIXTURE SCHEDULE · Koninklijke van der Most Theaterzaal

HitLight · Theater De Heerd

Griftstraat8,8181VZ Heerde, Heerde, Netherlands

DWG HL · METRIC

Drawn HitLight

Generated from the saved show

SOURCE 2a7a2f747d88

FIXTURE SCHEDULE · CONTINUED

Fixture	Manufacturer / model	Position / mount	Mode / output
VISUAL PLANNING · DMX PATCH WITHHELD			
F081	Robe Lighting / Robin LEDBeam 350	LX 5	Unverified · Output excluded
F082	Unverified source fixture / ADB C101 PC	Zaalbrug	Unverified · Output excluded
F083	Unverified source fixture / ColorSource PAR	LX 6	Unverified · Output excluded
F084	Unverified source fixture / ETC Colorsource Spot V 25-50	Achterbrug	Unverified · Output excluded
F085	Unverified source fixture / ADB C101 PC	Zaalbrug	Unverified · Output excluded
F086	Unverified source fixture / ADB C201 PC	Achterbrug	Unverified · Output excluded
F087	Unverified source fixture / ADB C101 PC	Zaalbrug	Unverified · Output excluded
F088	Robe Lighting / Robin LEDBeam 350	LX 5	Unverified · Output excluded

Planning reference only. Confirm installed modes and patch with the venue.

HitLight

Theater De Heerd · Koninklijke van der Most Theaterzaal

FIXTURE SCHEDULE · Koninklijke van der Most Theaterzaal

HitLight · Theater De Heerd

Griftstraat8,8181VZ Heerde, Heerde, Netherlands

DWG HL · METRIC

Drawn HitLight

Generated from the saved show

SOURCE 2a7a2f747d88

VALIDATION APPENDIX

WARNING · PATCH_WITHHELD

DMX patch facts are withheld pending source verification. This planning document cannot be used for hardware output.

Objects: — · Remediation: review the source facts and regenerate.

WARNING · MODE_UNVERIFIED

DMX modes are unverified; output remains excluded.

Objects: F001–F088 · Remediation: review the source facts and regenerate.

WARNING · FIXTURE_DISABLED

Fixtures are disabled for this visual planning reconstruction.

Objects: F001–F088 · Remediation: review the source facts and regenerate.

WARNING · TITLE_METADATA_INCOMPLETE

Some professional title-block metadata is missing; the document will show an em dash.

Objects: 983c458da54c274a0113890d · Remediation: review the source facts and regenerate.

HitLight

VENUE & DRAWING SOURCES

Theater De Heerd

Koninklijke van der Most Theaterzaal · Published house plot

Griftstraat8,8181VZ Heerde, Heerde, NL

https://www.deheerdheerde.nl/zaal_output.php?Zaal_ID=17

Sources checked 2026-11-03

Generated by HitLight from the reviewed partial Theater De Heerd reconstruction. Venue sources are cited as facts; their original artwork remains private.

Symbols: HitLight-owned category artwork. No manufacturer model geometry or original source pages included.

Partial source-based planning reconstruction; the current installation and complete fixture census are unverified.

Source-matched catalogue bodies are shown where available. Unresolved source identities remain labelled visual markers. Installed modes and DMX patch require verification; visual-only fixtures remain excluded from output.

Exact available catalogue display bodies are restored through verified immutable references. Fixture identities, installed modes, patch and output verification are unchanged; original source qualifications remain authoritative.

68 of 88 fixtures are listed as labelled visual placeholders or substitutes under the printed model name; their exact catalogue identity or mode is not confirmed.

4 existing DS205 display references use its repaired original public body. Fixture records, native controls, source/donor labels, disabled/unpatched state and stored placements/mounts are unchanged. DN205 and generic ADB labels remain visual substitutes. Small details are estimated; installed identity, source currency and geometry remain unverified.

Approximate planning view; not official venue paperwork or output-ready. Original HitLight symbols only; no source pages, OEM meshes, photos or logos. Original files remain private; modes and patch unverified.

Published capacity 325 for Koninklijke van der Most Theaterzaal.: https://www.deheerdheerde.nl/docs/Technische%20lijst%20De%20Heerd%20v1.5.pdf · checked 2026-11-03

Official venue/technical source page.: https://www.deheerdheerde.nl/zaal_output.php?Zaal_ID=17 · checked 2026-11-03

Public venue page: https://www.hitlight.app/venues/netherlands/theater-de-heerd-983c458d

HitLight