
UPSTAGE

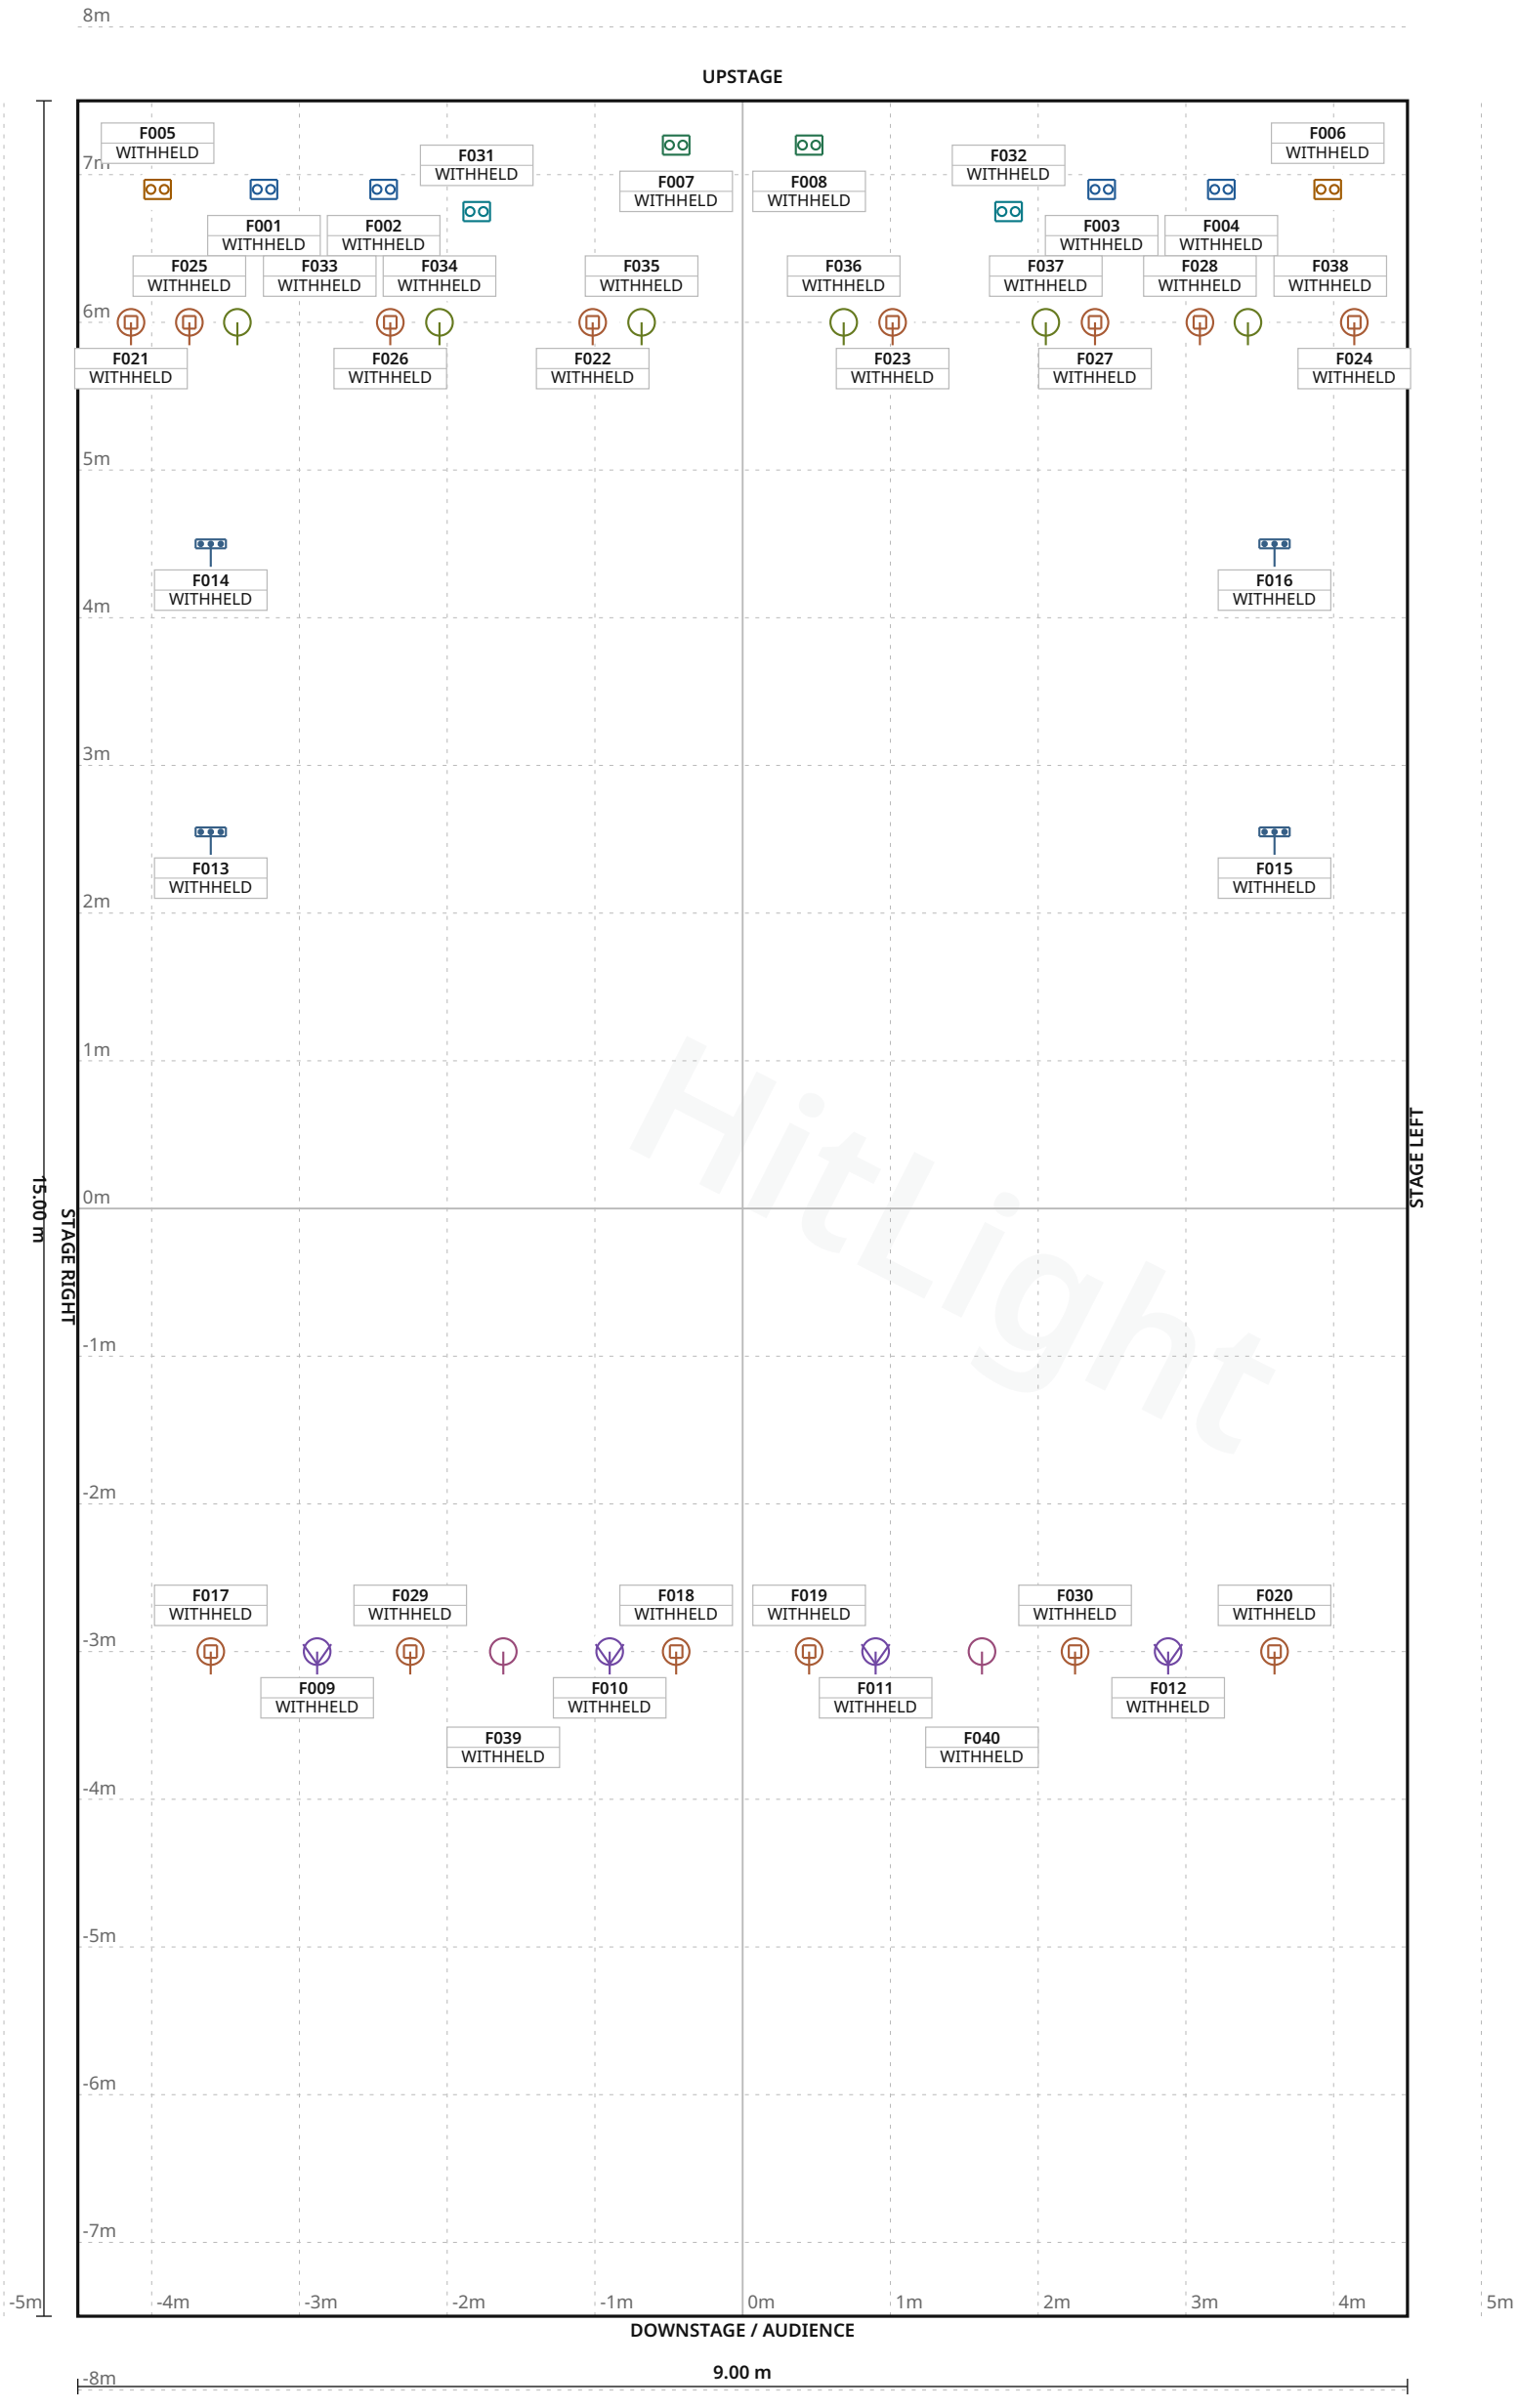

Hitlight

FIXTURE LEGEND

- **Thunder Wash 100** RGB — Blinder · 4×
- **Thunder Wash 600** RGB — Blinder · 2×
- **Thunder Wash 600** W — Blinder · 2×
- **THA-100F** — Spot Light · 4×
- **Visual** substitute · 4-lite Blinder — Blinder · 2×
- **Visual** substitute · Basic Conventional — PAR Light · 2×
- **Visual** substitute · Basic LED PAR RGBDim — PAR Light · 6×
- **Visual** substitute · Basic Moving Head — Moving Head · 14×
- **Visual** substitute · LED BAR 6 CH - H — LED Bar · 4×

Stage 9.00 m W × 15.00 m D · Grid 1 m

KuBa-Kulturhalle - Forum Kultur · Documented rig · room assignment unverified

LIGHT PLOT · PLAN · Documented rig · room assignment unverified

HitLight · KuBa-Kulturhalle - Forum Kultur

Lindener Str. 15, 38300, Wolfenbüttel, Germany

DWG HL · SCALE 1:50 · metric · PRINT AT 100%

Drawn HitLight

Generated from the saved show

SOURCE 0c613399846e

SYMBOL LEGEND

9 TYPES · 40 FIXTURES · COLOUR BY TYPE

	**Cameo Thunder Wash 100 RGB** Blinder · 6 CH Strobe (2) · 6 ch · category symbol	**4 physical · 4 plotted** 0 disabled · 0 unplaced
	**Cameo Thunder Wash 600 RGB** Blinder · 6 CH Strobe (2) · 6 ch · category symbol	**2 physical · 2 plotted** 0 disabled · 0 unplaced
	**Cameo Thunder Wash 600 W** Blinder · 3 CH Dim Strobe (2) · 3 ch · category symbol	**2 physical · 2 plotted** 0 disabled · 0 unplaced
	**Eurolite THA-100F** Spot Light · 1 Channel Mode · 1 ch · category symbol	**4 physical · 4 plotted** 0 disabled · 0 unplaced
	**HitLight placeholder Visual substitute · 4-lite Blinder** Blinder · 1Ch - Mode · 1 ch · category symbol	**2 physical · 2 plotted** 0 disabled · 0 unplaced
	**HitLight placeholder Visual substitute · Basic Conventional** PAR Light · Default · 1 ch · category symbol	**2 physical · 2 plotted** 0 disabled · 0 unplaced
	**HitLight placeholder Visual substitute · Basic LED PAR RGBDim** PAR Light · Standard mode · 4 ch · category symbol	**6 physical · 6 plotted** 0 disabled · 0 unplaced
	**HitLight placeholder Visual substitute · Basic Moving Head** Moving Head · Mode 1 · 11 ch · category symbol	**14 physical · 14 plotted** 0 disabled · 0 unplaced

KuBa-Kulturhalle - Forum Kultur · Documented rig · room assignment unverified

SYMBOL LEGEND · Documented rig · room assignment unverified

HitLight · KuBa-Kulturhalle - Forum Kultur

Lindener Str. 15, 38300, Wolfenbüttel, Germany

DWG HL · METRIC

Drawn HitLight

Generated from the saved show

SOURCE 0c613399846e

HitLight placeholder Visual substitute · LED BAR 6 CH - H

LED Bar · 9 CH · 6 ch · category symbol

4 physical · 4 plotted

0 disabled · 0 unplaced

HitLight

KuBa-Kulturhalle - Forum Kultur · Documented rig · room assignment unverified

SYMBOL LEGEND · Documented rig · room assignment unverified

HitLight · KuBa-Kulturhalle - Forum Kultur

Lindener Str. 15, 38300, Wolfenbüttel, Germany

DWG HL · METRIC

Drawn HitLight

Generated from the saved show

SOURCE 0c613399846e

GENERAL NOTES

1. Source-based lighting plan. Confirm the current rig with the venue.
2. PARTIAL: included fixtures are not a full physical-unit census.
3. DMX PATCH WITHHELD: provisional or unchecked addresses are not published.
4. The reconstruction retains its documented coverage and geometry assumptions; confirm the current setup with the venue.

HitLight

DMX PATCH

40 FIXTURES · 0 UNIVERSES

Fixture / name	Manufacturer / model	Mode	Ch	DMX	Range	Position / mount	Status / notes
UNPATCHED / INVALID							
F001 · CameoThunderWash100RGB · 1	Cameo / Thunder Wash 100 RGB	6 CH Strobe (2)	6	WITHHELD	TBC	UNPLACED	Enabled
F002 · CameoThunderWash100RGB · 2	Cameo / Thunder Wash 100 RGB	6 CH Strobe (2)	6	WITHHELD	TBC	UNPLACED	Enabled
F003 · CameoThunderWash100RGB · 3	Cameo / Thunder Wash 100 RGB	6 CH Strobe (2)	6	WITHHELD	TBC	UNPLACED	Enabled
F004 · CameoThunderWash100RGB · 4	Cameo / Thunder Wash 100 RGB	6 CH Strobe (2)	6	WITHHELD	TBC	UNPLACED	Enabled
F005 · CameoThunderWash600RGB · 1	Cameo / Thunder Wash 600 RGB	6 CH Strobe (2)	6	WITHHELD	TBC	UNPLACED	Enabled
F006 · CameoThunderWash600RGB · 2	Cameo / Thunder Wash 600 RGB	6 CH Strobe (2)	6	WITHHELD	TBC	UNPLACED	Enabled
F007 · CameoThunderWash600W · 1	Cameo / Thunder Wash 600 W	3 CH Dim Strobe (2)	3	WITHHELD	TBC	UNPLACED	Enabled
F008 · CameoThunderWash600W · 2	Cameo / Thunder Wash 600 W	3 CH Dim Strobe (2)	3	WITHHELD	TBC	UNPLACED	Enabled
F009 · EuroliteTHA100FCOB · 1	Eurolite / THA-100F	1 Channel Mode	1	WITHHELD	TBC	UNPLACED	Enabled
F010 · EuroliteTHA100FCOB · 2	Eurolite / THA-100F	1 Channel Mode	1	WITHHELD	TBC	UNPLACED	Enabled
F011 · EuroliteTHA100FCOB · 3	Eurolite / THA-100F	1 Channel Mode	1	WITHHELD	TBC	UNPLACED	Enabled
F012 · EuroliteTHA100FCOB · 4	Eurolite / THA-100F	1 Channel Mode	1	WITHHELD	TBC	UNPLACED	Enabled
F013 · PLACEHOLDER · EuroliteLEDB...	HitLight placeholder / Visual substitute ...	9 CH	6	WITHHELD	TBC	UNPLACED	Enabled
F014 · PLACEHOLDER · EuroliteLEDB...	HitLight placeholder / Visual substitute ...	9 CH	6	WITHHELD	TBC	UNPLACED	Enabled
F015 · PLACEHOLDER · EuroliteLEDB...	HitLight placeholder / Visual substitute ...	9 CH	6	WITHHELD	TBC	UNPLACED	Enabled
F016 · PLACEHOLDER · EuroliteLEDB...	HitLight placeholder / Visual substitute ...	9 CH	6	WITHHELD	TBC	UNPLACED	Enabled
F017 · PLACEHOLDER · EuroliteTMH1...	HitLight placeholder / Visual substitute ...	Mode 1	11	WITHHELD	TBC	UNPLACED	Enabled
F018 · PLACEHOLDER · EuroliteTMH1...	HitLight placeholder / Visual substitute ...	Mode 1	11	WITHHELD	TBC	UNPLACED	Enabled
F019 · PLACEHOLDER · EuroliteTMH1...	HitLight placeholder / Visual substitute ...	Mode 1	11	WITHHELD	TBC	UNPLACED	Enabled
F020 · PLACEHOLDER · EuroliteTMH1...	HitLight placeholder / Visual substitute ...	Mode 1	11	WITHHELD	TBC	UNPLACED	Enabled

No patched universes

KuBa-Kulturhalle - Forum Kultur · Documented rig · room assignment unverified

DMX PATCH · Documented rig · room assignment unverified

HitLight · KuBa-Kulturhalle - Forum Kultur

Lindener Str. 15, 38300, Wolfenbüttel, Germany

DWG HL · METRIC

Drawn HitLight

Generated from the saved show

SOURCE 0c613399846e

DMX PATCH · CONTINUED

Fixture / name	Manufacturer / model	Mode	Ch	DMX	Range	Position / mount	Status / notes
UNPATCHED / INVALID							
F021 · PLACEHOLDER · EuroliteTMH1...	HitLight placeholder / Visual substitute ...	Mode 1	11	WITHHELD	TBC	UNPLACED	Enabled
F022 · PLACEHOLDER · EuroliteTMH1...	HitLight placeholder / Visual substitute ...	Mode 1	11	WITHHELD	TBC	UNPLACED	Enabled
F023 · PLACEHOLDER · EuroliteTMH1...	HitLight placeholder / Visual substitute ...	Mode 1	11	WITHHELD	TBC	UNPLACED	Enabled
F024 · PLACEHOLDER · EuroliteTMH1...	HitLight placeholder / Visual substitute ...	Mode 1	11	WITHHELD	TBC	UNPLACED	Enabled
F025 · PLACEHOLDER · ShowtecShark...	HitLight placeholder / Visual substitute ...	Mode 1	11	WITHHELD	TBC	UNPLACED	Enabled
F026 · PLACEHOLDER · ShowtecShark...	HitLight placeholder / Visual substitute ...	Mode 1	11	WITHHELD	TBC	UNPLACED	Enabled
F027 · PLACEHOLDER · ShowtecShark...	HitLight placeholder / Visual substitute ...	Mode 1	11	WITHHELD	TBC	UNPLACED	Enabled
F028 · PLACEHOLDER · ShowtecShark...	HitLight placeholder / Visual substitute ...	Mode 1	11	WITHHELD	TBC	UNPLACED	Enabled
F029 · PLACEHOLDER · ShowtecShark...	HitLight placeholder / Visual substitute ...	Mode 1	11	WITHHELD	TBC	UNPLACED	Enabled
F030 · PLACEHOLDER · ShowtecShark...	HitLight placeholder / Visual substitute ...	Mode 1	11	WITHHELD	TBC	UNPLACED	Enabled
F031 · PLACEHOLDER · StairvilleLE...	HitLight placeholder / Visual substitute ...	1Ch - Mode	1	WITHHELD	TBC	UNPLACED	Enabled
F032 · PLACEHOLDER · StairvilleLE...	HitLight placeholder / Visual substitute ...	1Ch - Mode	1	WITHHELD	TBC	UNPLACED	Enabled
F033 · PLACEHOLDER · StairvilleLE...	HitLight placeholder / Visual substitute ...	Standard mode	4	WITHHELD	TBC	UNPLACED	Enabled
F034 · PLACEHOLDER · StairvilleLE...	HitLight placeholder / Visual substitute ...	Standard mode	4	WITHHELD	TBC	UNPLACED	Enabled
F035 · PLACEHOLDER · StairvilleLE...	HitLight placeholder / Visual substitute ...	Standard mode	4	WITHHELD	TBC	UNPLACED	Enabled
F036 · PLACEHOLDER · StairvilleLE...	HitLight placeholder / Visual substitute ...	Standard mode	4	WITHHELD	TBC	UNPLACED	Enabled
F037 · PLACEHOLDER · StairvilleLE...	HitLight placeholder / Visual substitute ...	Standard mode	4	WITHHELD	TBC	UNPLACED	Enabled
F038 · PLACEHOLDER · StairvilleLE...	HitLight placeholder / Visual substitute ...	Standard mode	4	WITHHELD	TBC	UNPLACED	Enabled
F039 · PLACEHOLDER · StairvilleRe...	HitLight placeholder / Visual substitute ...	Default	1	WITHHELD	TBC	UNPLACED	Enabled
F040 · PLACEHOLDER · StairvilleRe...	HitLight placeholder / Visual substitute ...	Default	1	WITHHELD	TBC	UNPLACED	Enabled

No patched universes

KuBa-Kulturhalle - Forum Kultur · Documented rig · room assignment unverified

DMX PATCH · Documented rig · room assignment unverified

HitLight · KuBa-Kulturhalle - Forum Kultur

Lindener Str. 15, 38300, Wolfenbüttel, Germany

DWG HL · METRIC

Drawn HitLight

Generated from the saved show

SOURCE 0c613399846e

VALIDATION APPENDIX

WARNING · PATCH_WITHHELD

DMX patch facts are withheld pending source verification. This planning document cannot be used for hardware output.

Objects: — · Remediation: correct the saved show data and regenerate.

ERROR · STAGE_DIMENSIONS_UNCONFIRMED

Confirm the stage dimensions before producing a final technical document.

Objects: FA1121A1-7127-4604-B9D7-259CD2583728 · Remediation: correct the saved show data and regenerate.

WARNING · TITLE_METADATA_INCOMPLETE

Some professional title-block metadata is missing; the document will show an em dash.

Objects: 9862422327ff426379bbc209 · Remediation: correct the saved show data and regenerate.

HitLight

VENUE & DRAWING SOURCES

KuBa-Kulturhalle - Forum Kultur

Documented rig · room assignment unverified · Unverified source documents

Lindener Str. 15, 38300, Wolfenbüttel, DE

https://www.kuba-halle.de/

Sources checked 2026-10-23

Symbols: HitLight-owned category artwork. No manufacturer model geometry or original source pages included.

Source-based reconstruction. Confirm the current installation and equipment availability with the venue.

Scale, fixture positions, mounting heights and aiming may include estimates; this is not a rigging specification.

Provisional fixture matches are labelled as placeholders. The recorded subset is not a complete physical inventory.

DMX addresses are withheld from public plans until their exact source patch is reconciled.

The reconstruction retains its documented coverage and geometry assumptions; confirm the current setup with the venue.

Official venue information: https://www.kuba-halle.de/ · checked 2026-10-19

Physical venue location: https://kuba-halle.de/kontakt · checked 2026-10-23

Lichtplan.pdf: https://kuba-halle.de/wp-content/uploads/2019/08/Lichtplan.pdf · checked 2026-10-19

Technische-Ausstattung.pdf:
https://kuba-halle.de/wp-content/uploads/2019/08/Technische-Ausstattung.pdf · checked 2026-10-19

Public venue page: https://www.hitlight.app/venues/germany/kuba-kulturhalle-forum-kultur-98624223

HitLight