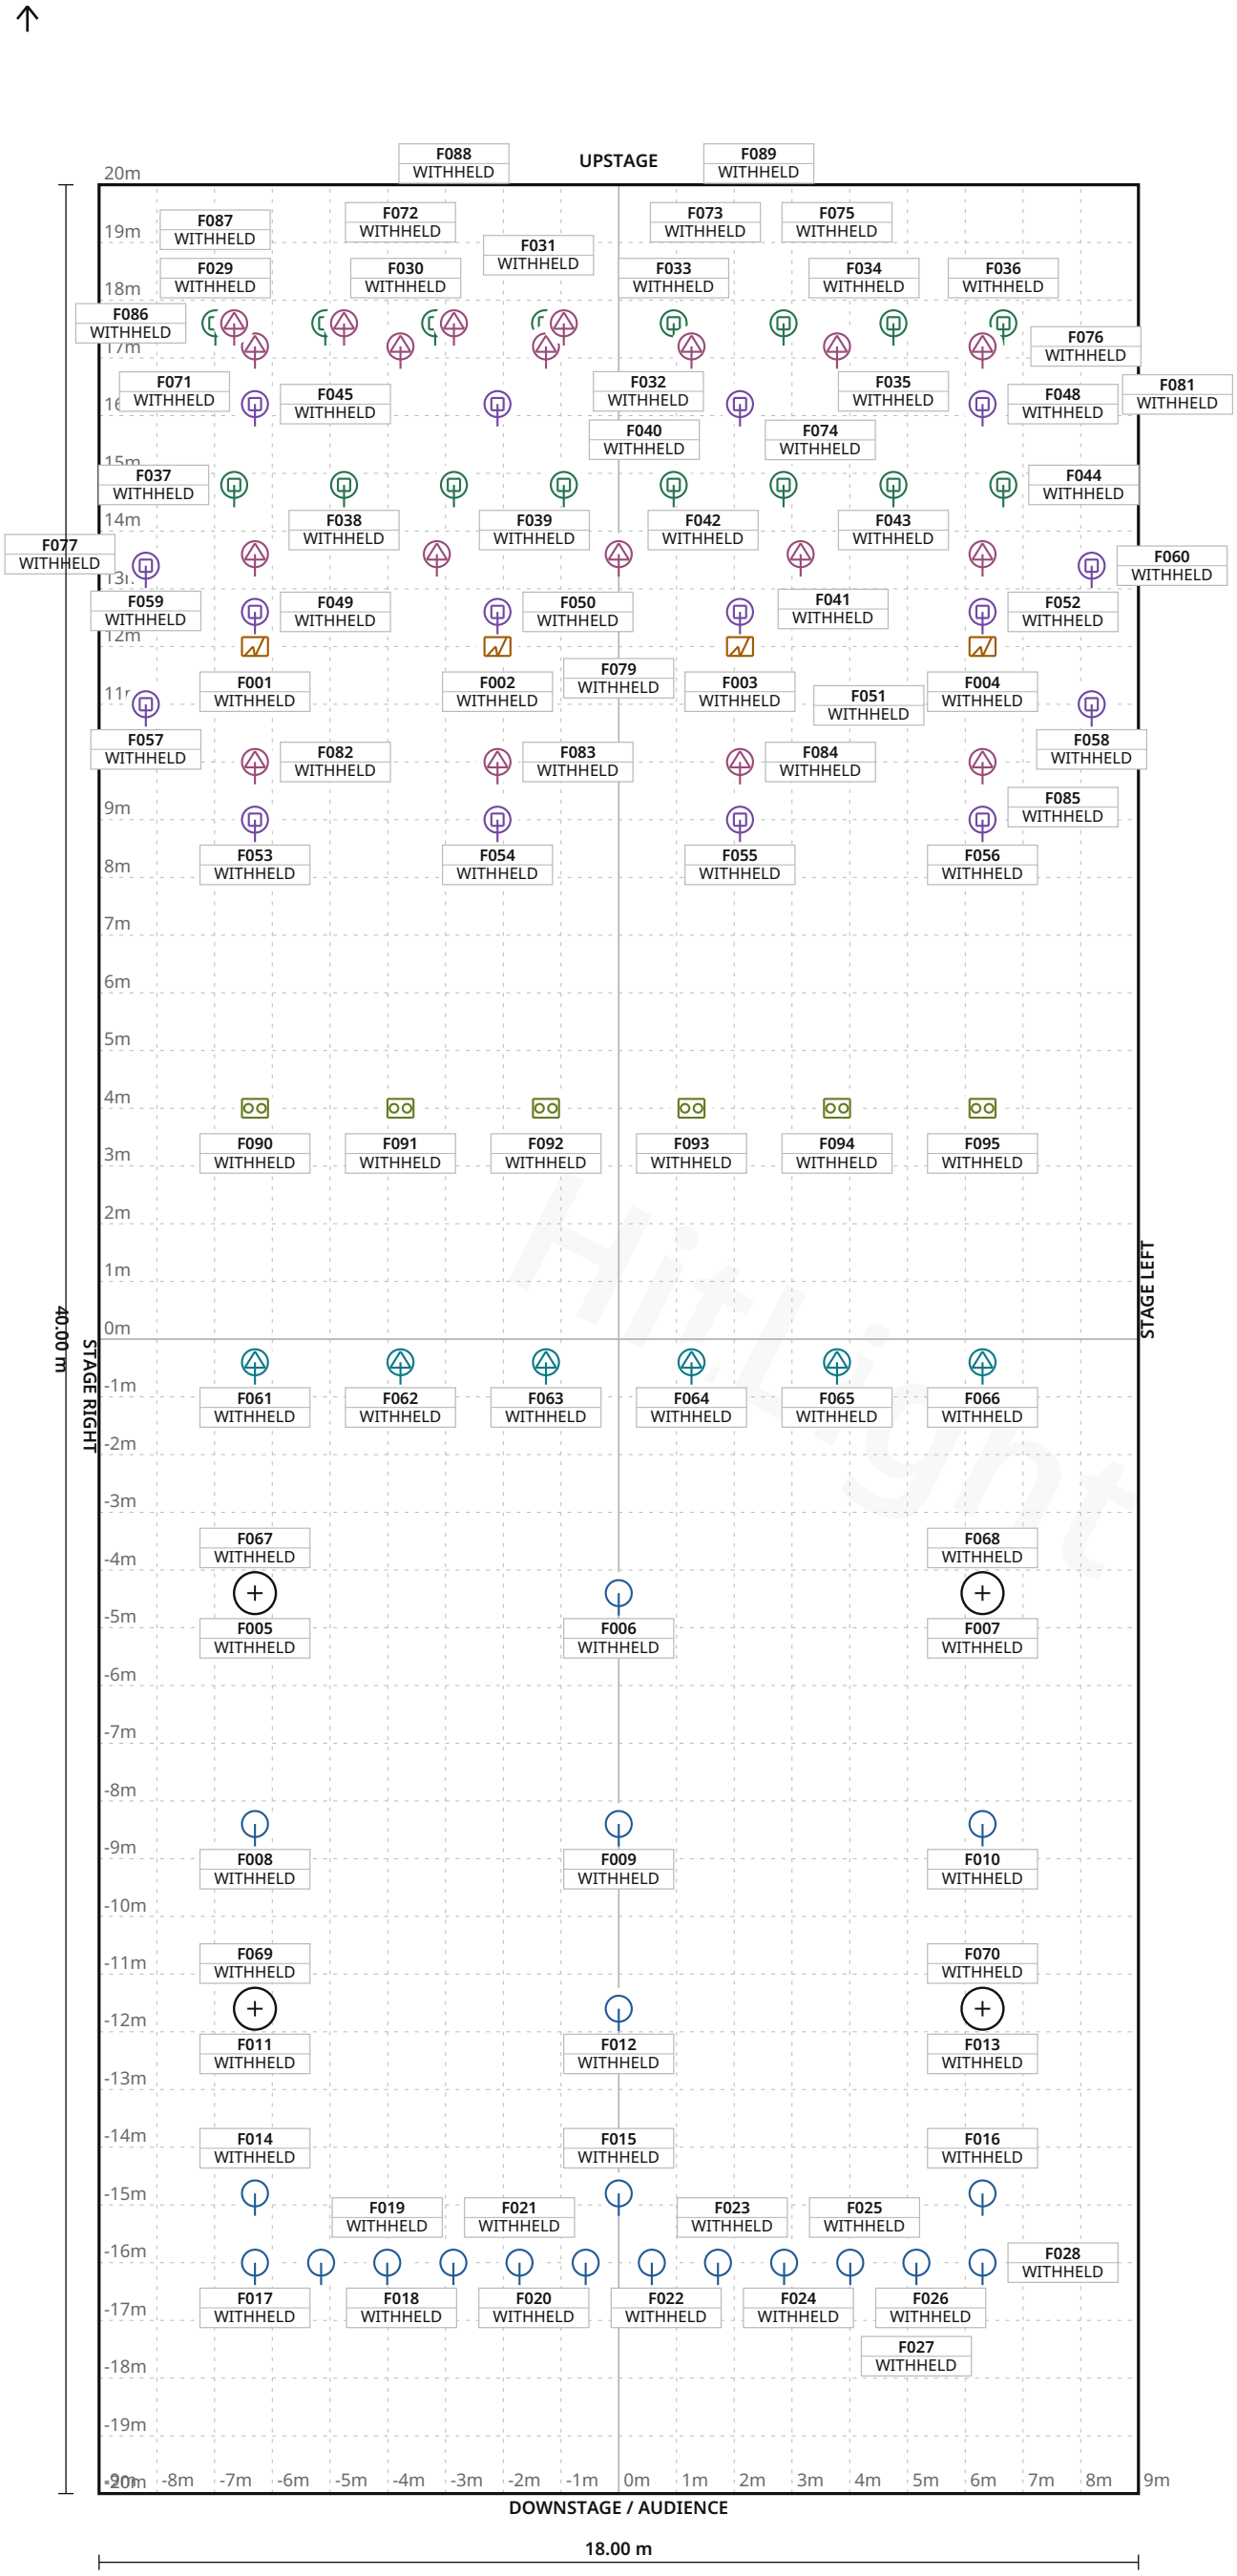


FIXTURE LEGEND

- **Visual** substitute · Basic LED PAR RGBDim — PAR Light · 24×
- **Atomic 3000 LED** — Strobe · 4×
- **Robin LEDBeam** 150 RGBW — Moving Head · 16×
- **Robin LEDBeam** 350 — Moving Head · 16×
- **Robin T1 Profile** — Profile Spot · 10×
- **Robin Viva CMY** — Profile Spot · 19×
- **CLUSTER B4-W** — Blinder · 6×

Stage 18.00 m W × 40.00 m D · Grid 1 m

4 fixture labels omitted in this view due to crowding · see DMX patch

Metropool Enschede · Leffe Stage

LIGHT PLOT · PLAN · Leffe Stage

HitLight · Metropool Enschede

Willem Wilminkplein 2, 7511 PG, Enschede, Netherlands

DWG HL · SCALE 1:125 · metric · PRINT AT 100%

Drawn HitLight

Generated from the saved show

SOURCE be66fbc9d7c7

SYMBOL LEGEND

7 TYPES · 95 FIXTURES · COLOUR BY TYPE

	**HitLight placeholder Visual substitute · Basic LED PAR RGBDim** PAR Light · Standard mode · 4 ch · category symbol	**24 physical · 24 plotted** 0 disabled · 0 unplaced
	**Martin Professional Atomic 3000 LED** Strobe · Extended mode · 14 ch · category symbol	**4 physical · 4 plotted** 0 disabled · 0 unplaced
	**Robe Lighting Robin LEDBeam 150 RGBW** Moving Head · Mode 1 - Standard 16 - bit · 22 ch · category symbol	**16 physical · 16 plotted** 0 disabled · 0 unplaced
	**Robe Lighting Robin LEDBeam 350** Moving Head · Mode 1 - Standard 16 - bit · 22 ch · category symbol	**16 physical · 16 plotted** 0 disabled · 0 unplaced
	**Robe Lighting Robin T1 Profile** Profile Spot · Mode 1 - RGB · 49 ch · category symbol	**10 physical · 10 plotted** 0 disabled · 0 unplaced
	**Robe Lighting Robin Viva CMY** Profile Spot · Mode 1 - Standard 16 bit · 32 ch · category symbol	**19 physical · 19 plotted** 0 disabled · 0 unplaced
	**ROXX CLUSTER B4-W** Blinder · 9CH Standard · 9 ch · category symbol	**6 physical · 6 plotted** 0 disabled · 0 unplaced

Metropool Enschede · Leffe Stage

SYMBOL LEGEND · Leffe Stage

HitLight · Metropool Enschede

Willem Wilminkplein 2, 7511 PG, Enschede, Netherlands

DWG HL · METRIC

Drawn HitLight

Generated from the saved show

SOURCE be66fbc9d7c7

GENERAL NOTES

1. Source-based lighting plan. Confirm the current rig with the venue.
2. PARTIAL: included fixtures are not a full physical-unit census.
3. DMX PATCH WITHHELD: provisional or unchecked addresses are not published.
4. The reconstruction retains its documented coverage and geometry assumptions; confirm the current setup with the venue.

HitLight

DMX PATCH

95 FIXTURES · 0 UNIVERSES

Fixture / name	Manufacturer / model	Mode	Ch	DMX	Range	Position / mount	Status / notes
UNPATCHED / INVALID							
F001 · Martin Atomic 3000 LED · 4...	Martin Professional / Atomic 3000 LED	Extended mode	14	WITHHELD	TBC	UNPLACED	Enabled
F002 · Martin Atomic 3000 LED · 4...	Martin Professional / Atomic 3000 LED	Extended mode	14	WITHHELD	TBC	UNPLACED	Enabled
F003 · Martin Atomic 3000 LED · 4...	Martin Professional / Atomic 3000 LED	Extended mode	14	WITHHELD	TBC	UNPLACED	Enabled
F004 · Martin Atomic 3000 LED · 4...	Martin Professional / Atomic 3000 LED	Extended mode	14	WITHHELD	TBC	UNPLACED	Enabled
F005 · PLACEHOLDER · Queled QR-53...	HitLight placeholder / Visual substitute ...	Standard mode	4	WITHHELD	TBC	UNPLACED	Enabled
F006 · PLACEHOLDER · Queled QR-53...	HitLight placeholder / Visual substitute ...	Standard mode	4	WITHHELD	TBC	UNPLACED	Enabled
F007 · PLACEHOLDER · Queled QR-53...	HitLight placeholder / Visual substitute ...	Standard mode	4	WITHHELD	TBC	UNPLACED	Enabled
F008 · PLACEHOLDER · Queled QR-53...	HitLight placeholder / Visual substitute ...	Standard mode	4	WITHHELD	TBC	UNPLACED	Enabled
F009 · PLACEHOLDER · Queled QR-53...	HitLight placeholder / Visual substitute ...	Standard mode	4	WITHHELD	TBC	UNPLACED	Enabled
F010 · PLACEHOLDER · Queled QR-53...	HitLight placeholder / Visual substitute ...	Standard mode	4	WITHHELD	TBC	UNPLACED	Enabled
F011 · PLACEHOLDER · Queled QR-53...	HitLight placeholder / Visual substitute ...	Standard mode	4	WITHHELD	TBC	UNPLACED	Enabled
F012 · PLACEHOLDER · Queled QR-53...	HitLight placeholder / Visual substitute ...	Standard mode	4	WITHHELD	TBC	UNPLACED	Enabled
F013 · PLACEHOLDER · Queled QR-53...	HitLight placeholder / Visual substitute ...	Standard mode	4	WITHHELD	TBC	UNPLACED	Enabled
F014 · PLACEHOLDER · Queled QR-53...	HitLight placeholder / Visual substitute ...	Standard mode	4	WITHHELD	TBC	UNPLACED	Enabled
F015 · PLACEHOLDER · Queled QR-53...	HitLight placeholder / Visual substitute ...	Standard mode	4	WITHHELD	TBC	UNPLACED	Enabled
F016 · PLACEHOLDER · Queled QR-53...	HitLight placeholder / Visual substitute ...	Standard mode	4	WITHHELD	TBC	UNPLACED	Enabled
F017 · PLACEHOLDER · Queled QR-53...	HitLight placeholder / Visual substitute ...	Standard mode	4	WITHHELD	TBC	UNPLACED	Enabled
F018 · PLACEHOLDER · Queled QR-53...	HitLight placeholder / Visual substitute ...	Standard mode	4	WITHHELD	TBC	UNPLACED	Enabled
F019 · PLACEHOLDER · Queled QR-53...	HitLight placeholder / Visual substitute ...	Standard mode	4	WITHHELD	TBC	UNPLACED	Enabled
F020 · PLACEHOLDER · Queled QR-53...	HitLight placeholder / Visual substitute ...	Standard mode	4	WITHHELD	TBC	UNPLACED	Enabled

No patched universes

Metropool Enschede · Leffe Stage

DMX PATCH · Leffe Stage

HitLight · Metropool Enschede

Willem Wilminkplein 2, 7511 PG, Enschede, Netherlands

DWG HL · METRIC

Drawn HitLight

Generated from the saved show

SOURCE be66fbc9d7c7

DMX PATCH · CONTINUED

95 FIXTURES · 0 UNIVERSES

Fixture / name	Manufacturer / model	Mode	Ch	DMX	Range	Position / mount	Status / notes
UNPATCHED / INVALID							
F021 · PLACEHOLDER · Queled QR-53...	HitLight placeholder / Visual substitute ...	Standard mode	4	WITHHELD	TBC	UNPLACED	Enabled
F022 · PLACEHOLDER · Queled QR-53...	HitLight placeholder / Visual substitute ...	Standard mode	4	WITHHELD	TBC	UNPLACED	Enabled
F023 · PLACEHOLDER · Queled QR-53...	HitLight placeholder / Visual substitute ...	Standard mode	4	WITHHELD	TBC	UNPLACED	Enabled
F024 · PLACEHOLDER · Queled QR-53...	HitLight placeholder / Visual substitute ...	Standard mode	4	WITHHELD	TBC	UNPLACED	Enabled
F025 · PLACEHOLDER · Queled QR-53...	HitLight placeholder / Visual substitute ...	Standard mode	4	WITHHELD	TBC	UNPLACED	Enabled
F026 · PLACEHOLDER · Queled QR-53...	HitLight placeholder / Visual substitute ...	Standard mode	4	WITHHELD	TBC	UNPLACED	Enabled
F027 · PLACEHOLDER · Queled QR-53...	HitLight placeholder / Visual substitute ...	Standard mode	4	WITHHELD	TBC	UNPLACED	Enabled
F028 · PLACEHOLDER · Queled QR-53...	HitLight placeholder / Visual substitute ...	Standard mode	4	WITHHELD	TBC	UNPLACED	Enabled
F029 · Robe Robin LEDBeam 150 RG...	Robe Lighting / Robin LEDBeam 150 RGBW	Mode 1 - Standard 16 -...	22	WITHHELD	TBC	UNPLACED	Enabled
F030 · Robe Robin LEDBeam 150 RG...	Robe Lighting / Robin LEDBeam 150 RGBW	Mode 1 - Standard 16 -...	22	WITHHELD	TBC	UNPLACED	Enabled
F031 · Robe Robin LEDBeam 150 RG...	Robe Lighting / Robin LEDBeam 150 RGBW	Mode 1 - Standard 16 -...	22	WITHHELD	TBC	UNPLACED	Enabled
F032 · Robe Robin LEDBeam 150 RG...	Robe Lighting / Robin LEDBeam 150 RGBW	Mode 1 - Standard 16 -...	22	WITHHELD	TBC	UNPLACED	Enabled
F033 · Robe Robin LEDBeam 150 RG...	Robe Lighting / Robin LEDBeam 150 RGBW	Mode 1 - Standard 16 -...	22	WITHHELD	TBC	UNPLACED	Enabled
F034 · Robe Robin LEDBeam 150 RG...	Robe Lighting / Robin LEDBeam 150 RGBW	Mode 1 - Standard 16 -...	22	WITHHELD	TBC	UNPLACED	Enabled
F035 · Robe Robin LEDBeam 150 RG...	Robe Lighting / Robin LEDBeam 150 RGBW	Mode 1 - Standard 16 -...	22	WITHHELD	TBC	UNPLACED	Enabled
F036 · Robe Robin LEDBeam 150 RG...	Robe Lighting / Robin LEDBeam 150 RGBW	Mode 1 - Standard 16 -...	22	WITHHELD	TBC	UNPLACED	Enabled
F037 · Robe Robin LEDBeam 150 RG...	Robe Lighting / Robin LEDBeam 150 RGBW	Mode 1 - Standard 16 -...	22	WITHHELD	TBC	UNPLACED	Enabled
F038 · Robe Robin LEDBeam 150 RG...	Robe Lighting / Robin LEDBeam 150 RGBW	Mode 1 - Standard 16 -...	22	WITHHELD	TBC	UNPLACED	Enabled
F039 · Robe Robin LEDBeam 150 RG...	Robe Lighting / Robin LEDBeam 150 RGBW	Mode 1 - Standard 16 -...	22	WITHHELD	TBC	UNPLACED	Enabled
F040 · Robe Robin LEDBeam 150 RG...	Robe Lighting / Robin LEDBeam 150 RGBW	Mode 1 - Standard 16 -...	22	WITHHELD	TBC	UNPLACED	Enabled

No patched universes

Metropool Enschede · Leffe Stage

DMX PATCH · Leffe Stage

HitLight · Metropool Enschede

Willem Wilminkplein 2, 7511 PG, Enschede, Netherlands

DWG HL · METRIC

Drawn HitLight

Generated from the saved show

SOURCE be66fbc9d7c7

DMX PATCH · CONTINUED

95 FIXTURES · 0 UNIVERSES

Fixture / name	Manufacturer / model	Mode	Ch	DMX	Range	Position / mount	Status / notes
UNPATCHED / INVALID							
F041 · Robe Robin LEDBeam 150 RG...	Robe Lighting / Robin LEDBeam 150 RGBW	Mode 1 - Standard 16 -...	22	WITHHELD	TBC	UNPLACED	Enabled
F042 · Robe Robin LEDBeam 150 RG...	Robe Lighting / Robin LEDBeam 150 RGBW	Mode 1 - Standard 16 -...	22	WITHHELD	TBC	UNPLACED	Enabled
F043 · Robe Robin LEDBeam 150 RG...	Robe Lighting / Robin LEDBeam 150 RGBW	Mode 1 - Standard 16 -...	22	WITHHELD	TBC	UNPLACED	Enabled
F044 · Robe Robin LEDBeam 150 RG...	Robe Lighting / Robin LEDBeam 150 RGBW	Mode 1 - Standard 16 -...	22	WITHHELD	TBC	UNPLACED	Enabled
F045 · Robe Robin LEDBeam 350 RG...	Robe Lighting / Robin LEDBeam 350	Mode 1 - Standard 16 -...	22	WITHHELD	TBC	UNPLACED	Enabled
F046 · Robe Robin LEDBeam 350 RG...	Robe Lighting / Robin LEDBeam 350	Mode 1 - Standard 16 -...	22	WITHHELD	TBC	UNPLACED	Enabled
F047 · Robe Robin LEDBeam 350 RG...	Robe Lighting / Robin LEDBeam 350	Mode 1 - Standard 16 -...	22	WITHHELD	TBC	UNPLACED	Enabled
F048 · Robe Robin LEDBeam 350 RG...	Robe Lighting / Robin LEDBeam 350	Mode 1 - Standard 16 -...	22	WITHHELD	TBC	UNPLACED	Enabled
F049 · Robe Robin LEDBeam 350 RG...	Robe Lighting / Robin LEDBeam 350	Mode 1 - Standard 16 -...	22	WITHHELD	TBC	UNPLACED	Enabled
F050 · Robe Robin LEDBeam 350 RG...	Robe Lighting / Robin LEDBeam 350	Mode 1 - Standard 16 -...	22	WITHHELD	TBC	UNPLACED	Enabled
F051 · Robe Robin LEDBeam 350 RG...	Robe Lighting / Robin LEDBeam 350	Mode 1 - Standard 16 -...	22	WITHHELD	TBC	UNPLACED	Enabled
F052 · Robe Robin LEDBeam 350 RG...	Robe Lighting / Robin LEDBeam 350	Mode 1 - Standard 16 -...	22	WITHHELD	TBC	UNPLACED	Enabled
F053 · Robe Robin LEDBeam 350 RG...	Robe Lighting / Robin LEDBeam 350	Mode 1 - Standard 16 -...	22	WITHHELD	TBC	UNPLACED	Enabled
F054 · Robe Robin LEDBeam 350 RG...	Robe Lighting / Robin LEDBeam 350	Mode 1 - Standard 16 -...	22	WITHHELD	TBC	UNPLACED	Enabled
F055 · Robe Robin LEDBeam 350 RG...	Robe Lighting / Robin LEDBeam 350	Mode 1 - Standard 16 -...	22	WITHHELD	TBC	UNPLACED	Enabled
F056 · Robe Robin LEDBeam 350 RG...	Robe Lighting / Robin LEDBeam 350	Mode 1 - Standard 16 -...	22	WITHHELD	TBC	UNPLACED	Enabled
F057 · Robe Robin LEDBeam 350 RG...	Robe Lighting / Robin LEDBeam 350	Mode 1 - Standard 16 -...	22	WITHHELD	TBC	UNPLACED	Enabled
F058 · Robe Robin LEDBeam 350 RG...	Robe Lighting / Robin LEDBeam 350	Mode 1 - Standard 16 -...	22	WITHHELD	TBC	UNPLACED	Enabled
F059 · Robe Robin LEDBeam 350 RG...	Robe Lighting / Robin LEDBeam 350	Mode 1 - Standard 16 -...	22	WITHHELD	TBC	UNPLACED	Enabled
F060 · Robe Robin LEDBeam 350 RG...	Robe Lighting / Robin LEDBeam 350	Mode 1 - Standard 16 -...	22	WITHHELD	TBC	UNPLACED	Enabled

No patched universes

DMX PATCH · CONTINUED

95 FIXTURES · 0 UNIVERSES

Fixture / name	Manufacturer / model	Mode	Ch	DMX	Range	Position / mount	Status / notes
UNPATCHED / INVALID							
F061 · Robe Robin T1 Profile · 601	Robe Lighting / Robin T1 Profile	Mode 1 - RGB	49	WITHHELD	TBC	UNPLACED	Enabled
F062 · Robe Robin T1 Profile · 602	Robe Lighting / Robin T1 Profile	Mode 1 - RGB	49	WITHHELD	TBC	UNPLACED	Enabled
F063 · Robe Robin T1 Profile · 603	Robe Lighting / Robin T1 Profile	Mode 1 - RGB	49	WITHHELD	TBC	UNPLACED	Enabled
F064 · Robe Robin T1 Profile · 604	Robe Lighting / Robin T1 Profile	Mode 1 - RGB	49	WITHHELD	TBC	UNPLACED	Enabled
F065 · Robe Robin T1 Profile · 605	Robe Lighting / Robin T1 Profile	Mode 1 - RGB	49	WITHHELD	TBC	UNPLACED	Enabled
F066 · Robe Robin T1 Profile · 606	Robe Lighting / Robin T1 Profile	Mode 1 - RGB	49	WITHHELD	TBC	UNPLACED	Enabled
F067 · Robe Robin T1 Profile · 607	Robe Lighting / Robin T1 Profile	Mode 1 - RGB	49	WITHHELD	TBC	UNPLACED	Enabled
F068 · Robe Robin T1 Profile · 608	Robe Lighting / Robin T1 Profile	Mode 1 - RGB	49	WITHHELD	TBC	UNPLACED	Enabled
F069 · Robe Robin T1 Profile · 609	Robe Lighting / Robin T1 Profile	Mode 1 - RGB	49	WITHHELD	TBC	UNPLACED	Enabled
F070 · Robe Robin T1 Profile · 610	Robe Lighting / Robin T1 Profile	Mode 1 - RGB	49	WITHHELD	TBC	UNPLACED	Enabled
F071 · Robe Robin Viva CMY · 101	Robe Lighting / Robin Viva CMY	Mode 1 - Standard 16 b...	32	WITHHELD	TBC	UNPLACED	Enabled
F072 · Robe Robin Viva CMY · 102	Robe Lighting / Robin Viva CMY	Mode 1 - Standard 16 b...	32	WITHHELD	TBC	UNPLACED	Enabled
F073 · Robe Robin Viva CMY · 103	Robe Lighting / Robin Viva CMY	Mode 1 - Standard 16 b...	32	WITHHELD	TBC	UNPLACED	Enabled
F074 · Robe Robin Viva CMY · 104	Robe Lighting / Robin Viva CMY	Mode 1 - Standard 16 b...	32	WITHHELD	TBC	UNPLACED	Enabled
F075 · Robe Robin Viva CMY · 105	Robe Lighting / Robin Viva CMY	Mode 1 - Standard 16 b...	32	WITHHELD	TBC	UNPLACED	Enabled
F076 · Robe Robin Viva CMY · 106	Robe Lighting / Robin Viva CMY	Mode 1 - Standard 16 b...	32	WITHHELD	TBC	UNPLACED	Enabled
F077 · Robe Robin Viva CMY · 107	Robe Lighting / Robin Viva CMY	Mode 1 - Standard 16 b...	32	WITHHELD	TBC	UNPLACED	Enabled
F078 · Robe Robin Viva CMY · 108	Robe Lighting / Robin Viva CMY	Mode 1 - Standard 16 b...	32	WITHHELD	TBC	UNPLACED	Enabled
F079 · Robe Robin Viva CMY · 109	Robe Lighting / Robin Viva CMY	Mode 1 - Standard 16 b...	32	WITHHELD	TBC	UNPLACED	Enabled
F080 · Robe Robin Viva CMY · 110	Robe Lighting / Robin Viva CMY	Mode 1 - Standard 16 b...	32	WITHHELD	TBC	UNPLACED	Enabled

No patched universes

DMX PATCH · CONTINUED

Fixture / name	Manufacturer / model	Mode	Ch	DMX	Range	Position / mount	Status / notes
UNPATCHED / INVALID							
F081 · Robe Robin Viva CMY · 111	Robe Lighting / Robin Viva CMY	Mode 1 - Standard 16 b...	32	WITHHELD	TBC	UNPLACED	Enabled
F082 · Robe Robin Viva CMY · 112	Robe Lighting / Robin Viva CMY	Mode 1 - Standard 16 b...	32	WITHHELD	TBC	UNPLACED	Enabled
F083 · Robe Robin Viva CMY · 113	Robe Lighting / Robin Viva CMY	Mode 1 - Standard 16 b...	32	WITHHELD	TBC	UNPLACED	Enabled
F084 · Robe Robin Viva CMY · 114	Robe Lighting / Robin Viva CMY	Mode 1 - Standard 16 b...	32	WITHHELD	TBC	UNPLACED	Enabled
F085 · Robe Robin Viva CMY · 115	Robe Lighting / Robin Viva CMY	Mode 1 - Standard 16 b...	32	WITHHELD	TBC	UNPLACED	Enabled
F086 · Robe Robin Viva CMY · 116	Robe Lighting / Robin Viva CMY	Mode 1 - Standard 16 b...	32	WITHHELD	TBC	UNPLACED	Enabled
F087 · Robe Robin Viva CMY · 117	Robe Lighting / Robin Viva CMY	Mode 1 - Standard 16 b...	32	WITHHELD	TBC	UNPLACED	Enabled
F088 · Robe Robin Viva CMY · 118	Robe Lighting / Robin Viva CMY	Mode 1 - Standard 16 b...	32	WITHHELD	TBC	UNPLACED	Enabled
F089 · Robe Robin Viva CMY · 119	Robe Lighting / Robin Viva CMY	Mode 1 - Standard 16 b...	32	WITHHELD	TBC	UNPLACED	Enabled
F090 · Roxx Cluster B4 W · 501	ROXX / CLUSTER B4-W	9CH Standard	9	WITHHELD	TBC	UNPLACED	Enabled
F091 · Roxx Cluster B4 W · 502	ROXX / CLUSTER B4-W	9CH Standard	9	WITHHELD	TBC	UNPLACED	Enabled
F092 · Roxx Cluster B4 W · 503	ROXX / CLUSTER B4-W	9CH Standard	9	WITHHELD	TBC	UNPLACED	Enabled
F093 · Roxx Cluster B4 W · 504	ROXX / CLUSTER B4-W	9CH Standard	9	WITHHELD	TBC	UNPLACED	Enabled
F094 · Roxx Cluster B4 W · 505	ROXX / CLUSTER B4-W	9CH Standard	9	WITHHELD	TBC	UNPLACED	Enabled
F095 · Roxx Cluster B4 W · 506	ROXX / CLUSTER B4-W	9CH Standard	9	WITHHELD	TBC	UNPLACED	Enabled

No patched universes

Metropool Enschede · Leffe Stage

DMX PATCH · Leffe Stage

HitLight · Metropool Enschede

Willem Wilminkplein 2, 7511 PG, Enschede, Netherlands

DWG HL · METRIC

Drawn HitLight

Generated from the saved show

SOURCE be66fbc9d7c7

VALIDATION APPENDIX

WARNING · PATCH_WITHHELD

DMX patch facts are withheld pending source verification. This planning document cannot be used for hardware output.

Objects: — · Remediation: correct the saved show data and regenerate.

ERROR · STAGE_DIMENSIONS_UNCONFIRMED

Confirm the stage dimensions before producing a final technical document.

Objects: DCF54B15-9DEA-49CA-BECC-A6084F9D7F3D · Remediation: correct the saved show data and regenerate.

WARNING · TITLE_METADATA_INCOMPLETE

Some professional title-block metadata is missing; the document will show an em dash.

Objects: 992b4f4ba4ef76eb761af0c8 · Remediation: correct the saved show data and regenerate.

HitLight

VENUE & DRAWING SOURCES

Metropool Enschede

Leffe Stage · House documentation (unverified)

Willem Wilminkplein 2, 7511 PG, Enschede, NL

https://metropool.nl/contact

Sources checked 2026-10-19

Symbols: HitLight-owned category artwork. No manufacturer model geometry or original source pages included.

Source-based reconstruction. Confirm the current installation and equipment availability with the venue.

Scale, fixture positions, mounting heights and aiming may include estimates; this is not a rigging specification.

Provisional fixture matches are labelled as placeholders. The recorded subset is not a complete physical inventory.

DMX addresses are withheld from public plans until their exact source patch is reconciled.

The reconstruction retains its documented coverage and geometry assumptions; confirm the current setup with the venue.

Official venue information: https://metropool.nl/contact · checked 2026-10-19

Physical venue location: https://metropool.nl/tech-specs · checked 2026-10-19

Public venue page: https://www.hitlight.app/venues/netherlands/metropool-enschede-992b4f4b

HitLight