
UPSTAGE

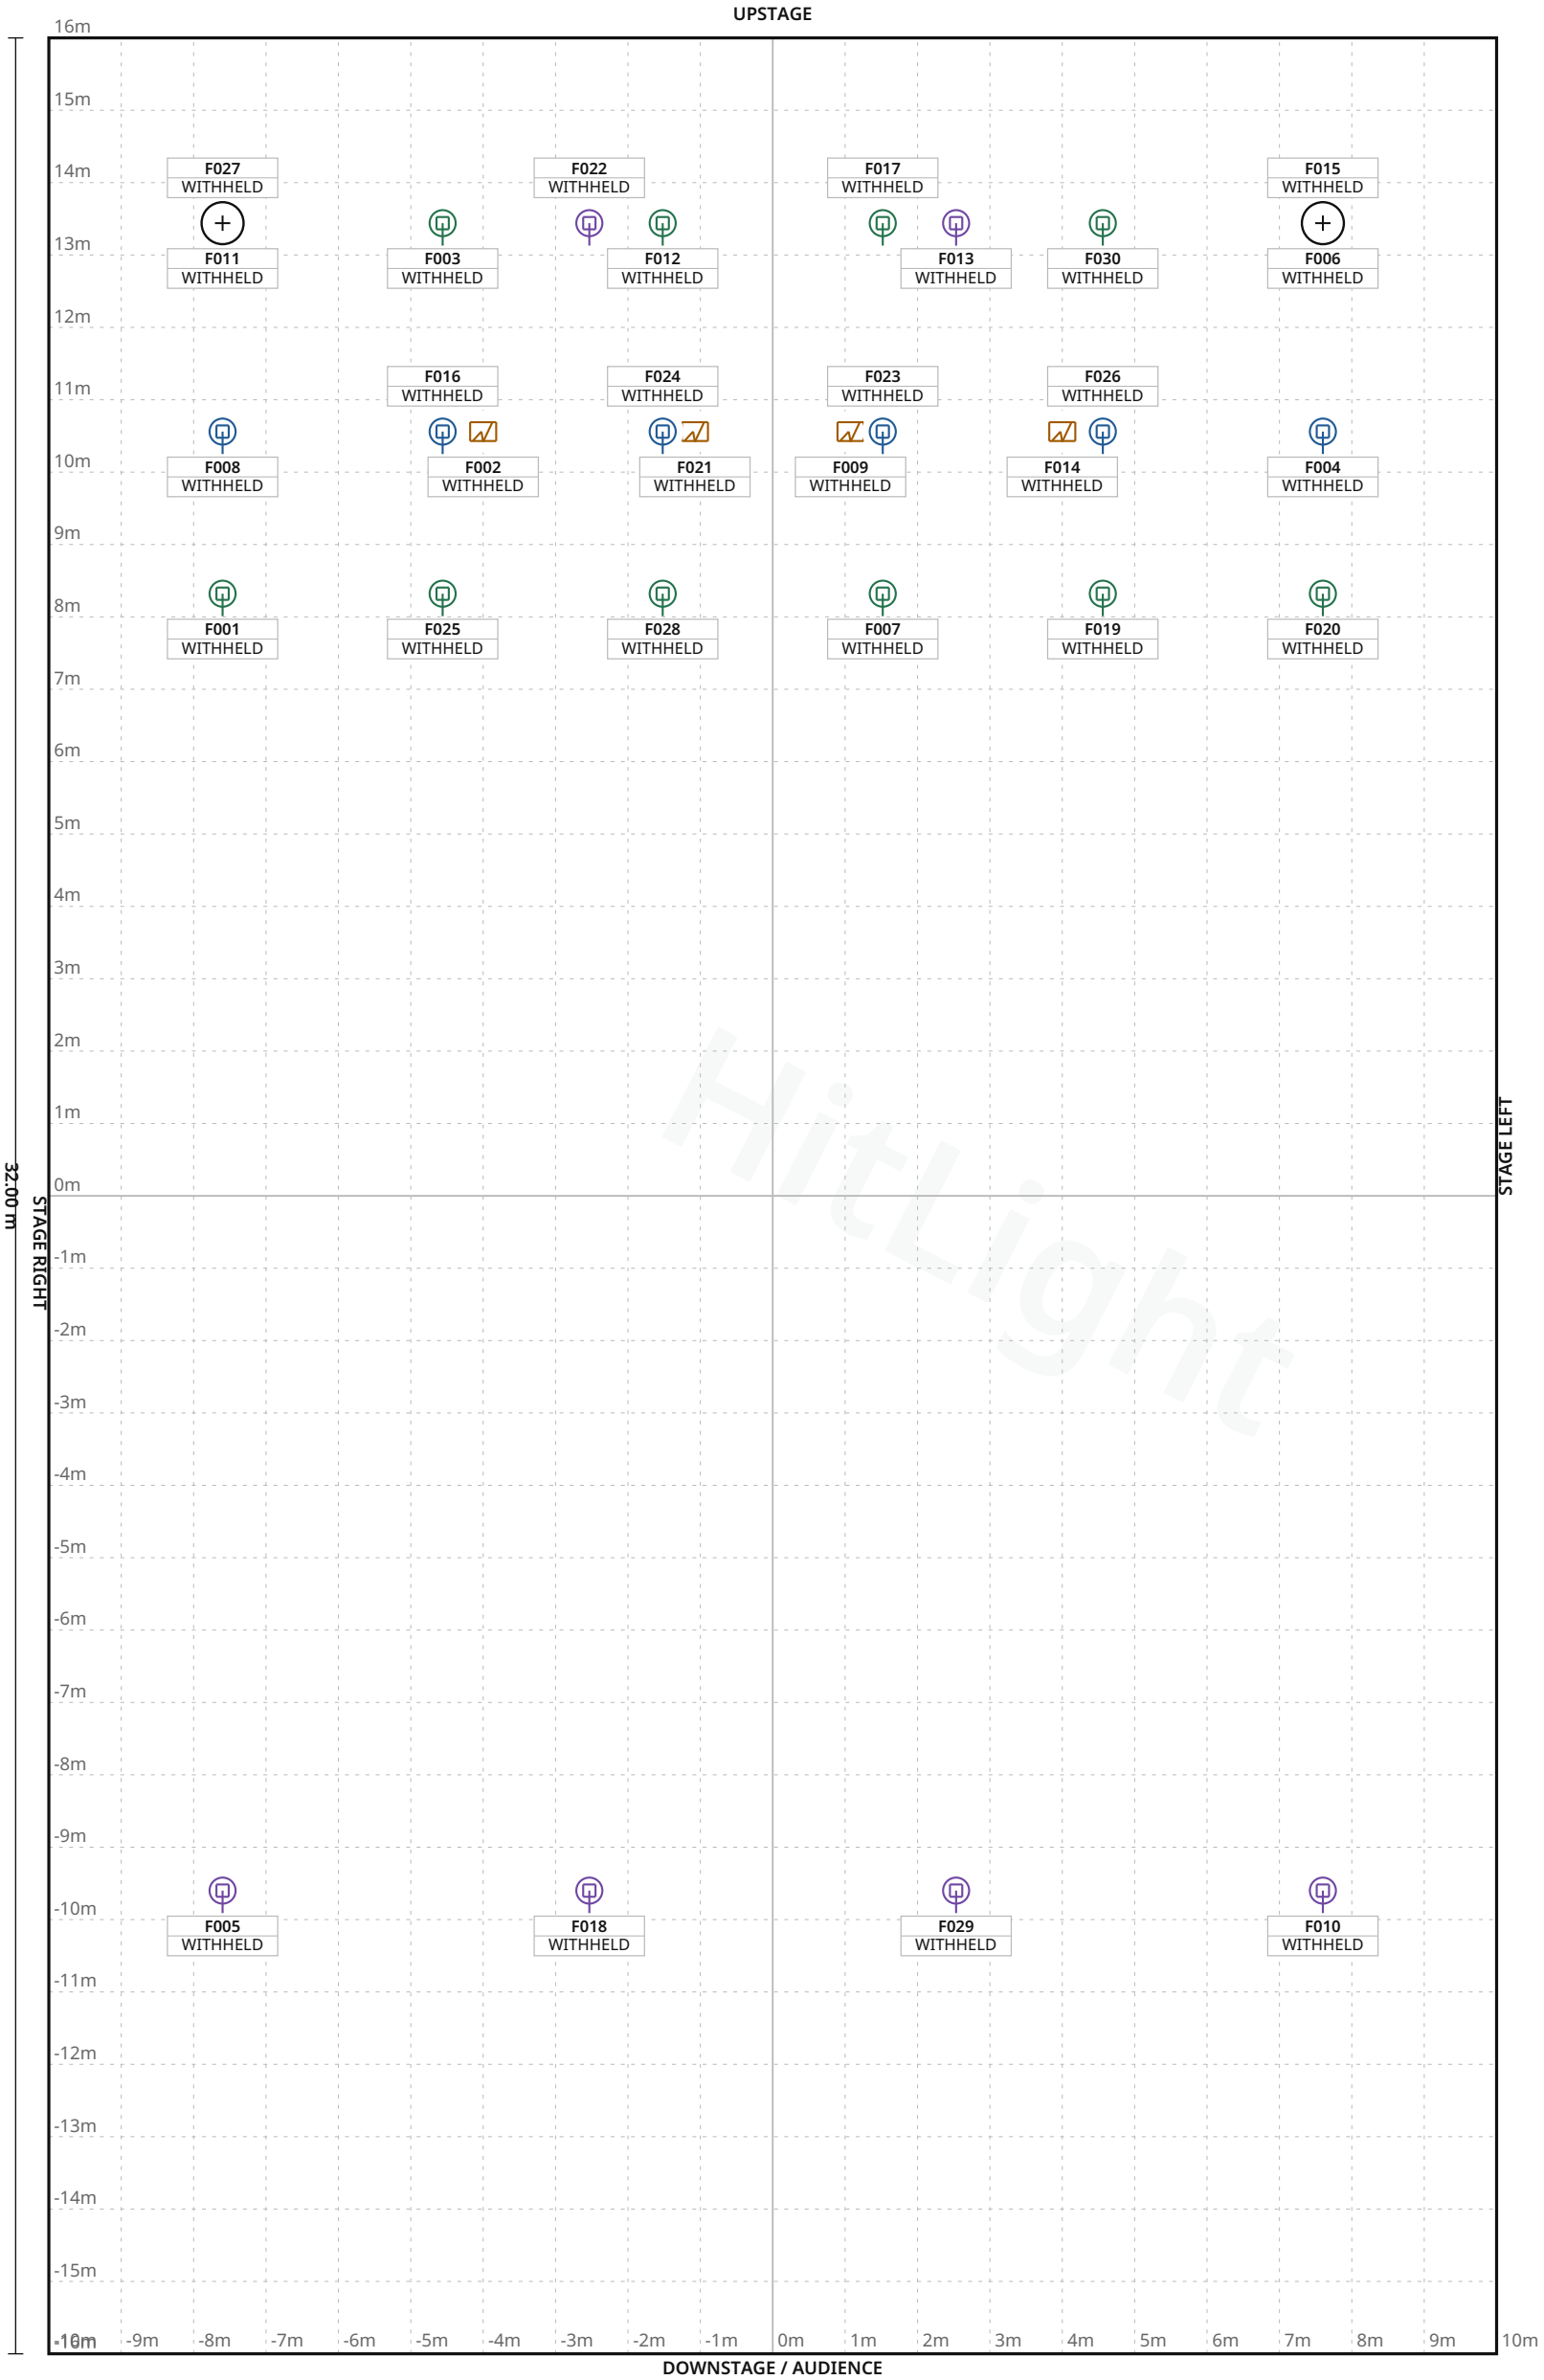

FIXTURE LEGEND

- **Sharpy** — Moving Head · 6×
- **Atomic 3000 DMX** — Strobe · 4×
- **RobeColorSpot120 0AT** — Moving Head · 12×
- **SilverStarMXPrim eLED619ZJ /YGLED619XWAMXPr ime** — Moving Head · 8×

Stage 20.00 m W × 32.00 m D · Grid 1 m

MILO Concert Hall · Main hall

LIGHT PLOT · PLAN · Main hall

HitLight · MILO Concert Hall

Родионова 4, Нижний Новгород, Russia

DWG HL · SCALE 1:100 · metric · PRINT AT 100%

Drawn HitLight

Generated from the saved show

SOURCE 13d04230239c

SYMBOL LEGEND

4 TYPES · 30 FIXTURES · COLOUR BY TYPE

Clay Paky Sharpy Moving Head · Vector · 20 ch · category symbol	**6 physical · 6 plotted** 0 disabled · 0 unplaced
Martin Professional Atomic 3000 DMX Strobe · 4 Channel · 4 ch · category symbol	**4 physical · 4 plotted** 0 disabled · 0 unplaced
Unverified source fixture RobeColorSpot1200AT Moving Head · Unverified · TBC ch · category symbol	**12 physical · 12 plotted** 0 disabled · 0 unplaced
Unverified source fixture SilverStarMXPrimeLED619ZJ /YGLED619XWAMXPrime Moving Head · Unverified · TBC ch · category symbol	**8 physical · 8 plotted** 0 disabled · 0 unplaced

HitLight

MILO Concert Hall · Main hall

SYMBOL LEGEND · Main hall

HitLight · MILO Concert Hall

Родионова 4, Нижний Новгород, Russia

DWG HL · METRIC

Drawn HitLight

Generated from the saved show

SOURCE 13d04230239c

GENERAL NOTES

1. Source-based lighting plan. Confirm the current rig with the venue.
2. PARTIAL: included fixtures are not a full physical-unit census.
3. DMX PATCH WITHHELD: provisional or unchecked addresses are not published.
4. Approximate planning view; not official venue paperwork or output-ready. Original HitLight symbols only; no source pages, OEM meshes, photos or logos. Original files remain private; modes and patch unverified.

HitLight

FIXTURE SCHEDULE

Fixture	Manufacturer / model	Position / mount	Mode / output
VISUAL PLANNING · DMX PATCH WITHHELD			
F001	Unverified source fixture / RobeColorSpot1200AT	PLOTTED	Unverified · Output excluded
F002	Martin Professional / Atomic 3000 DMX	PLOTTED	Unverified · Output excluded
F003	Unverified source fixture / RobeColorSpot1200AT	PLOTTED	Unverified · Output excluded
F004	Clay Paky / Sharpy	PLOTTED	Unverified · Output excluded
F005	Unverified source fixture / SilverStarMXPrimeLED619ZJ /YGLED619XWAMXPrime	PLOTTED	Unverified · Output excluded
F006	Unverified source fixture / RobeColorSpot1200AT	PLOTTED	Unverified · Output excluded
F007	Unverified source fixture / RobeColorSpot1200AT	PLOTTED	Unverified · Output excluded
F008	Clay Paky / Sharpy	PLOTTED	Unverified · Output excluded
F009	Martin Professional / Atomic 3000 DMX	PLOTTED	Unverified · Output excluded
F010	Unverified source fixture / SilverStarMXPrimeLED619ZJ /YGLED619XWAMXPrime	PLOTTED	Unverified · Output excluded
F011	Unverified source fixture / SilverStarMXPrimeLED619ZJ /YGLED619XWAMXPrime	PLOTTED	Unverified · Output excluded
F012	Unverified source fixture / RobeColorSpot1200AT	PLOTTED	Unverified · Output excluded
F013	Unverified source fixture / SilverStarMXPrimeLED619ZJ /YGLED619XWAMXPrime	PLOTTED	Unverified · Output excluded
F014	Martin Professional / Atomic 3000 DMX	PLOTTED	Unverified · Output excluded
F015	Unverified source fixture / SilverStarMXPrimeLED619ZJ /YGLED619XWAMXPrime	PLOTTED	Unverified · Output excluded
F016	Clay Paky / Sharpy	PLOTTED	Unverified · Output excluded
F017	Unverified source fixture / RobeColorSpot1200AT	PLOTTED	Unverified · Output excluded
F018	Unverified source fixture / SilverStarMXPrimeLED619ZJ /YGLED619XWAMXPrime	PLOTTED	Unverified · Output excluded
F019	Unverified source fixture / RobeColorSpot1200AT	PLOTTED	Unverified · Output excluded
F020	Unverified source fixture / RobeColorSpot1200AT	PLOTTED	Unverified · Output excluded

Planning reference only. Confirm installed modes and patch with the venue.

MILO Concert Hall · Main hall

FIXTURE SCHEDULE · Main hall

HitLight · MILO Concert Hall

Родионова 4, Нижний Новгород, Russia

DWG HL · METRIC

Drawn HitLight

Generated from the saved show

SOURCE 13d04230239c

FIXTURE SCHEDULE · CONTINUED

Fixture	Manufacturer / model	Position / mount	Mode / output
VISUAL PLANNING · DMX PATCH WITHHELD			
F021	Martin Professional / Atomic 3000 DMX	PLOTTED	Unverified · Output excluded
F022	Unverified source fixture / SilverStarMXPrimeLED619ZJ /YGLED619XWAMXPrime	PLOTTED	Unverified · Output excluded
F023	Clay Paky / Sharpy	PLOTTED	Unverified · Output excluded
F024	Clay Paky / Sharpy	PLOTTED	Unverified · Output excluded
F025	Unverified source fixture / RobeColorSpot1200AT	PLOTTED	Unverified · Output excluded
F026	Clay Paky / Sharpy	PLOTTED	Unverified · Output excluded
F027	Unverified source fixture / RobeColorSpot1200AT	PLOTTED	Unverified · Output excluded
F028	Unverified source fixture / RobeColorSpot1200AT	PLOTTED	Unverified · Output excluded
F029	Unverified source fixture / SilverStarMXPrimeLED619ZJ /YGLED619XWAMXPrime	PLOTTED	Unverified · Output excluded
F030	Unverified source fixture / RobeColorSpot1200AT	PLOTTED	Unverified · Output excluded

Planning reference only. Confirm installed modes and patch with the venue.

VALIDATION APPENDIX

WARNING · PATCH_WITHHELD

DMX patch facts are withheld pending source verification. This planning document cannot be used for hardware output.

Objects: — · Remediation: review the source facts and regenerate.

ERROR · STAGE_DIMENSIONS_UNCONFIRMED

Confirm the stage dimensions before producing a final technical document.

Objects: Main hall · Remediation: review the source facts and regenerate.

WARNING · MODE_UNVERIFIED

DMX modes are unverified; output remains excluded.

Objects: F001, F003, F005–F007, F010–F013, F015, F017–F020, F022, F025, F027–F030 · Remediation: review the source facts and regenerate.

WARNING · TITLE_METADATA_INCOMPLETE

Some professional title-block metadata is missing; the document will show an em dash.

Objects: 9965ef96f6227008fb3fcdcc · Remediation: review the source facts and regenerate.

HitLight

VENUE & DRAWING SOURCES

MILO Concert Hall

Main hall · Published house configuration

Родионова 4, Нижний Новгород, RU

https://miloconcerthall.ru/

Sources checked 2026-10-19

Generated by HitLight from the reviewed partial MILO Concert Hall reconstruction. Venue sources are cited as facts; their original artwork remains private.

Symbols: HitLight-owned category artwork. No manufacturer model geometry or original source pages included.

Source-based reconstruction. Confirm the current installation and equipment availability with the venue.

Scale, fixture positions, mounting heights and aiming may include estimates; this is not a rigging specification.

Provisional fixture matches are labelled as placeholders. The recorded subset is not a complete physical inventory.

DMX addresses are withheld from public plans until their exact source patch is reconciled.

30 source records display 30 approximate public catalogue housings or labelled donors and 0 visual fallbacks. 4 Atomic3000DMX references now use the original public xenon housing. IDs, labels, selected modes, patch/output state and saved layouts/mounts stay fixed. Native tables and control policies match; body/aperture and derived height change. Source currency, optics and trim remain unverified.

Existing original approximate xenon housing replaces the prior missing public body. Native mode/channel/range/default tables and control policies are unchanged; only the physical-profile hash binding advances. Front aperture, detail, optics and derived hanging clearance are planning estimates, not hardware or photometric acceptance.

Approximate planning view; not official venue paperwork or output-ready. Original HitLight symbols only; no source pages, OEM meshes, photos or logos. Original files remain private; modes and patch unverified.

Official venue information: https://miloconcerthall.ru/ · checked 2026-10-19

light-plot-main.pdf: https://miloconcerthall.ru/docs/tech-rider/light-plot-main.pdf · checked 2026-10-19

tech-rider-main.pdf: https://miloconcerthall.ru/docs/tech-rider/tech-rider-main.pdf · checked 2026-10-19

Public venue page: https://www.hitlight.app/venues/russia/milo-concert-hall-9965ef96

HitLight | hitlight.app