
UPSTAGE ↑

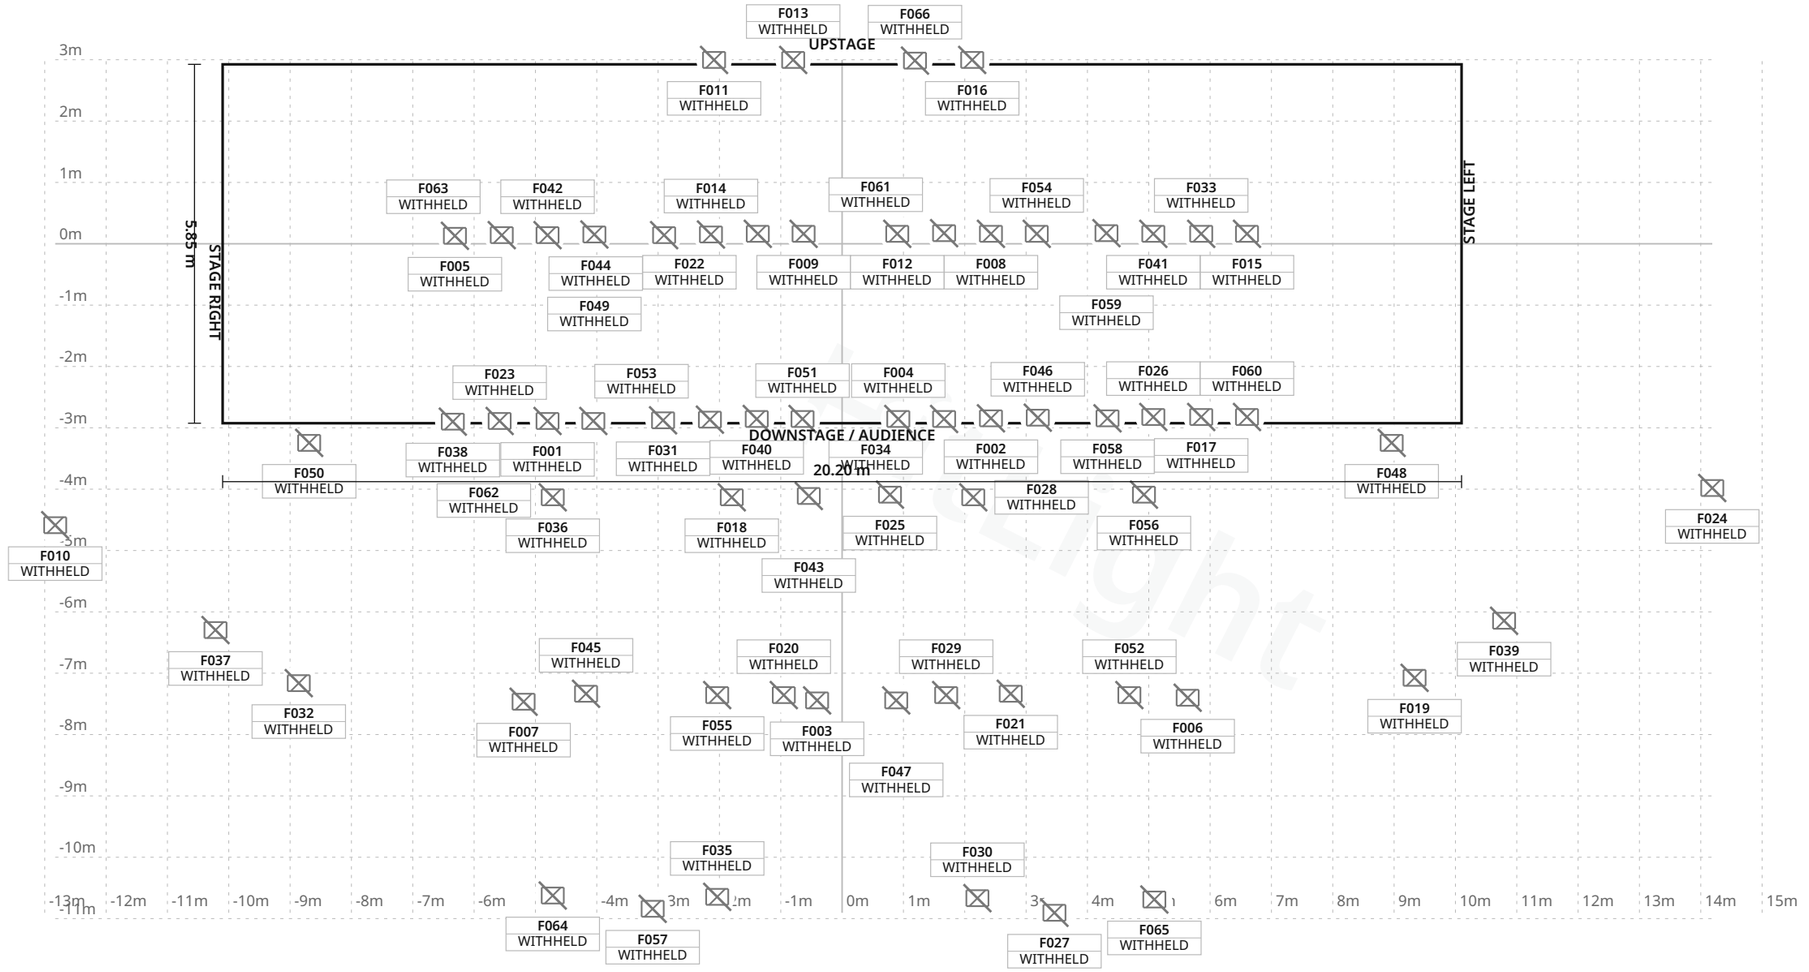

FIXTURE LEGEND

- **1kW Fluter (p22 grey body glyph)** — Other · 36×
- **1kW Profiler (p22)** — Other · 2×
- **1kW Stufenlinse (p22)** — Other · 4×
- **JBL P12 Profile** — HC 640W LED (plot) — Other · 6×
- **Profiler ZEP2** — 661 SX2 300W LED (plot) — Other · 14×
- **Profiler ZEP2** — 664 SX2 300W LED (plot) — Other · 4×

Stage 20.20 m W × 5.85 m D · Grid 1 m

Stadthalle Gütersloh · Großer Saal

LIGHT PLOT · PLAN · Großer Saal

HitLight · Stadthalle Gütersloh

Friedrichstraße 10, 33330, Gütersloh, Germany

DWG HL · SCALE 1:100 · metric · PRINT AT 100%

Drawn HitLight

Generated from the saved show

SOURCE 7e1dee78a388

SYMBOL LEGEND

6 TYPES · 66 FIXTURES · COLOUR BY TYPE

	**Unverified source fixture 1kW Fluter (p22 grey body glyph)** Other · Unverified · TBC ch · category symbol	**36 physical · 36 plotted** 36 disabled · 0 unplaced
	**Unverified source fixture 1kW Profiler (p22)** Other · Unverified · TBC ch · category symbol	**2 physical · 2 plotted** 2 disabled · 0 unplaced
	**Unverified source fixture 1kW Stufenlinse (p22)** Other · Unverified · TBC ch · category symbol	**4 physical · 4 plotted** 4 disabled · 0 unplaced
	**Unverified source fixture JBL P12 Profile HC 640W LED (plot)** Other · Unverified · TBC ch · category symbol	**6 physical · 6 plotted** 6 disabled · 0 unplaced
	**Unverified source fixture Profiler ZEP2 661 SX2 300W LED (plot)** Other · Unverified · TBC ch · category symbol	**14 physical · 14 plotted** 14 disabled · 0 unplaced
	**Unverified source fixture Profiler ZEP2 664 SX2 300W LED (plot)** Other · Unverified · TBC ch · category symbol	**4 physical · 4 plotted** 4 disabled · 0 unplaced

Stadthalle Gütersloh · Großer Saal

SYMBOL LEGEND · Großer Saal

HitLight · Stadthalle Gütersloh

Friedrichstraße 10, 33330, Gütersloh, Germany

DWG HL · METRIC

Drawn HitLight

Generated from the saved show

SOURCE 7e1dee78a388

GENERAL NOTES

1. Source-based lighting plan. Confirm the current rig with the venue.
2. PARTIAL: included fixtures are not a full physical-unit census.
3. DMX PATCH WITHHELD: provisional or unchecked addresses are not published.
4. Fixture positions follow the venue’s published lighting plot; the currently installed rig is not verified.
5. The plot gives no full scale or trim heights, so scale and heights are estimated.

HitLight

FIXTURE SCHEDULE

Fixture	Manufacturer / model	Position / mount	Mode / output
VISUAL PLANNING · DMX PATCH WITHHELD			
F001	Unverified source fixture / 1kW Fluter (p22 grey body glyph)	PLOTTED	Unverified · Output excluded
F002	Unverified source fixture / 1kW Fluter (p22 grey body glyph)	PLOTTED	Unverified · Output excluded
F003	Unverified source fixture / JBL P12 Profile HC 640W LED (plot)	PLOTTED	Unverified · Output excluded
F004	Unverified source fixture / 1kW Fluter (p22 grey body glyph)	PLOTTED	Unverified · Output excluded
F005	Unverified source fixture / 1kW Fluter (p22 grey body glyph)	PLOTTED	Unverified · Output excluded
F006	Unverified source fixture / JBL P12 Profile HC 640W LED (plot)	PLOTTED	Unverified · Output excluded
F007	Unverified source fixture / JBL P12 Profile HC 640W LED (plot)	PLOTTED	Unverified · Output excluded
F008	Unverified source fixture / 1kW Fluter (p22 grey body glyph)	PLOTTED	Unverified · Output excluded
F009	Unverified source fixture / 1kW Fluter (p22 grey body glyph)	PLOTTED	Unverified · Output excluded
F010	Unverified source fixture / 1kW Stufenlinse (p22)	PLOTTED	Unverified · Output excluded
F011	Unverified source fixture / 1kW Fluter (p22 grey body glyph)	PLOTTED	Unverified · Output excluded
F012	Unverified source fixture / 1kW Fluter (p22 grey body glyph)	PLOTTED	Unverified · Output excluded
F013	Unverified source fixture / 1kW Fluter (p22 grey body glyph)	PLOTTED	Unverified · Output excluded
F014	Unverified source fixture / 1kW Fluter (p22 grey body glyph)	PLOTTED	Unverified · Output excluded
F015	Unverified source fixture / 1kW Fluter (p22 grey body glyph)	PLOTTED	Unverified · Output excluded
F016	Unverified source fixture / 1kW Fluter (p22 grey body glyph)	PLOTTED	Unverified · Output excluded
F017	Unverified source fixture / 1kW Fluter (p22 grey body glyph)	PLOTTED	Unverified · Output excluded
F018	Unverified source fixture / Profiler ZEP2 664 SX2 300W LED (plot)	PLOTTED	Unverified · Output excluded
F019	Unverified source fixture / Profiler ZEP2 661 SX2 300W LED (plot)	PLOTTED	Unverified · Output excluded
F020	Unverified source fixture / Profiler ZEP2 661 SX2 300W LED (plot)	PLOTTED	Unverified · Output excluded

Planning reference only. Confirm installed modes and patch with the venue.

Stadthalle Gütersloh · Großer Saal

FIXTURE SCHEDULE · Großer Saal

HitLight · Stadthalle Gütersloh

Friedrichstraße 10, 33330, Gütersloh, Germany

DWG HL · METRIC

Drawn HitLight

Generated from the saved show

SOURCE 7e1dee78a388

FIXTURE SCHEDULE · CONTINUED

Fixture	Manufacturer / model	Position / mount	Mode / output
VISUAL PLANNING · DMX PATCH WITHHELD			
F021	Unverified source fixture / Profiler ZEP2 661 SX2 300W LED (plot)	PLOTTED	Unverified · Output excluded
F022	Unverified source fixture / 1kW Fluter (p22 grey body glyph)	PLOTTED	Unverified · Output excluded
F023	Unverified source fixture / 1kW Fluter (p22 grey body glyph)	PLOTTED	Unverified · Output excluded
F024	Unverified source fixture / 1kW Stufenlinse (p22)	PLOTTED	Unverified · Output excluded
F025	Unverified source fixture / 1kW Profiler (p22)	PLOTTED	Unverified · Output excluded
F026	Unverified source fixture / 1kW Fluter (p22 grey body glyph)	PLOTTED	Unverified · Output excluded
F027	Unverified source fixture / JBL P12 Profile HC 640W LED (plot)	PLOTTED	Unverified · Output excluded
F028	Unverified source fixture / Profiler ZEP2 664 SX2 300W LED (plot)	PLOTTED	Unverified · Output excluded
F029	Unverified source fixture / Profiler ZEP2 661 SX2 300W LED (plot)	PLOTTED	Unverified · Output excluded
F030	Unverified source fixture / Profiler ZEP2 661 SX2 300W LED (plot)	PLOTTED	Unverified · Output excluded
F031	Unverified source fixture / 1kW Fluter (p22 grey body glyph)	PLOTTED	Unverified · Output excluded
F032	Unverified source fixture / Profiler ZEP2 661 SX2 300W LED (plot)	PLOTTED	Unverified · Output excluded
F033	Unverified source fixture / 1kW Fluter (p22 grey body glyph)	PLOTTED	Unverified · Output excluded
F034	Unverified source fixture / 1kW Fluter (p22 grey body glyph)	PLOTTED	Unverified · Output excluded
F035	Unverified source fixture / Profiler ZEP2 661 SX2 300W LED (plot)	PLOTTED	Unverified · Output excluded
F036	Unverified source fixture / Profiler ZEP2 664 SX2 300W LED (plot)	PLOTTED	Unverified · Output excluded
F037	Unverified source fixture / Profiler ZEP2 661 SX2 300W LED (plot)	PLOTTED	Unverified · Output excluded
F038	Unverified source fixture / 1kW Fluter (p22 grey body glyph)	PLOTTED	Unverified · Output excluded
F039	Unverified source fixture / Profiler ZEP2 661 SX2 300W LED (plot)	PLOTTED	Unverified · Output excluded
F040	Unverified source fixture / 1kW Fluter (p22 grey body glyph)	PLOTTED	Unverified · Output excluded

Planning reference only. Confirm installed modes and patch with the venue.

Stadthalle Gütersloh · Großer Saal

FIXTURE SCHEDULE · Großer Saal

HitLight · Stadthalle Gütersloh

Friedrichstraße 10, 33330, Gütersloh, Germany

DWG HL · METRIC

Drawn HitLight

Generated from the saved show

SOURCE 7e1dee78a388

FIXTURE SCHEDULE · CONTINUED

Fixture	Manufacturer / model	Position / mount	Mode / output
VISUAL PLANNING · DMX PATCH WITHHELD			
F041	Unverified source fixture / 1kW Fluter (p22 grey body glyph)	PLOTTED	Unverified · Output excluded
F042	Unverified source fixture / 1kW Fluter (p22 grey body glyph)	PLOTTED	Unverified · Output excluded
F043	Unverified source fixture / 1kW Profiler (p22)	PLOTTED	Unverified · Output excluded
F044	Unverified source fixture / 1kW Fluter (p22 grey body glyph)	PLOTTED	Unverified · Output excluded
F045	Unverified source fixture / Profiler ZEP2 661 SX2 300W LED (plot)	PLOTTED	Unverified · Output excluded
F046	Unverified source fixture / 1kW Fluter (p22 grey body glyph)	PLOTTED	Unverified · Output excluded
F047	Unverified source fixture / JBL P12 Profile HC 640W LED (plot)	PLOTTED	Unverified · Output excluded
F048	Unverified source fixture / 1kW Stufenlinse (p22)	PLOTTED	Unverified · Output excluded
F049	Unverified source fixture / 1kW Fluter (p22 grey body glyph)	PLOTTED	Unverified · Output excluded
F050	Unverified source fixture / 1kW Stufenlinse (p22)	PLOTTED	Unverified · Output excluded
F051	Unverified source fixture / 1kW Fluter (p22 grey body glyph)	PLOTTED	Unverified · Output excluded
F052	Unverified source fixture / Profiler ZEP2 661 SX2 300W LED (plot)	PLOTTED	Unverified · Output excluded
F053	Unverified source fixture / 1kW Fluter (p22 grey body glyph)	PLOTTED	Unverified · Output excluded
F054	Unverified source fixture / 1kW Fluter (p22 grey body glyph)	PLOTTED	Unverified · Output excluded
F055	Unverified source fixture / Profiler ZEP2 661 SX2 300W LED (plot)	PLOTTED	Unverified · Output excluded
F056	Unverified source fixture / Profiler ZEP2 664 SX2 300W LED (plot)	PLOTTED	Unverified · Output excluded
F057	Unverified source fixture / JBL P12 Profile HC 640W LED (plot)	PLOTTED	Unverified · Output excluded
F058	Unverified source fixture / 1kW Fluter (p22 grey body glyph)	PLOTTED	Unverified · Output excluded
F059	Unverified source fixture / 1kW Fluter (p22 grey body glyph)	PLOTTED	Unverified · Output excluded
F060	Unverified source fixture / 1kW Fluter (p22 grey body glyph)	PLOTTED	Unverified · Output excluded

Planning reference only. Confirm installed modes and patch with the venue.

Stadthalle Gütersloh · Großer Saal

FIXTURE SCHEDULE · Großer Saal

HitLight · Stadthalle Gütersloh

Friedrichstraße 10, 33330, Gütersloh, Germany

DWG HL · METRIC

Drawn HitLight

Generated from the saved show

SOURCE 7e1dee78a388

FIXTURE SCHEDULE · CONTINUED

Fixture	Manufacturer / model	Position / mount	Mode / output
VISUAL PLANNING · DMX PATCH WITHHELD			
F061	Unverified source fixture / 1kW Fluter (p22 grey body glyph)	PLOTTED	Unverified · Output excluded
F062	Unverified source fixture / 1kW Fluter (p22 grey body glyph)	PLOTTED	Unverified · Output excluded
F063	Unverified source fixture / 1kW Fluter (p22 grey body glyph)	PLOTTED	Unverified · Output excluded
F064	Unverified source fixture / Profiler ZEP2 661 SX2 300W LED (plot)	PLOTTED	Unverified · Output excluded
F065	Unverified source fixture / Profiler ZEP2 661 SX2 300W LED (plot)	PLOTTED	Unverified · Output excluded
F066	Unverified source fixture / 1kW Fluter (p22 grey body glyph)	PLOTTED	Unverified · Output excluded

Planning reference only. Confirm installed modes and patch with the venue.

HitLight

VALIDATION APPENDIX

WARNING · PATCH_WITHHELD

DMX patch facts are withheld pending source verification. This planning document cannot be used for hardware output.

Objects: — · Remediation: review the source facts and regenerate.

WARNING · MODE_UNVERIFIED

DMX modes are unverified; output remains excluded.

Objects: F001–F066 · Remediation: review the source facts and regenerate.

WARNING · FIXTURE_DISABLED

Fixtures are disabled for this visual planning reconstruction.

Objects: F001–F066 · Remediation: review the source facts and regenerate.

WARNING · TITLE_METADATA_INCOMPLETE

Some professional title-block metadata is missing; the document will show an em dash.

Objects: 9c0e655a233505075605d888 · Remediation: review the source facts and regenerate.

HitLight

VENUE & DRAWING SOURCES

Stadthalle Gütersloh

Großer Saal · House plot (partial, date unverified)

Friedrichstraße 10, 33330, Gütersloh, DE

https://xn--kultur-rume-gt-dib.de/

Sources checked 2026-10-21

Generated by HitLight from the saved published venue rig. Source attribution and reconstruction limitations are retained below.

Symbols: HitLight-owned category artwork. No manufacturer model geometry or original source pages included.

Fixture positions follow the venue’s published lighting plot; the currently installed rig is not verified.

Fixture labels retain the printed source model names; exact profiles, modes and the DMX patch are not included.

The plot gives no full scale or trim heights, so scale and heights are estimated.

Fixture positions follow the venue’s published lighting plot; the currently installed rig is not verified.

The plot gives no full scale or trim heights, so scale and heights are estimated.

Generated from the saved published HitLight layout; fixture positions and room geometry are unchanged. Not an official venue drawing.

Output remains excluded for visual-only fixtures. Catalogue identity does not verify installed modes, addresses or the current installation.

Official full HTML identity and fixed physical-performance-place evidence. Private incomplete research; operation and rig unverified.: https://www.xn--kultur-rume-gt-dib.de/ · checked 2026-10-19

Official full HTML identity and fixed physical-performance-place evidence. Private incomplete research; operation and rig unverified.: https://www.xn--kultur-rume-gt-dib.de/kontakt/ · checked 2026-10-19

Discovery source; fresh official-site excerpts separately corroborate physical-place identity and municipality.: https://www.evvc.org/uebersicht-der-mitglieder?page=14 · checked 2026-10-19

HitLight | hitlight.app

VENUE & DRAWING SOURCES

Official or operator-listed venue website; not verification of current operation or rig.:
https://xn--kultur-rume-gt-dib.de/ · checked 2026-10-19

Reviewed technical original; Shared access plan explicitly labels both physical houses and entrances. Applies to Stadthalle; not inferred from operator/domain.:
https://www.xn--kultur-rume-gt-dib.de/fileadmin/kultur-raeume/Downloads/Anfahrt_und_Parken.pdf · checked 2026-10-19

Reviewed technical original; Full safety text explicitly applies to both Stadthalle Guetersloh and Theater Guetersloh; direct house scope, not domain inference.:
https://www.xn--kultur-rume-gt-dib.de/fileadmin/kultur-raeume/Downloads/Sicherheitsbestimmungen.pdf · checked 2026-10-19

Reviewed technical original; Production handbook cover explicitly names Stadthalle, Friedrichstrasse10; nearby Theater shown on maps is not a second document as:
https://www.xn--kultur-rume-gt-dib.de/fileadmin/kultur-raeume/Downloads/Produktionshandbuch_2025.pdf · checked 2026-10-19

Official exact physical house address / contact / technical leadership / current document links:
https://www.stadthalle-gt.de/kontakt/ · checked 2026-10-21

Official exact physical house address / contact / technical leadership / current document links:
https://www.stadthalle-gt.de/informieren/anfahrt/ · checked 2026-10-21

Official exact physical house address / contact / technical leadership / current document links:
https://www.stadthalle-gt.de/informieren/team/ · checked 2026-10-21

Official exact physical house address / contact / technical leadership / current document links:
https://www.stadthalle-gt.de/downloads/ · checked 2026-10-21

Official exact physical house address / contact / technical leadership / current document links:
https://www.stadthalle-gt.de/impressum/ · checked 2026-10-21

Whole unchanged official house technical original; allpages visually reviewed:
https://www.stadthalle-gt.de/fileadmin/stadthalle/Downloads/Anfahrtsskizze_SthGT_2019.pdf · checked 2026-10-21

Whole unchanged official house technical original; allpages visually reviewed:
https://www.stadthalle-gt.de/fileadmin/stadthalle/Downloads/Produktionshandbuch_2026.pdf · checked 2026-10-21

Public venue page: https://www.hitlight.app/venues/germany/stadthalle-gutersloh-9c0e655a

HitLight