
UPSTAGE ↑

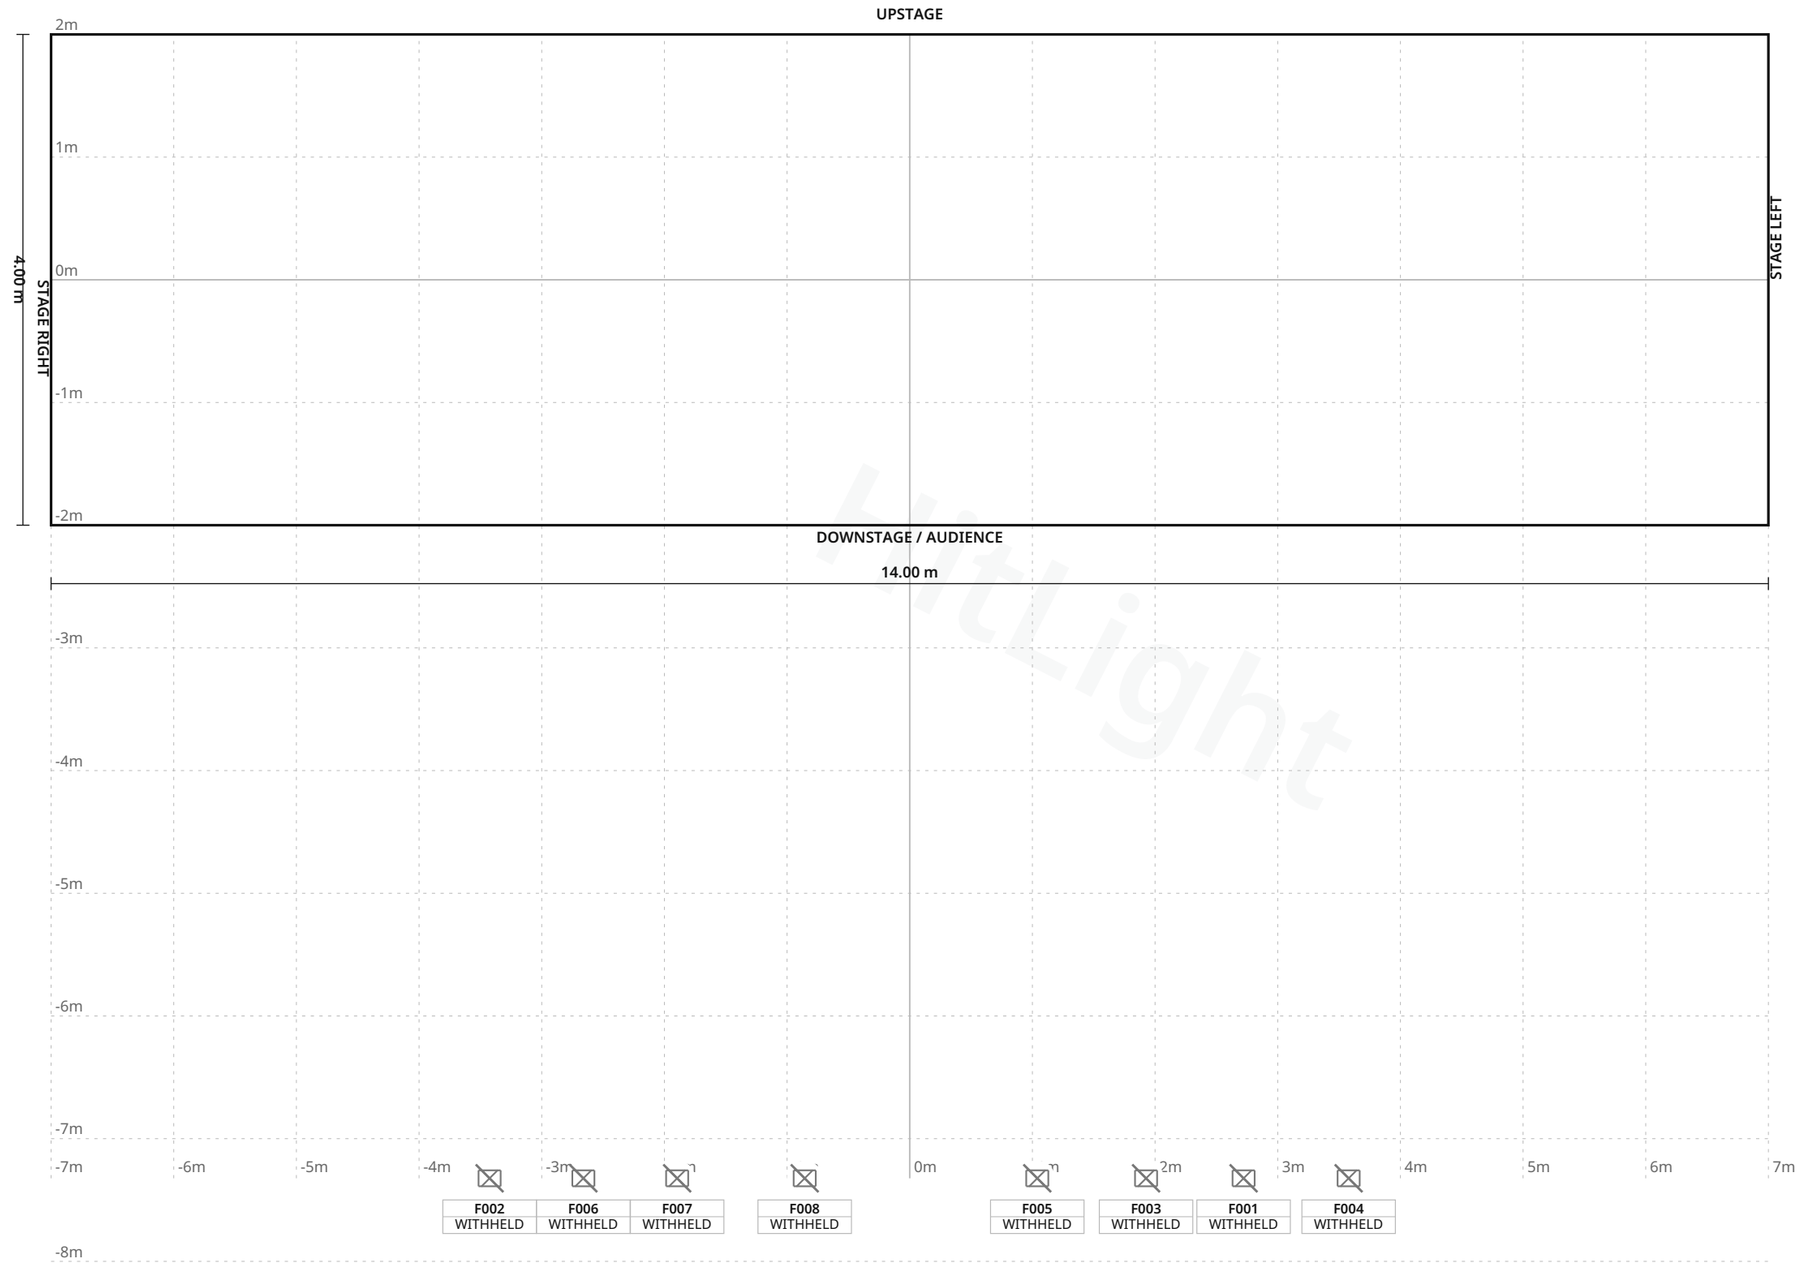

FIXTURE LEGEND

ADB C103
PC-Theaterschein
werfer p.o.
(plot2017)
Other · 8×

Stage 14.00 m W × 4.00 m D · Grid 1 m

Stadthalle Gütersloh · Kleiner Saal

LIGHT PLOT · PLAN · Kleiner Saal

HitLight · Stadthalle Gütersloh
Friedrichstraße 10, 33330, Gütersloh, Germany

DWG HL · SCALE 1:50 · metric · PRINT AT 100%
Drawn HitLight
Generated from the saved show
SOURCE 34822bc089d3

SYMBOL LEGEND

1 TYPES · 8 FIXTURES · COLOUR BY TYPE

Unverified source fixture ADB C103 PC-Theaterscheinwerfer p.o. (plot2017)

Other · Unverified · TBC ch · category symbol

8 physical · 8 plotted

8 disabled · 0 unplaced

HitLight

Stadthalle Gütersloh · Kleiner Saal

SYMBOL LEGEND · Kleiner Saal

HitLight · Stadthalle Gütersloh

Friedrichstraße 10, 33330, Gütersloh, Germany

DWG HL · METRIC

Drawn HitLight

Generated from the saved show

SOURCE 34822bc089d3

GENERAL NOTES

1. Source-based lighting plan. Confirm the current rig with the venue.
2. PARTIAL: included fixtures are not a full physical-unit census.
3. DMX PATCH WITHHELD: provisional or unchecked addresses are not published.
4. Fixture positions follow the venue’s published lighting plot; the currently installed rig is not verified.
5. The plot gives no full scale or trim heights, so scale and heights are estimated.

HitLight

Stadthalle Gütersloh · Kleiner Saal

GENERAL NOTES · Kleiner Saal

HitLight · Stadthalle Gütersloh

Friedrichstraße 10, 33330, Gütersloh, Germany

DWG HL · METRIC

Drawn HitLight

Generated from the saved show

SOURCE 34822bc089d3

FIXTURE SCHEDULE

Fixture	Manufacturer / model	Position / mount	Mode / output
VISUAL PLANNING · DMX PATCH WITHHELD			
F001	Unverified source fixture / ADB C103 PC-Theaterscheinwerfer p.o. (plot201…	PLOTTED	Unverified · Output excluded
F002	Unverified source fixture / ADB C103 PC-Theaterscheinwerfer p.o. (plot201…	PLOTTED	Unverified · Output excluded
F003	Unverified source fixture / ADB C103 PC-Theaterscheinwerfer p.o. (plot201…	PLOTTED	Unverified · Output excluded
F004	Unverified source fixture / ADB C103 PC-Theaterscheinwerfer p.o. (plot201…	PLOTTED	Unverified · Output excluded
F005	Unverified source fixture / ADB C103 PC-Theaterscheinwerfer p.o. (plot201…	PLOTTED	Unverified · Output excluded
F006	Unverified source fixture / ADB C103 PC-Theaterscheinwerfer p.o. (plot201…	PLOTTED	Unverified · Output excluded
F007	Unverified source fixture / ADB C103 PC-Theaterscheinwerfer p.o. (plot201…	PLOTTED	Unverified · Output excluded
F008	Unverified source fixture / ADB C103 PC-Theaterscheinwerfer p.o. (plot201…	PLOTTED	Unverified · Output excluded

Planning reference only. Confirm installed modes and patch with the venue.

HitLight

Stadthalle Gütersloh · Kleiner Saal

FIXTURE SCHEDULE · Kleiner Saal

HitLight · Stadthalle Gütersloh

Friedrichstraße 10, 33330, Gütersloh, Germany

DWG HL · METRIC

Drawn HitLight

Generated from the saved show

SOURCE 34822bc089d3

VALIDATION APPENDIX

WARNING · PATCH_WITHHELD

DMX patch facts are withheld pending source verification. This planning document cannot be used for hardware output.

Objects: — · Remediation: review the source facts and regenerate.

WARNING · MODE_UNVERIFIED

DMX modes are unverified; output remains excluded.

Objects: F001–F008 · Remediation: review the source facts and regenerate.

WARNING · FIXTURE_DISABLED

Fixtures are disabled for this visual planning reconstruction.

Objects: F001–F008 · Remediation: review the source facts and regenerate.

WARNING · TITLE_METADATA_INCOMPLETE

Some professional title-block metadata is missing; the document will show an em dash.

Objects: 9c0e655a233505075605d888 · Remediation: review the source facts and regenerate.

HitLight

VENUE & DRAWING SOURCES

Stadthalle Gütersloh

Kleiner Saal · House plot (partial, date unverified)

Friedrichstraße 10, 33330, Gütersloh, DE

https://xn--kultur-rume-gt-dib.de/

Sources checked 2026-10-21

Generated by HitLight from the saved published venue rig. Source attribution and reconstruction limitations are retained below.

Symbols: HitLight-owned category artwork. No manufacturer model geometry or original source pages included.

Fixture positions follow the venue’s published lighting plot; the currently installed rig is not verified.

Fixture labels retain the printed source model names; exact profiles, modes and the DMX patch are not included.

The plot gives no full scale or trim heights, so scale and heights are estimated.

Fixture positions follow the venue’s published lighting plot; the currently installed rig is not verified.

The plot gives no full scale or trim heights, so scale and heights are estimated.

Generated from the saved published HitLight layout; fixture positions and room geometry are unchanged. Not an official venue drawing.

Output remains excluded for visual-only fixtures. Catalogue identity does not verify installed modes, addresses or the current installation.

Official full HTML identity and fixed physical-performance-place evidence. Private incomplete research; operation and rig unverified.: https://www.xn--kultur-rume-gt-dib.de/ · checked 2026-10-19

Official full HTML identity and fixed physical-performance-place evidence. Private incomplete research; operation and rig unverified.: https://www.xn--kultur-rume-gt-dib.de/kontakt/ · checked 2026-10-19

Discovery source; fresh official-site excerpts separately corroborate physical-place identity and municipality.: https://www.evvc.org/uebersicht-der-mitglieder?page=14 · checked 2026-10-19

VENUE & DRAWING SOURCES

Official or operator-listed venue website; not verification of current operation or rig.:
https://xn--kultur-rume-gt-dib.de/ · checked 2026-10-19

Reviewed technical original; Shared access plan explicitly labels both physical houses and entrances. Applies to Stadthalle; not inferred from operator/domain.:
https://www.xn--kultur-rume-gt-dib.de/fileadmin/kultur-raeume/Downloads/Anfahrt_und_Parken.pdf · checked 2026-10-19

Reviewed technical original; Full safety text explicitly applies to both Stadthalle Guetersloh and Theater Guetersloh; direct house scope, not domain inference.:
https://www.xn--kultur-rume-gt-dib.de/fileadmin/kultur-raeume/Downloads/Sicherheitsbestimmungen.pdf · checked 2026-10-19

Reviewed technical original; Production handbook cover explicitly names Stadthalle, Friedrichstrasse10; nearby Theater shown on maps is not a second document as:
https://www.xn--kultur-rume-gt-dib.de/fileadmin/kultur-raeume/Downloads/Produktionshandbuch_2025.pdf · checked 2026-10-19

Official exact physical house address / contact / technical leadership / current document links:
https://www.stadthalle-gt.de/kontakt/ · checked 2026-10-21

Official exact physical house address / contact / technical leadership / current document links:
https://www.stadthalle-gt.de/informieren/anfahrt/ · checked 2026-10-21

Official exact physical house address / contact / technical leadership / current document links:
https://www.stadthalle-gt.de/informieren/team/ · checked 2026-10-21

Official exact physical house address / contact / technical leadership / current document links:
https://www.stadthalle-gt.de/downloads/ · checked 2026-10-21

Official exact physical house address / contact / technical leadership / current document links:
https://www.stadthalle-gt.de/impressum/ · checked 2026-10-21

Whole unchanged official house technical original; allpages visually reviewed:
https://www.stadthalle-gt.de/fileadmin/stadthalle/Downloads/Anfahrtsskizze_SthGT_2019.pdf · checked 2026-10-21

Whole unchanged official house technical original; allpages visually reviewed:
https://www.stadthalle-gt.de/fileadmin/stadthalle/Downloads/Produktionshandbuch_2026.pdf · checked 2026-10-21

Public venue page: https://www.hitlight.app/venues/germany/stadthalle-gutersloh-9c0e655a

HitLight