
UPSTAGE

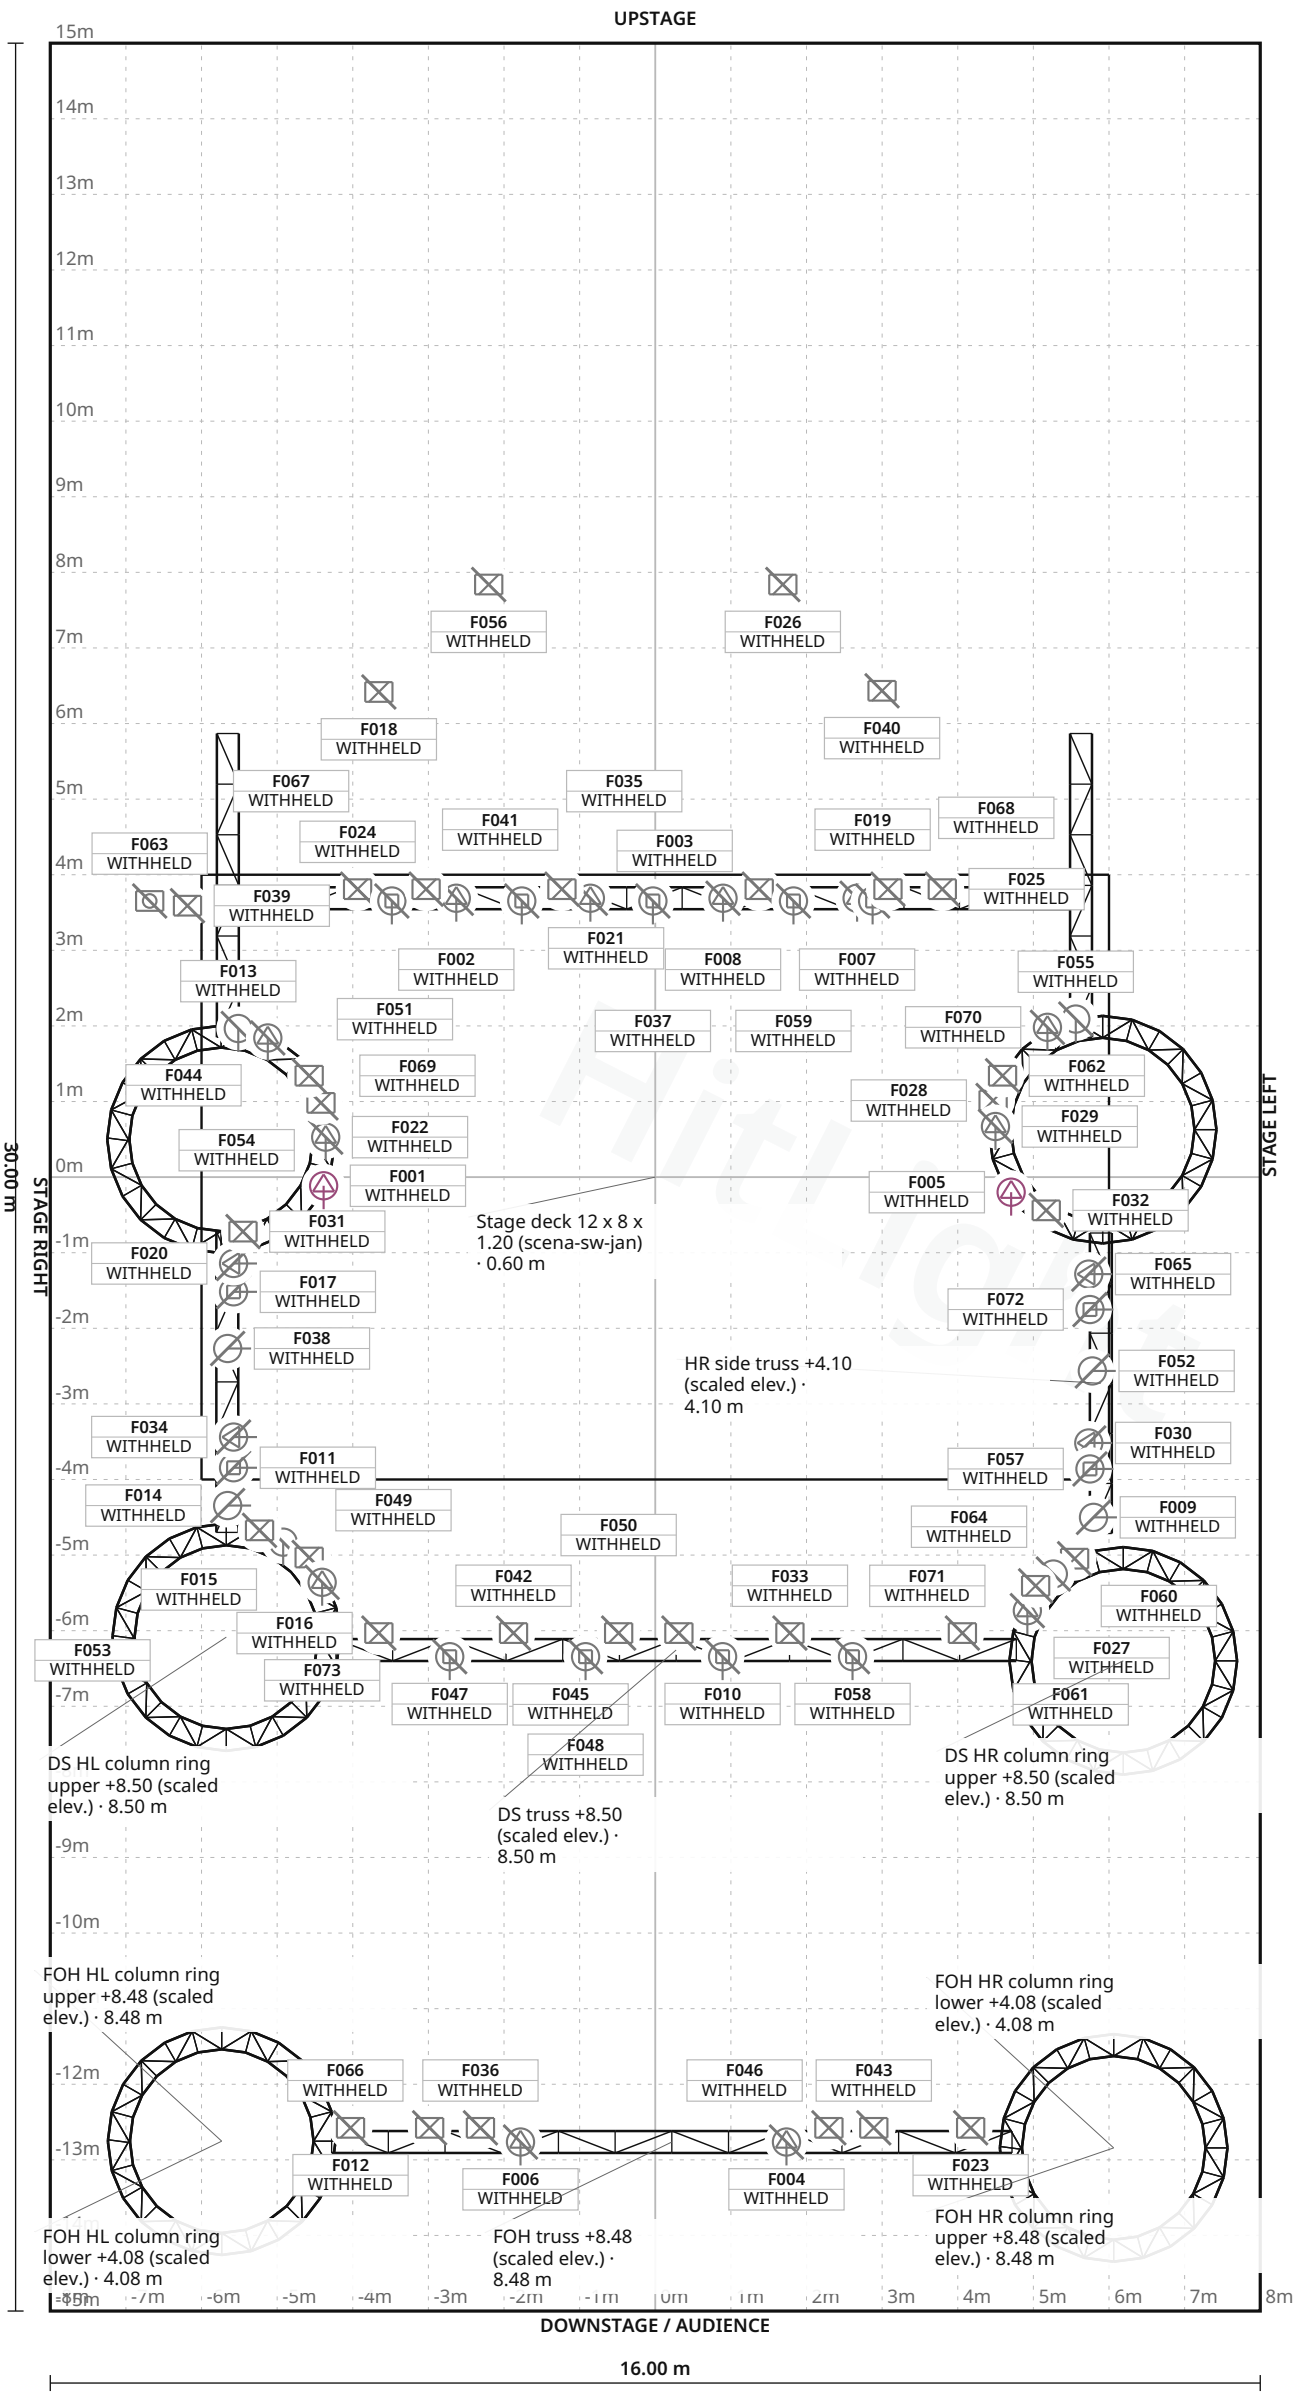

FIXTURE LEGEND

- **Alpha Wash 700** — Moving Head · 4×
- **Midi-B** — Moving Head · 9×
- **Source Four jr** — Zoom Profile Spot · 10×
- **Look Solutions** — Unique 2-1 Haze Machine · 1×
- **LEDForce 18 RGBW** — PAR Light · 8×
- **Robin Esprite** — Profile Spot · 2×
- **Robin Esprite** — Profile Spot · 6×
- **ADB PC1kW** — Other · 12×
- **ADB Warp22/50** — Other · 14×
- **Paletta21in** — Other · 6×
- **Venue fan** — Other · 1×

Stage 16.00 m W × 30.00 m D · Grid 1 m

Centrum św. Jana — Nadbałtyckie Centrum Kultury · Centrum św. Jana — main stage

LIGHT PLOT · PLAN · Centrum św. Jana — main stage

HitLight · Centrum św. Jana — Nadbałtyckie Centrum Kultury

ul. Świętojańska 50, 80-840, Gdańsk, Poland

DWG HL · SCALE 1:100 · metric · PRINT AT 100%

Drawn HitLight

Generated from the saved show

SOURCE 8a7ff220d498

SYMBOL LEGEND

11 TYPES · 73 FIXTURES · COLOUR BY TYPE



Clay Paky Alpha Wash 700

Moving Head · Unverified · TBC ch · category symbol

4 physical · 4 plotted

4 disabled · 0 unplaced



Clay Paky Midi-B

Moving Head · Unverified · TBC ch · category symbol

9 physical · 9 plotted

9 disabled · 0 unplaced



ETC Source Four jr Zoom

Profile Spot · Unverified · TBC ch · category symbol

10 physical · 10 plotted

10 disabled · 0 unplaced



Look Solutions Look Solutions Unique 2-1

Haze Machine · Unverified · TBC ch · category symbol

1 physical · 1 plotted

1 disabled · 0 unplaced



Robe Lighting LEDForce 18 RGBW

PAR Light · Unverified · TBC ch · category symbol

8 physical · 8 plotted

8 disabled · 0 unplaced



Robe Lighting Robin Esprite

Profile Spot · Mode 1 - Standard 16 bit · 49 ch · category symbol

2 physical · 2 plotted

0 disabled · 0 unplaced



Robe Lighting Robin Esprite

Profile Spot · Unverified · TBC ch · category symbol

6 physical · 6 plotted

6 disabled · 0 unplaced



Unverified source fixture ADB PC1kW

Other · Unverified · TBC ch · category symbol

12 physical · 12 plotted

12 disabled · 0 unplaced

Centrum św. Jana — Nadbałtyckie Centrum Kultury · Centrum św. Jana — main stage

SYMBOL LEGEND · Centrum św. Jana — main stage

HitLight · Centrum św. Jana — Nadbałtyckie Centrum Kultury

ul. Świętojańska 50, 80-840, Gdańsk, Poland

DWG HL · METRIC

Drawn HitLight

Generated from the saved show

SOURCE 8a7ff220d498

SYMBOL LEGEND · CONTINUED

Unverified source fixture ADB Warp22/50
Other · Unverified · TBC ch · category symbol
14 physical · 14 plotted
14 disabled · 0 unplaced

Unverified source fixture Paletta21in
Other · Unverified · TBC ch · category symbol
6 physical · 6 plotted
6 disabled · 0 unplaced

Unverified source fixture Venue fan
Other · Unverified · TBC ch · category symbol
1 physical · 1 plotted
1 disabled · 0 unplaced

HitLight

GENERAL NOTES

1. Source-based lighting plan. Confirm the current rig with the venue.
2. PARTIAL: included fixtures are not a full physical-unit census.
3. DMX PATCH WITHHELD: provisional or unchecked addresses are not published.
4. The reconstruction retains its documented coverage and geometry assumptions; confirm the current setup with the venue.
5. Source-based reconstruction. Confirm the current installation and equipment availability with the venue.

HitLight

STAGE ELEMENTS

NAME	TYPE	POSITION	TRIM / SIZE
US HR column ring lower +4.10 (scaled elev.)	trussCircle	X 5.92 m · Z -0.63 m	4.10 m · 2.72 m W × 2.72 m D
US HL extension +6.00 (scaled elev.)	trussStraight	X -5.65 m · Z -3.86 m	6.00 m · 4.02 m W × 0.29 m D
FOH HL column ring lower +4.08 (scaled elev.)	trussCircle	X -5.73 m · Z 12.75 m	4.08 m · 2.72 m W × 2.72 m D
HR side truss +4.10 (scaled elev.)	trussStraight	X 5.89 m · Z 2.73 m	4.10 m · 3.98 m W × 0.29 m D
FOH HR column ring upper +8.48 (scaled elev.)	trussCircle	X 6.06 m · Z 12.84 m	8.48 m · 2.72 m W × 2.72 m D
US HR column ring upper +9.61 (scaled elev.)	trussCircle	X 5.92 m · Z -0.63 m	9.61 m · 2.72 m W × 2.72 m D
FOH truss +8.48 (scaled elev.)	trussStraight	X 0.22 m · Z 12.76 m	8.48 m · 9.00 m W × 0.29 m D
US HR extension +6.00 (scaled elev.)	trussStraight	X 5.63 m · Z -3.86 m	6.00 m · 4.02 m W × 0.29 m D
DS HL column ring upper +8.50 (scaled elev.)	trussCircle	X -5.67 m · Z 6.08 m	8.50 m · 2.72 m W × 2.72 m D
US truss +6.00 (scaled elev.)	trussStraight	X -0.01 m · Z -3.69 m	6.00 m · 11.00 m W × 0.29 m D
DS HR column ring upper +8.50 (scaled elev.)	trussCircle	X 6.19 m · Z 6.40 m	8.50 m · 2.72 m W × 2.72 m D
DS HL column ring lower +4.11 (scaled elev.)	trussCircle	X -5.67 m · Z 6.08 m	4.11 m · 2.72 m W × 2.72 m D
US HL column ring lower +4.10 (scaled elev.)	trussCircle	X -5.74 m · Z -0.50 m	4.10 m · 2.72 m W × 2.72 m D
HL side truss +4.10 (scaled elev.)	trussStraight	X -5.66 m · Z 2.71 m	4.10 m · 3.98 m W × 0.29 m D
US HL column ring upper +9.61 (scaled elev.)	trussCircle	X -5.74 m · Z -0.50 m	9.61 m · 2.72 m W × 2.72 m D
Stage deck 12 x 8 x 1.20 (scena-sw-jan)	riser	X 0.00 m · Z 0.00 m	0.60 m · 12.00 m W × 8.00 m D

Centrum św. Jana — Nadbałtyckie Centrum Kultury · Centrum św. Jana — main stage

STAGE ELEMENTS · Centrum św. Jana — main stage

HitLight · Centrum św. Jana — Nadbałtyckie Centrum Kultury

ul. Świętojańska 50, 80-840, Gdańsk, Poland

DWG HL · METRIC

Drawn HitLight

Generated from the saved show

SOURCE 8a7ff220d498

STAGE ELEMENTS · CONTINUED

NAME	TYPE	POSITION	TRIM / SIZE
DS HR column ring lower +4.11 (scaled elev.)	trussCircle	X 6.19 m · Z 6.40 m	4.11 m · 2.72 m W × 2.72 m D
FOH HL column ring upper +8.48 (scaled elev.)	trussCircle	X -5.73 m · Z 12.75 m	8.48 m · 2.72 m W × 2.72 m D
DS truss +8.50 (scaled elev.)	trussStraight	X 0.28 m · Z 6.26 m	8.50 m · 9.00 m W × 0.29 m D
FOH HR column ring lower +4.08 (scaled elev.)	trussCircle	X 6.06 m · Z 12.84 m	4.08 m · 2.72 m W × 2.72 m D

HitLight

FIXTURE SCHEDULE

Fixture	Manufacturer / model	Position / mount	Mode / output
VISUAL PLANNING · DMX PATCH WITHHELD			
F001	Robe Lighting / Robin Esprite	PLOTTED	Unverified · Output excluded
F002	Robe Lighting / Robin Esprite	US truss +6.00 (scaled elev.)	Unverified · Output excluded
F003	Robe Lighting / Robin Esprite	US truss +6.00 (scaled elev.)	Unverified · Output excluded
F004	Robe Lighting / Robin Esprite	FOH truss +8.48 (scaled elev.)	Unverified · Output excluded
F005	Robe Lighting / Robin Esprite	PLOTTED	Unverified · Output excluded
F006	Robe Lighting / Robin Esprite	FOH truss +8.48 (scaled elev.)	Unverified · Output excluded
F007	Robe Lighting / Robin Esprite	US truss +6.00 (scaled elev.)	Unverified · Output excluded
F008	Robe Lighting / Robin Esprite	US truss +6.00 (scaled elev.)	Unverified · Output excluded
F009	Robe Lighting / LEDForce 18 RGBW	HR side truss +4.10 (scaled elev.)	Unverified · Output excluded
F010	Clay Paky / Midi-B	DS truss +8.50 (scaled elev.)	Unverified · Output excluded
F011	Clay Paky / Alpha Wash 700	HL side truss +4.10 (scaled elev.)	Unverified · Output excluded
F012	Unverified source fixture / ADB Warp22/50	FOH truss +8.48 (scaled elev.)	Unverified · Output excluded
F013	Robe Lighting / LEDForce 18 RGBW	US HL column ring lower +4.10 (scaled elev.)	Unverified · Output excluded
F014	Robe Lighting / LEDForce 18 RGBW	HL side truss +4.10 (scaled elev.)	Unverified · Output excluded
F015	Robe Lighting / LEDForce 18 RGBW	DS HL column ring lower +4.11 (scaled elev.)	Unverified · Output excluded
F016	Unverified source fixture / ADB Warp22/50	DS truss +8.50 (scaled elev.)	Unverified · Output excluded
F017	Clay Paky / Alpha Wash 700	HL side truss +4.10 (scaled elev.)	Unverified · Output excluded
F018	Unverified source fixture / Paletta21in	PLOTTED	Unverified · Output excluded
F019	Clay Paky / Midi-B	US truss +6.00 (scaled elev.)	Unverified · Output excluded
F020	ETC / Source Four jr Zoom	HL side truss +4.10 (scaled elev.)	Unverified · Output excluded

Planning reference only. Confirm installed modes and patch with the venue.

Fixture	Manufacturer / model	Position / mount	Mode / output
VISUAL PLANNING · DMX PATCH WITHHELD			
F021	Clay Paky / Midi-B	US truss +6.00 (scaled elev.)	Unverified · Output excluded
F022	ETC / Source Four jr Zoom	US HL column ring lower +4.10 (scaled elev.)	Unverified · Output excluded
F023	Unverified source fixture / ADB Warp22/50	FOH truss +8.48 (scaled elev.)	Unverified · Output excluded
F024	Unverified source fixture / ADB PC1kW	PLOTTED	Unverified · Output excluded
F025	Unverified source fixture / ADB PC1kW	PLOTTED	Unverified · Output excluded
F026	Unverified source fixture / Paletta21in	PLOTTED	Unverified · Output excluded
F027	ETC / Source Four jr Zoom	DS HR column ring upper +8.50 (scaled elev.)	Unverified · Output excluded
F028	Unverified source fixture / ADB PC1kW	US HR column ring upper +9.61 (scaled elev.)	Unverified · Output excluded
F029	ETC / Source Four jr Zoom	US HR column ring lower +4.10 (scaled elev.)	Unverified · Output excluded
F030	ETC / Source Four jr Zoom	HR side truss +4.10 (scaled elev.)	Unverified · Output excluded
F031	Unverified source fixture / Paletta21in	PLOTTED	Unverified · Output excluded
F032	Unverified source fixture / Paletta21in	PLOTTED	Unverified · Output excluded
F033	Unverified source fixture / ADB Warp22/50	DS truss +8.50 (scaled elev.)	Unverified · Output excluded
F034	ETC / Source Four jr Zoom	HL side truss +4.10 (scaled elev.)	Unverified · Output excluded
F035	Unverified source fixture / ADB PC1kW	PLOTTED	Unverified · Output excluded
F036	Unverified source fixture / ADB Warp22/50	FOH truss +8.48 (scaled elev.)	Unverified · Output excluded
F037	Clay Paky / Midi-B	US truss +6.00 (scaled elev.)	Unverified · Output excluded
F038	Robe Lighting / LEDForce 18 RGBW	HL side truss +4.10 (scaled elev.)	Unverified · Output excluded
F039	Unverified source fixture / Venue fan	PLOTTED	Unverified · Output excluded
F040	Unverified source fixture / Paletta21in	PLOTTED	Unverified · Output excluded

Planning reference only. Confirm installed modes and patch with the venue.

Centrum św. Jana — Nadbałtyckie Centrum Kultury · Centrum św. Jana — main stage

FIXTURE SCHEDULE · Centrum św. Jana — main stage

HitLight · Centrum św. Jana — Nadbałtyckie Centrum Kultury

ul. Świętojańska 50, 80-840, Gdańsk, Poland

DWG HL · METRIC

Drawn HitLight

Generated from the saved show

SOURCE 8a7ff220d498

FIXTURE SCHEDULE · CONTINUED

Fixture	Manufacturer / model	Position / mount	Mode / output
VISUAL PLANNING · DMX PATCH WITHHELD			
F041	Clay Paky / Midi-B	US truss +6.00 (scaled elev.)	Unverified · Output excluded
F042	Unverified source fixture / ADB Warp22/50	DS truss +8.50 (scaled elev.)	Unverified · Output excluded
F043	Unverified source fixture / ADB Warp22/50	FOH truss +8.48 (scaled elev.)	Unverified · Output excluded
F044	ETC / Source Four jr Zoom	US HL column ring lower +4.10 (scaled elev.)	Unverified · Output excluded
F045	Unverified source fixture / ADB Warp22/50	DS truss +8.50 (scaled elev.)	Unverified · Output excluded
F046	Unverified source fixture / ADB Warp22/50	FOH truss +8.48 (scaled elev.)	Unverified · Output excluded
F047	Clay Paky / Midi-B	DS truss +8.50 (scaled elev.)	Unverified · Output excluded
F048	Clay Paky / Midi-B	DS truss +8.50 (scaled elev.)	Unverified · Output excluded
F049	Unverified source fixture / ADB Warp22/50	DS HL column ring upper +8.50 (scaled elev.)	Unverified · Output excluded
F050	Unverified source fixture / ADB Warp22/50	DS truss +8.50 (scaled elev.)	Unverified · Output excluded
F051	Unverified source fixture / ADB PC1kW	PLOTTED	Unverified · Output excluded
F052	Robe Lighting / LEDForce 18 RGBW	HR side truss +4.10 (scaled elev.)	Unverified · Output excluded
F053	Unverified source fixture / ADB PC1kW	DS HL column ring lower +4.11 (scaled elev.)	Unverified · Output excluded
F054	Unverified source fixture / ADB PC1kW	US HL column ring upper +9.61 (scaled elev.)	Unverified · Output excluded
F055	Robe Lighting / LEDForce 18 RGBW	US HR column ring lower +4.10 (scaled elev.)	Unverified · Output excluded
F056	Unverified source fixture / Paletta21in	PLOTTED	Unverified · Output excluded
F057	Clay Paky / Alpha Wash 700	HR side truss +4.10 (scaled elev.)	Unverified · Output excluded
F058	Clay Paky / Midi-B	DS truss +8.50 (scaled elev.)	Unverified · Output excluded
F059	Clay Paky / Midi-B	US truss +6.00 (scaled elev.)	Unverified · Output excluded
F060	Unverified source fixture / ADB PC1kW	DS HR column ring lower +4.11 (scaled elev.)	Unverified · Output excluded

Planning reference only. Confirm installed modes and patch with the venue.

Centrum św. Jana — Nadbałtyckie Centrum Kultury · Centrum św. Jana — main stage

FIXTURE SCHEDULE · Centrum św. Jana — main stage

HitLight · Centrum św. Jana — Nadbałtyckie Centrum Kultury

ul. Świętojańska 50, 80-840, Gdańsk, Poland

DWG HL · METRIC

Drawn HitLight

Generated from the saved show

SOURCE 8a7ff220d498

Fixture	Manufacturer / model	Position / mount	Mode / output
VISUAL PLANNING · DMX PATCH WITHHELD			
F061	Unverified source fixture / ADB Warp22/50	DS truss +8.50 (scaled elev.)	Unverified · Output excluded
F062	Unverified source fixture / ADB PC1kW	US HR column ring upper +9.61 (scaled elev.)	Unverified · Output excluded
F063	Look Solutions / Look Solutions Unique 2-1	PLOTTED	Unverified · Output excluded
F064	Robe Lighting / LEDForce 18 RGBW	DS HR column ring lower +4.11 (scaled elev.)	Unverified · Output excluded
F065	ETC / Source Four jr Zoom	HR side truss +4.10 (scaled elev.)	Unverified · Output excluded
F066	Unverified source fixture / ADB Warp22/50	FOH truss +8.48 (scaled elev.)	Unverified · Output excluded
F067	Unverified source fixture / ADB PC1kW	PLOTTED	Unverified · Output excluded
F068	Unverified source fixture / ADB PC1kW	PLOTTED	Unverified · Output excluded
F069	Unverified source fixture / ADB PC1kW	US HL column ring upper +9.61 (scaled elev.)	Unverified · Output excluded
F070	ETC / Source Four jr Zoom	US HR column ring lower +4.10 (scaled elev.)	Unverified · Output excluded
F071	Unverified source fixture / ADB Warp22/50	DS HR column ring upper +8.50 (scaled elev.)	Unverified · Output excluded
F072	Clay Paky / Alpha Wash 700	HR side truss +4.10 (scaled elev.)	Unverified · Output excluded
F073	ETC / Source Four jr Zoom	DS HL column ring upper +8.50 (scaled elev.)	Unverified · Output excluded

Planning reference only. Confirm installed modes and patch with the venue.

VALIDATION APPENDIX

WARNING · PATCH_WITHHELD

DMX patch facts are withheld pending source verification. This planning document cannot be used for hardware output.

Objects: — · Remediation: review the source facts and regenerate.

WARNING · MODE_UNVERIFIED

DMX modes are unverified; output remains excluded.

Objects: F002–F004, F006–F073 · Remediation: review the source facts and regenerate.

WARNING · FIXTURE_DISABLED

Fixtures are disabled for this visual planning reconstruction.

Objects: F002–F004, F006–F073 · Remediation: review the source facts and regenerate.

WARNING · TITLE_METADATA_INCOMPLETE

Some professional title-block metadata is missing; the document will show an em dash.

Objects: 9d4869390a94731783a759bc · Remediation: review the source facts and regenerate.

HitLight

VENUE & DRAWING SOURCES

Centrum św. Jana — Nadbałtyckie Centrum Kultury

Centrum św. Jana — main stage · Published house configuration; actual current setup unverified

ul. Świętojańska 50, 80-840, Gdańsk, PL

https://www.nck.org.pl/pl/centrum-sw-jana/wynajem-centrum-sw-jana

Sources checked 2026-10-20

Symbols: HitLight-owned category artwork. No manufacturer model geometry or original source pages included.

Source-based reconstruction. Confirm the current installation and equipment availability with the venue.

Scale, fixture positions, mounting heights and aiming may include estimates; this is not a rigging specification.

Provisional fixture matches are labelled as placeholders. The recorded subset is not a complete physical inventory.

DMX addresses are withheld from public plans until their exact source patch is reconciled.

Partial source-based planning reconstruction; the current installation and complete fixture census are unverified.

Source-matched catalogue bodies are shown where available. Unresolved source identities remain labelled visual markers. Installed modes and DMX patch require verification; visual-only fixtures remain excluded from output.

The reconstruction retains its documented coverage and geometry assumptions; confirm the current setup with the venue.

Source-based reconstruction. Confirm the current installation and equipment availability with the venue.

Scale, fixture positions, mounting heights and aiming may include estimates; this is not a rigging specification.

Provisional fixture matches are labelled as placeholders. The recorded subset is not a complete physical inventory.

DMX addresses are withheld from public plans until their exact source patch is reconciled.

Partial source-based planning reconstruction; the current installation and complete fixture census are unverified.

Source-matched catalogue bodies are shown where available. Unresolved source identities remain labelled visual markers. Installed modes and DMX patch require verification; visual-only fixtures remain excluded from output.

Output remains excluded for visual-only fixtures. Catalogue identity does not verify installed modes, addresses or the current installation.

Official venue information: https://www.nck.org.pl/pl/centrum-sw-jana/wynajem-centrum-sw-jana · checked 2026-10-20

plan_oswietlenia_sw._jan_2023.pdf: https://www.nck.org.pl/sites/default/files/media/files/2023/plan_oswietlenia_sw._jan_2023.pdf · checked 2026-10-20

scena-sw-jan.pdf: https://www.nck.org.pl/sites/default/files/media/documents/2021/scena-sw-jan.pdf · checked 2026-10-20

Venue technical reference: https://www.nck.org.pl/media/41/download · checked 2026-10-20

Venue technical reference:

HitLight | hitlight.app

VENUE & DRAWING SOURCES

https://www.nck.org.pl/sites/default/files/media/documents/2021/rider-techniczny-video.pdf · checked 2026-10-20

Public venue page:
https://www.hitlight.app/venues/poland/centrum-sw-jana-nadbałtyckie-centrum-kultury-9d486939

HitLight