
UPSTAGE

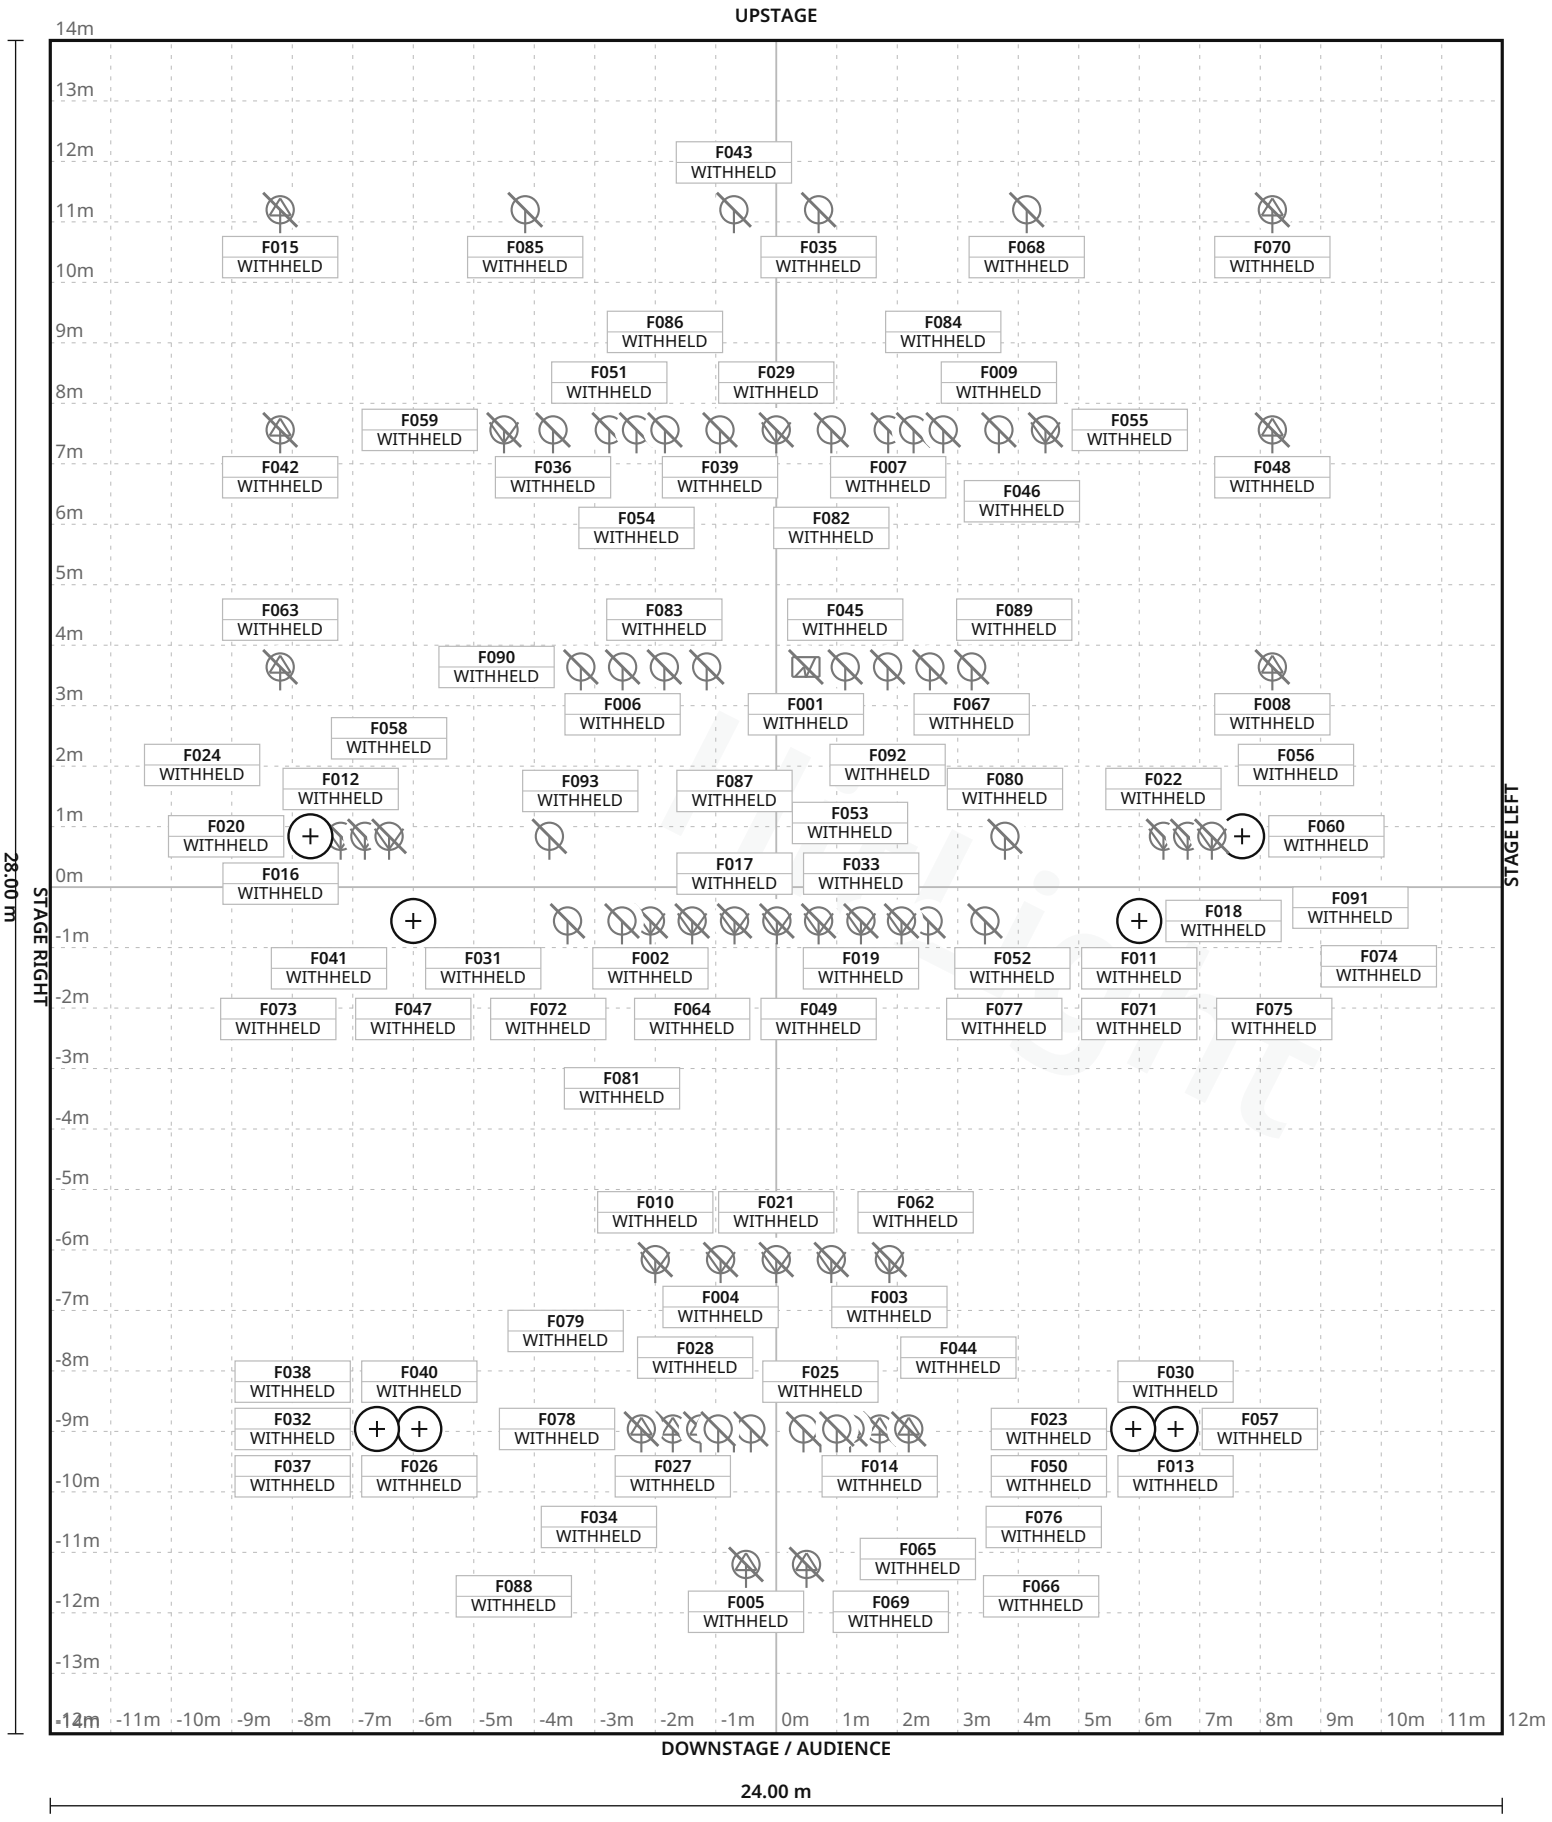

FIXTURE LEGEND

- **Unspecified1kWPAR·portalpoleL** — PAR Light · 5×
- **Unspecified1kWPAR·portalpoleR** — PAR Light · 5×
- **Unspecified2kWFollowspot** — Profile Spot · 2×
- **Unspecified2kWFresnel·3mL** — Spot Light · 2×
- **Unspecified2kWFresnel·3mR** — Spot Light · 2×
- **Unspecified2kWFresnel·5mL** — Spot Light · 1×
- **Unspecified2kWFresnel·5mR** — Spot Light · 1×
- **Unspecified2kWFresnel·5th** — Spot Light · 3×
- **Unspecified2kWFresnel·houseceiling** — Spot Light · 5×
- **Unspecified2kWFresnel·housewingL** — Spot Light · 5×
- **Unspecified2kWFresnel·housewingR** — Spot Light · 5×
- **Unspecified2kWFresnel·portal** — Spot Light · 6×
- **Unspecified2kWPC·5mL** — Spot Light · 1×
- **Unspecified2kWPC·5mR** — Spot Light · 1×
- **Unspecified2kWPC·portal** — Spot Light · 1×
- **Unspecified2kWProfile·3mL** — Profile Spot · 1×
- **Unspecified2kWProfile·3mR** — Profile Spot · 1×
- **Unspecified2kWProfile·galleryL** — Profile Spot · 3×
- **Unspecified2kWProfile·galleryR** — Profile Spot · 3×
- **Unspecified2kWProfile·housebridge** — Profile Spot · 8×
- **UnspecifiedRGBAUVLEDPar·2nd** — PAR Light · 8×
- **UnspecifiedRGBAUVLEDPar·3mL** — PAR Light · 1×
- **UnspecifiedRGBAUVLEDPar·3mR** — PAR Light · 1×
- **UnspecifiedRGBAUVLEDPar·5th** — PAR Light · 8×
- **UnspecifiedRGBAUVLEDPar·6th** — PAR Light · 4×
- **UnspecifiedRGBAUVLEDPar·housebridge** — PAR Light · 4×
- **UnspecifiedRGBAUVLEDPar·portaloleL** — PAR Light · 1×

+3 types on legend sheet

Stage 24.00 m W × 28.00 m D · Grid 1 m

2 fixture labels omitted in this view due to crowding · see DMX patch

Friedrich-Wolf-Theater · Theatersaal with Parkett and Rang

LIGHT PLOT · PLAN · Theatersaal with Parkett and Rang

HitLight · Friedrich-Wolf-Theater

Lindenallee 23, 15890, Eisenhüttenstadt, Germany

DWG HL · SCALE 1:125 · metric · PRINT AT 100%

Drawn HitLight

Generated from the saved show

SOURCE a532fe7cd96a

SYMBOL LEGEND

30 TYPES · 94 FIXTURES · COLOUR BY TYPE



Unverified source fixture Unspecified1kWPAR·portalpoleL

PAR Light · Unverified · TBC ch · category symbol

5 physical · 5 plotted

5 disabled · 0 unplaced



Unverified source fixture Unspecified1kWPAR·portalpoleR

PAR Light · Unverified · TBC ch · category symbol

5 physical · 5 plotted

5 disabled · 0 unplaced



Unverified source fixture Unspecified2kWFollowspot

Profile Spot · Unverified · TBC ch · category symbol

2 physical · 2 plotted

2 disabled · 0 unplaced



Unverified source fixture Unspecified2kWFresnel·3mL

Spot Light · Unverified · TBC ch · category symbol

2 physical · 2 plotted

2 disabled · 0 unplaced



Unverified source fixture Unspecified2kWFresnel·3mR

Spot Light · Unverified · TBC ch · category symbol

2 physical · 2 plotted

2 disabled · 0 unplaced



Unverified source fixture Unspecified2kWFresnel·5mL

Spot Light · Unverified · TBC ch · category symbol

1 physical · 1 plotted

1 disabled · 0 unplaced



Unverified source fixture Unspecified2kWFresnel·5mR

Spot Light · Unverified · TBC ch · category symbol

1 physical · 1 plotted

1 disabled · 0 unplaced



Unverified source fixture Unspecified2kWFresnel·5th

Spot Light · Unverified · TBC ch · category symbol

3 physical · 3 plotted

3 disabled · 0 unplaced

Friedrich-Wolf-Theater · Theatersaal with Parkett and Rang

SYMBOL LEGEND · Theatersaal with Parkett and Rang

HitLight · Friedrich-Wolf-Theater

Lindenallee 23, 15890, Eisenhüttenstadt, Germany

DWG HL · METRIC

Drawn HitLight

Generated from the saved show

SOURCE a532fe7cd96a



Unverified source fixture Unspecified2kWFresnel·houseceiling

Spot Light · Unverified · TBC ch · category symbol

5 physical · 5 plotted

5 disabled · 0 unplaced



Unverified source fixture Unspecified2kWFresnel·housewingL

Spot Light · Unverified · TBC ch · category symbol

5 physical · 5 plotted

5 disabled · 0 unplaced



Unverified source fixture Unspecified2kWFresnel·housewingR

Spot Light · Unverified · TBC ch · category symbol

5 physical · 5 plotted

5 disabled · 0 unplaced



Unverified source fixture Unspecified2kWFresnel·portal

Spot Light · Unverified · TBC ch · category symbol

6 physical · 6 plotted

6 disabled · 0 unplaced



Unverified source fixture Unspecified2kWPC·5mL

Spot Light · Unverified · TBC ch · category symbol

1 physical · 1 plotted

1 disabled · 0 unplaced



Unverified source fixture Unspecified2kWPC·5mR

Spot Light · Unverified · TBC ch · category symbol

1 physical · 1 plotted

1 disabled · 0 unplaced



Unverified source fixture Unspecified2kWPC·portal

Spot Light · Unverified · TBC ch · category symbol

1 physical · 1 plotted

1 disabled · 0 unplaced



Unverified source fixture Unspecified2kWProfile·3mL

Profile Spot · Unverified · TBC ch · category symbol

1 physical · 1 plotted

1 disabled · 0 unplaced



Unverified source fixture Unspecified2kWProfile·3mR

Profile Spot · Unverified · TBC ch · category symbol

1 physical · 1 plotted

1 disabled · 0 unplaced



Unverified source fixture Unspecified2kWProfile·galleryL

Profile Spot · Unverified · TBC ch · category symbol

3 physical · 3 plotted

3 disabled · 0 unplaced



Unverified source fixture Unspecified2kWProfile·galleryR

Profile Spot · Unverified · TBC ch · category symbol

3 physical · 3 plotted

3 disabled · 0 unplaced



Unverified source fixture Unspecified2kWProfile·housebridge

Profile Spot · Unverified · TBC ch · category symbol

8 physical · 8 plotted

8 disabled · 0 unplaced



Unverified source fixture UnspecifiedRGBAUVLEDPar·2nd

PAR Light · Unverified · TBC ch · category symbol

8 physical · 8 plotted

8 disabled · 0 unplaced



Unverified source fixture UnspecifiedRGBAUVLEDPar·3mL

PAR Light · Unverified · TBC ch · category symbol

1 physical · 1 plotted

1 disabled · 0 unplaced



Unverified source fixture UnspecifiedRGBAUVLEDPar·3mR

PAR Light · Unverified · TBC ch · category symbol

1 physical · 1 plotted

1 disabled · 0 unplaced



Unverified source fixture UnspecifiedRGBAUVLEDPar·5th

PAR Light · Unverified · TBC ch · category symbol

8 physical · 8 plotted

8 disabled · 0 unplaced

SYMBOL LEGEND · CONTINUED

Unverified source fixture UnspecifiedRGBAUVLEDPar·6th PAR Light · Unverified · TBC ch · category symbol	**4 physical · 4 plotted** 4 disabled · 0 unplaced
Unverified source fixture UnspecifiedRGBAUVLEDPar·housebridge PAR Light · Unverified · TBC ch · category symbol	**4 physical · 4 plotted** 4 disabled · 0 unplaced
Unverified source fixture UnspecifiedRGBAUVLEDPar·portalpoleL PAR Light · Unverified · TBC ch · category symbol	**1 physical · 1 plotted** 1 disabled · 0 unplaced
Unverified source fixture UnspecifiedRGBAUVLEDPar·portalpoleR PAR Light · Unverified · TBC ch · category symbol	**1 physical · 1 plotted** 1 disabled · 0 unplaced
Unverified source fixture UnspecifiedStroboscope Strobe · Unverified · TBC ch · category symbol	**1 physical · 1 plotted** 1 disabled · 0 unplaced
Unverified source fixture UnspecifiedWorklight PAR Light · Unverified · TBC ch · category symbol	**4 physical · 4 plotted** 4 disabled · 0 unplaced

Friedrich-Wolf-Theater · Theatersaal with Parkett and Rang

SYMBOL LEGEND · Theatersaal with Parkett and Rang

HitLight · Friedrich-Wolf-Theater

Lindenallee 23, 15890, Eisenhüttenstadt, Germany

DWG HL · METRIC

Drawn HitLight

Generated from the saved show

SOURCE a532fe7cd96a

GENERAL NOTES

1. Source-based lighting plan. Confirm the current rig with the venue.
2. PARTIAL: included fixtures are not a full physical-unit census.
3. DMX PATCH WITHHELD: provisional or unchecked addresses are not published.
4. Approximate planning view; not official venue paperwork or output-ready. Original HitLight symbols only; no source pages, OEM meshes, photos or logos. Original files remain private; modes and patch unverified.

HitLight

FIXTURE SCHEDULE

Fixture	Manufacturer / model	Position / mount	Mode / output
VISUAL PLANNING · DMX PATCH WITHHELD			
F001	Unverified source fixture / UnspecifiedStroboscope	PLOTTED	Unverified · Output excluded
F002	Unverified source fixture / Unspecified2kWFresnel·portal	PLOTTED	Unverified · Output excluded
F003	Unverified source fixture / Unspecified2kWFresnel·houseceiling	PLOTTED	Unverified · Output excluded
F004	Unverified source fixture / Unspecified2kWFresnel·houseceiling	PLOTTED	Unverified · Output excluded
F005	Unverified source fixture / Unspecified2kWFollowspot	PLOTTED	Unverified · Output excluded
F006	Unverified source fixture / UnspecifiedRGBAUVLEDPar·2nd	PLOTTED	Unverified · Output excluded
F007	Unverified source fixture / UnspecifiedRGBAUVLEDPar·5th	PLOTTED	Unverified · Output excluded
F008	Unverified source fixture / Unspecified2kWProfile·galleryL	PLOTTED	Unverified · Output excluded
F009	Unverified source fixture / UnspecifiedRGBAUVLEDPar·5th	PLOTTED	Unverified · Output excluded
F010	Unverified source fixture / Unspecified2kWFresnel·houseceiling	PLOTTED	Unverified · Output excluded
F011	Unverified source fixture / Unspecified1kWPAR·portalpoleL	PLOTTED	Unverified · Output excluded
F012	Unverified source fixture / Unspecified2kWFresnel·3mR	PLOTTED	Unverified · Output excluded
F013	Unverified source fixture / Unspecified2kWFresnel·housewingL	PLOTTED	Unverified · Output excluded
F014	Unverified source fixture / Unspecified2kWProfile·housebridge	PLOTTED	Unverified · Output excluded
F015	Unverified source fixture / Unspecified2kWProfile·galleryR	PLOTTED	Unverified · Output excluded
F016	Unverified source fixture / Unspecified2kWFresnel·5mR	PLOTTED	Unverified · Output excluded
F017	Unverified source fixture / Unspecified2kWFresnel·portal	PLOTTED	Unverified · Output excluded
F018	Unverified source fixture / Unspecified1kWPAR·portalpoleL	PLOTTED	Unverified · Output excluded
F019	Unverified source fixture / Unspecified2kWFresnel·portal	PLOTTED	Unverified · Output excluded
F020	Unverified source fixture / Unspecified2kWProfile·3mR	PLOTTED	Unverified · Output excluded

Planning reference only. Confirm installed modes and patch with the venue.

Friedrich-Wolf-Theater · Theatersaal with Parkett and Rang

FIXTURE SCHEDULE · Theatersaal with Parkett and Rang

HitLight · Friedrich-Wolf-Theater

Lindenallee 23, 15890, Eisenhüttenstadt, Germany

DWG HL · METRIC

Drawn HitLight

Generated from the saved show

SOURCE a532fe7cd96a

Fixture	Manufacturer / model	Position / mount	Mode / output
VISUAL PLANNING · DMX PATCH WITHHELD			
F021	Unverified source fixture / Unspecified2kWFresnel·houseceiling	PLOTTED	Unverified · Output excluded
F022	Unverified source fixture / Unspecified2kWFresnel·3mL	PLOTTED	Unverified · Output excluded
F023	Unverified source fixture / Unspecified2kWFresnel·housewingL	PLOTTED	Unverified · Output excluded
F024	Unverified source fixture / Unspecified2kWPC·5mR	PLOTTED	Unverified · Output excluded
F025	Unverified source fixture / Unspecified2kWProfile·housebridge	PLOTTED	Unverified · Output excluded
F026	Unverified source fixture / Unspecified2kWFresnel·housewingR	PLOTTED	Unverified · Output excluded
F027	Unverified source fixture / Unspecified2kWProfile·housebridge	PLOTTED	Unverified · Output excluded
F028	Unverified source fixture / UnspecifiedRGBAUVLEDPar·housebridge	PLOTTED	Unverified · Output excluded
F029	Unverified source fixture / Unspecified2kWFresnel·5th	PLOTTED	Unverified · Output excluded
F030	Unverified source fixture / Unspecified2kWFresnel·housewingL	PLOTTED	Unverified · Output excluded
F031	Unverified source fixture / UnspecifiedRGBAUVLEDPar·portalpoleR	PLOTTED	Unverified · Output excluded
F032	Unverified source fixture / Unspecified2kWFresnel·housewingR	PLOTTED	Unverified · Output excluded
F033	Unverified source fixture / Unspecified2kWPC·portal	PLOTTED	Unverified · Output excluded
F034	Unverified source fixture / Unspecified2kWProfile·housebridge	PLOTTED	Unverified · Output excluded
F035	Unverified source fixture / UnspecifiedRGBAUVLEDPar·6th	PLOTTED	Unverified · Output excluded
F036	Unverified source fixture / UnspecifiedRGBAUVLEDPar·5th	PLOTTED	Unverified · Output excluded
F037	Unverified source fixture / Unspecified2kWFresnel·housewingR	PLOTTED	Unverified · Output excluded
F038	Unverified source fixture / Unspecified2kWFresnel·housewingR	PLOTTED	Unverified · Output excluded
F039	Unverified source fixture / UnspecifiedRGBAUVLEDPar·5th	PLOTTED	Unverified · Output excluded
F040	Unverified source fixture / Unspecified2kWFresnel·housewingR	PLOTTED	Unverified · Output excluded

Planning reference only. Confirm installed modes and patch with the venue.

Fixture	Manufacturer / model	Position / mount	Mode / output
VISUAL PLANNING · DMX PATCH WITHHELD			
F041	Unverified source fixture / Unspecified1kWPAR·portalpoleR	PLOTTED	Unverified · Output excluded
F042	Unverified source fixture / Unspecified2kWProfile·galleryR	PLOTTED	Unverified · Output excluded
F043	Unverified source fixture / UnspecifiedRGBAUVLEDPar·6th	PLOTTED	Unverified · Output excluded
F044	Unverified source fixture / Unspecified2kWProfile·housebridge	PLOTTED	Unverified · Output excluded
F045	Unverified source fixture / UnspecifiedRGBAUVLEDPar·2nd	PLOTTED	Unverified · Output excluded
F046	Unverified source fixture / UnspecifiedWorklight	PLOTTED	Unverified · Output excluded
F047	Unverified source fixture / Unspecified1kWPAR·portalpoleR	PLOTTED	Unverified · Output excluded
F048	Unverified source fixture / Unspecified2kWProfile·galleryL	PLOTTED	Unverified · Output excluded
F049	Unverified source fixture / Unspecified2kWFresnel·portal	PLOTTED	Unverified · Output excluded
F050	Unverified source fixture / Unspecified2kWFresnel·housewingL	PLOTTED	Unverified · Output excluded
F051	Unverified source fixture / UnspecifiedRGBAUVLEDPar·5th	PLOTTED	Unverified · Output excluded
F052	Unverified source fixture / UnspecifiedWorklight	PLOTTED	Unverified · Output excluded
F053	Unverified source fixture / UnspecifiedRGBAUVLEDPar·portalpoleL	PLOTTED	Unverified · Output excluded
F054	Unverified source fixture / UnspecifiedWorklight	PLOTTED	Unverified · Output excluded
F055	Unverified source fixture / Unspecified2kWFresnel·5th	PLOTTED	Unverified · Output excluded
F056	Unverified source fixture / Unspecified2kWFresnel·5mL	PLOTTED	Unverified · Output excluded
F057	Unverified source fixture / Unspecified2kWFresnel·housewingL	PLOTTED	Unverified · Output excluded
F058	Unverified source fixture / Unspecified2kWFresnel·3mR	PLOTTED	Unverified · Output excluded
F059	Unverified source fixture / Unspecified2kWFresnel·5th	PLOTTED	Unverified · Output excluded
F060	Unverified source fixture / Unspecified2kWProfile·3mL	PLOTTED	Unverified · Output excluded

Planning reference only. Confirm installed modes and patch with the venue.

Friedrich-Wolf-Theater · Theatersaal with Parkett and Rang

FIXTURE SCHEDULE · Theatersaal with Parkett and Rang

HitLight · Friedrich-Wolf-Theater

Lindenallee 23, 15890, Eisenhüttenstadt, Germany

DWG HL · METRIC

Drawn HitLight

Generated from the saved show

SOURCE a532fe7cd96a

Fixture	Manufacturer / model	Position / mount	Mode / output
VISUAL PLANNING · DMX PATCH WITHHELD			
F061	Unverified source fixture / UnspecifiedRGBAUVLEDPar·3mR	PLOTTED	Unverified · Output excluded
F062	Unverified source fixture / Unspecified2kWFresnel·houseceiling	PLOTTED	Unverified · Output excluded
F063	Unverified source fixture / Unspecified2kWProfile·galleryR	PLOTTED	Unverified · Output excluded
F064	Unverified source fixture / Unspecified2kWFresnel·portal	PLOTTED	Unverified · Output excluded
F065	Unverified source fixture / UnspecifiedRGBAUVLEDPar·housebridge	PLOTTED	Unverified · Output excluded
F066	Unverified source fixture / UnspecifiedRGBAUVLEDPar·housebridge	PLOTTED	Unverified · Output excluded
F067	Unverified source fixture / UnspecifiedRGBAUVLEDPar·2nd	PLOTTED	Unverified · Output excluded
F068	Unverified source fixture / UnspecifiedRGBAUVLEDPar·6th	PLOTTED	Unverified · Output excluded
F069	Unverified source fixture / Unspecified2kWFollowspot	PLOTTED	Unverified · Output excluded
F070	Unverified source fixture / Unspecified2kWProfile·galleryL	PLOTTED	Unverified · Output excluded
F071	Unverified source fixture / Unspecified1kWPAR·portalpoleL	PLOTTED	Unverified · Output excluded
F072	Unverified source fixture / Unspecified1kWPAR·portalpoleR	PLOTTED	Unverified · Output excluded
F073	Unverified source fixture / Unspecified1kWPAR·portalpoleR	PLOTTED	Unverified · Output excluded
F074	Unverified source fixture / Unspecified2kWFresnel·3mL	PLOTTED	Unverified · Output excluded
F075	Unverified source fixture / Unspecified1kWPAR·portalpoleL	PLOTTED	Unverified · Output excluded
F076	Unverified source fixture / Unspecified2kWProfile·housebridge	PLOTTED	Unverified · Output excluded
F077	Unverified source fixture / Unspecified1kWPAR·portalpoleL	PLOTTED	Unverified · Output excluded
F078	Unverified source fixture / Unspecified2kWProfile·housebridge	PLOTTED	Unverified · Output excluded
F079	Unverified source fixture / Unspecified2kWProfile·housebridge	PLOTTED	Unverified · Output excluded
F080	Unverified source fixture / UnspecifiedRGBAUVLEDPar·3mL	PLOTTED	Unverified · Output excluded

Planning reference only. Confirm installed modes and patch with the venue.

Friedrich-Wolf-Theater · Theatersaal with Parkett and Rang

FIXTURE SCHEDULE · Theatersaal with Parkett and Rang

HitLight · Friedrich-Wolf-Theater

Lindenallee 23, 15890, Eisenhüttenstadt, Germany

DWG HL · METRIC

Drawn HitLight

Generated from the saved show

SOURCE a532fe7cd96a

FIXTURE SCHEDULE · CONTINUED

Fixture	Manufacturer / model	Position / mount	Mode / output
VISUAL PLANNING · DMX PATCH WITHHELD			
F081	Unverified source fixture / UnspecifiedWorklight	PLOTTED	Unverified · Output excluded
F082	Unverified source fixture / UnspecifiedRGBAUVLEDPar·5th	PLOTTED	Unverified · Output excluded
F083	Unverified source fixture / UnspecifiedRGBAUVLEDPar·2nd	PLOTTED	Unverified · Output excluded
F084	Unverified source fixture / UnspecifiedRGBAUVLEDPar·5th	PLOTTED	Unverified · Output excluded
F085	Unverified source fixture / UnspecifiedRGBAUVLEDPar·6th	PLOTTED	Unverified · Output excluded
F086	Unverified source fixture / UnspecifiedRGBAUVLEDPar·5th	PLOTTED	Unverified · Output excluded
F087	Unverified source fixture / Unspecified2kWFresnel·portal	PLOTTED	Unverified · Output excluded
F088	Unverified source fixture / UnspecifiedRGBAUVLEDPar·housebridge	PLOTTED	Unverified · Output excluded
F089	Unverified source fixture / UnspecifiedRGBAUVLEDPar·2nd	PLOTTED	Unverified · Output excluded
F090	Unverified source fixture / UnspecifiedRGBAUVLEDPar·2nd	PLOTTED	Unverified · Output excluded
F091	Unverified source fixture / Unspecified2kWPC·5mL	PLOTTED	Unverified · Output excluded
F092	Unverified source fixture / UnspecifiedRGBAUVLEDPar·2nd	PLOTTED	Unverified · Output excluded
F093	Unverified source fixture / Unspecified1kWPAR·portalpoleR	PLOTTED	Unverified · Output excluded
F094	Unverified source fixture / UnspecifiedRGBAUVLEDPar·2nd	PLOTTED	Unverified · Output excluded

Planning reference only. Confirm installed modes and patch with the venue.

VALIDATION APPENDIX

WARNING · PATCH_WITHHELD

DMX patch facts are withheld pending source verification. This planning document cannot be used for hardware output.

Objects: — · Remediation: review the source facts and regenerate.

ERROR · STAGE_DIMENSIONS_UNCONFIRMED

Confirm the stage dimensions before producing a final technical document.

Objects: Theatersaal with Parkett and Rang · Remediation: review the source facts and regenerate.

WARNING · MODE_UNVERIFIED

DMX modes are unverified; output remains excluded.

Objects: F001–F094 · Remediation: review the source facts and regenerate.

WARNING · FIXTURE_DISABLED

Fixtures are disabled for this visual planning reconstruction.

Objects: F001–F094 · Remediation: review the source facts and regenerate.

WARNING · TITLE_METADATA_INCOMPLETE

Some professional title-block metadata is missing; the document will show an em dash.

Objects: 9d9fd1054662427fa2693689 · Remediation: review the source facts and regenerate.

HitLight

VENUE & DRAWING SOURCES

Friedrich-Wolf-Theater

Theatersaal with Parkett and Rang · Source plan/current configuration and approvals not independently confirmed

Lindenallee 23, 15890, Eisenhüttenstadt, DE

https://www.friedrich-wolf-theater.de/

Sources checked 2026-10-20

Generated by HitLight from the reviewed partial Friedrich-Wolf-Theater reconstruction. Venue sources are cited as facts; their original artwork remains private.

Symbols: HitLight-owned category artwork. No manufacturer model geometry or original source pages included.

Fixture positions follow the venue’s published lighting plot; the currently installed rig is not verified.

The plot gives no full scale or trim heights, so scale and heights are estimated.

94 records display 94 approximate public catalogue housings or labelled donors and 0 visual fallbacks. 4 display references use newly authored generic flood/PAR class housings. These do not identify installed products or verify wattage, optics, native DMX, dimming, rigging or hardware. Original source, geometry, mode, patch and output-exclusion qualifications remain.

94 source-based fixture records display 94 approximate public catalogue housings or labelled donors and 0 visual fallbacks. 18 original 714SX display references now use newly authored public housings. Printed source identities and donor labels, selected modes, patch, output exclusions and layout are unchanged. Original source, geometry and installed-equipment uncertainties remain; housing detail, optics and hardware are unverified.

Approximate planning view; not official venue paperwork or output-ready. Original HitLight symbols only; no source pages, OEM meshes, photos or logos. Original files remain private; modes and patch unverified.

Venue discovery/identity evidence; see local packet for uncertainties.: https://www.freie-daku-brandenburg.de/brandenburger-spielorte/ · checked 2026-10-19

Physical venue/city qualification evidence: https://www.freie-daku-brandenburg.de/daku-spielorte/friedrich-wolf-theater/ · checked 2026-10-19

Official house/municipality physical identity, rooms, technical plan links, literal contact or known rights restriction: https://www.friedrich-wolf-theater.de/ · checked 2026-10-20

Official house/municipality physical identity, rooms, technical plan links, literal contact or known rights restriction: https://www.friedrich-wolf-theater.de/kontakt/ · checked 2026-10-20

Official house/municipality physical identity, rooms, technical plan links, literal contact or known rights restriction: https://www.eisenhuettenstadt.de/Freizeit-Tourismus/Kultur/Friedrich-Wolf-Theater/ · checked 2026-10-20

Official house/municipality physical identity, rooms, technical plan links, literal contact or known rights restriction: https://www.friedrich-wolf-theater.de/gastspielpartner/ · checked 2026-10-20

Official house/municipality physical identity, rooms, technical plan links, literal contact or known rights restriction: https://www.friedrich-wolf-theater.de/impressum/ · checked 2026-10-20

Official house/municipality physical identity, rooms, technical plan links, literal contact or known rights restriction: https://www.eisenhuettenstadt.de/Freizeit-Tourismus/Kultur/ · checked 2026-10-20

Exact local-only public house drawing original, full sole page visually reviewed; known website private-copy/no-distribution restriction: https://www.friedrich-wolf-theater.de/site/assets/files/16518/beleuchtungsplan_friedrich-wolf-theater.pdf · checked 2026-10-20

HitLight | hitlight.app

VENUE & DRAWING SOURCES

Exact local-only public house drawing original, full sole page visually reviewed; known website private-copy/no-distribution restriction: https://www.friedrich-wolf-theater.de/site/assets/files/16518/friwo_parkett_reihenbestuhlung_mit_foh.pdf · checked 2026-10-20

Exact local-only public house drawing original, full sole page visually reviewed; known website private-copy/no-distribution restriction: https://www.friedrich-wolf-theater.de/site/assets/files/16518/friwo_rang_reihenbestuhlung.pdf · checked 2026-10-20

Exact local-only public house drawing original, full sole page visually reviewed; known website private-copy/no-distribution restriction: https://www.friedrich-wolf-theater.de/site/assets/files/16518/grundriss_theater_szenenflache_friedrich-wolf-theater.pdf · checked 2026-10-20

Exact local-only public house drawing original, full sole page visually reviewed; known website private-copy/no-distribution restriction: https://www.friedrich-wolf-theater.de/site/assets/files/16518/kleine_buhne_1.pdf · checked 2026-10-20

Exact local-only public house drawing original, full sole page visually reviewed; known website private-copy/no-distribution restriction: https://www.friedrich-wolf-theater.de/site/assets/files/16518/kleine_buhne_2.pdf · checked 2026-10-20

Public venue page: https://www.hitlight.app/venues/germany/friedrich-wolf-theater-9d9fd105

HitLight