
UPSTAGE

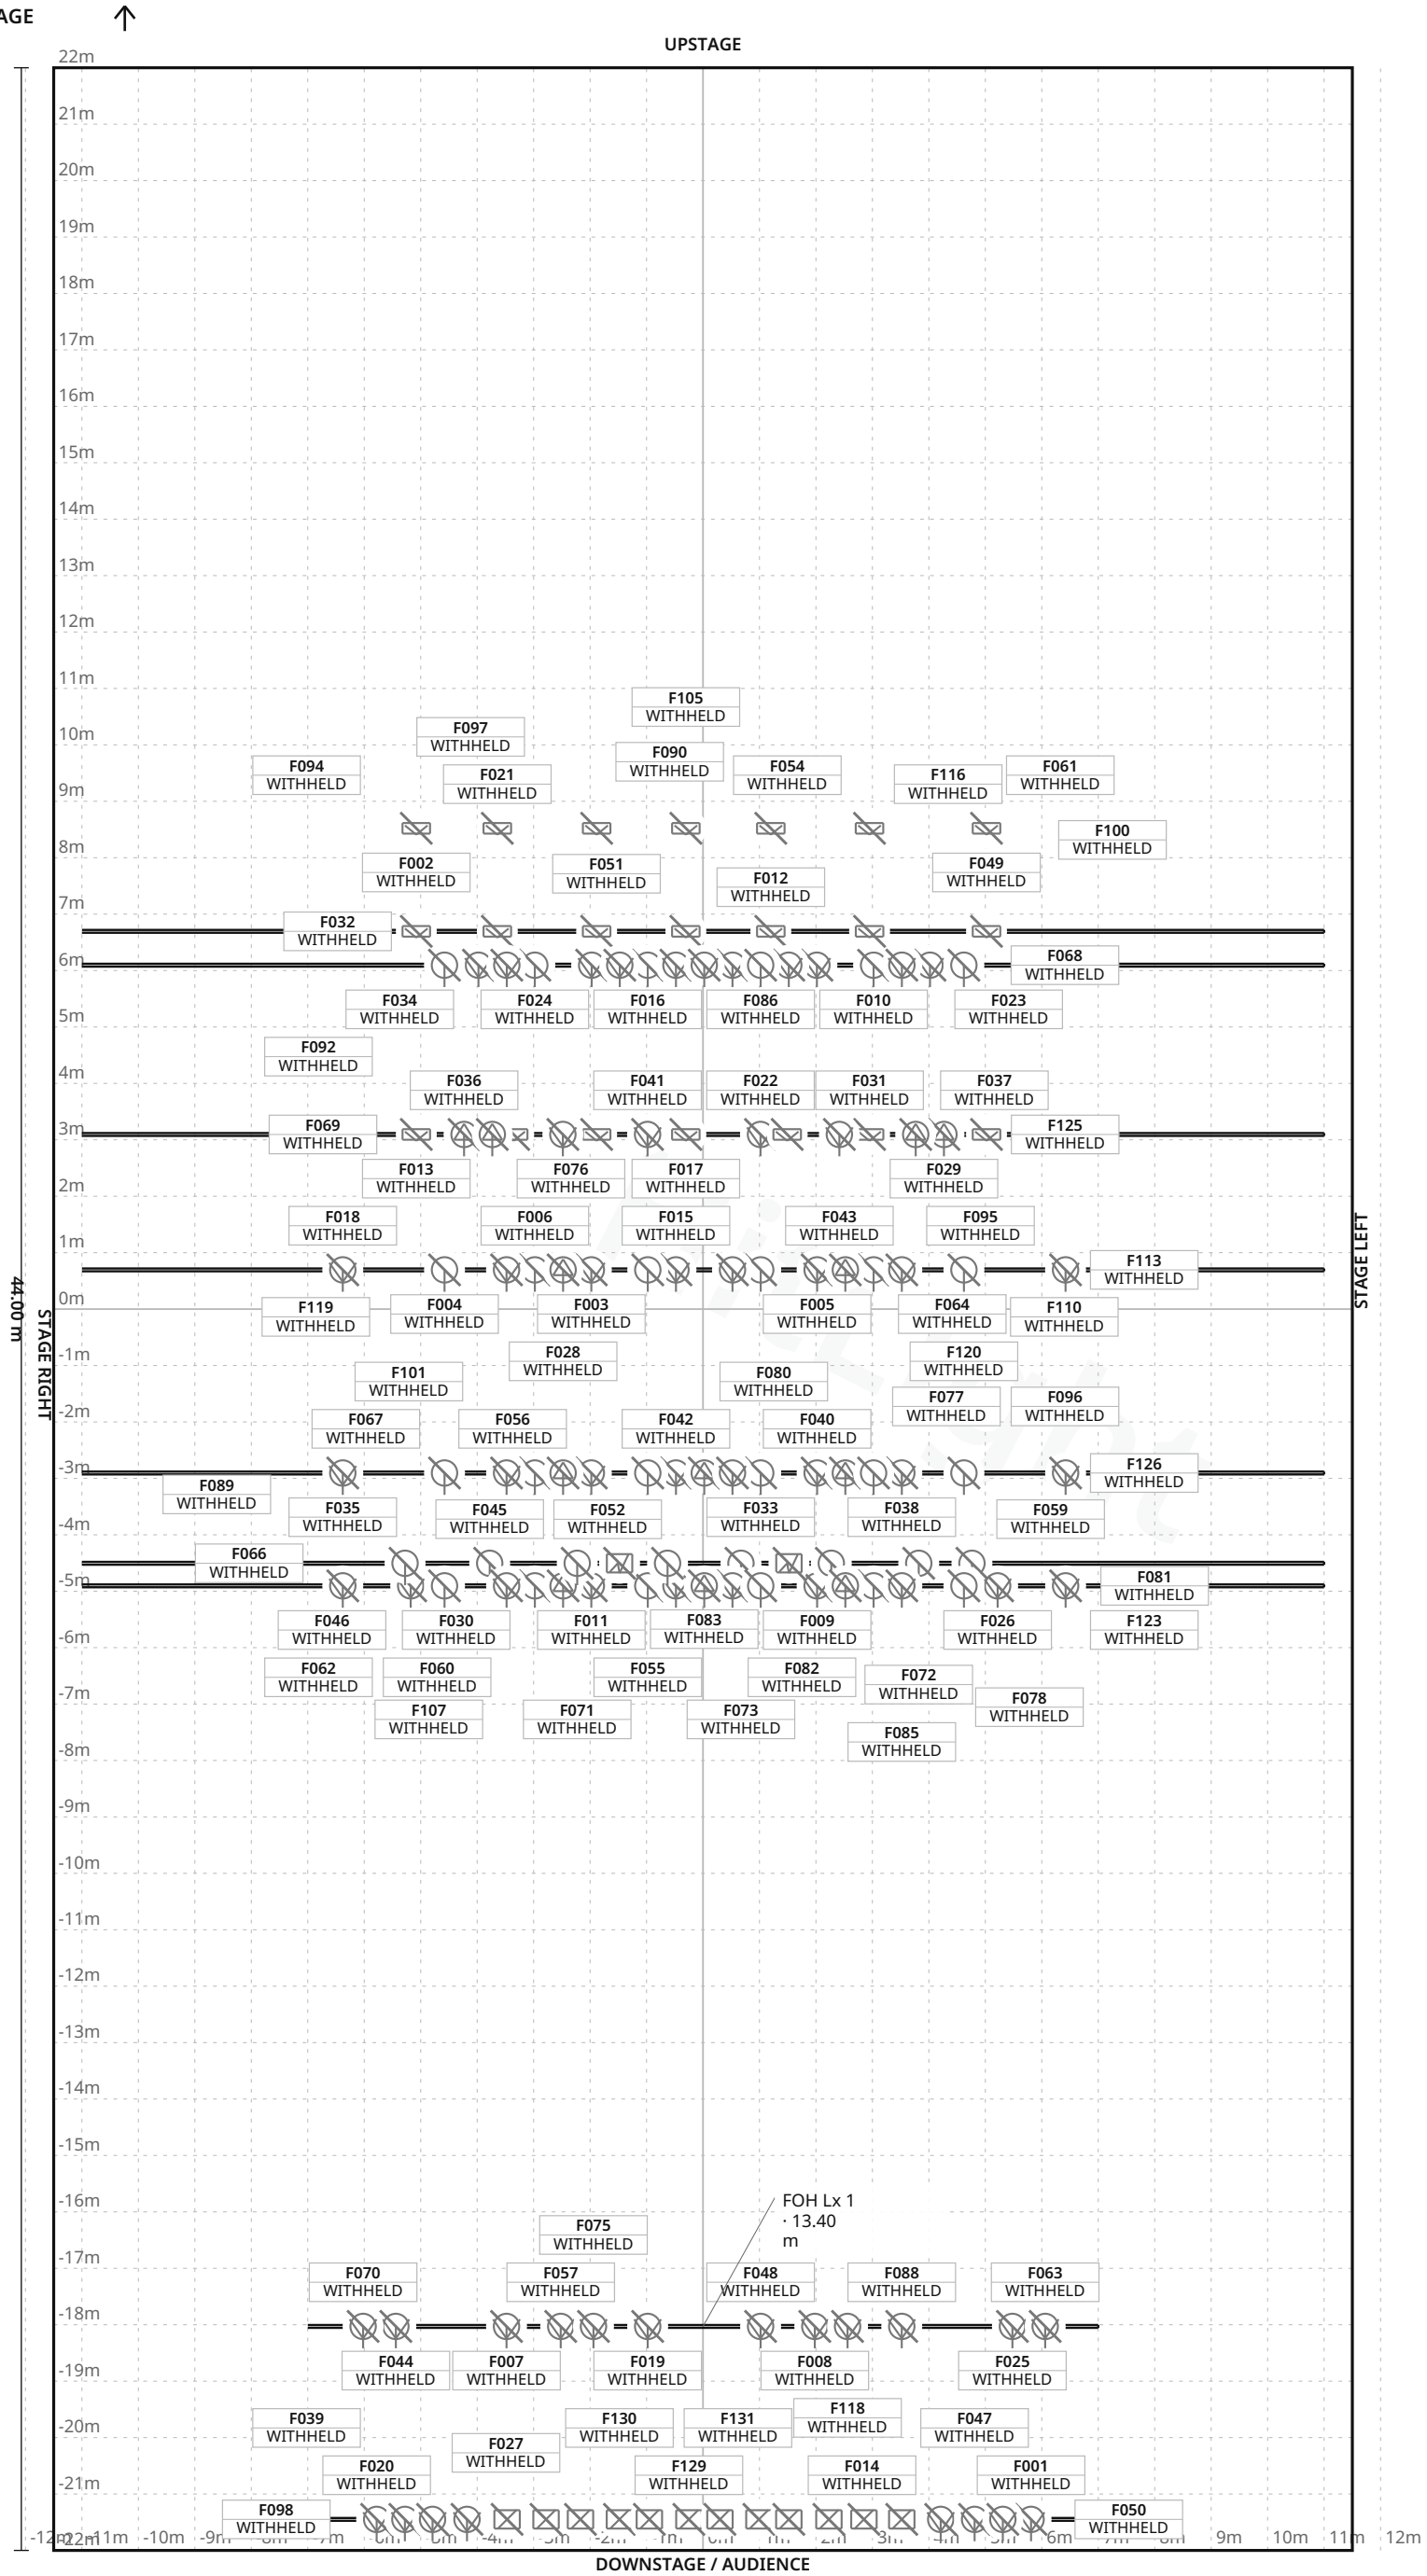

FIXTURE LEGEND

- **Source Four Zoom** — 15-30 · Spot Light · 14×
- **SolaFrame 1000** — Profile Spot · 8×
- **Atomic 3000 LED** — Strobe · 2×
- **Cadenza F** — Spot Light · 12×
- **Altman LED** — Spectra CYC 200 RGBA · Cyc Light · 21×
- **Altman LED** — Spectra Star PAR 100W RGBA · PAR Light · 24×
- **ETC Source Four** — LED Series 3 Lustr Zoom 15/30 Profile · Other · 12×
- **Selecon Arena** — 2kW Fresnel · Spot Light · 35×
- **Thomas PAR64** — CP61 1kW · PAR Light · 8×
- **White Light VSFX** — 2kW effect projector · Profile Spot · 4×

Stage 23.00 m W × 44.00 m D · Grid 1 m

35 fixture labels omitted in this view due to crowding · see DMX patch

Tuen Mun Town Hall · Auditorium

LIGHT PLOT · PLAN · Auditorium

HitLight · Tuen Mun Town Hall

3 Tuen Hi Road, Tuen Mun, New Territories, Hong Kong, Tuen Mun, Hong Kong SAR China

DWG HL · SCALE 1:125 · metric · PRINT AT 100%

Drawn HitLight

Generated from the saved show

SOURCE 6ce0a6189e22

SYMBOL LEGEND

10 TYPES · 140 FIXTURES · COLOUR BY TYPE



ETC Source Four Zoom 15-30

Spot Light · Unverified · TBC ch · category symbol

14 physical · 14 plotted

14 disabled · 0 unplaced



High End Systems SolaFrame 1000

Profile Spot · Unverified · TBC ch · category symbol

8 physical · 8 plotted

8 disabled · 0 unplaced



Martin Professional Atomic 3000 LED

Strobe · Unverified · TBC ch · category symbol

2 physical · 2 plotted

2 disabled · 0 unplaced



Strand Lighting Cadenza F

Spot Light · Unverified · TBC ch · category symbol

12 physical · 12 plotted

12 disabled · 0 unplaced



Unverified source fixture Altman LED Spectra CYC 200 RGBA

Cyc Light · Unverified · TBC ch · category symbol

21 physical · 21 plotted

21 disabled · 0 unplaced



Unverified source fixture Altman LED Spectra Star PAR 100W RGBA

PAR Light · Unverified · TBC ch · category symbol

24 physical · 24 plotted

24 disabled · 0 unplaced



Unverified source fixture ETC Source Four LED Series 3 Lustr Zoom 15/30 Profile

Other · Unverified · TBC ch · category symbol

12 physical · 12 plotted

12 disabled · 0 unplaced



Unverified source fixture Selecon Arena 2kW Fresnel

Spot Light · Unverified · TBC ch · category symbol

35 physical · 35 plotted

35 disabled · 0 unplaced

Tuen Mun Town Hall · Auditorium

SYMBOL LEGEND · Auditorium

HitLight · Tuen Mun Town Hall

3 Tuen Hi Road, Tuen Mun, New Territories, Hong Kong, Tuen Mun, Hong Kong SAR China

DWG HL · METRIC

Drawn HitLight

Generated from the saved show

SOURCE 6ce0a6189e22

SYMBOL LEGEND · CONTINUED



Unverified source fixture Thomas PAR64 CP61 1kW

PAR Light · Unverified · TBC ch · category symbol

8 physical · 8 plotted

8 disabled · 0 unplaced



Unverified source fixture White Light VSFX 2kW effect projector

Profile Spot · Unverified · TBC ch · category symbol

4 physical · 4 plotted

4 disabled · 0 unplaced

HitLight

GENERAL NOTES

1. Source-based lighting plan. Confirm the current rig with the venue.
2. PARTIAL: included fixtures are not a full physical-unit census.
3. DMX PATCH WITHHELD: provisional or unchecked addresses are not published.
4. Approximate planning view; not official venue paperwork or output-ready. Original HitLight symbols only; no source pages, OEM meshes, photos or logos. Original files remain private; modes and patch unverified.

HitLight

STAGE ELEMENTS

NAME	TYPE	POSITION	TRIM / SIZE
LB4 4th Elec.	pipe	X 0.00 m · Z -0.69 m	7.50 m · 22.00 m W × 0.05 m D
LB2 2nd Elec.	pipe	X 0.00 m · Z 4.50 m	7.50 m · 22.00 m W × 0.05 m D
LB5 5th Elec.	pipe	X 0.00 m · Z -3.10 m	7.50 m · 22.00 m W × 0.05 m D
FOH Lx 1	pipe	X 0.00 m · Z 18.03 m	13.40 m · 14.00 m W × 0.05 m D
LB6 6th Elec.	pipe	X 0.00 m · Z -6.09 m	7.50 m · 22.00 m W × 0.05 m D
LB3 3rd Elec.	pipe	X 0.00 m · Z 2.90 m	7.50 m · 22.00 m W × 0.05 m D
LB1 1st Elec.	pipe	X 0.00 m · Z 4.91 m	7.50 m · 22.00 m W × 0.05 m D
FOH Lx 2	pipe	X 0.00 m · Z 21.45 m	13.50 m · 13.60 m W × 0.05 m D
LB7 Cyc. Light	pipe	X 0.00 m · Z -6.70 m	7.50 m · 22.00 m W × 0.05 m D

Tuen Mun Town Hall · Auditorium

STAGE ELEMENTS · Auditorium

HitLight · Tuen Mun Town Hall

3 Tuen Hi Road, Tuen Mun, New Territories, Hong Kong, Tuen Mun, Hong Kong SAR China

DWG HL · METRIC

Drawn HitLight

Generated from the saved show

SOURCE 6ce0a6189e22

FIXTURE SCHEDULE

Fixture	Manufacturer / model	Position / mount	Mode / output
VISUAL PLANNING · DMX PATCH WITHHELD			
F001	ETC / Source Four Zoom 15-30	FOH Lx 2	Unverified · Output excluded
F002	Unverified source fixture / Altman LED Spectra CYC 200 RGBA	PLOTTED	Unverified · Output excluded
F003	Unverified source fixture / Selecon Arena 2kW Fresnel	LB4 4th Elec.	Unverified · Output excluded
F004	Unverified source fixture / Altman LED Spectra Star PAR 100W RGBA	LB4 4th Elec.	Unverified · Output excluded
F005	Unverified source fixture / Selecon Arena 2kW Fresnel	LB4 4th Elec.	Unverified · Output excluded
F006	Unverified source fixture / Altman LED Spectra Star PAR 100W RGBA	LB4 4th Elec.	Unverified · Output excluded
F007	Strand Lighting / Cadenza F	FOH Lx 1	Unverified · Output excluded
F008	Strand Lighting / Cadenza F	FOH Lx 1	Unverified · Output excluded
F009	Unverified source fixture / Selecon Arena 2kW Fresnel	LB1 1st Elec.	Unverified · Output excluded
F010	Unverified source fixture / Altman LED Spectra Star PAR 100W RGBA	LB6 6th Elec.	Unverified · Output excluded
F011	Unverified source fixture / Selecon Arena 2kW Fresnel	LB1 1st Elec.	Unverified · Output excluded
F012	Unverified source fixture / Altman LED Spectra CYC 200 RGBA	LB7 Cyc. Light	Unverified · Output excluded
F013	Unverified source fixture / Altman LED Spectra CYC 200 RGBA	LB5 5th Elec.	Unverified · Output excluded
F014	ETC / Source Four Zoom 15-30	FOH Lx 2	Unverified · Output excluded
F015	Unverified source fixture / Selecon Arena 2kW Fresnel	LB4 4th Elec.	Unverified · Output excluded
F016	Unverified source fixture / Altman LED Spectra Star PAR 100W RGBA	LB6 6th Elec.	Unverified · Output excluded
F017	Unverified source fixture / Altman LED Spectra CYC 200 RGBA	LB5 5th Elec.	Unverified · Output excluded
F018	ETC / Source Four Zoom 15-30	LB4 4th Elec.	Unverified · Output excluded
F019	Strand Lighting / Cadenza F	FOH Lx 1	Unverified · Output excluded
F020	ETC / Source Four Zoom 15-30	FOH Lx 2	Unverified · Output excluded

Planning reference only. Confirm installed modes and patch with the venue.

Tuen Mun Town Hall · Auditorium

FIXTURE SCHEDULE · Auditorium

HitLight · Tuen Mun Town Hall

3 Tuen Hi Road, Tuen Mun, New Territories, Hong Kong, Tuen Mun, Hong Kong SAR China

DWG HL · METRIC

Drawn HitLight

Generated from the saved show

SOURCE 6ce0a6189e22

Fixture	Manufacturer / model	Position / mount	Mode / output
VISUAL PLANNING · DMX PATCH WITHHELD			
F021	Unverified source fixture / Altman LED Spectra CYC 200 RGBA	PLOTTED	Unverified · Output excluded
F022	Unverified source fixture / Selecon Arena 2kW Fresnel	LB5 5th Elec.	Unverified · Output excluded
F023	Unverified source fixture / Selecon Arena 2kW Fresnel	LB6 6th Elec.	Unverified · Output excluded
F024	Unverified source fixture / Altman LED Spectra Star PAR 100W RGBA	LB6 6th Elec.	Unverified · Output excluded
F025	Strand Lighting / Cadenza F	FOH Lx 1	Unverified · Output excluded
F026	Unverified source fixture / Selecon Arena 2kW Fresnel	LB1 1st Elec.	Unverified · Output excluded
F027	ETC / Source Four Zoom 15-30	FOH Lx 2	Unverified · Output excluded
F028	High End Systems / SolaFrame 1000	LB4 4th Elec.	Unverified · Output excluded
F029	Unverified source fixture / White Light VSFX 2kW effect projector	LB5 5th Elec.	Unverified · Output excluded
F030	Unverified source fixture / Altman LED Spectra Star PAR 100W RGBA	LB1 1st Elec.	Unverified · Output excluded
F031	Unverified source fixture / Altman LED Spectra CYC 200 RGBA	LB5 5th Elec.	Unverified · Output excluded
F032	Unverified source fixture / Altman LED Spectra CYC 200 RGBA	LB7 Cyc. Light	Unverified · Output excluded
F033	Unverified source fixture / Altman LED Spectra Star PAR 100W RGBA	LB3 3rd Elec.	Unverified · Output excluded
F034	Unverified source fixture / Selecon Arena 2kW Fresnel	LB6 6th Elec.	Unverified · Output excluded
F035	ETC / Source Four Zoom 15-30	LB3 3rd Elec.	Unverified · Output excluded
F036	Unverified source fixture / White Light VSFX 2kW effect projector	LB5 5th Elec.	Unverified · Output excluded
F037	Unverified source fixture / White Light VSFX 2kW effect projector	LB5 5th Elec.	Unverified · Output excluded
F038	Unverified source fixture / Selecon Arena 2kW Fresnel	LB3 3rd Elec.	Unverified · Output excluded
F039	ETC / Source Four Zoom 15-30	FOH Lx 2	Unverified · Output excluded
F040	Unverified source fixture / Selecon Arena 2kW Fresnel	LB3 3rd Elec.	Unverified · Output excluded

Planning reference only. Confirm installed modes and patch with the venue.

Tuen Mun Town Hall · Auditorium

FIXTURE SCHEDULE · Auditorium

HitLight · Tuen Mun Town Hall

3 Tuen Hi Road, Tuen Mun, New Territories, Hong Kong, Tuen Mun, Hong Kong SAR China

DWG HL · METRIC

Drawn HitLight

Generated from the saved show

SOURCE 6ce0a6189e22

FIXTURE SCHEDULE · CONTINUED

Fixture	Manufacturer / model	Position / mount	Mode / output
VISUAL PLANNING · DMX PATCH WITHHELD			
F041	Unverified source fixture / Selecon Arena 2kW Fresnel	LB5 5th Elec.	Unverified · Output excluded
F042	Unverified source fixture / Selecon Arena 2kW Fresnel	LB3 3rd Elec.	Unverified · Output excluded
F043	Unverified source fixture / Altman LED Spectra Star PAR 100W RGBA	LB4 4th Elec.	Unverified · Output excluded
F044	Strand Lighting / Cadenza F	FOH Lx 1	Unverified · Output excluded
F045	Unverified source fixture / Thomas PAR64 CP61 1kW	LB2 2nd Elec.	Unverified · Output excluded
F046	Unverified source fixture / Selecon Arena 2kW Fresnel	LB1 1st Elec.	Unverified · Output excluded
F047	ETC / Source Four Zoom 15-30	FOH Lx 2	Unverified · Output excluded
F048	Strand Lighting / Cadenza F	FOH Lx 1	Unverified · Output excluded
F049	Unverified source fixture / Altman LED Spectra CYC 200 RGBA	PLOTTED	Unverified · Output excluded
F050	ETC / Source Four Zoom 15-30	FOH Lx 2	Unverified · Output excluded
F051	Unverified source fixture / Selecon Arena 2kW Fresnel	LB6 6th Elec.	Unverified · Output excluded
F052	Unverified source fixture / Selecon Arena 2kW Fresnel	LB1 1st Elec.	Unverified · Output excluded
F053	Unverified source fixture / Selecon Arena 2kW Fresnel	LB6 6th Elec.	Unverified · Output excluded
F054	Unverified source fixture / Altman LED Spectra CYC 200 RGBA	LB7 Cyc. Light	Unverified · Output excluded
F055	Unverified source fixture / Altman LED Spectra Star PAR 100W RGBA	LB1 1st Elec.	Unverified · Output excluded
F056	Unverified source fixture / Selecon Arena 2kW Fresnel	LB3 3rd Elec.	Unverified · Output excluded
F057	Strand Lighting / Cadenza F	FOH Lx 1	Unverified · Output excluded
F058	Unverified source fixture / Altman LED Spectra CYC 200 RGBA	LB7 Cyc. Light	Unverified · Output excluded
F059	Unverified source fixture / Thomas PAR64 CP61 1kW	LB2 2nd Elec.	Unverified · Output excluded
F060	High End Systems / SolaFrame 1000	LB1 1st Elec.	Unverified · Output excluded

Planning reference only. Confirm installed modes and patch with the venue.

Tuen Mun Town Hall · Auditorium

FIXTURE SCHEDULE · Auditorium

HitLight · Tuen Mun Town Hall

3 Tuen Hi Road, Tuen Mun, New Territories, Hong Kong, Tuen Mun, Hong Kong SAR China

DWG HL · METRIC

Drawn HitLight

Generated from the saved show

SOURCE 6ce0a6189e22

Fixture	Manufacturer / model	Position / mount	Mode / output
VISUAL PLANNING · DMX PATCH WITHHELD			
F061	Unverified source fixture / Altman LED Spectra CYC 200 RGBA	LB7 Cyc. Light	Unverified · Output excluded
F062	Unverified source fixture / Altman LED Spectra Star PAR 100W RGBA	LB1 1st Elec.	Unverified · Output excluded
F063	Strand Lighting / Cadenza F	FOH Lx 1	Unverified · Output excluded
F064	Unverified source fixture / Altman LED Spectra Star PAR 100W RGBA	LB4 4th Elec.	Unverified · Output excluded
F065	Unverified source fixture / Selecon Arena 2kW Fresnel	LB6 6th Elec.	Unverified · Output excluded
F066	Unverified source fixture / Thomas PAR64 CP61 1kW	LB2 2nd Elec.	Unverified · Output excluded
F067	Unverified source fixture / Altman LED Spectra Star PAR 100W RGBA	LB3 3rd Elec.	Unverified · Output excluded
F068	Unverified source fixture / Altman LED Spectra Star PAR 100W RGBA	LB6 6th Elec.	Unverified · Output excluded
F069	Unverified source fixture / Altman LED Spectra CYC 200 RGBA	LB5 5th Elec.	Unverified · Output excluded
F070	Strand Lighting / Cadenza F	FOH Lx 1	Unverified · Output excluded
F071	Unverified source fixture / Thomas PAR64 CP61 1kW	LB2 2nd Elec.	Unverified · Output excluded
F072	Unverified source fixture / Thomas PAR64 CP61 1kW	LB2 2nd Elec.	Unverified · Output excluded
F073	Unverified source fixture / Thomas PAR64 CP61 1kW	LB2 2nd Elec.	Unverified · Output excluded
F074	Unverified source fixture / Selecon Arena 2kW Fresnel	LB6 6th Elec.	Unverified · Output excluded
F075	Strand Lighting / Cadenza F	FOH Lx 1	Unverified · Output excluded
F076	Unverified source fixture / White Light VSFX 2kW effect projector	LB5 5th Elec.	Unverified · Output excluded
F077	High End Systems / SolaFrame 1000	LB3 3rd Elec.	Unverified · Output excluded
F078	Unverified source fixture / Altman LED Spectra Star PAR 100W RGBA	LB1 1st Elec.	Unverified · Output excluded
F079	Unverified source fixture / Thomas PAR64 CP61 1kW	LB2 2nd Elec.	Unverified · Output excluded
F080	Unverified source fixture / Altman LED Spectra Star PAR 100W RGBA	LB3 3rd Elec.	Unverified · Output excluded

Planning reference only. Confirm installed modes and patch with the venue.

Fixture	Manufacturer / model	Position / mount	Mode / output
VISUAL PLANNING · DMX PATCH WITHHELD			
F081	Unverified source fixture / Altman LED Spectra Star PAR 100W RGBA	LB1 1st Elec.	Unverified · Output excluded
F082	Unverified source fixture / Selecon Arena 2kW Fresnel	LB1 1st Elec.	Unverified · Output excluded
F083	High End Systems / SolaFrame 1000	LB3 3rd Elec.	Unverified · Output excluded
F084	High End Systems / SolaFrame 1000	LB1 1st Elec.	Unverified · Output excluded
F085	Unverified source fixture / Selecon Arena 2kW Fresnel	LB1 1st Elec.	Unverified · Output excluded
F086	Unverified source fixture / Altman LED Spectra Star PAR 100W RGBA	LB6 6th Elec.	Unverified · Output excluded
F087	Unverified source fixture / Selecon Arena 2kW Fresnel	LB6 6th Elec.	Unverified · Output excluded
F088	Strand Lighting / Cadenza F	FOH Lx 1	Unverified · Output excluded
F089	ETC / Source Four Zoom 15-30	LB1 1st Elec.	Unverified · Output excluded
F090	Unverified source fixture / Altman LED Spectra CYC 200 RGBA	PLOTTED	Unverified · Output excluded
F091	Unverified source fixture / Altman LED Spectra Star PAR 100W RGBA	LB4 4th Elec.	Unverified · Output excluded
F092	Unverified source fixture / Altman LED Spectra Star PAR 100W RGBA	LB6 6th Elec.	Unverified · Output excluded
F093	Martin Professional / Atomic 3000 LED	LB2 2nd Elec.	Unverified · Output excluded
F094	Unverified source fixture / Altman LED Spectra CYC 200 RGBA	LB7 Cyc. Light	Unverified · Output excluded
F095	Unverified source fixture / Selecon Arena 2kW Fresnel	LB4 4th Elec.	Unverified · Output excluded
F096	Unverified source fixture / Altman LED Spectra Star PAR 100W RGBA	LB3 3rd Elec.	Unverified · Output excluded
F097	Unverified source fixture / Altman LED Spectra CYC 200 RGBA	PLOTTED	Unverified · Output excluded
F098	ETC / Source Four Zoom 15-30	FOH Lx 2	Unverified · Output excluded
F099	Unverified source fixture / Selecon Arena 2kW Fresnel	LB6 6th Elec.	Unverified · Output excluded
F100	Unverified source fixture / Altman LED Spectra CYC 200 RGBA	LB7 Cyc. Light	Unverified · Output excluded

Planning reference only. Confirm installed modes and patch with the venue.

FIXTURE SCHEDULE · CONTINUED

Fixture	Manufacturer / model	Position / mount	Mode / output
VISUAL PLANNING · DMX PATCH WITHHELD			
F101	Unverified source fixture / Altman LED Spectra Star PAR 100W RGBA	LB3 3rd Elec.	Unverified · Output excluded
F102	Unverified source fixture / Selecon Arena 2kW Fresnel	LB5 5th Elec.	Unverified · Output excluded
F103	Unverified source fixture / Selecon Arena 2kW Fresnel	LB6 6th Elec.	Unverified · Output excluded
F104	Unverified source fixture / Selecon Arena 2kW Fresnel	LB1 1st Elec.	Unverified · Output excluded
F105	Unverified source fixture / Altman LED Spectra CYC 200 RGBA	PLOTTED	Unverified · Output excluded
F106	Unverified source fixture / Selecon Arena 2kW Fresnel	LB4 4th Elec.	Unverified · Output excluded
F107	Martin Professional / Atomic 3000 LED	LB2 2nd Elec.	Unverified · Output excluded
F108	Unverified source fixture / Thomas PAR64 CP61 1kW	LB2 2nd Elec.	Unverified · Output excluded
F109	Unverified source fixture / Altman LED Spectra CYC 200 RGBA	LB5 5th Elec.	Unverified · Output excluded
F110	Unverified source fixture / Altman LED Spectra Star PAR 100W RGBA	LB3 3rd Elec.	Unverified · Output excluded
F111	High End Systems / SolaFrame 1000	LB1 1st Elec.	Unverified · Output excluded
F112	Unverified source fixture / Altman LED Spectra Star PAR 100W RGBA	LB1 1st Elec.	Unverified · Output excluded
F113	ETC / Source Four Zoom 15-30	LB4 4th Elec.	Unverified · Output excluded
F114	Unverified source fixture / Altman LED Spectra CYC 200 RGBA	LB5 5th Elec.	Unverified · Output excluded
F115	High End Systems / SolaFrame 1000	LB3 3rd Elec.	Unverified · Output excluded
F116	Unverified source fixture / Altman LED Spectra CYC 200 RGBA	PLOTTED	Unverified · Output excluded
F117	Unverified source fixture / Selecon Arena 2kW Fresnel	LB3 3rd Elec.	Unverified · Output excluded
F118	Strand Lighting / Cadenza F	FOH Lx 1	Unverified · Output excluded
F119	Unverified source fixture / Selecon Arena 2kW Fresnel	LB3 3rd Elec.	Unverified · Output excluded
F120	Unverified source fixture / Altman LED Spectra Star PAR 100W RGBA	LB4 4th Elec.	Unverified · Output excluded

Planning reference only. Confirm installed modes and patch with the venue.

Fixture	Manufacturer / model	Position / mount	Mode / output
VISUAL PLANNING · DMX PATCH WITHHELD			
F121	Unverified source fixture / Selecon Arena 2kW Fresnel	LB4 4th Elec.	Unverified · Output excluded
F122	High End Systems / SolaFrame 1000	LB4 4th Elec.	Unverified · Output excluded
F123	ETC / Source Four Zoom 15-30	LB1 1st Elec.	Unverified · Output excluded
F124	Unverified source fixture / Selecon Arena 2kW Fresnel	LB6 6th Elec.	Unverified · Output excluded
F125	Unverified source fixture / Altman LED Spectra CYC 200 RGBA	LB5 5th Elec.	Unverified · Output excluded
F126	ETC / Source Four Zoom 15-30	LB3 3rd Elec.	Unverified · Output excluded
F127	Unverified source fixture / Selecon Arena 2kW Fresnel	LB5 5th Elec.	Unverified · Output excluded
F128	Unverified source fixture / Selecon Arena 2kW Fresnel	LB6 6th Elec.	Unverified · Output excluded
F129	Unverified source fixture / ETC Source Four LED Series 3 Lustr Zoom 15/30...	FOH Lx 2	Unverified · Output excluded
F130	Unverified source fixture / ETC Source Four LED Series 3 Lustr Zoom 15/30...	FOH Lx 2	Unverified · Output excluded
F131	Unverified source fixture / ETC Source Four LED Series 3 Lustr Zoom 15/30...	FOH Lx 2	Unverified · Output excluded
F132	Unverified source fixture / ETC Source Four LED Series 3 Lustr Zoom 15/30...	FOH Lx 2	Unverified · Output excluded
F133	Unverified source fixture / ETC Source Four LED Series 3 Lustr Zoom 15/30...	FOH Lx 2	Unverified · Output excluded
F134	Unverified source fixture / ETC Source Four LED Series 3 Lustr Zoom 15/30...	FOH Lx 2	Unverified · Output excluded
F135	Unverified source fixture / ETC Source Four LED Series 3 Lustr Zoom 15/30...	FOH Lx 2	Unverified · Output excluded
F136	Unverified source fixture / ETC Source Four LED Series 3 Lustr Zoom 15/30...	FOH Lx 2	Unverified · Output excluded
F137	Unverified source fixture / ETC Source Four LED Series 3 Lustr Zoom 15/30...	FOH Lx 2	Unverified · Output excluded
F138	Unverified source fixture / ETC Source Four LED Series 3 Lustr Zoom 15/30...	FOH Lx 2	Unverified · Output excluded
F139	Unverified source fixture / ETC Source Four LED Series 3 Lustr Zoom 15/30...	FOH Lx 2	Unverified · Output excluded
F140	Unverified source fixture / ETC Source Four LED Series 3 Lustr Zoom 15/30...	FOH Lx 2	Unverified · Output excluded

Planning reference only. Confirm installed modes and patch with the venue.

VALIDATION APPENDIX

WARNING · PATCH_WITHHELD

DMX patch facts are withheld pending source verification. This planning document cannot be used for hardware output.

Objects: — · Remediation: review the source facts and regenerate.

WARNING · MODE_UNVERIFIED

DMX modes are unverified; output remains excluded.

Objects: F001–F140 · Remediation: review the source facts and regenerate.

WARNING · FIXTURE_DISABLED

Fixtures are disabled for this visual planning reconstruction.

Objects: F001–F140 · Remediation: review the source facts and regenerate.

WARNING · TITLE_METADATA_INCOMPLETE

Some professional title-block metadata is missing; the document will show an em dash.

Objects: 9e5e35dab0fe18c8b921154c · Remediation: review the source facts and regenerate.

HitLight

VENUE & DRAWING SOURCES

Tuen Mun Town Hall

Auditorium · House rig / standard

3 Tuen Hi Road, Tuen Mun, New Territories, Hong Kong, Tuen Mun, Tuen Mun District, New Territories, HK

https://www.lcsd.gov.hk/en/tmth/

Sources checked 2026-10-22

Generated by HitLight from the reviewed partial Tuen Mun Town Hall reconstruction. Venue sources are cited as facts; their original artwork remains private.

Symbols: HitLight-owned category artwork. No manufacturer model geometry or original source pages included.

Partial source-based planning reconstruction; the current installation and complete fixture census are unverified.

Source-matched catalogue bodies are shown where available. Unresolved source identities remain labelled visual markers. Installed modes and DMX patch require verification; visual-only fixtures remain excluded from output.

104 source-labelled fixture records retain unconfirmed exact catalogue identities or modes; their printed source names and labelled display substitutions remain unchanged.

140 source-based records in this scenario display 88 approximate public catalogue housings and 52 labelled visual fallbacks. 8 existing display references now use their available approved bodies. Source identities, labelled donors, modes, patch and output exclusions remain unchanged; current installation and optics are unverified.

140 records display 88 approximate public catalogue housings or labelled donors and 52 visual fallbacks. 35 display references use newly authored approximate Selecon Arena Fresnel housings. These do not identify installed products or verify wattage, optics, native DMX, dimming, rigging or hardware. Original source, geometry, mode, patch and output-exclusion qualifications remain.

140 records display 88 approximate public catalogue housings or labelled donors and 52 visual fallbacks. 21 Spectra Cyc 200 bodies now have verified original-work public permission; geometry and native profiles are unchanged. Hardware revision, optics and accessories remain approximate. Existing source/donor identities, geometry, mode/patch and output exclusions remain qualified.

Approximate planning view; not official venue paperwork or output-ready. Original HitLight symbols only; no source pages, OEM meshes, photos or logos. Original files remain private; modes and patch unverified.

Official venue / technical information page (lists the venue rooms and links the technical documents): https://www2.lcsd.gov.hk/en/tech/lcsd_patss_nt.html · checked 2026-10-22

Stage plan / ground plan drawing. Linked from https://www2.lcsd.gov.hk/en/tech/lcsd_patss_nt.html: https://www2.lcsd.gov.hk/en/tech/common/venue_drawing/tmth-aud-dwg.pdf · checked 2026-10-22

FULL Technical Information (contacts, stage, lighting/sound/AV equipment lists). Linked from https://www2.lcsd.gov.hk/en/tech/lcsd_patss_nt.html: https://www2.lcsd.gov.hk/en/tech/common/pdf/en/tmth-aud-lfe.pdf · checked 2026-10-22

Lx Plan (house lighting plan). Linked from https://www2.lcsd.gov.hk/en/tech/lcsd_patss_nt.html: https://www2.lcsd.gov.hk/en/tech/common/venue_lxplan/tmth-aud-lxplan.pdf · checked 2026-10-22

Extra power outlet plan. Linked from https://www2.lcsd.gov.hk/en/tech/lcsd_patss_nt.html: https://www2.lcsd.gov.hk/en/tech/common/venue_power%20plan/tmth-aud-power%20outlet.pdf · checked 2026-10-22

Basic Technical Information sheet. Linked from https://www2.lcsd.gov.hk/en/tech/lcsd_patss_nt.html: https://www2.lcsd.gov.hk/en/tech/common/pdf/en/tmth-aud-sfe.pdf · checked 2026-10-22

Speaker position plan. Linked from https://www2.lcsd.gov.hk/en/tech/lcsd_patss_nt.html: https://www2.lcsd.gov.hk/en/tech/common/venue_spkplan/tmth-aud-spk%20plan.pdf · checked 2026-10-22

HitLight | hitlight.app

VENUE & DRAWING SOURCES

FULL Technical Information (contacts, stage, lighting/sound/AV equipment lists). Linked from https://www2.lcsd.gov.hk/en/tech/lcsd_patss_nt.html: https://www2.lcsd.gov.hk/en/tech/common/pdf/en/tmth-ca-lfe.pdf · checked 2026-10-22

Lx Plan (house lighting plan). Linked from https://www2.lcsd.gov.hk/en/tech/lcsd_patss_nt.html: https://www2.lcsd.gov.hk/en/tech/common/venue_lxplan/tmth-ca-lxplan.pdf · checked 2026-10-22

Extra power outlet plan. Linked from https://www2.lcsd.gov.hk/en/tech/lcsd_patss_nt.html: https://www2.lcsd.gov.hk/en/tech/common/venue_power%20plan/tmth-ca-power%20outlet.pdf · checked 2026-10-22

Basic Technical Information sheet. Linked from https://www2.lcsd.gov.hk/en/tech/lcsd_patss_nt.html: https://www2.lcsd.gov.hk/en/tech/common/pdf/en/tmth-ca-sfe.pdf · checked 2026-10-22

Speaker position plan. Linked from https://www2.lcsd.gov.hk/en/tech/lcsd_patss_nt.html: https://www2.lcsd.gov.hk/en/tech/common/venue_spkplan/tmth-ca-spk%20plan.pdf · checked 2026-10-22

Stage plan / ground plan drawing. Linked from https://www2.lcsd.gov.hk/en/tech/lcsd_patss_nt.html: https://www2.lcsd.gov.hk/en/tech/common/venue_drawing/tmth-cah-dwg.pdf · checked 2026-10-22

Colour filter schedule (stock gel list). Linked from https://www2.lcsd.gov.hk/en/tech/lcsd_patss_nt.html: https://www2.lcsd.gov.hk/en/tech/common/venue_color%20gel/tmth-color%20schedule.pdf · checked 2026-10-22

Hanging plot (fly bar schedule). Linked from https://www2.lcsd.gov.hk/en/tech/lcsd_patss_nt.html: https://www2.lcsd.gov.hk/en/tech/common/venue_hangplot/tmth-plot.pdf · checked 2026-10-22

Public venue page: https://www.hitlight.app/venues/hong-kong-sar-china/tuen-mun-town-hall-9e5e35da

HitLight