
UPSTAGE ↑

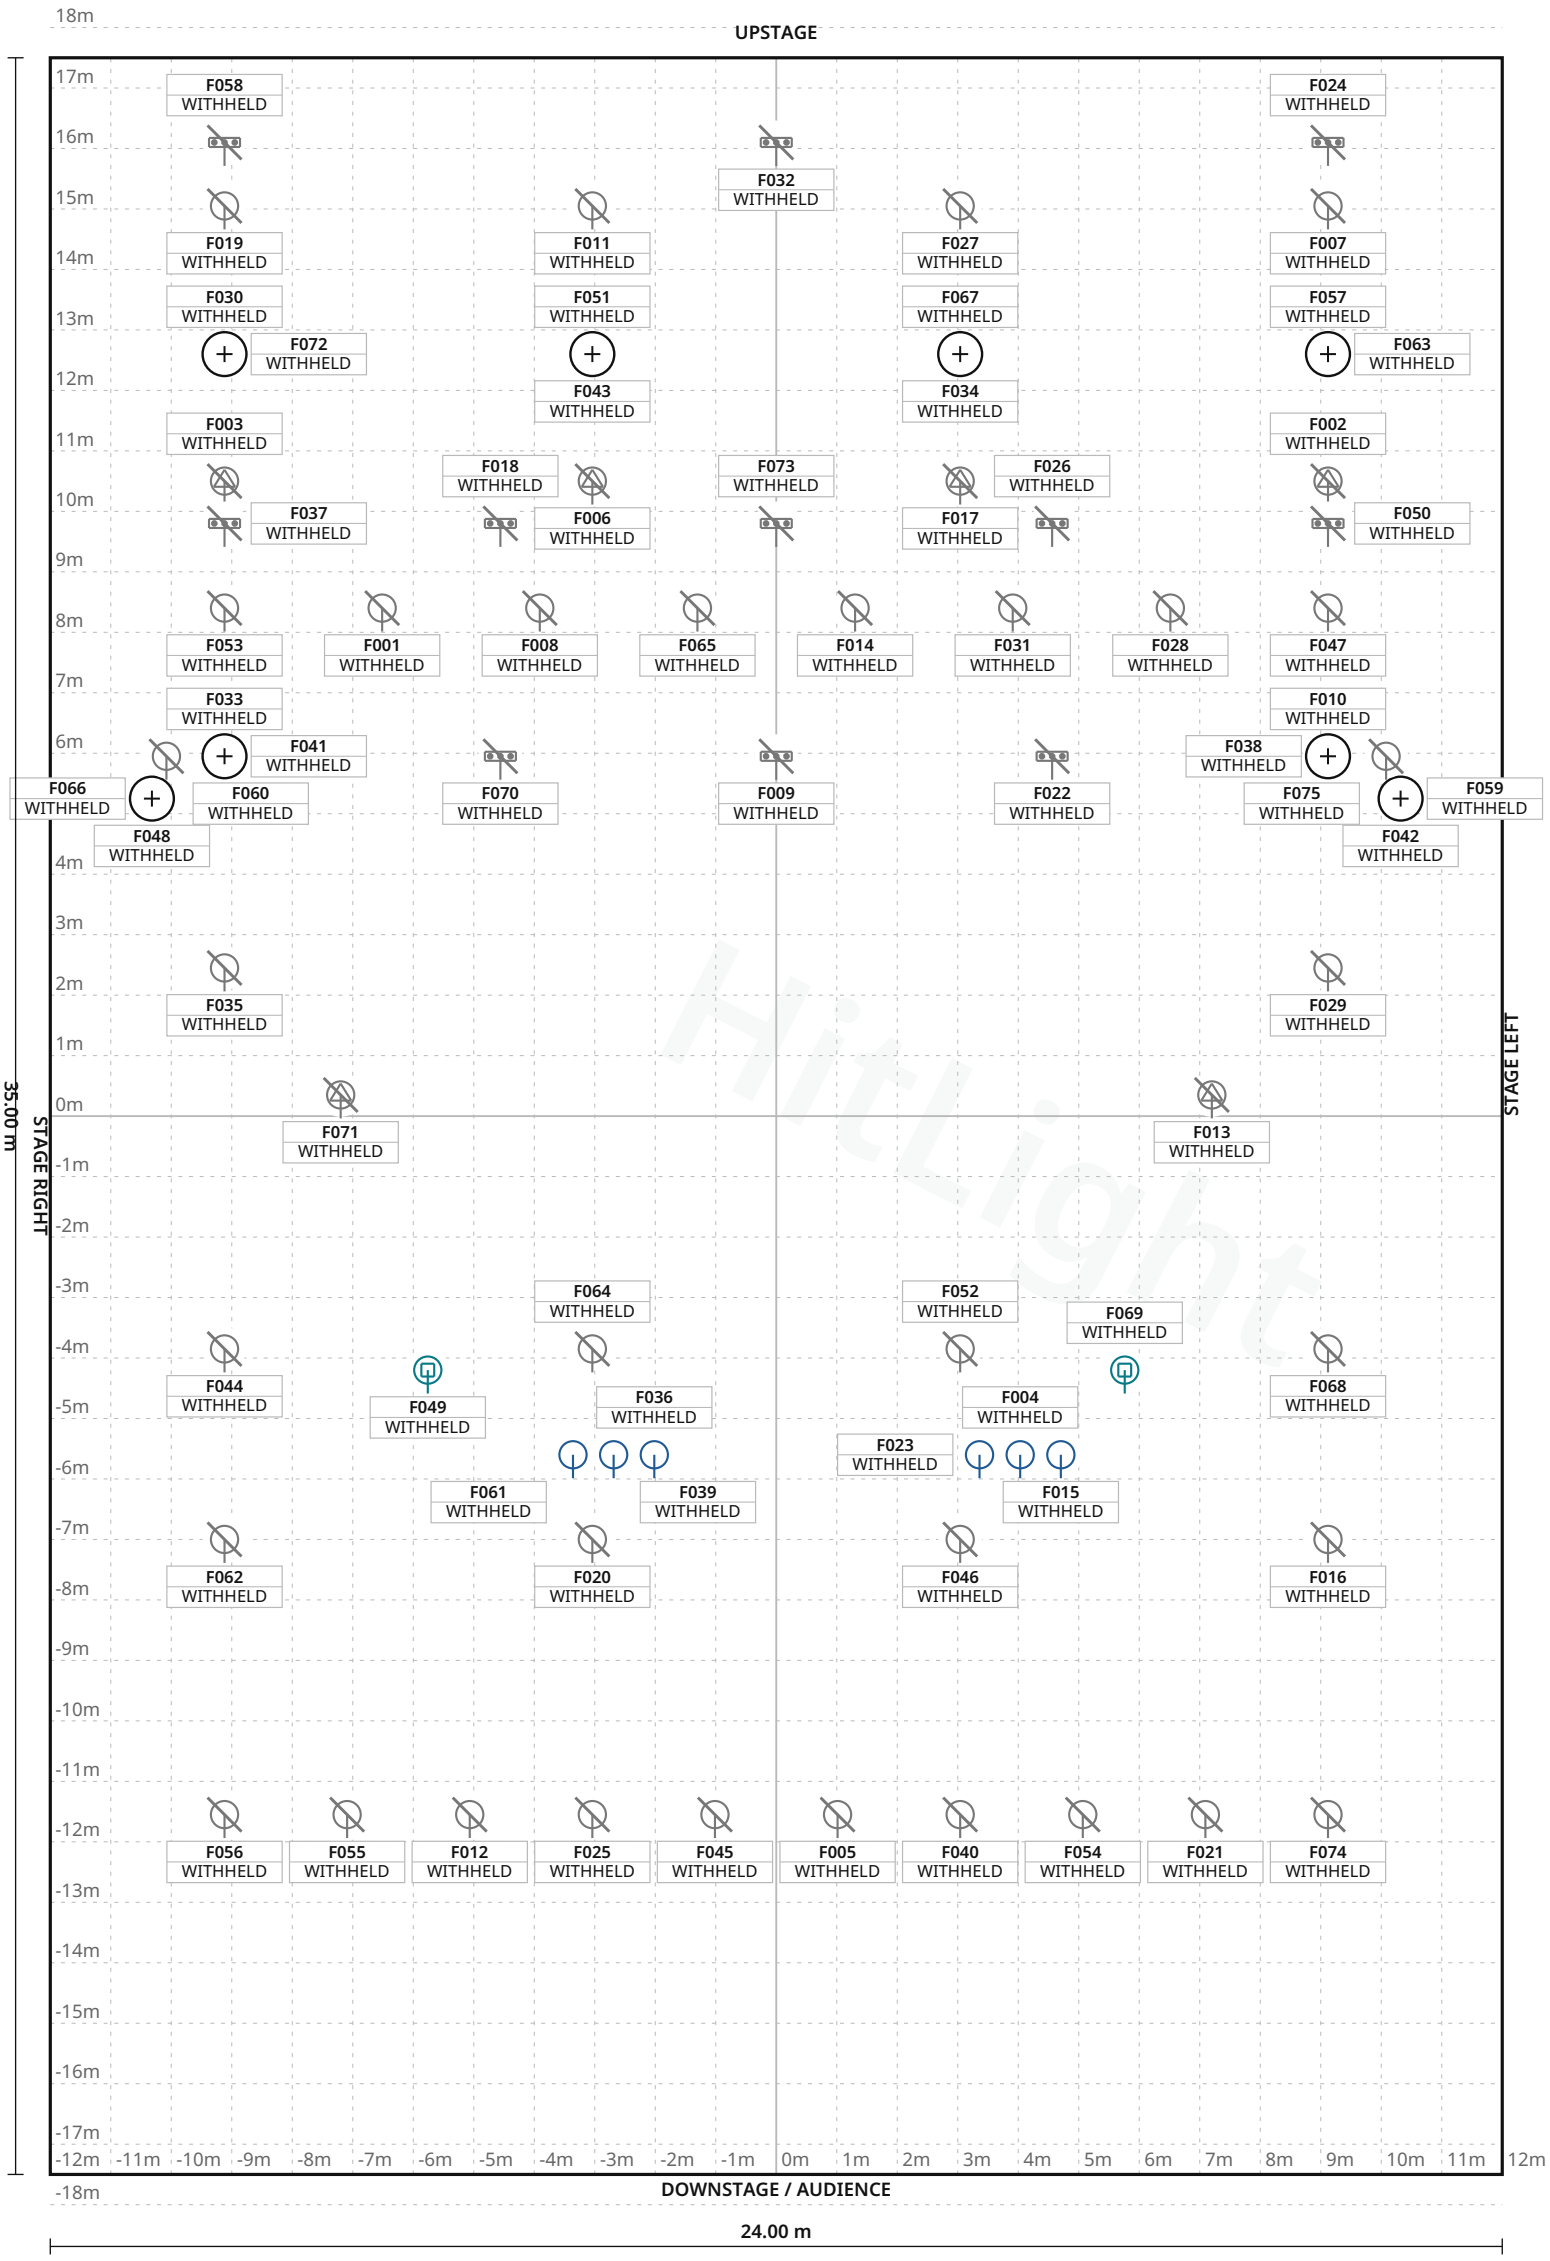

Hitlight

FIXTURE LEGEND

- **Q-Spot 40 RGBW** (original body) — PAR Light · 6×
- **TourLED 42CM** — PAR Light · 4×
- **MAC 350 Entour** — Profile Spot · 4×
- **MAC 500** — Profile Spot · 2×
- **ADB/Strand** conventional plotbody — PAR Light · 28×
- **ADB/Strand side** conventional — PAR Light · 4×
- **ETCSourceFourSer** ies3 — PAR Light · 4×
- **GLPImpression120** RZ — Moving Head · 4×
- **LightmaxxStageCo** lor24TriLED — LED Bar · 17×
- **Hero Wash 340FX** RGBW Zoom — Moving Head · 2×

Stage 24.00 m W × 35.00 m D · Grid 1 m

Stadthalle Alsdorf · Documented rig · room assignment unverified

LIGHT PLOT · PLAN · Documented rig · room assignment unverified

HitLight · Stadthalle Alsdorf

Annastraße 2-6, 52477, Alsdorf, Germany

DWG HL · SCALE 1:125 · metric · PRINT AT 100%

Drawn HitLight

Generated from the saved show

SOURCE d94e8116026a

SYMBOL LEGEND

10 TYPES · 75 FIXTURES · COLOUR BY TYPE

Cameo Q-Spot 40 RGBW (original body) PAR Light · 9ch Mode · 9 ch · category symbol	**6 physical · 6 plotted** 0 disabled · 0 unplaced
Expolite TourLED 42CM PAR Light · Unverified · TBC ch · category symbol	**4 physical · 4 plotted** 4 disabled · 0 unplaced
Martin MAC 350 Entour Profile Spot · Unverified · TBC ch · category symbol	**4 physical · 4 plotted** 4 disabled · 0 unplaced
Martin MAC 500 Profile Spot · Unverified · TBC ch · category symbol	**2 physical · 2 plotted** 2 disabled · 0 unplaced
Unverified source fixture ADB/Strand conventional plotbody PAR Light · Unverified · TBC ch · category symbol	**28 physical · 28 plotted** 28 disabled · 0 unplaced
Unverified source fixture ADB/Strand side conventional PAR Light · Unverified · TBC ch · category symbol	**4 physical · 4 plotted** 4 disabled · 0 unplaced
Unverified source fixture ETCSourceFourSeries3 PAR Light · Unverified · TBC ch · category symbol	**4 physical · 4 plotted** 4 disabled · 0 unplaced
Unverified source fixture GLPImpression120RZ Moving Head · Unverified · TBC ch · category symbol	**4 physical · 4 plotted** 4 disabled · 0 unplaced

Stadthalle Alsdorf · Documented rig · room assignment unverified

SYMBOL LEGEND · Documented rig · room assignment unverified

HitLight · Stadthalle Alsdorf

Annastraße 2-6, 52477, Alsdorf, Germany

DWG HL · METRIC

Drawn HitLight

Generated from the saved show

SOURCE d94e8116026a

Unverified source fixture LightmaxxStageColor24TriLED

LED Bar · Unverified · TBC ch · category symbol

17 physical · 17 plotted

17 disabled · 0 unplaced

Varytec Hero Wash 340FX RGBW Zoom

Moving Head · 16CH · 16 ch · category symbol

2 physical · 2 plotted

0 disabled · 0 unplaced

HitLight

GENERAL NOTES

1. Source-based lighting plan. Confirm the current rig with the venue.
2. PARTIAL: included fixtures are not a full physical-unit census.
3. DMX PATCH WITHHELD: provisional or unchecked addresses are not published.
4. Approximate planning view; not official venue paperwork or output-ready. Original HitLight symbols only; no source pages, OEM meshes, photos or logos. Original files remain private; modes and patch unverified.

HitLight

FIXTURE SCHEDULE

Fixture	Manufacturer / model	Position / mount	Mode / output
VISUAL PLANNING · DMX PATCH WITHHELD			
F001	Unverified source fixture / ADB/Strand conventional plotbody	PLOTTED	Unverified · Output excluded
F002	Martin / MAC 350 Entour	PLOTTED	Unverified · Output excluded
F003	Martin / MAC 350 Entour	PLOTTED	Unverified · Output excluded
F004	Cameo / Q-Spot 40 RGBW (original body)	PLOTTED	Unverified · Output excluded
F005	Unverified source fixture / ADB/Strand conventional plotbody	PLOTTED	Unverified · Output excluded
F006	Martin / MAC 350 Entour	PLOTTED	Unverified · Output excluded
F007	Unverified source fixture / ADB/Strand conventional plotbody	PLOTTED	Unverified · Output excluded
F008	Unverified source fixture / ADB/Strand conventional plotbody	PLOTTED	Unverified · Output excluded
F009	Unverified source fixture / LightmaxxStageColor24TriLED	PLOTTED	Unverified · Output excluded
F010	Expolite / TourLED 42CM	PLOTTED	Unverified · Output excluded
F011	Unverified source fixture / ADB/Strand conventional plotbody	PLOTTED	Unverified · Output excluded
F012	Unverified source fixture / ADB/Strand conventional plotbody	PLOTTED	Unverified · Output excluded
F013	Martin / MAC 500	PLOTTED	Unverified · Output excluded
F014	Unverified source fixture / ADB/Strand conventional plotbody	PLOTTED	Unverified · Output excluded
F015	Cameo / Q-Spot 40 RGBW (original body)	PLOTTED	Unverified · Output excluded
F016	Unverified source fixture / ADB/Strand conventional plotbody	PLOTTED	Unverified · Output excluded
F017	Martin / MAC 350 Entour	PLOTTED	Unverified · Output excluded
F018	Unverified source fixture / LightmaxxStageColor24TriLED	PLOTTED	Unverified · Output excluded
F019	Unverified source fixture / ADB/Strand conventional plotbody	PLOTTED	Unverified · Output excluded
F020	Unverified source fixture / ADB/Strand conventional plotbody	PLOTTED	Unverified · Output excluded

Planning reference only. Confirm installed modes and patch with the venue.

Stadthalle Alsdorf · Documented rig · room assignment unverified

FIXTURE SCHEDULE · Documented rig · room assignment unverified

HitLight · Stadthalle Alsdorf

Annastraße 2-6, 52477, Alsdorf, Germany

DWG HL · METRIC

Drawn HitLight

Generated from the saved show

SOURCE d94e8116026a

FIXTURE SCHEDULE · CONTINUED

Fixture	Manufacturer / model	Position / mount	Mode / output
VISUAL PLANNING · DMX PATCH WITHHELD			
F021	Unverified source fixture / ADB/Strand conventional plotbody	PLOTTED	Unverified · Output excluded
F022	Unverified source fixture / LightmaxxStageColor24TriLED	PLOTTED	Unverified · Output excluded
F023	Cameo / Q-Spot 40 RGBW (original body)	PLOTTED	Unverified · Output excluded
F024	Unverified source fixture / LightmaxxStageColor24TriLED	PLOTTED	Unverified · Output excluded
F025	Unverified source fixture / ADB/Strand conventional plotbody	PLOTTED	Unverified · Output excluded
F026	Unverified source fixture / LightmaxxStageColor24TriLED	PLOTTED	Unverified · Output excluded
F027	Unverified source fixture / ADB/Strand conventional plotbody	PLOTTED	Unverified · Output excluded
F028	Unverified source fixture / ADB/Strand conventional plotbody	PLOTTED	Unverified · Output excluded
F029	Unverified source fixture / ADB/Strand conventional plotbody	PLOTTED	Unverified · Output excluded
F030	Unverified source fixture / LightmaxxStageColor24TriLED	PLOTTED	Unverified · Output excluded
F031	Unverified source fixture / ADB/Strand conventional plotbody	PLOTTED	Unverified · Output excluded
F032	Unverified source fixture / LightmaxxStageColor24TriLED	PLOTTED	Unverified · Output excluded
F033	Expolite / TourLED 42CM	PLOTTED	Unverified · Output excluded
F034	Unverified source fixture / LightmaxxStageColor24TriLED	PLOTTED	Unverified · Output excluded
F035	Unverified source fixture / ADB/Strand conventional plotbody	PLOTTED	Unverified · Output excluded
F036	Cameo / Q-Spot 40 RGBW (original body)	PLOTTED	Unverified · Output excluded
F037	Unverified source fixture / LightmaxxStageColor24TriLED	PLOTTED	Unverified · Output excluded
F038	Unverified source fixture / LightmaxxStageColor24TriLED	PLOTTED	Unverified · Output excluded
F039	Cameo / Q-Spot 40 RGBW (original body)	PLOTTED	Unverified · Output excluded
F040	Unverified source fixture / ADB/Strand conventional plotbody	PLOTTED	Unverified · Output excluded

Planning reference only. Confirm installed modes and patch with the venue.

Stadthalle Alsdorf · Documented rig · room assignment unverified

FIXTURE SCHEDULE · Documented rig · room assignment unverified

HitLight · Stadthalle Alsdorf

Annastraße 2-6, 52477, Alsdorf, Germany

DWG HL · METRIC

Drawn HitLight

Generated from the saved show

SOURCE d94e8116026a

Fixture	Manufacturer / model	Position / mount	Mode / output
VISUAL PLANNING · DMX PATCH WITHHELD			
F041	Unverified source fixture / LightmaxxStageColor24TriLED	PLOTTED	Unverified · Output excluded
F042	Unverified source fixture / ADB/Strand side conventional	PLOTTED	Unverified · Output excluded
F043	Unverified source fixture / LightmaxxStageColor24TriLED	PLOTTED	Unverified · Output excluded
F044	Unverified source fixture / ETCSourceFourSeries3	PLOTTED	Unverified · Output excluded
F045	Unverified source fixture / ADB/Strand conventional plotbody	PLOTTED	Unverified · Output excluded
F046	Unverified source fixture / ADB/Strand conventional plotbody	PLOTTED	Unverified · Output excluded
F047	Unverified source fixture / ADB/Strand conventional plotbody	PLOTTED	Unverified · Output excluded
F048	Unverified source fixture / ADB/Strand side conventional	PLOTTED	Unverified · Output excluded
F049	Varytec / Hero Wash 340FX RGBW Zoom	PLOTTED	Unverified · Output excluded
F050	Unverified source fixture / LightmaxxStageColor24TriLED	PLOTTED	Unverified · Output excluded
F051	Unverified source fixture / GLPImpression120RZ	PLOTTED	Unverified · Output excluded
F052	Unverified source fixture / ETCSourceFourSeries3	PLOTTED	Unverified · Output excluded
F053	Unverified source fixture / ADB/Strand conventional plotbody	PLOTTED	Unverified · Output excluded
F054	Unverified source fixture / ADB/Strand conventional plotbody	PLOTTED	Unverified · Output excluded
F055	Unverified source fixture / ADB/Strand conventional plotbody	PLOTTED	Unverified · Output excluded
F056	Unverified source fixture / ADB/Strand conventional plotbody	PLOTTED	Unverified · Output excluded
F057	Unverified source fixture / GLPImpression120RZ	PLOTTED	Unverified · Output excluded
F058	Unverified source fixture / LightmaxxStageColor24TriLED	PLOTTED	Unverified · Output excluded
F059	Unverified source fixture / ADB/Strand side conventional	PLOTTED	Unverified · Output excluded
F060	Expolite / TourLED 42CM	PLOTTED	Unverified · Output excluded

Planning reference only. Confirm installed modes and patch with the venue.

Stadthalle Alsdorf · Documented rig · room assignment unverified

FIXTURE SCHEDULE · Documented rig · room assignment unverified

HitLight · Stadthalle Alsdorf

Annastraße 2-6, 52477, Alsdorf, Germany

DWG HL · METRIC

Drawn HitLight

Generated from the saved show

SOURCE d94e8116026a

Fixture	Manufacturer / model	Position / mount	Mode / output
VISUAL PLANNING · DMX PATCH WITHHELD			
F061	Cameo / Q-Spot 40 RGBW (original body)	PLOTTED	Unverified · Output excluded
F062	Unverified source fixture / ADB/Strand conventional plotbody	PLOTTED	Unverified · Output excluded
F063	Unverified source fixture / LightmaxxStageColor24TriLED	PLOTTED	Unverified · Output excluded
F064	Unverified source fixture / ETCSourceFourSeries3	PLOTTED	Unverified · Output excluded
F065	Unverified source fixture / ADB/Strand conventional plotbody	PLOTTED	Unverified · Output excluded
F066	Unverified source fixture / ADB/Strand side conventional	PLOTTED	Unverified · Output excluded
F067	Unverified source fixture / GLPImpression120RZ	PLOTTED	Unverified · Output excluded
F068	Unverified source fixture / ETCSourceFourSeries3	PLOTTED	Unverified · Output excluded
F069	Varytec / Hero Wash 340FX RGBW Zoom	PLOTTED	Unverified · Output excluded
F070	Unverified source fixture / LightmaxxStageColor24TriLED	PLOTTED	Unverified · Output excluded
F071	Martin / MAC 500	PLOTTED	Unverified · Output excluded
F072	Unverified source fixture / GLPImpression120RZ	PLOTTED	Unverified · Output excluded
F073	Unverified source fixture / LightmaxxStageColor24TriLED	PLOTTED	Unverified · Output excluded
F074	Unverified source fixture / ADB/Strand conventional plotbody	PLOTTED	Unverified · Output excluded
F075	Expolite / TourLED 42CM	PLOTTED	Unverified · Output excluded

Planning reference only. Confirm installed modes and patch with the venue.

VALIDATION APPENDIX

WARNING · PATCH_WITHHELD

DMX patch facts are withheld pending source verification. This planning document cannot be used for hardware output.

Objects: — · Remediation: review the source facts and regenerate.

ERROR · STAGE_DIMENSIONS_UNCONFIRMED

Confirm the stage dimensions before producing a final technical document.

Objects: Documented rig · room assignment unverified · Remediation: review the source facts and regenerate.

WARNING · MODE_UNVERIFIED

DMX modes are unverified; output remains excluded.

Objects: F001–F003, F005–F014, F016–F022, F024–F035, F037, F038, F040–F048, F050–F060, F062–F068, F070–F075 · Remediation: review the source facts and regenerate.

WARNING · FIXTURE_DISABLED

Fixtures are disabled for this visual planning reconstruction.

Objects: F001–F003, F005–F014, F016–F022, F024–F035, F037, F038, F040–F048, F050–F060, F062–F068, F070–F075 · Remediation: review the source facts and regenerate.

WARNING · TITLE_METADATA_INCOMPLETE

Some professional title-block metadata is missing; the document will show an em dash.

Objects: 9ec25e0db1a59e3fca945d18 · Remediation: review the source facts and regenerate.

HitLight

VENUE & DRAWING SOURCES

Stadthalle Alsdorf

Documented rig · room assignment unverified · Unverified source documents

Annastraße 2-6, 52477, Alsdorf, DE

https://www.stadthalle-alsdorf.de/

Sources checked 2026-10-19

Generated by HitLight from the reviewed partial Stadthalle Alsdorf reconstruction. Venue sources are cited as facts; their original artwork remains private.

Symbols: HitLight-owned category artwork. No manufacturer model geometry or original source pages included.

Source-based reconstruction. Confirm the current installation and equipment availability with the venue.

Scale, fixture positions, mounting heights and aiming may include estimates; this is not a rigging specification.

Provisional fixture matches are labelled as placeholders. The recorded subset is not a complete physical inventory.

DMX addresses are withheld from public plans until their exact source patch is reconciled.

Catalogue identities corrected in place; installed modes, patch, geometry and source currency remain unverified.

Partial source-based planning reconstruction; the current installation and complete fixture census are unverified.

Source-matched catalogue bodies are shown where available. Unresolved source identities remain labelled visual markers. Installed modes and DMX patch require verification; visual-only fixtures remain excluded from output.

75 records display 14 approximate catalogue housings or labelled donors and 61 visual fallbacks. 6 Q-Spot40RGBW references use the public original body. Exact selected native modes, patch/output, IDs, source/donor labels and stored layout retained. Body/aperture metadata and derived clearance changed; donor identities, geometry, optics and source currency remain unverified.

Approximate planning view; not official venue paperwork or output-ready. Original HitLight symbols only; no source pages, OEM meshes, photos or logos. Original files remain private; modes and patch unverified.

Official venue information: https://www.stadthalle-alsdorf.de/ · checked 2026-10-19

Licht-25.09.2024.pdf: https://stadthalle-alsdorf.de/wp-content/uploads/2024/09/Licht-25.09.2024.pdf · checked 2026-10-19

Ausstattung-Licht-01.08.2023.pdf: https://stadthalle-alsdorf.de/wp-content/uploads/2024/09/Ausstattung-Licht-01.08.2023.pdf · checked 2026-10-19

Public venue page: https://www.hitlight.app/venues/germany/stadthalle-alsdorf-9ec25e0d

HitLight