
UPSTAGE ↑

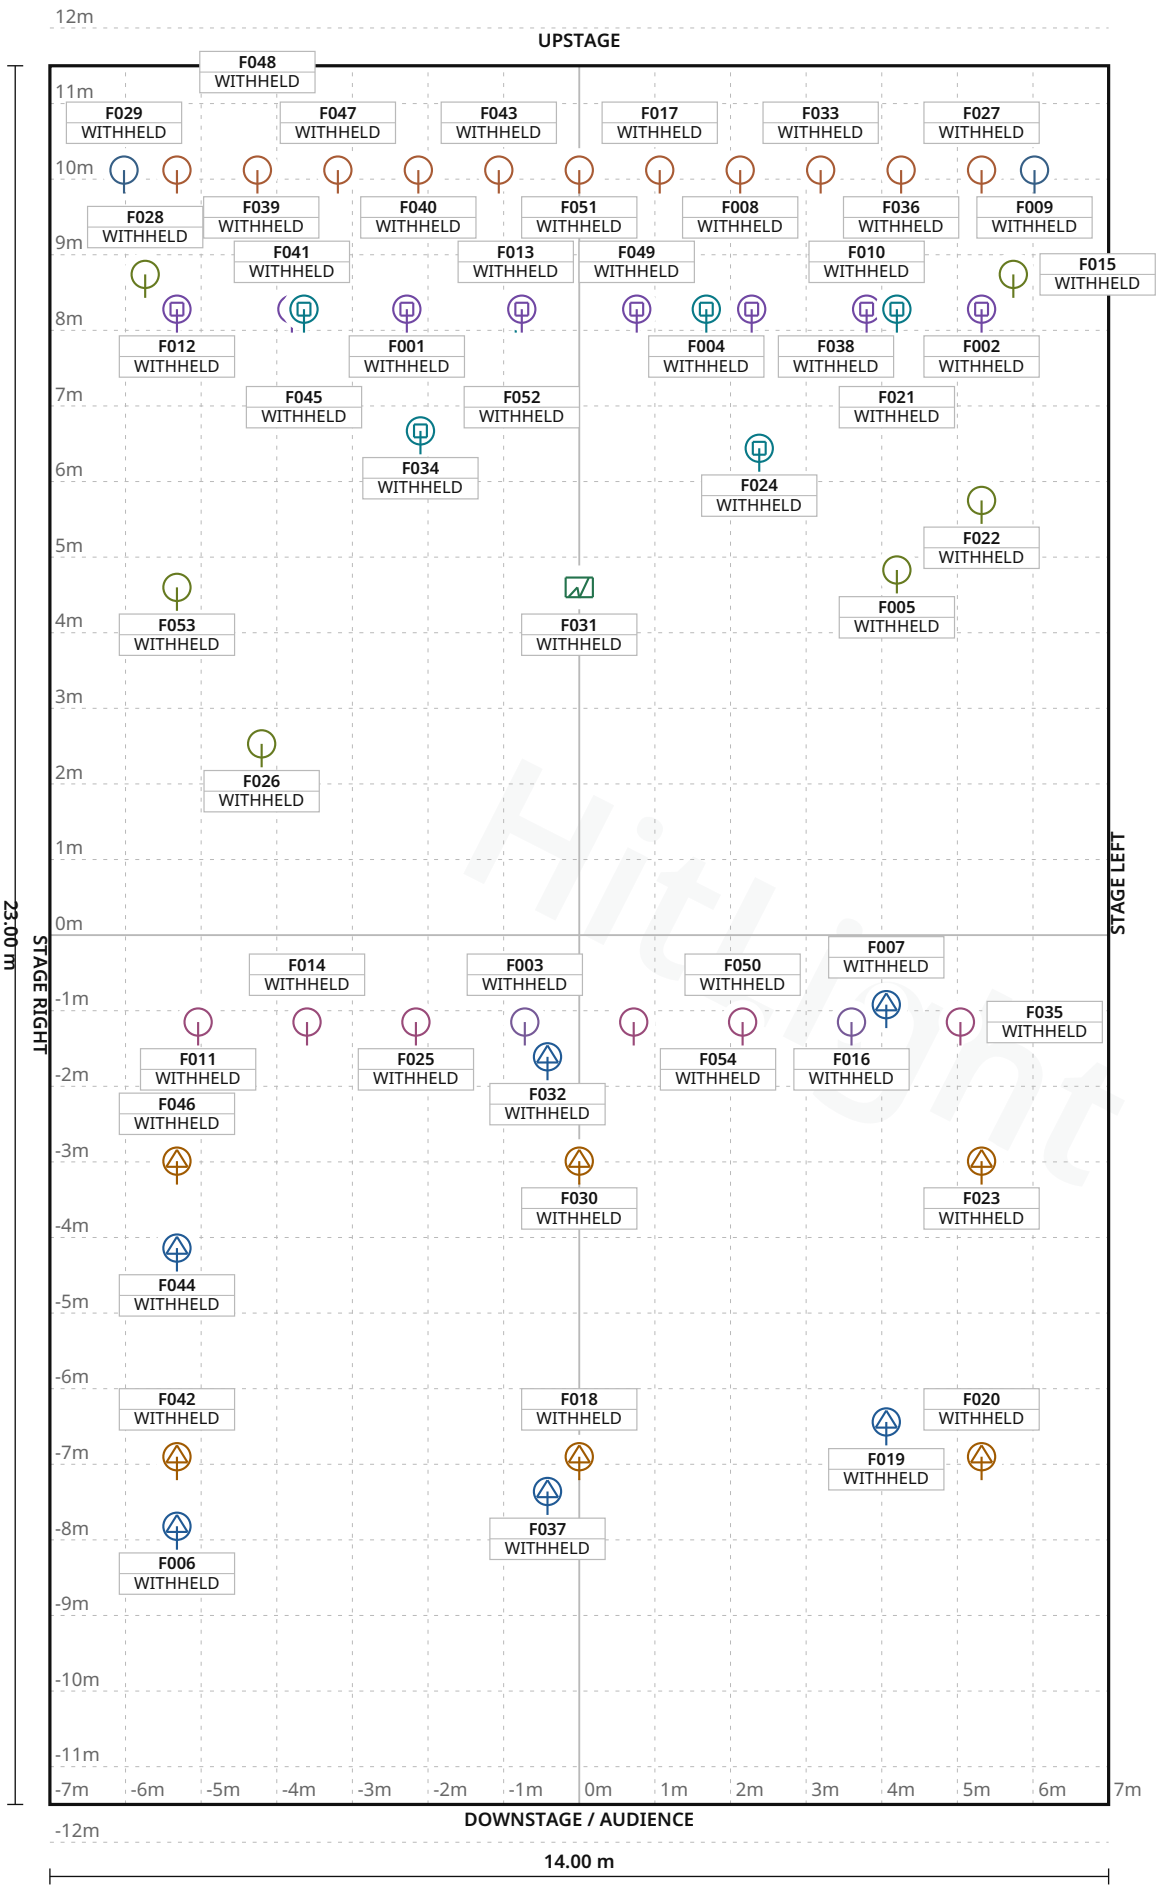

FIXTURE LEGEND

- **Mega TriPar** Profile Plus — Profile Spot · 6×
- **Varyscan P3** — Profile Spot · 6×
- **Atomic 3000 DMX** — Strobe · 1×
- **ADJViziHexWash7** — Moving Head · 8×
- **JB-LightingP9Bea** mspot — Moving Head · 6×
- **LampoPC1kW** — PAR Light · 6×
- **PAR56 300W** centreblinder — PAR Light · 6×
- **PAR64CP61** legacyplot — PAR Light · 11×
- **Strand650Wbackpr** ofile — PAR Light · 2×
- **Strand650Wfrontp** rofile — PAR Light · 2×

Stage 14.00 m W × 23.00 m D · Grid 1 m

TapTab · Main room

LIGHT PLOT · PLAN · Main room

HitLight · TapTab

Baumgartenstrasse 19, 8200, Schaffhausen, Switzerland

DWG HL · SCALE 1:100 · metric · PRINT AT 100%

Drawn HitLight

Generated from the saved show

SOURCE 129445261d10

SYMBOL LEGEND

10 TYPES · 54 FIXTURES · COLOUR BY TYPE



ADJ Mega TriPar Profile Plus

Profile Spot · 4 CH · 4 ch · category symbol

6 physical · 6 plotted

0 disabled · 0 unplaced



JB-Lighting Varyscan P3

Profile Spot · 22 ch · 22 ch · category symbol

6 physical · 6 plotted

0 disabled · 0 unplaced



Martin Professional Atomic 3000 DMX

Strobe · 4 Channel · 4 ch · category symbol

1 physical · 1 plotted

0 disabled · 0 unplaced



Unverified source fixture ADJViziHexWash7

Moving Head · Unverified · TBC ch · category symbol

8 physical · 8 plotted

0 disabled · 0 unplaced



Unverified source fixture JB-LightingP9Beamspot

Moving Head · Unverified · TBC ch · category symbol

6 physical · 6 plotted

0 disabled · 0 unplaced



Unverified source fixture LampoPC1kW

PAR Light · Unverified · TBC ch · category symbol

6 physical · 6 plotted

0 disabled · 0 unplaced



Unverified source fixture PAR56 300W centreblinder

PAR Light · Unverified · TBC ch · category symbol

6 physical · 6 plotted

0 disabled · 0 unplaced



Unverified source fixture PAR64CP61 legacyplot

PAR Light · Unverified · TBC ch · category symbol

11 physical · 11 plotted

0 disabled · 0 unplaced

TapTab · Main room

SYMBOL LEGEND · Main room

HitLight · TapTab

Baumgartenstrasse 19, 8200, Schaffhausen, Switzerland

DWG HL · METRIC

Drawn HitLight

Generated from the saved show

SOURCE 129445261d10

SYMBOL LEGEND · CONTINUED



Unverified source fixture Strand650Wbackprofile

PAR Light · Unverified · TBC ch · category symbol

2 physical · 2 plotted

0 disabled · 0 unplaced



Unverified source fixture Strand650Wfrontprofile

PAR Light · Unverified · TBC ch · category symbol

2 physical · 2 plotted

0 disabled · 0 unplaced

HitLight

TapTab · Main room

SYMBOL LEGEND · Main room

HitLight · TapTab

Baumgartenstrasse 19, 8200, Schaffhausen, Switzerland

DWG HL · METRIC

Drawn HitLight

Generated from the saved show

SOURCE 129445261d10

GENERAL NOTES

1. Source-based lighting plan. Confirm the current rig with the venue.
2. PARTIAL: included fixtures are not a full physical-unit census.
3. DMX PATCH WITHHELD: provisional or unchecked addresses are not published.
4. Approximate planning view; not official venue paperwork or output-ready. Original HitLight symbols only; no source pages, OEM meshes, photos or logos. Original files remain private; modes and patch unverified.

HitLight

TapTab · Main room

GENERAL NOTES · Main room

HitLight · TapTab

Baumgartenstrasse 19, 8200, Schaffhausen, Switzerland

DWG HL · METRIC

Drawn HitLight

Generated from the saved show

SOURCE 129445261d10

FIXTURE SCHEDULE

Fixture	Manufacturer / model	Position / mount	Mode / output
VISUAL PLANNING · DMX PATCH WITHHELD			
F001	Unverified source fixture / ADJViziHexWash7	PLOTTED	Unverified · Output excluded
F002	Unverified source fixture / ADJViziHexWash7	PLOTTED	Unverified · Output excluded
F003	Unverified source fixture / Strand650Wfrontprofile	PLOTTED	Unverified · Output excluded
F004	Unverified source fixture / JB-LightingP9Beamspot	PLOTTED	Unverified · Output excluded
F005	Unverified source fixture / PAR56 300W centreblinder	PLOTTED	Unverified · Output excluded
F006	ADJ / Mega TriPar Profile Plus	PLOTTED	Unverified · Output excluded
F007	ADJ / Mega TriPar Profile Plus	PLOTTED	Unverified · Output excluded
F008	Unverified source fixture / PAR64CP61 legacyplot	PLOTTED	Unverified · Output excluded
F009	Unverified source fixture / Strand650Wbackprofile	PLOTTED	Unverified · Output excluded
F010	Unverified source fixture / ADJViziHexWash7	PLOTTED	Unverified · Output excluded
F011	Unverified source fixture / LampoPC1kW	PLOTTED	Unverified · Output excluded
F012	Unverified source fixture / ADJViziHexWash7	PLOTTED	Unverified · Output excluded
F013	Unverified source fixture / JB-LightingP9Beamspot	PLOTTED	Unverified · Output excluded
F014	Unverified source fixture / LampoPC1kW	PLOTTED	Unverified · Output excluded
F015	Unverified source fixture / PAR56 300W centreblinder	PLOTTED	Unverified · Output excluded
F016	Unverified source fixture / Strand650Wfrontprofile	PLOTTED	Unverified · Output excluded
F017	Unverified source fixture / PAR64CP61 legacyplot	PLOTTED	Unverified · Output excluded
F018	JB-Lighting / Varyscan P3	PLOTTED	Unverified · Output excluded
F019	ADJ / Mega TriPar Profile Plus	PLOTTED	Unverified · Output excluded
F020	JB-Lighting / Varyscan P3	PLOTTED	Unverified · Output excluded

Planning reference only. Confirm installed modes and patch with the venue.

TapTab · Main room

FIXTURE SCHEDULE · Main room

HitLight · TapTab

Baumgartenstrasse 19, 8200, Schaffhausen, Switzerland

DWG HL · METRIC

Drawn HitLight

Generated from the saved show

SOURCE 129445261d10

FIXTURE SCHEDULE · CONTINUED

Fixture	Manufacturer / model	Position / mount	Mode / output
VISUAL PLANNING · DMX PATCH WITHHELD			
F021	Unverified source fixture / JB-LightingP9Beamspot	PLOTTED	Unverified · Output excluded
F022	Unverified source fixture / PAR56 300W centreblinder	PLOTTED	Unverified · Output excluded
F023	JB-Lighting / Varyscan P3	PLOTTED	Unverified · Output excluded
F024	Unverified source fixture / JB-LightingP9Beamspot	PLOTTED	Unverified · Output excluded
F025	Unverified source fixture / LampoPC1kW	PLOTTED	Unverified · Output excluded
F026	Unverified source fixture / PAR56 300W centreblinder	PLOTTED	Unverified · Output excluded
F027	Unverified source fixture / PAR64CP61 legacyplot	PLOTTED	Unverified · Output excluded
F028	Unverified source fixture / PAR56 300W centreblinder	PLOTTED	Unverified · Output excluded
F029	Unverified source fixture / Strand650Wbackprofile	PLOTTED	Unverified · Output excluded
F030	JB-Lighting / Varyscan P3	PLOTTED	Unverified · Output excluded
F031	Martin Professional / Atomic 3000 DMX	PLOTTED	Unverified · Output excluded
F032	ADJ / Mega TriPar Profile Plus	PLOTTED	Unverified · Output excluded
F033	Unverified source fixture / PAR64CP61 legacyplot	PLOTTED	Unverified · Output excluded
F034	Unverified source fixture / JB-LightingP9Beamspot	PLOTTED	Unverified · Output excluded
F035	Unverified source fixture / LampoPC1kW	PLOTTED	Unverified · Output excluded
F036	Unverified source fixture / PAR64CP61 legacyplot	PLOTTED	Unverified · Output excluded
F037	ADJ / Mega TriPar Profile Plus	PLOTTED	Unverified · Output excluded
F038	Unverified source fixture / ADJViziHexWash7	PLOTTED	Unverified · Output excluded
F039	Unverified source fixture / PAR64CP61 legacyplot	PLOTTED	Unverified · Output excluded
F040	Unverified source fixture / PAR64CP61 legacyplot	PLOTTED	Unverified · Output excluded

Planning reference only. Confirm installed modes and patch with the venue.

FIXTURE SCHEDULE · CONTINUED

Fixture	Manufacturer / model	Position / mount	Mode / output
VISUAL PLANNING · DMX PATCH WITHHELD			
F041	Unverified source fixture / ADJViziHexWash7	PLOTTED	Unverified · Output excluded
F042	JB-Lighting / Varyscan P3	PLOTTED	Unverified · Output excluded
F043	Unverified source fixture / PAR64CP61 legacyplot	PLOTTED	Unverified · Output excluded
F044	ADJ / Mega TriPar Profile Plus	PLOTTED	Unverified · Output excluded
F045	Unverified source fixture / JB-LightingP9Beamspot	PLOTTED	Unverified · Output excluded
F046	JB-Lighting / Varyscan P3	PLOTTED	Unverified · Output excluded
F047	Unverified source fixture / PAR64CP61 legacyplot	PLOTTED	Unverified · Output excluded
F048	Unverified source fixture / PAR64CP61 legacyplot	PLOTTED	Unverified · Output excluded
F049	Unverified source fixture / ADJViziHexWash7	PLOTTED	Unverified · Output excluded
F050	Unverified source fixture / LampoPC1kW	PLOTTED	Unverified · Output excluded
F051	Unverified source fixture / PAR64CP61 legacyplot	PLOTTED	Unverified · Output excluded
F052	Unverified source fixture / ADJViziHexWash7	PLOTTED	Unverified · Output excluded
F053	Unverified source fixture / PAR56 300W centreblinder	PLOTTED	Unverified · Output excluded
F054	Unverified source fixture / LampoPC1kW	PLOTTED	Unverified · Output excluded

Planning reference only. Confirm installed modes and patch with the venue.

VALIDATION APPENDIX

WARNING · PATCH_WITHHELD

DMX patch facts are withheld pending source verification. This planning document cannot be used for hardware output.

Objects: — · Remediation: review the source facts and regenerate.

ERROR · STAGE_DIMENSIONS_UNCONFIRMED

Confirm the stage dimensions before producing a final technical document.

Objects: Main room · Remediation: review the source facts and regenerate.

WARNING · MODE_UNVERIFIED

DMX modes are unverified; output remains excluded.

Objects: F001–F005, F008–F017, F021, F022, F024–F029, F033–F036, F038–F041, F043, F045, F047–F054 · Remediation: review the source facts and regenerate.

WARNING · TITLE_METADATA_INCOMPLETE

Some professional title-block metadata is missing; the document will show an em dash.

Objects: 9ee15437ee82da27c6bc0b4c · Remediation: review the source facts and regenerate.

HitLight

VENUE & DRAWING SOURCES

TapTab

Main room · House rig

Baumgartenstrasse 19, 8200, Schaffhausen, CH

http://www.taptab.ch/

Sources checked 2026-10-19

Generated by HitLight from the reviewed partial TapTab reconstruction. Venue sources are cited as facts; their original artwork remains private.

Symbols: HitLight-owned category artwork. No manufacturer model geometry or original source pages included.

Source-based reconstruction. Confirm the current installation and equipment availability with the venue.

Scale, fixture positions, mounting heights and aiming may include estimates; this is not a rigging specification.

Provisional fixture matches are labelled as placeholders. The recorded subset is not a complete physical inventory.

DMX addresses are withheld from public plans until their exact source patch is reconciled.

54 source records display 54 approximate public catalogue housings or labelled donors and 0 visual fallbacks. 1 Atomic3000DMX references now use the original public xenon housing. IDs, labels, selected modes, patch/output state and saved layouts/mounts stay fixed. Native tables and control policies match; body/aperture and derived height change. Source currency, optics and trim remain unverified.

Existing original approximate xenon housing replaces the prior missing public body. Native mode/channel/range/default tables and control policies are unchanged; only the physical-profile hash binding advances. Front aperture, detail, optics and derived hanging clearance are planning estimates, not hardware or photometric acceptance.

Approximate planning view; not official venue paperwork or output-ready. Original HitLight symbols only; no source pages, OEM meshes, photos or logos. Original files remain private; modes and patch unverified.

Official venue information: http://www.taptab.ch/ · checked 2026-10-19

Licht_Rider_TapTab_2026.pdf: https://taptab.ch/info/vermietung · checked 2026-10-19

Public venue page: https://www.hitlight.app/venues/switzerland/taptab-9ee15437

HitLight | hitlight.app