
UPSTAGE

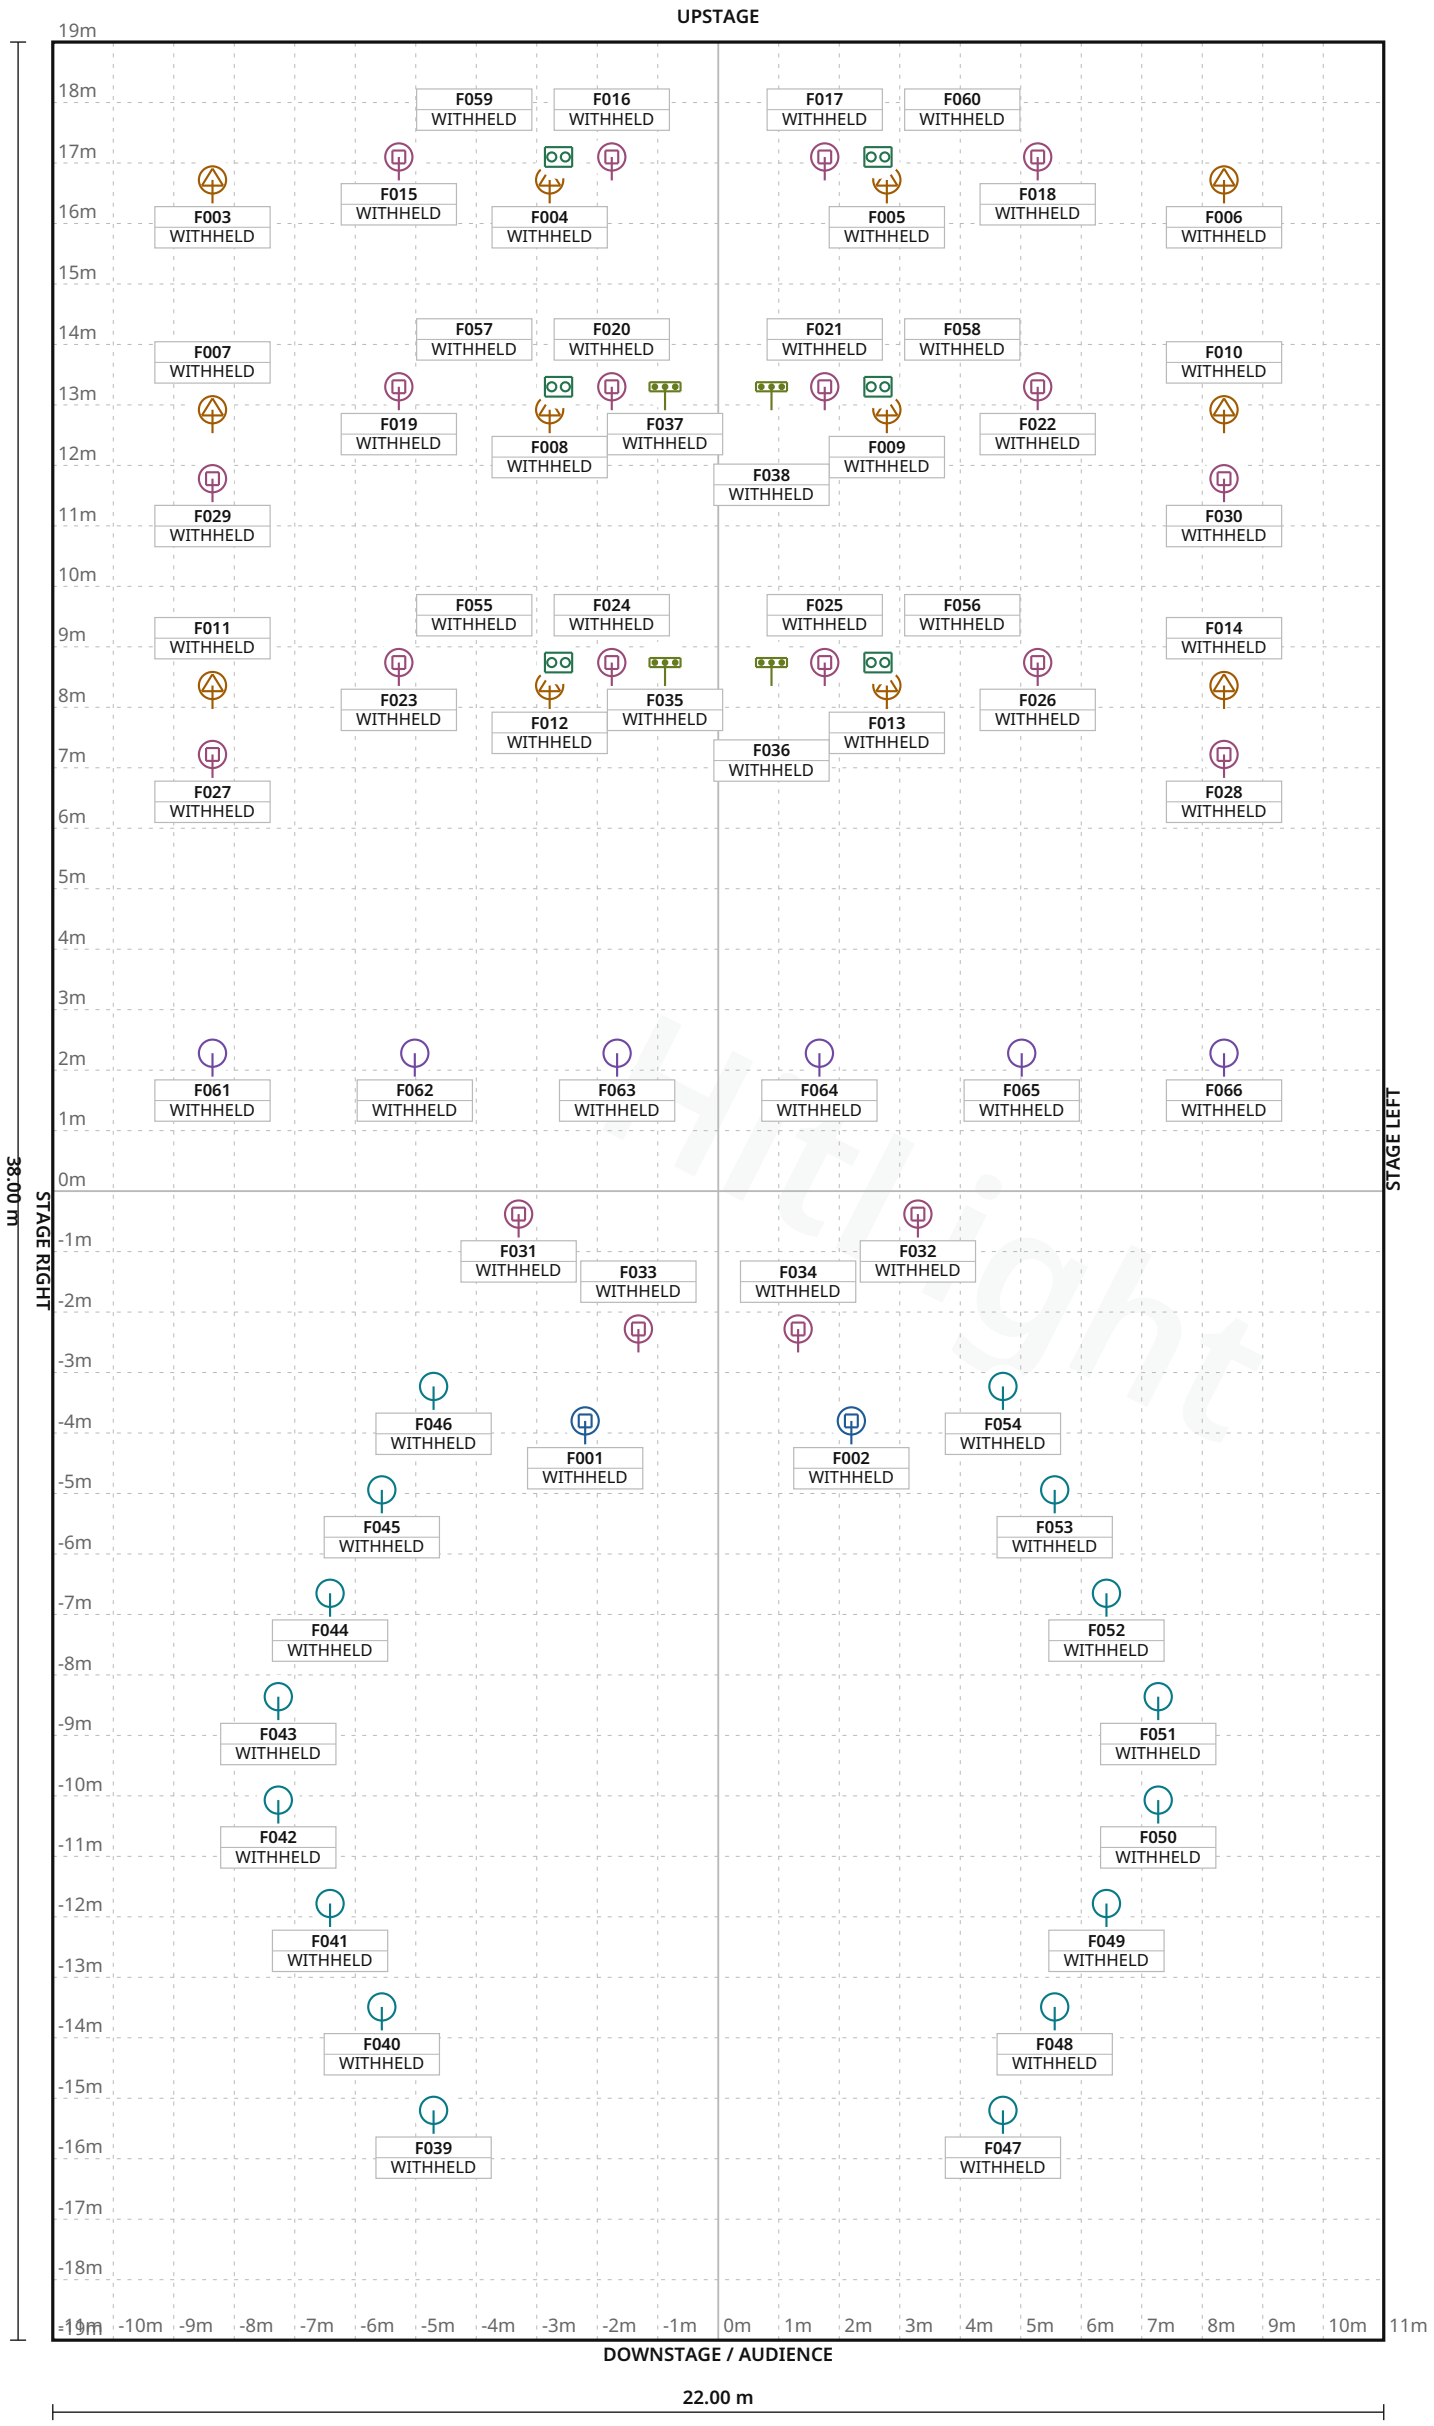

FIXTURE LEGEND

- **BT-Shark** — Moving Head · 2×
- **Maverick Force S** — Spot — Profile Spot · 12×
- **Visual** — substitute · 4-lite Blinder — Blinder · 6×
- **Visual** — substitute · Basic Conventional — PAR Light · 6×
- **Visual** — substitute · Basic LED PAR RGBDim — PAR Light · 16×
- **Visual** — substitute · Basic Moving Head — Moving Head · 20×
- **Visual** — substitute · LED BAR 6 CH - H — LED Bar · 4×

Stage 22.00 m W × 38.00 m D · Grid 1 m

Iduna · Main room

LIGHT PLOT · PLAN · Main room

HitLight · Iduna

Oliemolenstraat 16, 9203 ZN, Drachten, Netherlands

DWG HL · SCALE 1:125 · metric · PRINT AT 100%

Drawn HitLight

Generated from the saved show

SOURCE 4cc8587b0b2f

SYMBOL LEGEND

7 TYPES · 66 FIXTURES · COLOUR BY TYPE



Briteq BT-Shark

Moving Head · 19Ch · 19 ch · category symbol

2 physical · 2 plotted

0 disabled · 0 unplaced



Chauvet Professional Maverick Force S Spot

Profile Spot · 29Ch Mode · 29 ch · category symbol

12 physical · 12 plotted

0 disabled · 0 unplaced



HitLight placeholder Visual substitute · 4-lite Blinder

Blinder · 1Ch - Mode · 1 ch · category symbol

6 physical · 6 plotted

0 disabled · 0 unplaced



HitLight placeholder Visual substitute · Basic Conventional

PAR Light · Default · 1 ch · category symbol

6 physical · 6 plotted

0 disabled · 0 unplaced



HitLight placeholder Visual substitute · Basic LED PAR RGBDim

PAR Light · Standard mode · 4 ch · category symbol

16 physical · 16 plotted

0 disabled · 0 unplaced



HitLight placeholder Visual substitute · Basic Moving Head

Moving Head · Mode 1 · 11 ch · category symbol

20 physical · 20 plotted

0 disabled · 0 unplaced



HitLight placeholder Visual substitute · LED BAR 6 CH - H

LED Bar · 9 CH · 6 ch · category symbol

4 physical · 4 plotted

0 disabled · 0 unplaced

Iduna · Main room

SYMBOL LEGEND · Main room

HitLight · Iduna

Oliemolenstraat 16, 9203 ZN, Drachten, Netherlands

DWG HL · METRIC

Drawn HitLight

Generated from the saved show

SOURCE 4cc8587b0b2f

GENERAL NOTES

1. Source-based lighting plan. Confirm the current rig with the venue.
2. PARTIAL: included fixtures are not a full physical-unit census.
3. DMX PATCH WITHHELD: provisional or unchecked addresses are not published.
4. The reconstruction retains its documented coverage and geometry assumptions; confirm the current setup with the venue.

HitLight

Iduna · Main room

GENERAL NOTES · Main room

HitLight · Iduna

Oliemolenstraat 16, 9203 ZN, Drachten, Netherlands

DWG HL · METRIC

Drawn HitLight

Generated from the saved show

SOURCE 4cc8587b0b2f

DMX PATCH

66 FIXTURES · 0 UNIVERSES

Fixture / name	Manufacturer / model	Mode	Ch	DMX	Range	Position / mount	Status / notes
UNPATCHED / INVALID							
F001 · BriteqBTShark · L	Briteq / BT-Shark	19Ch	19	WITHHELD	TBC	UNPLACED	Enabled
F002 · BriteqBTShark · R	Briteq / BT-Shark	19Ch	19	WITHHELD	TBC	UNPLACED	Enabled
F003 · ChauvetMaverickForceSSpot ...	Chauvet Professional / Maverick Force S S...	29Ch Mode	29	WITHHELD	TBC	UNPLACED	Enabled
F004 · ChauvetMaverickForceSSpot ...	Chauvet Professional / Maverick Force S S...	29Ch Mode	29	WITHHELD	TBC	UNPLACED	Enabled
F005 · ChauvetMaverickForceSSpot ...	Chauvet Professional / Maverick Force S S...	29Ch Mode	29	WITHHELD	TBC	UNPLACED	Enabled
F006 · ChauvetMaverickForceSSpot ...	Chauvet Professional / Maverick Force S S...	29Ch Mode	29	WITHHELD	TBC	UNPLACED	Enabled
F007 · ChauvetMaverickForceSSpot ...	Chauvet Professional / Maverick Force S S...	29Ch Mode	29	WITHHELD	TBC	UNPLACED	Enabled
F008 · ChauvetMaverickForceSSpot ...	Chauvet Professional / Maverick Force S S...	29Ch Mode	29	WITHHELD	TBC	UNPLACED	Enabled
F009 · ChauvetMaverickForceSSpot ...	Chauvet Professional / Maverick Force S S...	29Ch Mode	29	WITHHELD	TBC	UNPLACED	Enabled
F010 · ChauvetMaverickForceSSpot ...	Chauvet Professional / Maverick Force S S...	29Ch Mode	29	WITHHELD	TBC	UNPLACED	Enabled
F011 · ChauvetMaverickForceSSpot ...	Chauvet Professional / Maverick Force S S...	29Ch Mode	29	WITHHELD	TBC	UNPLACED	Enabled
F012 · ChauvetMaverickForceSSpot ...	Chauvet Professional / Maverick Force S S...	29Ch Mode	29	WITHHELD	TBC	UNPLACED	Enabled
F013 · ChauvetMaverickForceSSpot ...	Chauvet Professional / Maverick Force S S...	29Ch Mode	29	WITHHELD	TBC	UNPLACED	Enabled
F014 · ChauvetMaverickForceSSpot ...	Chauvet Professional / Maverick Force S S...	29Ch Mode	29	WITHHELD	TBC	UNPLACED	Enabled
F015 · PLACEHOLDER · BriteqBTW19L...	HitLight placeholder / Visual substitute ...	Mode 1	11	WITHHELD	TBC	UNPLACED	Enabled
F016 · PLACEHOLDER · BriteqBTW19L...	HitLight placeholder / Visual substitute ...	Mode 1	11	WITHHELD	TBC	UNPLACED	Enabled
F017 · PLACEHOLDER · BriteqBTW19L...	HitLight placeholder / Visual substitute ...	Mode 1	11	WITHHELD	TBC	UNPLACED	Enabled
F018 · PLACEHOLDER · BriteqBTW19L...	HitLight placeholder / Visual substitute ...	Mode 1	11	WITHHELD	TBC	UNPLACED	Enabled
F019 · PLACEHOLDER · BriteqBTW19L...	HitLight placeholder / Visual substitute ...	Mode 1	11	WITHHELD	TBC	UNPLACED	Enabled
F020 · PLACEHOLDER · BriteqBTW19L...	HitLight placeholder / Visual substitute ...	Mode 1	11	WITHHELD	TBC	UNPLACED	Enabled

No patched universes

Iduna · Main room

DMX PATCH · Main room

HitLight · Iduna

Oliemolenstraat 16, 9203 ZN, Drachten, Netherlands

DWG HL · METRIC

Drawn HitLight

Generated from the saved show

SOURCE 4cc8587b0b2f

DMX PATCH · CONTINUED

66 FIXTURES · 0 UNIVERSES

Fixture / name	Manufacturer / model	Mode	Ch	DMX	Range	Position / mount	Status / notes
UNPATCHED / INVALID							
F021 · PLACEHOLDER · BriteqBTW19L...	HitLight placeholder / Visual substitute ...	Mode 1	11	WITHHELD	TBC	UNPLACED	Enabled
F022 · PLACEHOLDER · BriteqBTW19L...	HitLight placeholder / Visual substitute ...	Mode 1	11	WITHHELD	TBC	UNPLACED	Enabled
F023 · PLACEHOLDER · BriteqBTW19L...	HitLight placeholder / Visual substitute ...	Mode 1	11	WITHHELD	TBC	UNPLACED	Enabled
F024 · PLACEHOLDER · BriteqBTW19L...	HitLight placeholder / Visual substitute ...	Mode 1	11	WITHHELD	TBC	UNPLACED	Enabled
F025 · PLACEHOLDER · BriteqBTW19L...	HitLight placeholder / Visual substitute ...	Mode 1	11	WITHHELD	TBC	UNPLACED	Enabled
F026 · PLACEHOLDER · BriteqBTW19L...	HitLight placeholder / Visual substitute ...	Mode 1	11	WITHHELD	TBC	UNPLACED	Enabled
F027 · PLACEHOLDER · BriteqBTW19L...	HitLight placeholder / Visual substitute ...	Mode 1	11	WITHHELD	TBC	UNPLACED	Enabled
F028 · PLACEHOLDER · BriteqBTW19L...	HitLight placeholder / Visual substitute ...	Mode 1	11	WITHHELD	TBC	UNPLACED	Enabled
F029 · PLACEHOLDER · BriteqBTW19L...	HitLight placeholder / Visual substitute ...	Mode 1	11	WITHHELD	TBC	UNPLACED	Enabled
F030 · PLACEHOLDER · BriteqBTW19L...	HitLight placeholder / Visual substitute ...	Mode 1	11	WITHHELD	TBC	UNPLACED	Enabled
F031 · PLACEHOLDER · BriteqBTW19L...	HitLight placeholder / Visual substitute ...	Mode 1	11	WITHHELD	TBC	UNPLACED	Enabled
F032 · PLACEHOLDER · BriteqBTW19L...	HitLight placeholder / Visual substitute ...	Mode 1	11	WITHHELD	TBC	UNPLACED	Enabled
F033 · PLACEHOLDER · BriteqBTW19L...	HitLight placeholder / Visual substitute ...	Mode 1	11	WITHHELD	TBC	UNPLACED	Enabled
F034 · PLACEHOLDER · BriteqBTW19L...	HitLight placeholder / Visual substitute ...	Mode 1	11	WITHHELD	TBC	UNPLACED	Enabled
F035 · PLACEHOLDER · SGMX5C · 0.7...	HitLight placeholder / Visual substitute ...	9 CH	6	WITHHELD	TBC	UNPLACED	Enabled
F036 · PLACEHOLDER · SGMX5C · 0.7...	HitLight placeholder / Visual substitute ...	9 CH	6	WITHHELD	TBC	UNPLACED	Enabled
F037 · PLACEHOLDER · SGMX5C · 0.8...	HitLight placeholder / Visual substitute ...	9 CH	6	WITHHELD	TBC	UNPLACED	Enabled
F038 · PLACEHOLDER · SGMX5C · 0.8...	HitLight placeholder / Visual substitute ...	9 CH	6	WITHHELD	TBC	UNPLACED	Enabled
F039 · PLACEHOLDER · ShowtecLEDP...	HitLight placeholder / Visual substitute ...	Standard mode	4	WITHHELD	TBC	UNPLACED	Enabled
F040 · PLACEHOLDER · ShowtecLEDP...	HitLight placeholder / Visual substitute ...	Standard mode	4	WITHHELD	TBC	UNPLACED	Enabled

No patched universes

Iduna · Main room

DMX PATCH · Main room

HitLight · Iduna

Oliemolenstraat 16, 9203 ZN, Drachten, Netherlands

DWG HL · METRIC

Drawn HitLight

Generated from the saved show

SOURCE 4cc8587b0b2f

DMX PATCH · CONTINUED

66 FIXTURES · 0 UNIVERSES

Fixture / name	Manufacturer / model	Mode	Ch	DMX	Range	Position / mount	Status / notes
UNPATCHED / INVALID							
F041 · PLACEHOLDER · ShowtecLEDP...	HitLight placeholder / Visual substitute ...	Standard mode	4	WITHHELD	TBC	UNPLACED	Enabled
F042 · PLACEHOLDER · ShowtecLEDP...	HitLight placeholder / Visual substitute ...	Standard mode	4	WITHHELD	TBC	UNPLACED	Enabled
F043 · PLACEHOLDER · ShowtecLEDP...	HitLight placeholder / Visual substitute ...	Standard mode	4	WITHHELD	TBC	UNPLACED	Enabled
F044 · PLACEHOLDER · ShowtecLEDP...	HitLight placeholder / Visual substitute ...	Standard mode	4	WITHHELD	TBC	UNPLACED	Enabled
F045 · PLACEHOLDER · ShowtecLEDP...	HitLight placeholder / Visual substitute ...	Standard mode	4	WITHHELD	TBC	UNPLACED	Enabled
F046 · PLACEHOLDER · ShowtecLEDP...	HitLight placeholder / Visual substitute ...	Standard mode	4	WITHHELD	TBC	UNPLACED	Enabled
F047 · PLACEHOLDER · ShowtecLEDP...	HitLight placeholder / Visual substitute ...	Standard mode	4	WITHHELD	TBC	UNPLACED	Enabled
F048 · PLACEHOLDER · ShowtecLEDP...	HitLight placeholder / Visual substitute ...	Standard mode	4	WITHHELD	TBC	UNPLACED	Enabled
F049 · PLACEHOLDER · ShowtecLEDP...	HitLight placeholder / Visual substitute ...	Standard mode	4	WITHHELD	TBC	UNPLACED	Enabled
F050 · PLACEHOLDER · ShowtecLEDP...	HitLight placeholder / Visual substitute ...	Standard mode	4	WITHHELD	TBC	UNPLACED	Enabled
F051 · PLACEHOLDER · ShowtecLEDP...	HitLight placeholder / Visual substitute ...	Standard mode	4	WITHHELD	TBC	UNPLACED	Enabled
F052 · PLACEHOLDER · ShowtecLEDP...	HitLight placeholder / Visual substitute ...	Standard mode	4	WITHHELD	TBC	UNPLACED	Enabled
F053 · PLACEHOLDER · ShowtecLEDP...	HitLight placeholder / Visual substitute ...	Standard mode	4	WITHHELD	TBC	UNPLACED	Enabled
F054 · PLACEHOLDER · ShowtecLEDP...	HitLight placeholder / Visual substitute ...	Standard mode	4	WITHHELD	TBC	UNPLACED	Enabled
F055 · PLACEHOLDER · Unknownblin...	HitLight placeholder / Visual substitute ...	1Ch - Mode	1	WITHHELD	TBC	UNPLACED	Enabled
F056 · PLACEHOLDER · Unknownblin...	HitLight placeholder / Visual substitute ...	1Ch - Mode	1	WITHHELD	TBC	UNPLACED	Enabled
F057 · PLACEHOLDER · Unknownblin...	HitLight placeholder / Visual substitute ...	1Ch - Mode	1	WITHHELD	TBC	UNPLACED	Enabled
F058 · PLACEHOLDER · Unknownblin...	HitLight placeholder / Visual substitute ...	1Ch - Mode	1	WITHHELD	TBC	UNPLACED	Enabled
F059 · PLACEHOLDER · Unknownblin...	HitLight placeholder / Visual substitute ...	1Ch - Mode	1	WITHHELD	TBC	UNPLACED	Enabled
F060 · PLACEHOLDER · Unknownblin...	HitLight placeholder / Visual substitute ...	1Ch - Mode	1	WITHHELD	TBC	UNPLACED	Enabled

No patched universes

Iduna · Main room

DMX PATCH · Main room

HitLight · Iduna

Oliemolenstraat 16, 9203 ZN, Drachten, Netherlands

DWG HL · METRIC

Drawn HitLight

Generated from the saved show

SOURCE 4cc8587b0b2f

DMX PATCH · CONTINUED

66 FIXTURES · 0 UNIVERSES

Fixture / name	Manufacturer / model	Mode	Ch	DMX	Range	Position / mount	Status / notes
UNPATCHED / INVALID							
F061 · PLACEHOLDER · Unknownfron...	HitLight placeholder / Visual substitute ...	Default	1	WITHHELD	TBC	UNPLACED	Enabled
F062 · PLACEHOLDER · Unknownfron...	HitLight placeholder / Visual substitute ...	Default	1	WITHHELD	TBC	UNPLACED	Enabled
F063 · PLACEHOLDER · Unknownfron...	HitLight placeholder / Visual substitute ...	Default	1	WITHHELD	TBC	UNPLACED	Enabled
F064 · PLACEHOLDER · Unknownfron...	HitLight placeholder / Visual substitute ...	Default	1	WITHHELD	TBC	UNPLACED	Enabled
F065 · PLACEHOLDER · Unknownfron...	HitLight placeholder / Visual substitute ...	Default	1	WITHHELD	TBC	UNPLACED	Enabled
F066 · PLACEHOLDER · Unknownfron...	HitLight placeholder / Visual substitute ...	Default	1	WITHHELD	TBC	UNPLACED	Enabled

No patched universes

HitLight

VALIDATION APPENDIX

WARNING · PATCH_WITHHELD

DMX patch facts are withheld pending source verification. This planning document cannot be used for hardware output.

Objects: — · Remediation: correct the saved show data and regenerate.

ERROR · STAGE_DIMENSIONS_UNCONFIRMED

Confirm the stage dimensions before producing a final technical document.

Objects: FEAEC36F-E6D8-43FC-85E0-084239D91352 · Remediation: correct the saved show data and regenerate.

WARNING · TITLE_METADATA_INCOMPLETE

Some professional title-block metadata is missing; the document will show an em dash.

Objects: 9fcfebf6f65cc53f73cdf4c8 · Remediation: correct the saved show data and regenerate.

HitLight

VENUE & DRAWING SOURCES

Iduna

Main room · House rig

Oliemolenstraat 16, 9203 ZN, Drachten, NL

https://iduna.nl/over-iduna/technicalspecs/

Sources checked 2026-10-23

Symbols: HitLight-owned category artwork. No manufacturer model geometry or original source pages included.

Source-based reconstruction. Confirm the current installation and equipment availability with the venue.

Scale, fixture positions, mounting heights and aiming may include estimates; this is not a rigging specification.

Provisional fixture matches are labelled as placeholders. The recorded subset is not a complete physical inventory.

DMX addresses are withheld from public plans until their exact source patch is reconciled.

The reconstruction retains its documented coverage and geometry assumptions; confirm the current setup with the venue.

Official venue information: https://iduna.nl/over-iduna/technicalspecs/ · checked 2026-10-19

Physical venue location: https://iduna.nl/over-iduna/contact/ · checked 2026-10-23

Lichtplot-Iduna-Grote-zaal.pdf:
https://iduna.nl/wp-content/uploads/2026/03/Lichtplot-Iduna-Grote-zaal.pdf · checked 2026-10-19

Public venue page: https://www.hitlight.app/venues/netherlands/iduna-9fcfebf6

HitLight