
UPSTAGE ↑

FIXTURE LEGEND

- **PLACEHOLDER — Chauvet Amhaze II (exact profile unavailable)** — Haze Machine · 1×
- **PLACEHOLDER — RUSH BLINDER 7.8kw (identity unconfirmed)** — Blinder · 4×
- **ERA 150 Wash** — Moving Head · 16×
- **ERA 300 Profile** — Profile Spot · 5×

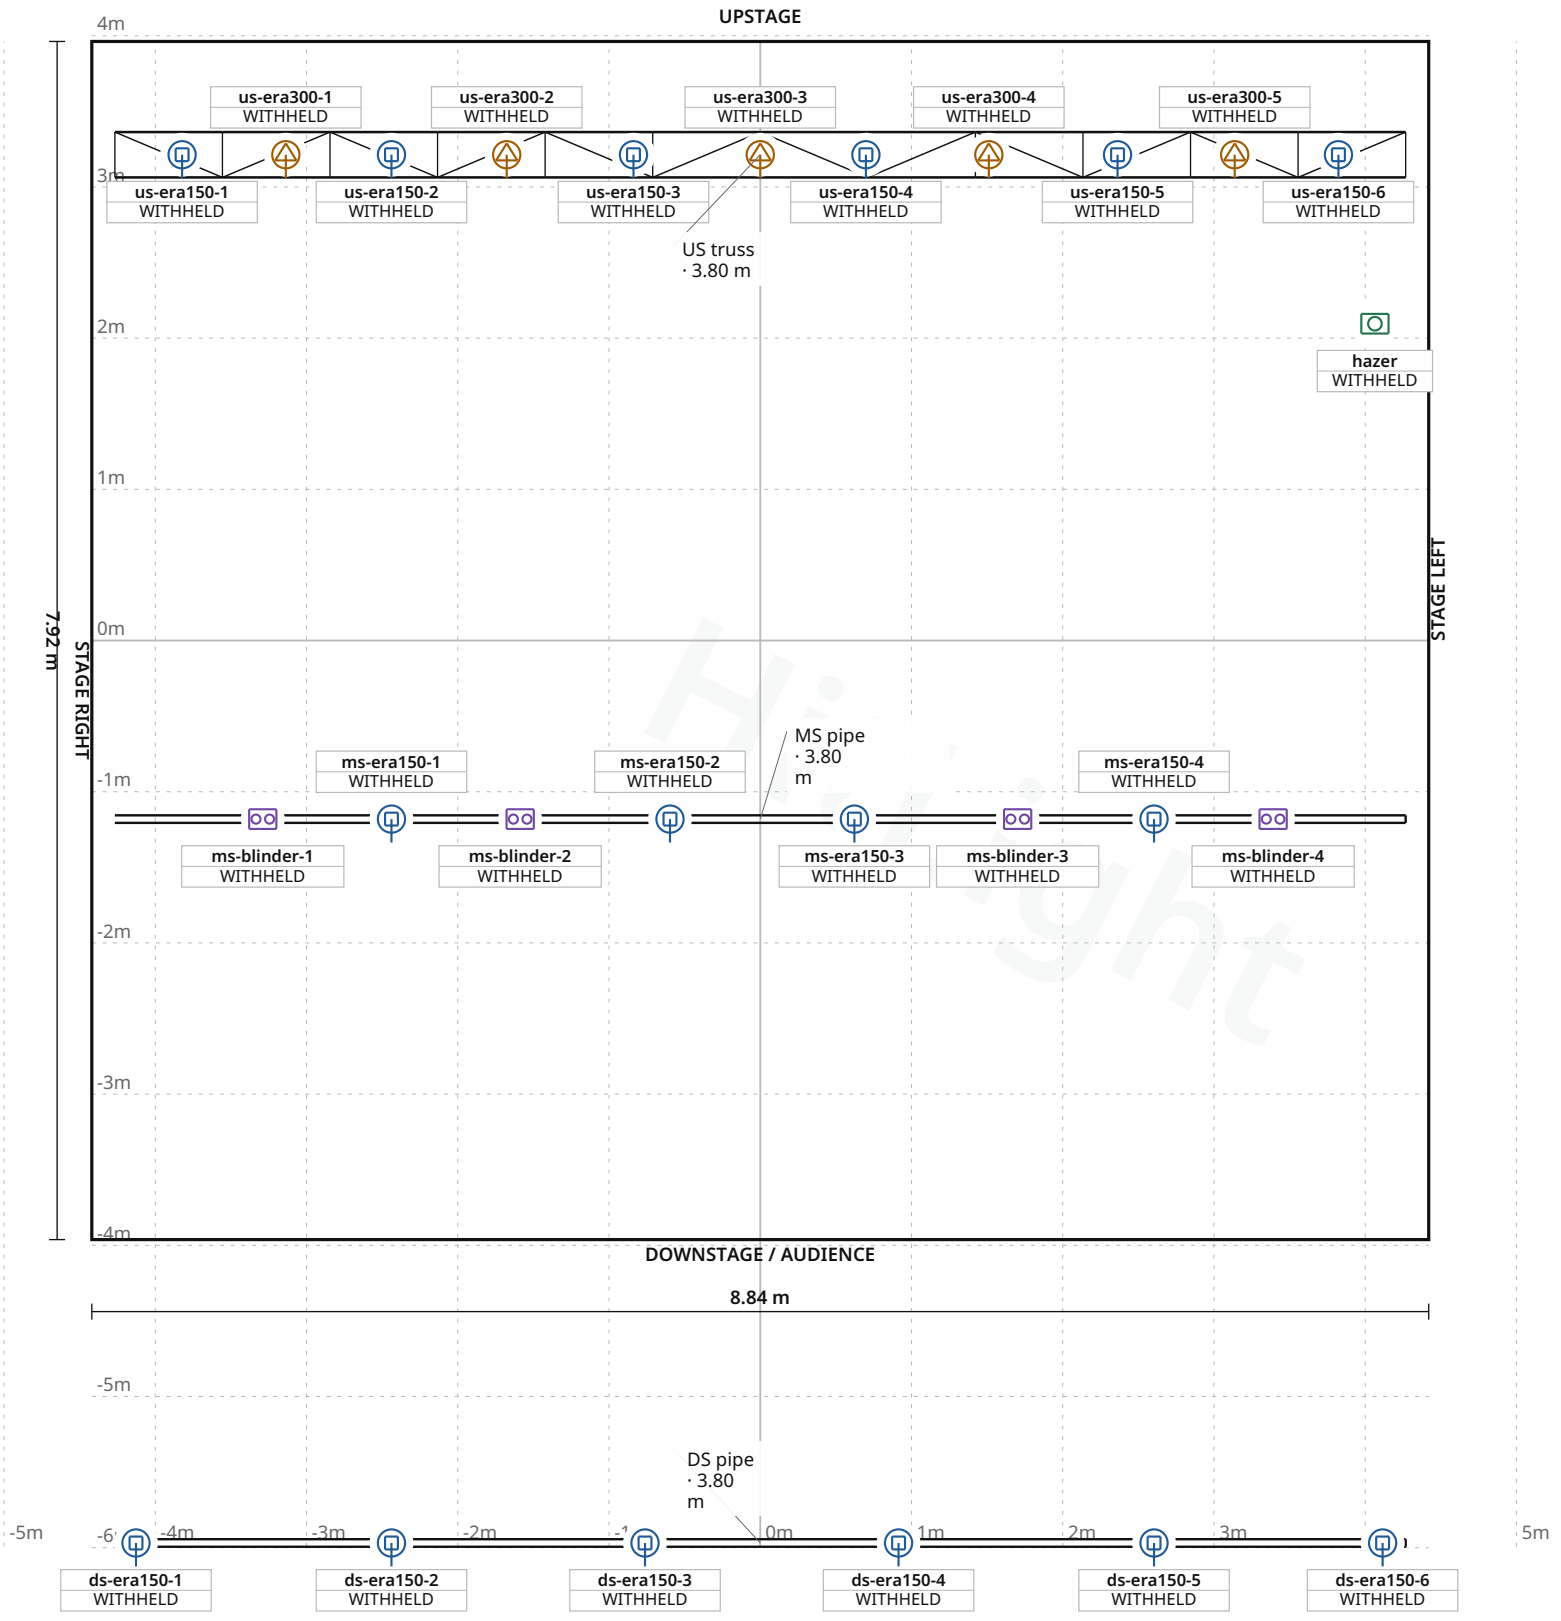

Stage 8.84 m W × 7.92 m D · Grid 1 m

Shrine Social Club · Ballroom

LIGHT PLOT · PLAN · Ballroom

HitLight · Shrine Social Club

1118 W Idaho St, Boise, ID 83702, 83702, Boise, United States

DWG HL · SCALE 1:50 · metric · PRINT AT 100%

Drawn HitLight

Generated from the saved show

SOURCE 9f02af502b20

SYMBOL LEGEND

4 TYPES · 26 FIXTURES · COLOUR BY TYPE



HitLight source-review placeholder PLACEHOLDER — Chauvet Amhaze II (exact profile unavailable)

Haze Machine · VISUAL ONLY — no DMX control map · 1 ch · category symbol

1 physical · 1 plotted

0 disabled · 0 unplaced



HitLight source-review placeholder PLACEHOLDER — RUSH BLINDER 7.8kw (identity unconfirmed)

Blinder · VISUAL ONLY — no DMX control map · 1 ch · category symbol

4 physical · 4 plotted

0 disabled · 0 unplaced



Martin Professional ERA 150 Wash

Moving Head · Basic · 18 ch · category symbol

16 physical · 16 plotted

0 disabled · 0 unplaced



Martin Professional ERA 300 Profile

Profile Spot · Basic · 21 ch · category symbol

5 physical · 5 plotted

0 disabled · 0 unplaced

HitLight

Shrine Social Club · Ballroom

SYMBOL LEGEND · Ballroom

HitLight · Shrine Social Club

1118 W Idaho St, Boise, ID 83702, 83702, Boise, United States

DWG HL · METRIC

Drawn HitLight

Generated from the saved show

SOURCE 9f02af502b20

GENERAL NOTES

1. Source-based lighting plan. Confirm the current rig with the venue.
2. PARTIAL: included fixtures are not a full physical-unit census.
3. DMX PATCH WITHHELD: provisional or unchecked addresses are not published.
4. The reconstruction retains its documented coverage and geometry assumptions; confirm the current setup with the venue.

HitLight

STAGE ELEMENTS

NAME	TYPE	POSITION	TRIM / SIZE
DS pipe	pipe	X 0.00 m · Z 5.97 m	3.80 m · 8.53 m W × 0.05 m D
MS pipe	pipe	X 0.00 m · Z 1.18 m	3.80 m · 8.53 m W × 0.05 m D
US truss	trussStraight	X 0.00 m · Z -3.21 m	3.80 m · 8.53 m W × 0.30 m D

HitLight

Shrine Social Club · Ballroom

STAGE ELEMENTS · Ballroom

HitLight · Shrine Social Club

1118 W Idaho St, Boise, ID 83702, 83702, Boise, United States

DWG HL · METRIC

Drawn HitLight

Generated from the saved show

SOURCE 9f02af502b20

DMX PATCH

26 FIXTURES · 0 UNIVERSES

Fixture / name	Manufacturer / model	Mode	Ch	DMX	Range	Position / mount	Status / notes
UNPATCHED / INVALID							
ds-era150-1 · ds-era150-1 ERA 150…	Martin Professional / ERA 150 Wash	Basic	18	WITHHELD	TBC	DS pipe	Enabled
ds-era150-2 · ds-era150-2 ERA 150…	Martin Professional / ERA 150 Wash	Basic	18	WITHHELD	TBC	DS pipe	Enabled
ds-era150-3 · ds-era150-3 ERA 150…	Martin Professional / ERA 150 Wash	Basic	18	WITHHELD	TBC	DS pipe	Enabled
ds-era150-4 · ds-era150-4 ERA 150…	Martin Professional / ERA 150 Wash	Basic	18	WITHHELD	TBC	DS pipe	Enabled
ds-era150-5 · ds-era150-5 ERA 150…	Martin Professional / ERA 150 Wash	Basic	18	WITHHELD	TBC	DS pipe	Enabled
ds-era150-6 · ds-era150-6 ERA 150…	Martin Professional / ERA 150 Wash	Basic	18	WITHHELD	TBC	DS pipe	Enabled
hazer · [PLACEHOLDER] hazer PLACE…	HitLight source-review placeholder / PLAC…	VISUAL ONLY — no DMX …	1	WITHHELD	TBC	UNPLACED	Enabled
ms-blinder-1 · [PLACEHOLDER] ms-b…	HitLight source-review placeholder / PLAC…	VISUAL ONLY — no DMX …	1	WITHHELD	TBC	MS pipe	Enabled
ms-blinder-2 · [PLACEHOLDER] ms-b…	HitLight source-review placeholder / PLAC…	VISUAL ONLY — no DMX …	1	WITHHELD	TBC	MS pipe	Enabled
ms-blinder-3 · [PLACEHOLDER] ms-b…	HitLight source-review placeholder / PLAC…	VISUAL ONLY — no DMX …	1	WITHHELD	TBC	MS pipe	Enabled
ms-blinder-4 · [PLACEHOLDER] ms-b…	HitLight source-review placeholder / PLAC…	VISUAL ONLY — no DMX …	1	WITHHELD	TBC	MS pipe	Enabled
ms-era150-1 · ms-era150-1 ERA 150…	Martin Professional / ERA 150 Wash	Basic	18	WITHHELD	TBC	MS pipe	Enabled
ms-era150-2 · ms-era150-2 ERA 150…	Martin Professional / ERA 150 Wash	Basic	18	WITHHELD	TBC	MS pipe	Enabled
ms-era150-3 · ms-era150-3 ERA 150…	Martin Professional / ERA 150 Wash	Basic	18	WITHHELD	TBC	MS pipe	Enabled
ms-era150-4 · ms-era150-4 ERA 150…	Martin Professional / ERA 150 Wash	Basic	18	WITHHELD	TBC	MS pipe	Enabled
us-era150-1 · us-era150-1 ERA 150…	Martin Professional / ERA 150 Wash	Basic	18	WITHHELD	TBC	US truss	Enabled
us-era150-2 · us-era150-2 ERA 150…	Martin Professional / ERA 150 Wash	Basic	18	WITHHELD	TBC	US truss	Enabled
us-era150-3 · us-era150-3 ERA 150…	Martin Professional / ERA 150 Wash	Basic	18	WITHHELD	TBC	US truss	Enabled
us-era150-4 · us-era150-4 ERA 150…	Martin Professional / ERA 150 Wash	Basic	18	WITHHELD	TBC	US truss	Enabled
us-era150-5 · us-era150-5 ERA 150…	Martin Professional / ERA 150 Wash	Basic	18	WITHHELD	TBC	US truss	Enabled

No patched universes

Shrine Social Club · Ballroom

DMX PATCH · Ballroom

HitLight · Shrine Social Club

1118 W Idaho St, Boise, ID 83702, 83702, Boise, United States

DWG HL · METRIC

Drawn HitLight

Generated from the saved show

SOURCE 9f02af502b20

DMX PATCH · CONTINUED

Fixture / name	Manufacturer / model	Mode	Ch	DMX	Range	Position / mount	Status / notes
UNPATCHED / INVALID							
us-era150-6 · us-era150-6 ERA 150…	Martin Professional / ERA 150 Wash	Basic	18	WITHHELD	TBC	US truss	Enabled
us-era300-1 · us-era300-1 ERA 300…	Martin Professional / ERA 300 Profile	Basic	21	WITHHELD	TBC	US truss	Enabled
us-era300-2 · us-era300-2 ERA 300…	Martin Professional / ERA 300 Profile	Basic	21	WITHHELD	TBC	US truss	Enabled
us-era300-3 · us-era300-3 ERA 300…	Martin Professional / ERA 300 Profile	Basic	21	WITHHELD	TBC	US truss	Enabled
us-era300-4 · us-era300-4 ERA 300…	Martin Professional / ERA 300 Profile	Basic	21	WITHHELD	TBC	US truss	Enabled
us-era300-5 · us-era300-5 ERA 300…	Martin Professional / ERA 300 Profile	Basic	21	WITHHELD	TBC	US truss	Enabled

No patched universes

HitLight

Shrine Social Club · Ballroom

DMX PATCH · Ballroom

HitLight · Shrine Social Club

1118 W Idaho St, Boise, ID 83702, 83702, Boise, United States

DWG HL · METRIC

Drawn HitLight

Generated from the saved show

SOURCE 9f02af502b20

VALIDATION APPENDIX

WARNING · PATCH_WITHHELD

DMX patch facts are withheld pending source verification. This planning document cannot be used for hardware output.

Objects: — · Remediation: correct the saved show data and regenerate.

ERROR · STAGE_DIMENSIONS_UNCONFIRMED

Confirm the stage dimensions before producing a final technical document.

Objects: source-layout · Remediation: correct the saved show data and regenerate.

WARNING · TITLE_METADATA_INCOMPLETE

Some professional title-block metadata is missing; the document will show an em dash.

Objects: a056aef0fae1593ca4f10aa4 · Remediation: correct the saved show data and regenerate.

HitLight

VENUE & DRAWING SOURCES

Shrine Social Club

Ballroom · Documented rig — current state unverified

1118 W Idaho St, Boise, ID 83702, 83702, Boise, Idaho — Ada County, US

https://shrinesocialclub.com/basement-tech-specs/

Sources checked 2026-10-20

Symbols: HitLight-owned category artwork. No manufacturer model geometry or original source pages included.

Source-based reconstruction. Confirm the current installation and equipment availability with the venue.

Scale, fixture positions, mounting heights and aiming may include estimates; this is not a rigging specification.

Provisional fixture matches are labelled as placeholders. The recorded subset is not a complete physical inventory.

DMX addresses are withheld from public plans until their exact source patch is reconciled.

The reconstruction retains its documented coverage and geometry assumptions; confirm the current setup with the venue.

Official venue information: https://shrinesocialclub.com/basement-tech-specs/ · checked 2026-10-20

Shrine-Ballroom-Lighting-Patch.pdf: https://shrinesocialclub.com/wp-content/uploads/2024/07/Shrine-Ballroom-Lighting-Patch.pdf · checked 2026-10-20

Shrine-Ballroom-Lighting-Plot.pdf: https://shrinesocialclub.com/wp-content/uploads/2024/07/Shrine-Ballroom-Lighting-Plot.pdf · checked 2026-10-20

SHRINE-SOCIAL-CLUB-TECH-SPECS-2026.pdf: https://shrinesocialclub.com/wp-content/uploads/2026/10/SHRINE-SOCIAL-CLUB-TECH-SPECS-2026.pdf · checked 2026-10-20

Public venue page: https://www.hitlight.app/venues/united-states/shrine-social-club-a056aef0

HitLight