
UPSTAGE ↑

FIXTURE LEGEND

- **Hercules** — PAR Light · 12×
- **Visual substitute · Basic Conventional** — PAR Light · 6×

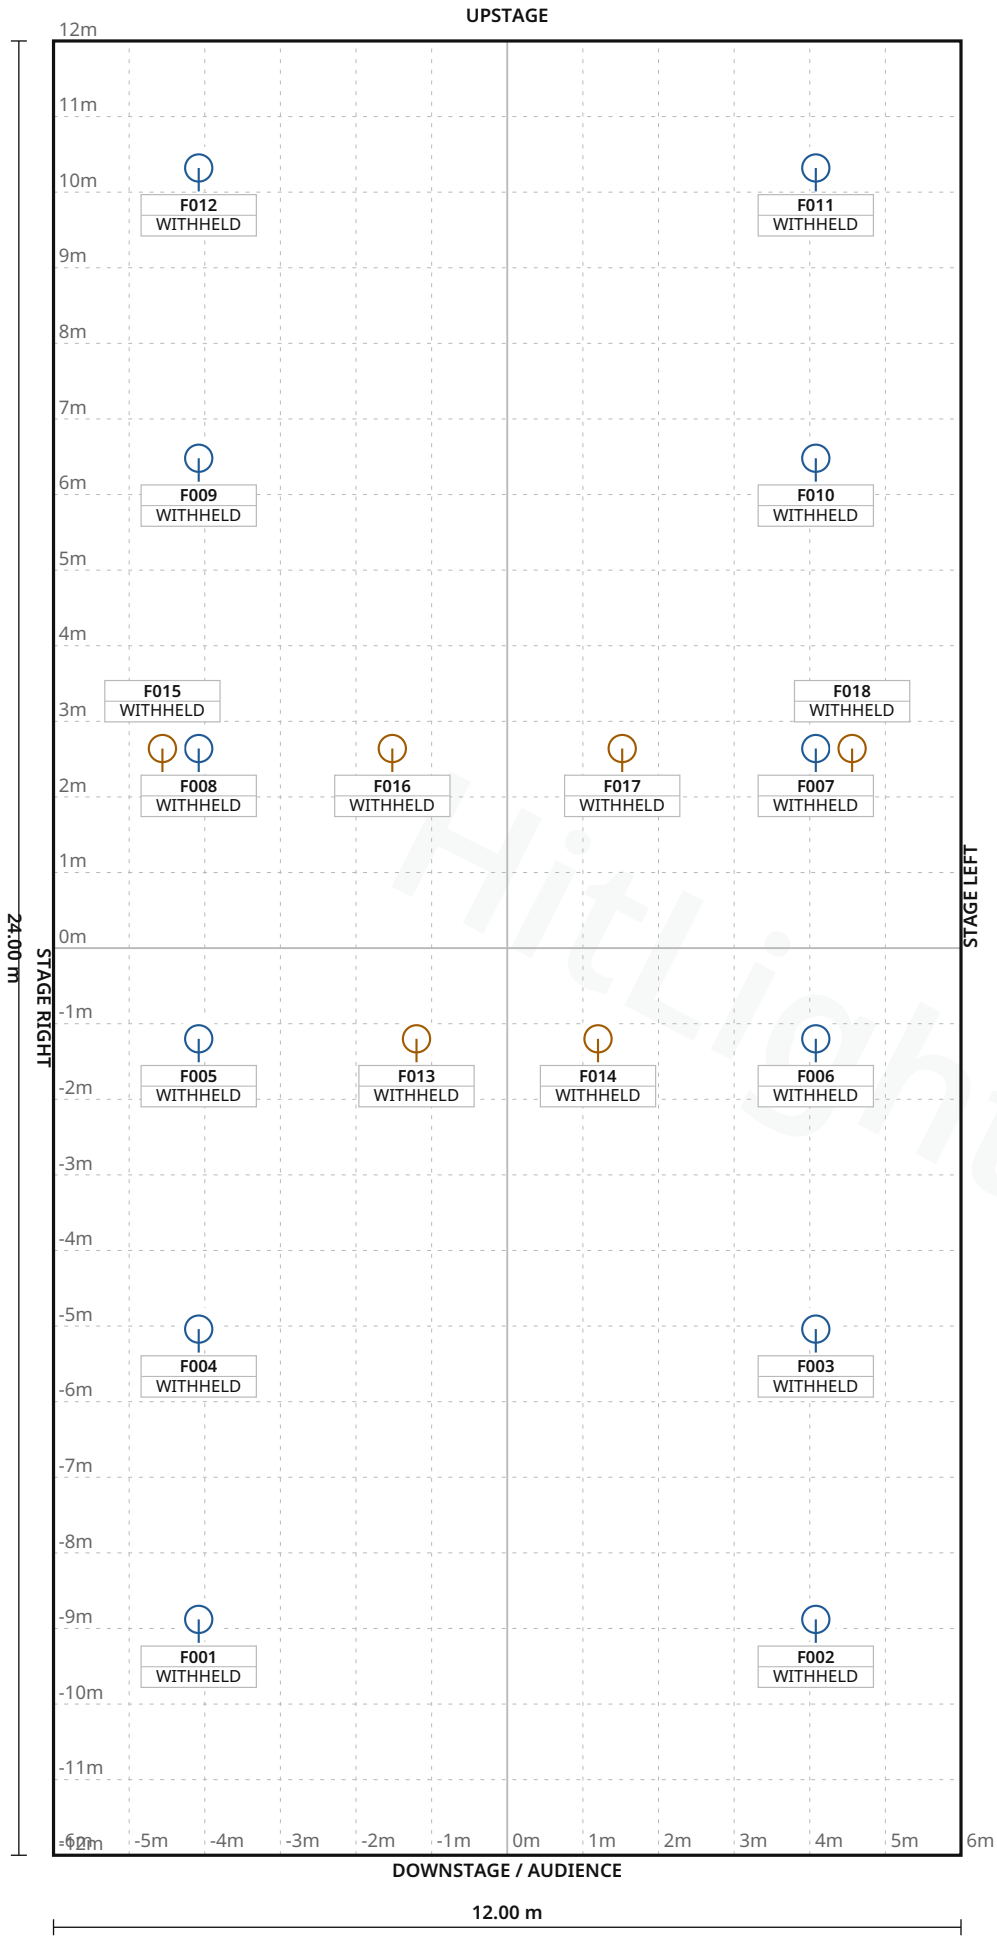

Stage 12.00 m W × 24.00 m D · Grid 1 m

Theater Kerkrade · Main room

LIGHT PLOT · PLAN · Main room

HitLight · Theater Kerkrade

Theaterplein 30, 6461 DR, Kerkrade, Netherlands

DWG HL · SCALE 1:100 · metric · PRINT AT 100%

Drawn HitLight

Generated from the saved show

SOURCE a0dbc822e6ed

SYMBOL LEGEND

2 TYPES · 18 FIXTURES · COLOUR BY TYPE



CLF Lighting Hercules

PAR Light · 8 channel · 8 ch · category symbol

12 physical · 12 plotted

0 disabled · 0 unplaced



HitLight placeholder Visual substitute · Basic Conventional

PAR Light · Default · 1 ch · category symbol

6 physical · 6 plotted

0 disabled · 0 unplaced

HitLight

Theater Kerkrade · Main room

SYMBOL LEGEND · Main room

HitLight · Theater Kerkrade

Theaterplein 30, 6461 DR, Kerkrade, Netherlands

DWG HL · METRIC

Drawn HitLight

Generated from the saved show

SOURCE a0dbc822e6ed

GENERAL NOTES

1. Source-based lighting plan. Confirm the current rig with the venue.
2. PARTIAL: included fixtures are not a full physical-unit census.
3. DMX PATCH WITHHELD: provisional or unchecked addresses are not published.
4. The reconstruction retains its documented coverage and geometry assumptions; confirm the current setup with the venue.

HitLight

DMX PATCH

18 FIXTURES · 0 UNIVERSES

Fixture / name	Manufacturer / model	Mode	Ch	DMX	Range	Position / mount	Status / notes
UNPATCHED / INVALID							
F001 · CLFHercules · 11	CLF Lighting / Hercules	8 channel	8	WITHHELD	TBC	UNPLACED	Enabled
F002 · CLFHercules · 12	CLF Lighting / Hercules	8 channel	8	WITHHELD	TBC	UNPLACED	Enabled
F003 · CLFHercules · 13	CLF Lighting / Hercules	8 channel	8	WITHHELD	TBC	UNPLACED	Enabled
F004 · CLFHercules · 14	CLF Lighting / Hercules	8 channel	8	WITHHELD	TBC	UNPLACED	Enabled
F005 · CLFHercules · 15	CLF Lighting / Hercules	8 channel	8	WITHHELD	TBC	UNPLACED	Enabled
F006 · CLFHercules · 16	CLF Lighting / Hercules	8 channel	8	WITHHELD	TBC	UNPLACED	Enabled
F007 · CLFHercules · 17	CLF Lighting / Hercules	8 channel	8	WITHHELD	TBC	UNPLACED	Enabled
F008 · CLFHercules · 18	CLF Lighting / Hercules	8 channel	8	WITHHELD	TBC	UNPLACED	Enabled
F009 · CLFHercules · 19	CLF Lighting / Hercules	8 channel	8	WITHHELD	TBC	UNPLACED	Enabled
F010 · CLFHercules · 20	CLF Lighting / Hercules	8 channel	8	WITHHELD	TBC	UNPLACED	Enabled
F011 · CLFHercules · 21	CLF Lighting / Hercules	8 channel	8	WITHHELD	TBC	UNPLACED	Enabled
F012 · CLFHercules · 22	CLF Lighting / Hercules	8 channel	8	WITHHELD	TBC	UNPLACED	Enabled
F013 · PLACEHOLDER · CoemarReflec...	HitLight placeholder / Visual substitute ...	Default	1	WITHHELD	TBC	UNPLACED	Enabled
F014 · PLACEHOLDER · CoemarReflec...	HitLight placeholder / Visual substitute ...	Default	1	WITHHELD	TBC	UNPLACED	Enabled
F015 · PLACEHOLDER · DeSistiF6Pic...	HitLight placeholder / Visual substitute ...	Default	1	WITHHELD	TBC	UNPLACED	Enabled
F016 · PLACEHOLDER · DeSistiF6Pic...	HitLight placeholder / Visual substitute ...	Default	1	WITHHELD	TBC	UNPLACED	Enabled
F017 · PLACEHOLDER · DeSistiF6Pic...	HitLight placeholder / Visual substitute ...	Default	1	WITHHELD	TBC	UNPLACED	Enabled
F018 · PLACEHOLDER · DeSistiF6Pic...	HitLight placeholder / Visual substitute ...	Default	1	WITHHELD	TBC	UNPLACED	Enabled

No patched universes

Theater Kerkrade · Main room

DMX PATCH · Main room

HitLight · Theater Kerkrade

Theaterplein 30, 6461 DR, Kerkrade, Netherlands

DWG HL · METRIC

Drawn HitLight

Generated from the saved show

SOURCE a0dbc822e6ed

VALIDATION APPENDIX

WARNING · PATCH_WITHHELD

DMX patch facts are withheld pending source verification. This planning document cannot be used for hardware output.

Objects: — · Remediation: correct the saved show data and regenerate.

ERROR · STAGE_DIMENSIONS_UNCONFIRMED

Confirm the stage dimensions before producing a final technical document.

Objects: 979D0A55-EF6E-4BF7-95DA-F3F8FBDB5263 · Remediation: correct the saved show data and regenerate.

WARNING · TITLE_METADATA_INCOMPLETE

Some professional title-block metadata is missing; the document will show an em dash.

Objects: a17551dd740c72841e9b27dd · Remediation: correct the saved show data and regenerate.

HitLight

VENUE & DRAWING SOURCES

Theater Kerkrade

Main room · House rig

Theaterplein 30, 6461 DR, Kerkrade, NL

https://www.plt.nl/over-plt/technische-info

Sources checked 2026-10-19

Symbols: HitLight-owned category artwork. No manufacturer model geometry or original source pages included.

Source-based reconstruction. Confirm the current installation and equipment availability with the venue.

Scale, fixture positions, mounting heights and aiming may include estimates; this is not a rigging specification.

Provisional fixture matches are labelled as placeholders. The recorded subset is not a complete physical inventory.

DMX addresses are withheld from public plans until their exact source patch is reconciled.

The reconstruction retains its documented coverage and geometry assumptions; confirm the current setup with the venue.

Official venue information: https://www.plt.nl/over-plt/technische-info · checked 2026-10-19

Lichtplan-PLT-Kerkade-MF-Zaal-V260605.pdf: https://www.plt.nl/uploads/images/PDF/Techniek-documenten/Lichtplan-PLT-Kerkade-MF-Zaal-V260605.pdf · checked 2026-10-19

Technical-Info-PLT-Kerkrade-MF-zaal-V260118-EN.pdf: https://www.plt.nl/uploads/images/PDF/Techniek-documenten/Technical-Info-PLT-Kerkrade-MF-zaal-V260118-EN.pdf · checked 2026-10-19

Public venue page: https://www.hitlight.app/venues/netherlands/theater-kerkrade-a17551dd

HitLight