
UPSTAGE

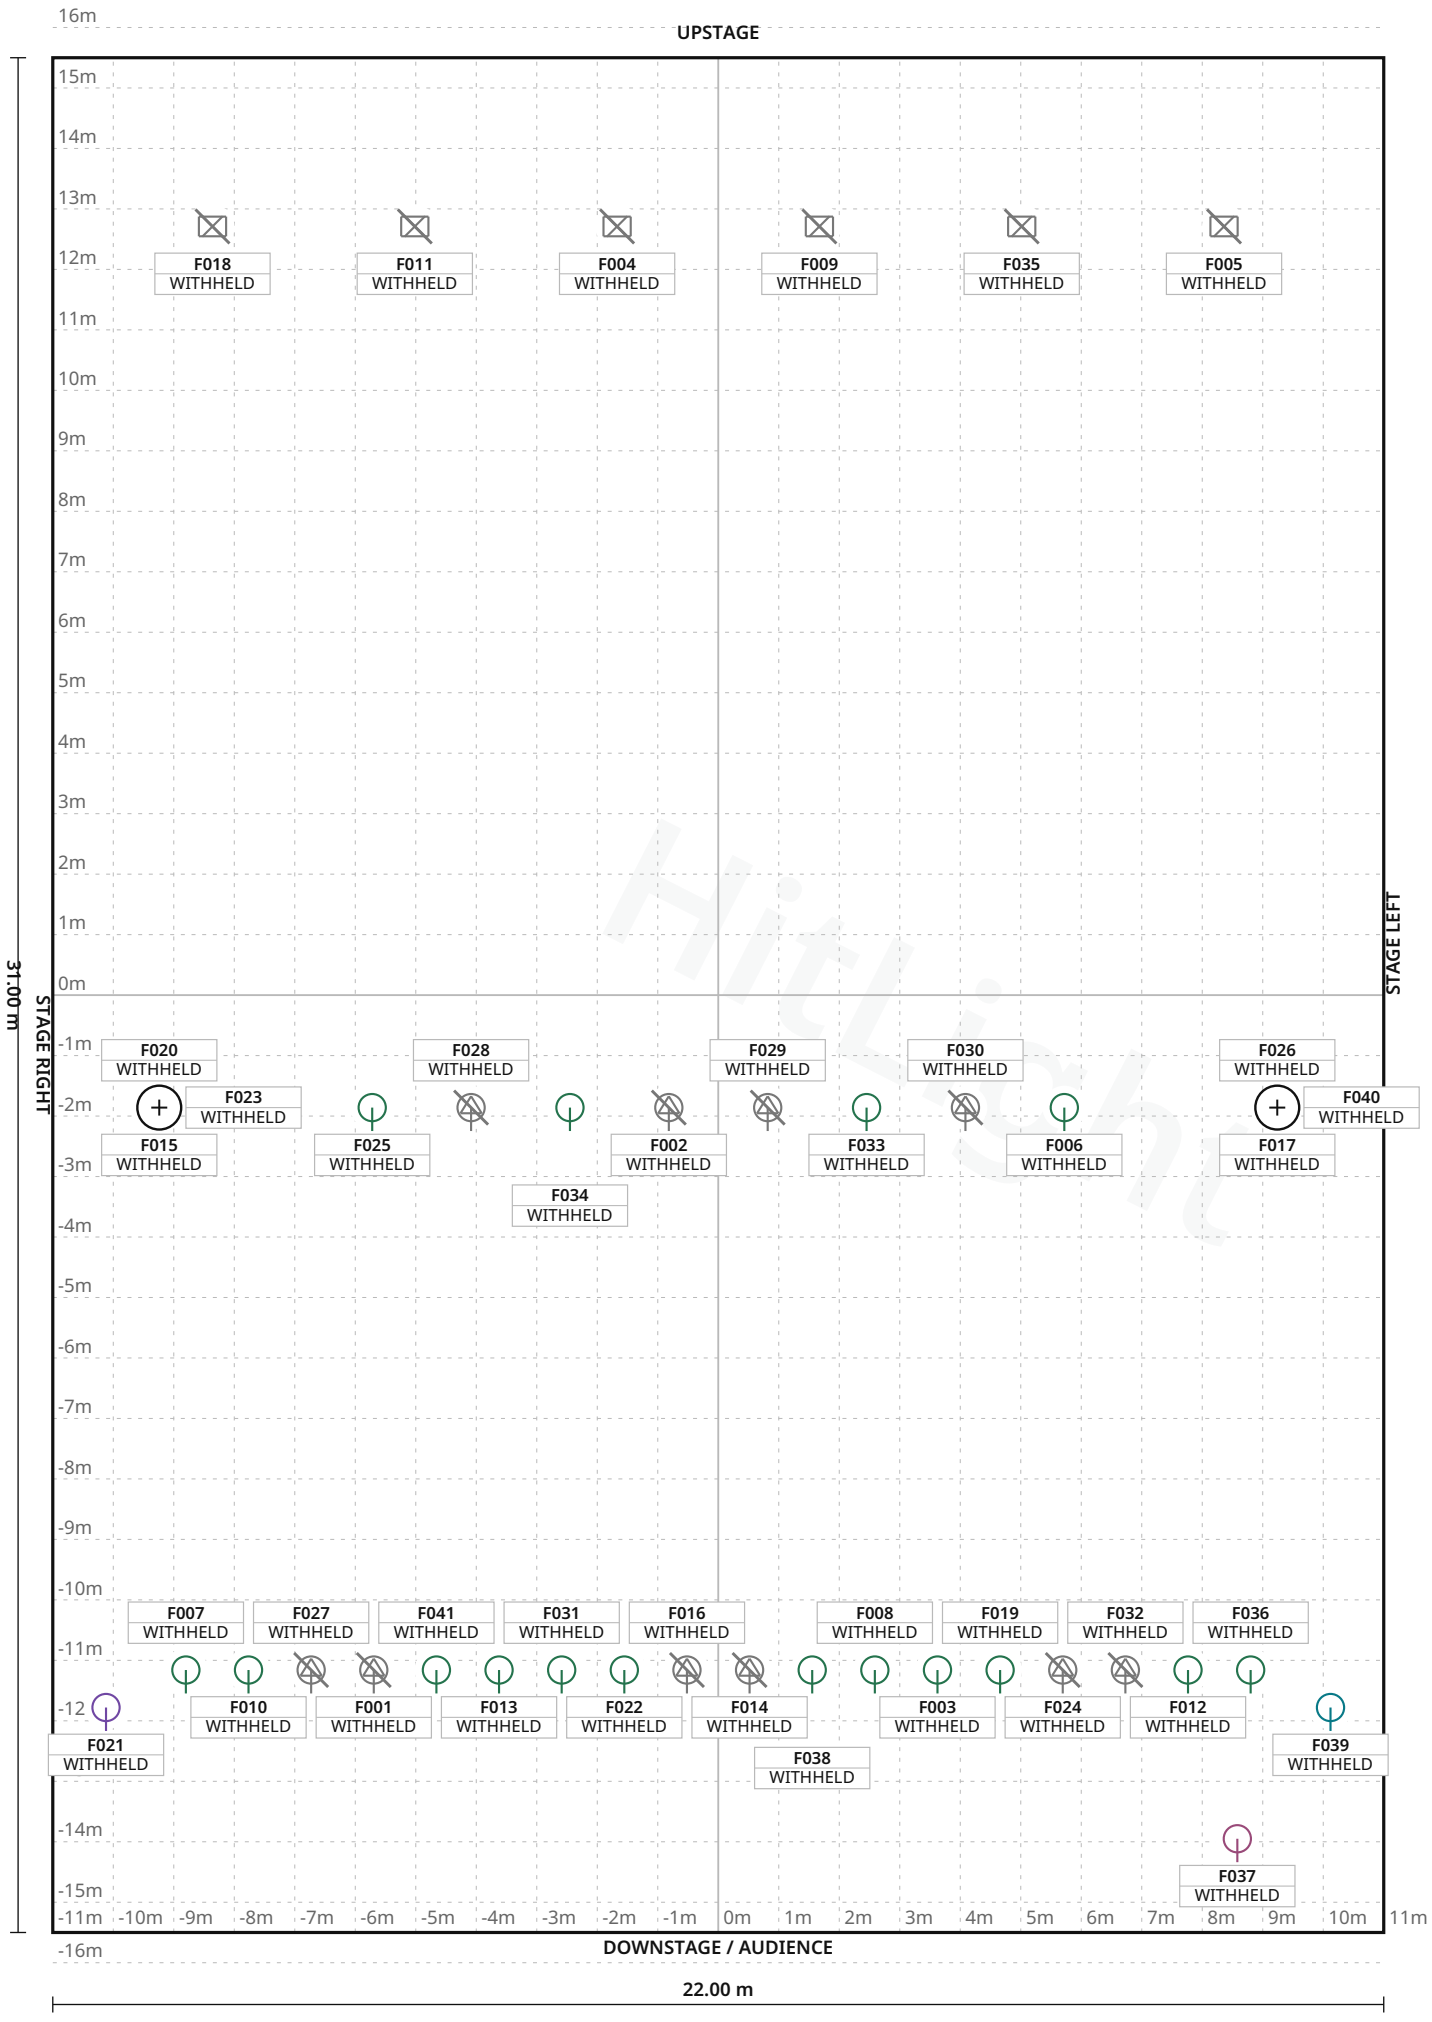

FIXTURE LEGEND

- **Source Four Zoom** 25-50 — Profile Spot · 12×
- **Coda500/4** fourcell cyclorama — Other · 6×
- **PC1200W** fixedbarndoor — PAR Light · 20×
- **RGBWA** curtainwarmer sharedcontrol90 · 90-L — PAR Light · 1×
- **RGBWA** curtainwarmer sharedcontrol90 · 90-R — PAR Light · 1×
- **RobertJuliatTopa** ze1200WMSR · fixed-balcony-right — PAR Light · 1×

Stage 22.00 m W × 31.00 m D · Grid 1 m

HitLight TECHNICAL LIGHTING — REV ebc1e6cf13b1 · 1/9

De Muze Noordwijk · Main room

LIGHT PLOT · PLAN · Main room

HitLight · De Muze Noordwijk

Wantveld 2, 2202 NS, Noordwijk, Netherlands

DWG HL · SCALE 1:125 · metric · PRINT AT 100%

Drawn HitLight

Generated from the saved show

SOURCE ff6b9bb074eb

SYMBOL LEGEND

6 TYPES · 41 FIXTURES · COLOUR BY TYPE



ETC Source Four Zoom 25-50

Profile Spot · Unverified · TBC ch · category symbol

12 physical · 12 plotted

12 disabled · 0 unplaced



Unverified source fixture Coda500/4 fourcell cyclorama

Other · Unverified · TBC ch · category symbol

6 physical · 6 plotted

6 disabled · 0 unplaced



Unverified source fixture PC1200W fixedbarndoor

PAR Light · Unverified · TBC ch · category symbol

20 physical · 20 plotted

0 disabled · 0 unplaced



Unverified source fixture RGBWA curtainwarmer sharedcontrol90 · 90-L

PAR Light · Unverified · TBC ch · category symbol

1 physical · 1 plotted

0 disabled · 0 unplaced



Unverified source fixture RGBWA curtainwarmer sharedcontrol90 · 90-R

PAR Light · Unverified · TBC ch · category symbol

1 physical · 1 plotted

0 disabled · 0 unplaced



Unverified source fixture RobertJuliatTopaze1200WMSR · fixed-balcony-right

PAR Light · Unverified · TBC ch · category symbol

1 physical · 1 plotted

0 disabled · 0 unplaced

De Muze Noordwijk · Main room

SYMBOL LEGEND · Main room

HitLight · De Muze Noordwijk

Wantveld 2, 2202 NS, Noordwijk, Netherlands

DWG HL · METRIC

Drawn HitLight

Generated from the saved show

SOURCE ff6b9bb074eb

GENERAL NOTES

1. Source-based lighting plan. Confirm the current rig with the venue.
2. PARTIAL: included fixtures are not a full physical-unit census.
3. DMX PATCH WITHHELD: provisional or unchecked addresses are not published.
4. The reconstruction retains its documented coverage and geometry assumptions; confirm the current setup with the venue.
5. Source-based reconstruction. Confirm the current installation and equipment availability with the venue.

HitLight

FIXTURE SCHEDULE

Fixture	Manufacturer / model	Position / mount	Mode / output
VISUAL PLANNING · DMX PATCH WITHHELD			
F001	ETC / Source Four Zoom 25-50	PLOTTED	Unverified · Output excluded
F002	ETC / Source Four Zoom 25-50	PLOTTED	Unverified · Output excluded
F003	Unverified source fixture / PC1200W fixedbarndoor	PLOTTED	Unverified · Output excluded
F004	Unverified source fixture / Coda500/4 fourcell cyclorama	PLOTTED	Unverified · Output excluded
F005	Unverified source fixture / Coda500/4 fourcell cyclorama	PLOTTED	Unverified · Output excluded
F006	Unverified source fixture / PC1200W fixedbarndoor	PLOTTED	Unverified · Output excluded
F007	Unverified source fixture / PC1200W fixedbarndoor	PLOTTED	Unverified · Output excluded
F008	Unverified source fixture / PC1200W fixedbarndoor	PLOTTED	Unverified · Output excluded
F009	Unverified source fixture / Coda500/4 fourcell cyclorama	PLOTTED	Unverified · Output excluded
F010	Unverified source fixture / PC1200W fixedbarndoor	PLOTTED	Unverified · Output excluded
F011	Unverified source fixture / Coda500/4 fourcell cyclorama	PLOTTED	Unverified · Output excluded
F012	Unverified source fixture / PC1200W fixedbarndoor	PLOTTED	Unverified · Output excluded
F013	Unverified source fixture / PC1200W fixedbarndoor	PLOTTED	Unverified · Output excluded
F014	ETC / Source Four Zoom 25-50	PLOTTED	Unverified · Output excluded
F015	ETC / Source Four Zoom 25-50	PLOTTED	Unverified · Output excluded
F016	ETC / Source Four Zoom 25-50	PLOTTED	Unverified · Output excluded
F017	ETC / Source Four Zoom 25-50	PLOTTED	Unverified · Output excluded
F018	Unverified source fixture / Coda500/4 fourcell cyclorama	PLOTTED	Unverified · Output excluded
F019	Unverified source fixture / PC1200W fixedbarndoor	PLOTTED	Unverified · Output excluded
F020	Unverified source fixture / PC1200W fixedbarndoor	PLOTTED	Unverified · Output excluded

Planning reference only. Confirm installed modes and patch with the venue.

De Muze Noordwijk · Main room

FIXTURE SCHEDULE · Main room

HitLight · De Muze Noordwijk

Wantveld 2, 2202 NS, Noordwijk, Netherlands

DWG HL · METRIC

Drawn HitLight

Generated from the saved show

SOURCE ff6b9bb074eb

FIXTURE SCHEDULE · CONTINUED

Fixture	Manufacturer / model	Position / mount	Mode / output
VISUAL PLANNING · DMX PATCH WITHHELD			
F021	Unverified source fixture / RGBWA curtainwarmer sharedcontrol90 · 90-L	PLOTTED	Unverified · Output excluded
F022	Unverified source fixture / PC1200W fixedbarndoor	PLOTTED	Unverified · Output excluded
F023	Unverified source fixture / PC1200W fixedbarndoor	PLOTTED	Unverified · Output excluded
F024	ETC / Source Four Zoom 25-50	PLOTTED	Unverified · Output excluded
F025	Unverified source fixture / PC1200W fixedbarndoor	PLOTTED	Unverified · Output excluded
F026	Unverified source fixture / PC1200W fixedbarndoor	PLOTTED	Unverified · Output excluded
F027	ETC / Source Four Zoom 25-50	PLOTTED	Unverified · Output excluded
F028	ETC / Source Four Zoom 25-50	PLOTTED	Unverified · Output excluded
F029	ETC / Source Four Zoom 25-50	PLOTTED	Unverified · Output excluded
F030	ETC / Source Four Zoom 25-50	PLOTTED	Unverified · Output excluded
F031	Unverified source fixture / PC1200W fixedbarndoor	PLOTTED	Unverified · Output excluded
F032	ETC / Source Four Zoom 25-50	PLOTTED	Unverified · Output excluded
F033	Unverified source fixture / PC1200W fixedbarndoor	PLOTTED	Unverified · Output excluded
F034	Unverified source fixture / PC1200W fixedbarndoor	PLOTTED	Unverified · Output excluded
F035	Unverified source fixture / Coda500/4 fourcell cyclorama	PLOTTED	Unverified · Output excluded
F036	Unverified source fixture / PC1200W fixedbarndoor	PLOTTED	Unverified · Output excluded
F037	Unverified source fixture / RobertJuliatTopaze1200WMSR · fixed-balcony-ri...	PLOTTED	Unverified · Output excluded
F038	Unverified source fixture / PC1200W fixedbarndoor	PLOTTED	Unverified · Output excluded
F039	Unverified source fixture / RGBWA curtainwarmer sharedcontrol90 · 90-R	PLOTTED	Unverified · Output excluded
F040	Unverified source fixture / PC1200W fixedbarndoor	PLOTTED	Unverified · Output excluded

Planning reference only. Confirm installed modes and patch with the venue.

FIXTURE SCHEDULE · CONTINUED

Fixture	Manufacturer / model	Position / mount	Mode / output
VISUAL PLANNING · DMX PATCH WITHHELD			
F041	Unverified source fixture / PC1200W fixedbarndoor	PLOTTED	Unverified · Output excluded

Planning reference only. Confirm installed modes and patch with the venue.

HitLight

De Muze Noordwijk · Main room

FIXTURE SCHEDULE · Main room

HitLight · De Muze Noordwijk

Wantveld 2, 2202 NS, Noordwijk, Netherlands

DWG HL · METRIC

Drawn HitLight

Generated from the saved show

SOURCE ff6b9bb074eb

VALIDATION APPENDIX

WARNING · PATCH_WITHHELD

DMX patch facts are withheld pending source verification. This planning document cannot be used for hardware output.

Objects: — · Remediation: review the source facts and regenerate.

ERROR · STAGE_DIMENSIONS_UNCONFIRMED

Confirm the stage dimensions before producing a final technical document.

Objects: Main room · Remediation: review the source facts and regenerate.

WARNING · MODE_UNVERIFIED

DMX modes are unverified; output remains excluded.

Objects: F001–F041 · Remediation: review the source facts and regenerate.

WARNING · FIXTURE_DISABLED

Fixtures are disabled for this visual planning reconstruction.

Objects: F001, F002, F004, F005, F009, F011, F014–F018, F024, F027–F030, F032, F035 · Remediation: review the source facts and regenerate.

WARNING · TITLE_METADATA_INCOMPLETE

Some professional title-block metadata is missing; the document will show an em dash.

Objects: a281143fda798fd0971d1c52 · Remediation: review the source facts and regenerate.

HitLight

VENUE & DRAWING SOURCES

De Muze Noordwijk

Main room · House rig

Wantveld 2, 2202 NS, Noordwijk, NL

https://demuze.nl/techniek/

Sources checked 2026-10-23

Symbols: HitLight-owned category artwork. No manufacturer model geometry or original source pages included.

Source-based reconstruction. Confirm the current installation and equipment availability with the venue.

Scale, fixture positions, mounting heights and aiming may include estimates; this is not a rigging specification.

Provisional fixture matches are labelled as placeholders. The recorded subset is not a complete physical inventory.

DMX addresses are withheld from public plans until their exact source patch is reconciled.

Partial source-based planning reconstruction; the current installation and complete fixture census are unverified.

Source-matched catalogue bodies are shown where available. Unresolved source identities remain labelled visual markers. Installed modes and DMX patch require verification; visual-only fixtures remain excluded from output.

The reconstruction retains its documented coverage and geometry assumptions; confirm the current setup with the venue.

Source-based reconstruction. Confirm the current installation and equipment availability with the venue.

Scale, fixture positions, mounting heights and aiming may include estimates; this is not a rigging specification.

Provisional fixture matches are labelled as placeholders. The recorded subset is not a complete physical inventory.

DMX addresses are withheld from public plans until their exact source patch is reconciled.

Partial source-based planning reconstruction; the current installation and complete fixture census are unverified.

Source-matched catalogue bodies are shown where available. Unresolved source identities remain labelled visual markers. Installed modes and DMX patch require verification; visual-only fixtures remain excluded from output.

Output remains excluded for visual-only fixtures. Catalogue identity does not verify installed modes, addresses or the current installation.

Official venue information: https://demuze.nl/techniek/ · checked 2026-10-19

Physical venue location: https://demuze.nl/contact/ · checked 2026-10-23

2025-09-13_LichtplanToneel_De_Muze_Noordwijk.pdf: https://demuze.nl/wp-content/uploads/2025/09/2025-09-13_LichtplanToneel_De_Muze_Noordwijk.pdf · checked 2026-10-19

Technische-lijst-De-Muze-Noordwijk-november-2025.pdf: https://demuze.nl/wp-content/uploads/2025/11/Technische-lijst-De-Muze-Noordwijk-november-2025.pdf · checked 2026-10-19

dmxPatch_Muze_september_2025.pdf:

VENUE & DRAWING SOURCES

https://demuze.nl/wp-content/uploads/2025/09/dmxPatch_Muze_september_2025.pdf · checked 2026-10-19

Public venue page: https://www.hitlight.app/venues/netherlands/de-muze-noordwijk-a281143f

HitLight