
UPSTAGE

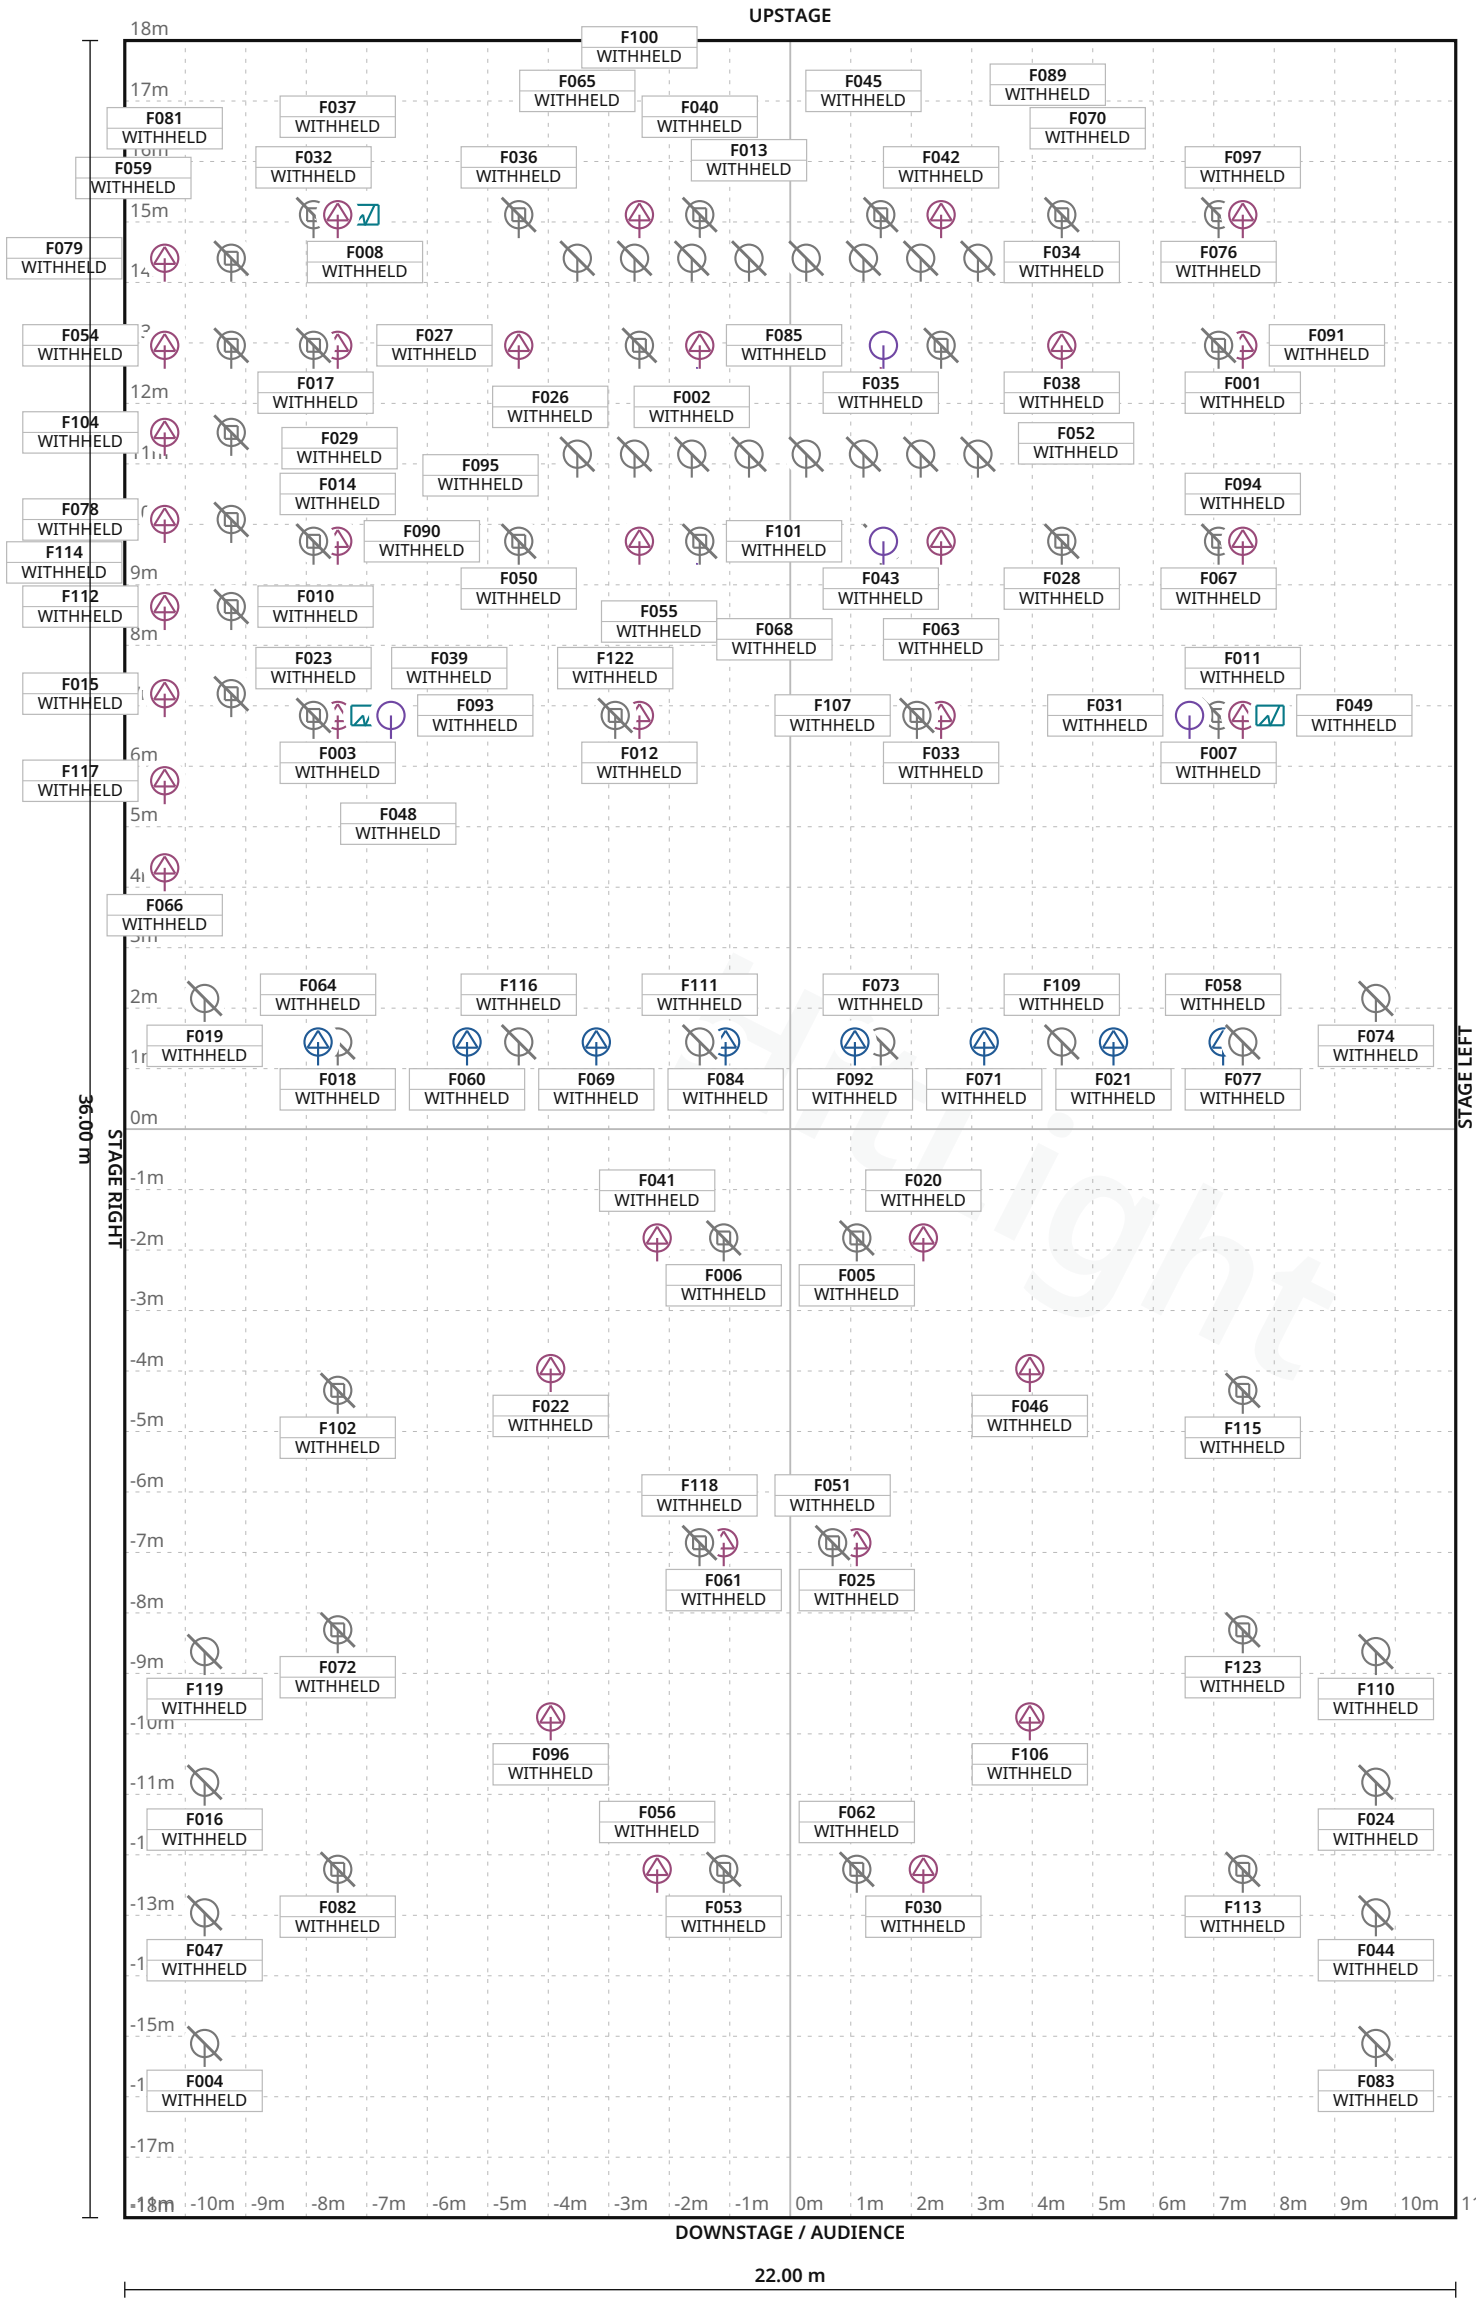

FIXTURE LEGEND

- **Focus Profile** — Profile Spot · 8×
- **Strike 4** — PAR Light · 6×
- **COLORdash** — Par-Hex 12 — PAR Light · 10×
- **Rogue R2 Wash** — Moving Head · 38×
- **Atomic 3000 DMX** — Strobe · 3×
- **Robin iPAINTE** — LTM WB — Profile Spot · 36×
- **PAR64 ACL** — PAR Light · 16×
- **Selecon** — AcclaimFresnel10 00W — PAR Light · 6×

Stage 22.00 m W × 36.00 m D · Grid 1 m

14 fixture labels omitted in this view due to crowding · see DMX patch

Victorie · Grolsch Zaal

LIGHT PLOT · PLAN · Grolsch Zaal

HitLight · Victorie

Pettemerstraat 5, 1823 CW, Alkmaar, Netherlands

DWG HL · SCALE 1:125 · metric · PRINT AT 100%

Drawn HitLight

Generated from the saved show

SOURCE 436e569be761

SYMBOL LEGEND

8 TYPES · 123 FIXTURES · COLOUR BY TYPE



ADJ Focus Profile

Profile Spot · Extended Mode 51ch · 51 ch · category symbol

8 physical · 8 plotted

0 disabled · 0 unplaced



Chauvet Strike 4

PAR Light · 9CH · 9 ch · category symbol

6 physical · 6 plotted

0 disabled · 0 unplaced



Chauvet Professional COLORdash Par-Hex 12

PAR Light · Unverified · TBC ch · category symbol

10 physical · 10 plotted

10 disabled · 0 unplaced



Chauvet Professional Rogue R2 Wash

Moving Head · Unverified · TBC ch · category symbol

38 physical · 38 plotted

38 disabled · 0 unplaced



Martin Professional Atomic 3000 DMX

Strobe · 4 Channel · 4 ch · category symbol

3 physical · 3 plotted

0 disabled · 0 unplaced



Robe Lighting Robin iPAINTE LTM WB

Profile Spot · Mode 1 - Standard 16bit · 51 ch · category symbol

36 physical · 36 plotted

0 disabled · 0 unplaced



Unverified source fixture PAR64 ACL

PAR Light · Unverified · TBC ch · category symbol

16 physical · 16 plotted

16 disabled · 0 unplaced



Unverified source fixture Selecon AcclaimFresnel1000W

PAR Light · Unverified · TBC ch · category symbol

6 physical · 6 plotted

6 disabled · 0 unplaced

GENERAL NOTES

1. Source-based lighting plan. Confirm the current rig with the venue.
2. PARTIAL: included fixtures are not a full physical-unit census.
3. DMX PATCH WITHHELD: provisional or unchecked addresses are not published.
4. Approximate planning view; not official venue paperwork or output-ready. Original HitLight symbols only; no source pages, OEM meshes, photos or logos. Original files remain private; modes and patch unverified.

HitLight

Victorie · Grolsch Zaal

GENERAL NOTES · Grolsch Zaal

HitLight · Victorie

Pettemerstraat 5, 1823 CW, Alkmaar, Netherlands

DWG HL · METRIC

Drawn HitLight

Generated from the saved show

SOURCE 436e569be761

FIXTURE SCHEDULE

Fixture	Manufacturer / model	Position / mount	Mode / output
VISUAL PLANNING · DMX PATCH WITHHELD			
F001	Robe Lighting / Robin iPAINTE LTM WB	PLOTTED	Unverified · Output excluded
F002	Unverified source fixture / PAR64 ACL	PLOTTED	Unverified · Output excluded
F003	Robe Lighting / Robin iPAINTE LTM WB	PLOTTED	Unverified · Output excluded
F004	Chauvet Professional / COLORdash Par-Hex 12	PLOTTED	Unverified · Output excluded
F005	Chauvet Professional / Rogue R2 Wash	PLOTTED	Unverified · Output excluded
F006	Chauvet Professional / Rogue R2 Wash	PLOTTED	Unverified · Output excluded
F007	Chauvet Professional / Rogue R2 Wash	PLOTTED	Unverified · Output excluded
F008	Martin Professional / Atomic 3000 DMX	PLOTTED	Unverified · Output excluded
F009	Chauvet / Strike 4	PLOTTED	Unverified · Output excluded
F010	Chauvet Professional / Rogue R2 Wash	PLOTTED	Unverified · Output excluded
F011	Robe Lighting / Robin iPAINTE LTM WB	PLOTTED	Unverified · Output excluded
F012	Robe Lighting / Robin iPAINTE LTM WB	PLOTTED	Unverified · Output excluded
F013	Unverified source fixture / PAR64 ACL	PLOTTED	Unverified · Output excluded
F014	Robe Lighting / Robin iPAINTE LTM WB	PLOTTED	Unverified · Output excluded
F015	Robe Lighting / Robin iPAINTE LTM WB	PLOTTED	Unverified · Output excluded
F016	Chauvet Professional / COLORdash Par-Hex 12	PLOTTED	Unverified · Output excluded
F017	Chauvet Professional / Rogue R2 Wash	PLOTTED	Unverified · Output excluded
F018	Unverified source fixture / Selecon AcclaimFresnel1000W	PLOTTED	Unverified · Output excluded
F019	Chauvet Professional / COLORdash Par-Hex 12	PLOTTED	Unverified · Output excluded
F020	Robe Lighting / Robin iPAINTE LTM WB	PLOTTED	Unverified · Output excluded

Planning reference only. Confirm installed modes and patch with the venue.

Victorie · Grolsch Zaal

FIXTURE SCHEDULE · Grolsch Zaal

HitLight · Victorie

Pettemerstraat 5, 1823 CW, Alkmaar, Netherlands

DWG HL · METRIC

Drawn HitLight

Generated from the saved show

SOURCE 436e569be761

FIXTURE SCHEDULE · CONTINUED

Fixture	Manufacturer / model	Position / mount	Mode / output
VISUAL PLANNING · DMX PATCH WITHHELD			
F021	ADJ / Focus Profile	PLOTTED	Unverified · Output excluded
F022	Robe Lighting / Robin iPAINTE LTM WB	PLOTTED	Unverified · Output excluded
F023	Chauvet Professional / Rogue R2 Wash	PLOTTED	Unverified · Output excluded
F024	Chauvet Professional / COLORdash Par-Hex 12	PLOTTED	Unverified · Output excluded
F025	Robe Lighting / Robin iPAINTE LTM WB	PLOTTED	Unverified · Output excluded
F026	Unverified source fixture / PAR64 ACL	PLOTTED	Unverified · Output excluded
F027	Robe Lighting / Robin iPAINTE LTM WB	PLOTTED	Unverified · Output excluded
F028	Chauvet Professional / Rogue R2 Wash	PLOTTED	Unverified · Output excluded
F029	Chauvet Professional / Rogue R2 Wash	PLOTTED	Unverified · Output excluded
F030	Robe Lighting / Robin iPAINTE LTM WB	PLOTTED	Unverified · Output excluded
F031	Chauvet / Strike 4	PLOTTED	Unverified · Output excluded
F032	Chauvet Professional / Rogue R2 Wash	PLOTTED	Unverified · Output excluded
F033	Robe Lighting / Robin iPAINTE LTM WB	PLOTTED	Unverified · Output excluded
F034	Chauvet Professional / Rogue R2 Wash	PLOTTED	Unverified · Output excluded
F035	Robe Lighting / Robin iPAINTE LTM WB	PLOTTED	Unverified · Output excluded
F036	Chauvet Professional / Rogue R2 Wash	PLOTTED	Unverified · Output excluded
F037	Robe Lighting / Robin iPAINTE LTM WB	PLOTTED	Unverified · Output excluded
F038	Robe Lighting / Robin iPAINTE LTM WB	PLOTTED	Unverified · Output excluded
F039	Martin Professional / Atomic 3000 DMX	PLOTTED	Unverified · Output excluded
F040	Chauvet Professional / Rogue R2 Wash	PLOTTED	Unverified · Output excluded

Planning reference only. Confirm installed modes and patch with the venue.

Fixture	Manufacturer / model	Position / mount	Mode / output
VISUAL PLANNING · DMX PATCH WITHHELD			
F041	Robe Lighting / Robin iPAINTE LTM WB	PLOTTED	Unverified · Output excluded
F042	Robe Lighting / Robin iPAINTE LTM WB	PLOTTED	Unverified · Output excluded
F043	Chauvet Professional / Rogue R2 Wash	PLOTTED	Unverified · Output excluded
F044	Chauvet Professional / COLORdash Par-Hex 12	PLOTTED	Unverified · Output excluded
F045	Unverified source fixture / PAR64 ACL	PLOTTED	Unverified · Output excluded
F046	Robe Lighting / Robin iPAINTE LTM WB	PLOTTED	Unverified · Output excluded
F047	Chauvet Professional / COLORdash Par-Hex 12	PLOTTED	Unverified · Output excluded
F048	Chauvet Professional / Rogue R2 Wash	PLOTTED	Unverified · Output excluded
F049	Martin Professional / Atomic 3000 DMX	PLOTTED	Unverified · Output excluded
F050	Chauvet Professional / Rogue R2 Wash	PLOTTED	Unverified · Output excluded
F051	Chauvet Professional / Rogue R2 Wash	PLOTTED	Unverified · Output excluded
F052	Chauvet Professional / Rogue R2 Wash	PLOTTED	Unverified · Output excluded
F053	Chauvet Professional / Rogue R2 Wash	PLOTTED	Unverified · Output excluded
F054	Robe Lighting / Robin iPAINTE LTM WB	PLOTTED	Unverified · Output excluded
F055	Unverified source fixture / PAR64 ACL	PLOTTED	Unverified · Output excluded
F056	Robe Lighting / Robin iPAINTE LTM WB	PLOTTED	Unverified · Output excluded
F057	Unverified source fixture / PAR64 ACL	PLOTTED	Unverified · Output excluded
F058	ADJ / Focus Profile	PLOTTED	Unverified · Output excluded
F059	Robe Lighting / Robin iPAINTE LTM WB	PLOTTED	Unverified · Output excluded
F060	ADJ / Focus Profile	PLOTTED	Unverified · Output excluded

Planning reference only. Confirm installed modes and patch with the venue.

Fixture	Manufacturer / model	Position / mount	Mode / output
VISUAL PLANNING · DMX PATCH WITHHELD			
F061	Robe Lighting / Robin iPAINTE LTM WB	PLOTTED	Unverified · Output excluded
F062	Chauvet Professional / Rogue R2 Wash	PLOTTED	Unverified · Output excluded
F063	Robe Lighting / Robin iPAINTE LTM WB	PLOTTED	Unverified · Output excluded
F064	ADJ / Focus Profile	PLOTTED	Unverified · Output excluded
F065	Unverified source fixture / PAR64 ACL	PLOTTED	Unverified · Output excluded
F066	Robe Lighting / Robin iPAINTE LTM WB	PLOTTED	Unverified · Output excluded
F067	Chauvet Professional / Rogue R2 Wash	PLOTTED	Unverified · Output excluded
F068	Robe Lighting / Robin iPAINTE LTM WB	PLOTTED	Unverified · Output excluded
F069	ADJ / Focus Profile	PLOTTED	Unverified · Output excluded
F070	Unverified source fixture / PAR64 ACL	PLOTTED	Unverified · Output excluded
F071	ADJ / Focus Profile	PLOTTED	Unverified · Output excluded
F072	Chauvet Professional / Rogue R2 Wash	PLOTTED	Unverified · Output excluded
F073	Unverified source fixture / Selecon AcclaimFresnel1000W	PLOTTED	Unverified · Output excluded
F074	Chauvet Professional / COLORdash Par-Hex 12	PLOTTED	Unverified · Output excluded
F075	Chauvet / Strike 4	PLOTTED	Unverified · Output excluded
F076	Chauvet Professional / Rogue R2 Wash	PLOTTED	Unverified · Output excluded
F077	Unverified source fixture / Selecon AcclaimFresnel1000W	PLOTTED	Unverified · Output excluded
F078	Robe Lighting / Robin iPAINTE LTM WB	PLOTTED	Unverified · Output excluded
F079	Chauvet Professional / Rogue R2 Wash	PLOTTED	Unverified · Output excluded
F080	Unverified source fixture / PAR64 ACL	PLOTTED	Unverified · Output excluded

Planning reference only. Confirm installed modes and patch with the venue.

FIXTURE SCHEDULE · CONTINUED

Fixture	Manufacturer / model	Position / mount	Mode / output
VISUAL PLANNING · DMX PATCH WITHHELD			
F081	Robe Lighting / Robin iPAINTE LTM WB	PLOTTED	Unverified · Output excluded
F082	Chauvet Professional / Rogue R2 Wash	PLOTTED	Unverified · Output excluded
F083	Chauvet Professional / COLORdash Par-Hex 12	PLOTTED	Unverified · Output excluded
F084	ADJ / Focus Profile	PLOTTED	Unverified · Output excluded
F085	Robe Lighting / Robin iPAINTE LTM WB	PLOTTED	Unverified · Output excluded
F086	Unverified source fixture / PAR64 ACL	PLOTTED	Unverified · Output excluded
F087	Unverified source fixture / PAR64 ACL	PLOTTED	Unverified · Output excluded
F088	Unverified source fixture / PAR64 ACL	PLOTTED	Unverified · Output excluded
F089	Chauvet Professional / Rogue R2 Wash	PLOTTED	Unverified · Output excluded
F090	Chauvet Professional / Rogue R2 Wash	PLOTTED	Unverified · Output excluded
F091	Chauvet Professional / Rogue R2 Wash	PLOTTED	Unverified · Output excluded
F092	ADJ / Focus Profile	PLOTTED	Unverified · Output excluded
F093	Chauvet / Strike 4	PLOTTED	Unverified · Output excluded
F094	Robe Lighting / Robin iPAINTE LTM WB	PLOTTED	Unverified · Output excluded
F095	Chauvet Professional / Rogue R2 Wash	PLOTTED	Unverified · Output excluded
F096	Robe Lighting / Robin iPAINTE LTM WB	PLOTTED	Unverified · Output excluded
F097	Robe Lighting / Robin iPAINTE LTM WB	PLOTTED	Unverified · Output excluded
F098	Chauvet Professional / Rogue R2 Wash	PLOTTED	Unverified · Output excluded
F099	Chauvet / Strike 4	PLOTTED	Unverified · Output excluded
F100	Robe Lighting / Robin iPAINTE LTM WB	PLOTTED	Unverified · Output excluded

Planning reference only. Confirm installed modes and patch with the venue.

Victorie · Grolsch Zaal

FIXTURE SCHEDULE · Grolsch Zaal

HitLight · Victorie

Pettemerstraat 5, 1823 CW, Alkmaar, Netherlands

DWG HL · METRIC

Drawn HitLight

Generated from the saved show

SOURCE 436e569be761

FIXTURE SCHEDULE · CONTINUED

Fixture	Manufacturer / model	Position / mount	Mode / output
VISUAL PLANNING · DMX PATCH WITHHELD			
F101	Chauvet Professional / Rogue R2 Wash	PLOTTED	Unverified · Output excluded
F102	Chauvet Professional / Rogue R2 Wash	PLOTTED	Unverified · Output excluded
F103	Chauvet / Strike 4	PLOTTED	Unverified · Output excluded
F104	Robe Lighting / Robin iPAINTE LTM WB	PLOTTED	Unverified · Output excluded
F105	Unverified source fixture / PAR64 ACL	PLOTTED	Unverified · Output excluded
F106	Robe Lighting / Robin iPAINTE LTM WB	PLOTTED	Unverified · Output excluded
F107	Chauvet Professional / Rogue R2 Wash	PLOTTED	Unverified · Output excluded
F108	Unverified source fixture / PAR64 ACL	PLOTTED	Unverified · Output excluded
F109	Unverified source fixture / Selecon AcclaimFresnel1000W	PLOTTED	Unverified · Output excluded
F110	Chauvet Professional / COLORdash Par-Hex 12	PLOTTED	Unverified · Output excluded
F111	Unverified source fixture / Selecon AcclaimFresnel1000W	PLOTTED	Unverified · Output excluded
F112	Robe Lighting / Robin iPAINTE LTM WB	PLOTTED	Unverified · Output excluded
F113	Chauvet Professional / Rogue R2 Wash	PLOTTED	Unverified · Output excluded
F114	Chauvet Professional / Rogue R2 Wash	PLOTTED	Unverified · Output excluded
F115	Chauvet Professional / Rogue R2 Wash	PLOTTED	Unverified · Output excluded
F116	Unverified source fixture / Selecon AcclaimFresnel1000W	PLOTTED	Unverified · Output excluded
F117	Robe Lighting / Robin iPAINTE LTM WB	PLOTTED	Unverified · Output excluded
F118	Chauvet Professional / Rogue R2 Wash	PLOTTED	Unverified · Output excluded
F119	Chauvet Professional / COLORdash Par-Hex 12	PLOTTED	Unverified · Output excluded
F120	Unverified source fixture / PAR64 ACL	PLOTTED	Unverified · Output excluded

Planning reference only. Confirm installed modes and patch with the venue.

FIXTURE SCHEDULE · CONTINUED

Fixture	Manufacturer / model	Position / mount	Mode / output
VISUAL PLANNING · DMX PATCH WITHHELD			
F121	Unverified source fixture / PAR64 ACL	PLOTTED	Unverified · Output excluded
F122	Chauvet Professional / Rogue R2 Wash	PLOTTED	Unverified · Output excluded
F123	Chauvet Professional / Rogue R2 Wash	PLOTTED	Unverified · Output excluded

Planning reference only. Confirm installed modes and patch with the venue.

HitLight

VALIDATION APPENDIX

WARNING · PATCH_WITHHELD

DMX patch facts are withheld pending source verification. This planning document cannot be used for hardware output.

Objects: — · Remediation: review the source facts and regenerate.

ERROR · STAGE_DIMENSIONS_UNCONFIRMED

Confirm the stage dimensions before producing a final technical document.

Objects: Grolsch Zaal · Remediation: review the source facts and regenerate.

WARNING · MODE_UNVERIFIED

DMX modes are unverified; output remains excluded.

Objects: F002, F004–F007, F010, F013, F016–F019, F023, F024, F026, F028, F029, F032, F034, F036, F040, F043–F045, F047, F048, F050–F053, F055, F057, F062, F065, F067, F070, F072–F074, F076, F077, F079, F080, F082, F083, F086–F091, F0…

WARNING · FIXTURE_DISABLED

Fixtures are disabled for this visual planning reconstruction.

Objects: F002, F004–F007, F010, F013, F016–F019, F023, F024, F026, F028, F029, F032, F034, F036, F040, F043–F045, F047, F048, F050–F053, F055, F057, F062, F065, F067, F070, F072–F074, F076, F077, F079, F080, F082, F083, F086–F091, F0…

WARNING · TITLE_METADATA_INCOMPLETE

Some professional title-block metadata is missing; the document will show an em dash.

Objects: a2aeb253d87e99ebf6a36731 · Remediation: review the source facts and regenerate.

HitLight

VENUE & DRAWING SOURCES

Victorie

Grolsch Zaal · House documentation (unverified)

Pettemerstraat 5, 1823 CW, Alkmaar, NL

https://www.podiumvictorie.nl/

Sources checked 2026-10-23

Generated by HitLight from the reviewed partial Victorie reconstruction. Venue sources are cited as facts; their original artwork remains private.

Symbols: HitLight-owned category artwork. No manufacturer model geometry or original source pages included.

Source-based reconstruction. Confirm the current installation and equipment availability with the venue.

Scale, fixture positions, mounting heights and aiming may include estimates; this is not a rigging specification.

Provisional fixture matches are labelled as placeholders. The recorded subset is not a complete physical inventory.

DMX addresses are withheld from public plans until their exact source patch is reconciled.

Catalogue identities corrected in place; installed modes, patch, geometry and source currency remain unverified.

123 source records display 101 approximate public catalogue housings or labelled donors and 22 visual fallbacks. 3 Atomic3000DMX references now use the original public xenon housing. IDs, labels, selected modes, patch/output state and saved layouts/mounts stay fixed. Native tables and control policies match; body/aperture and derived height change. Source currency, optics and trim remain unverified.

Existing original approximate xenon housing replaces the prior missing public body. Native mode/channel/range/default tables and control policies are unchanged; only the physical-profile hash binding advances. Front aperture, detail, optics and derived hanging clearance are planning estimates, not hardware or photometric acceptance.

Approximate planning view; not official venue paperwork or output-ready. Original HitLight symbols only; no source pages, OEM meshes, photos or logos. Original files remain private; modes and patch unverified.

Official venue information: https://www.podiumvictorie.nl/ · checked 2026-10-23

Physical venue location: https://www.podiumvictorie.nl/verhuur/ · checked 2026-10-19

Public venue page: https://www.hitlight.app/venues/netherlands/victorie-a2aeb253

HitLight | hitlight.app