
UPSTAGE

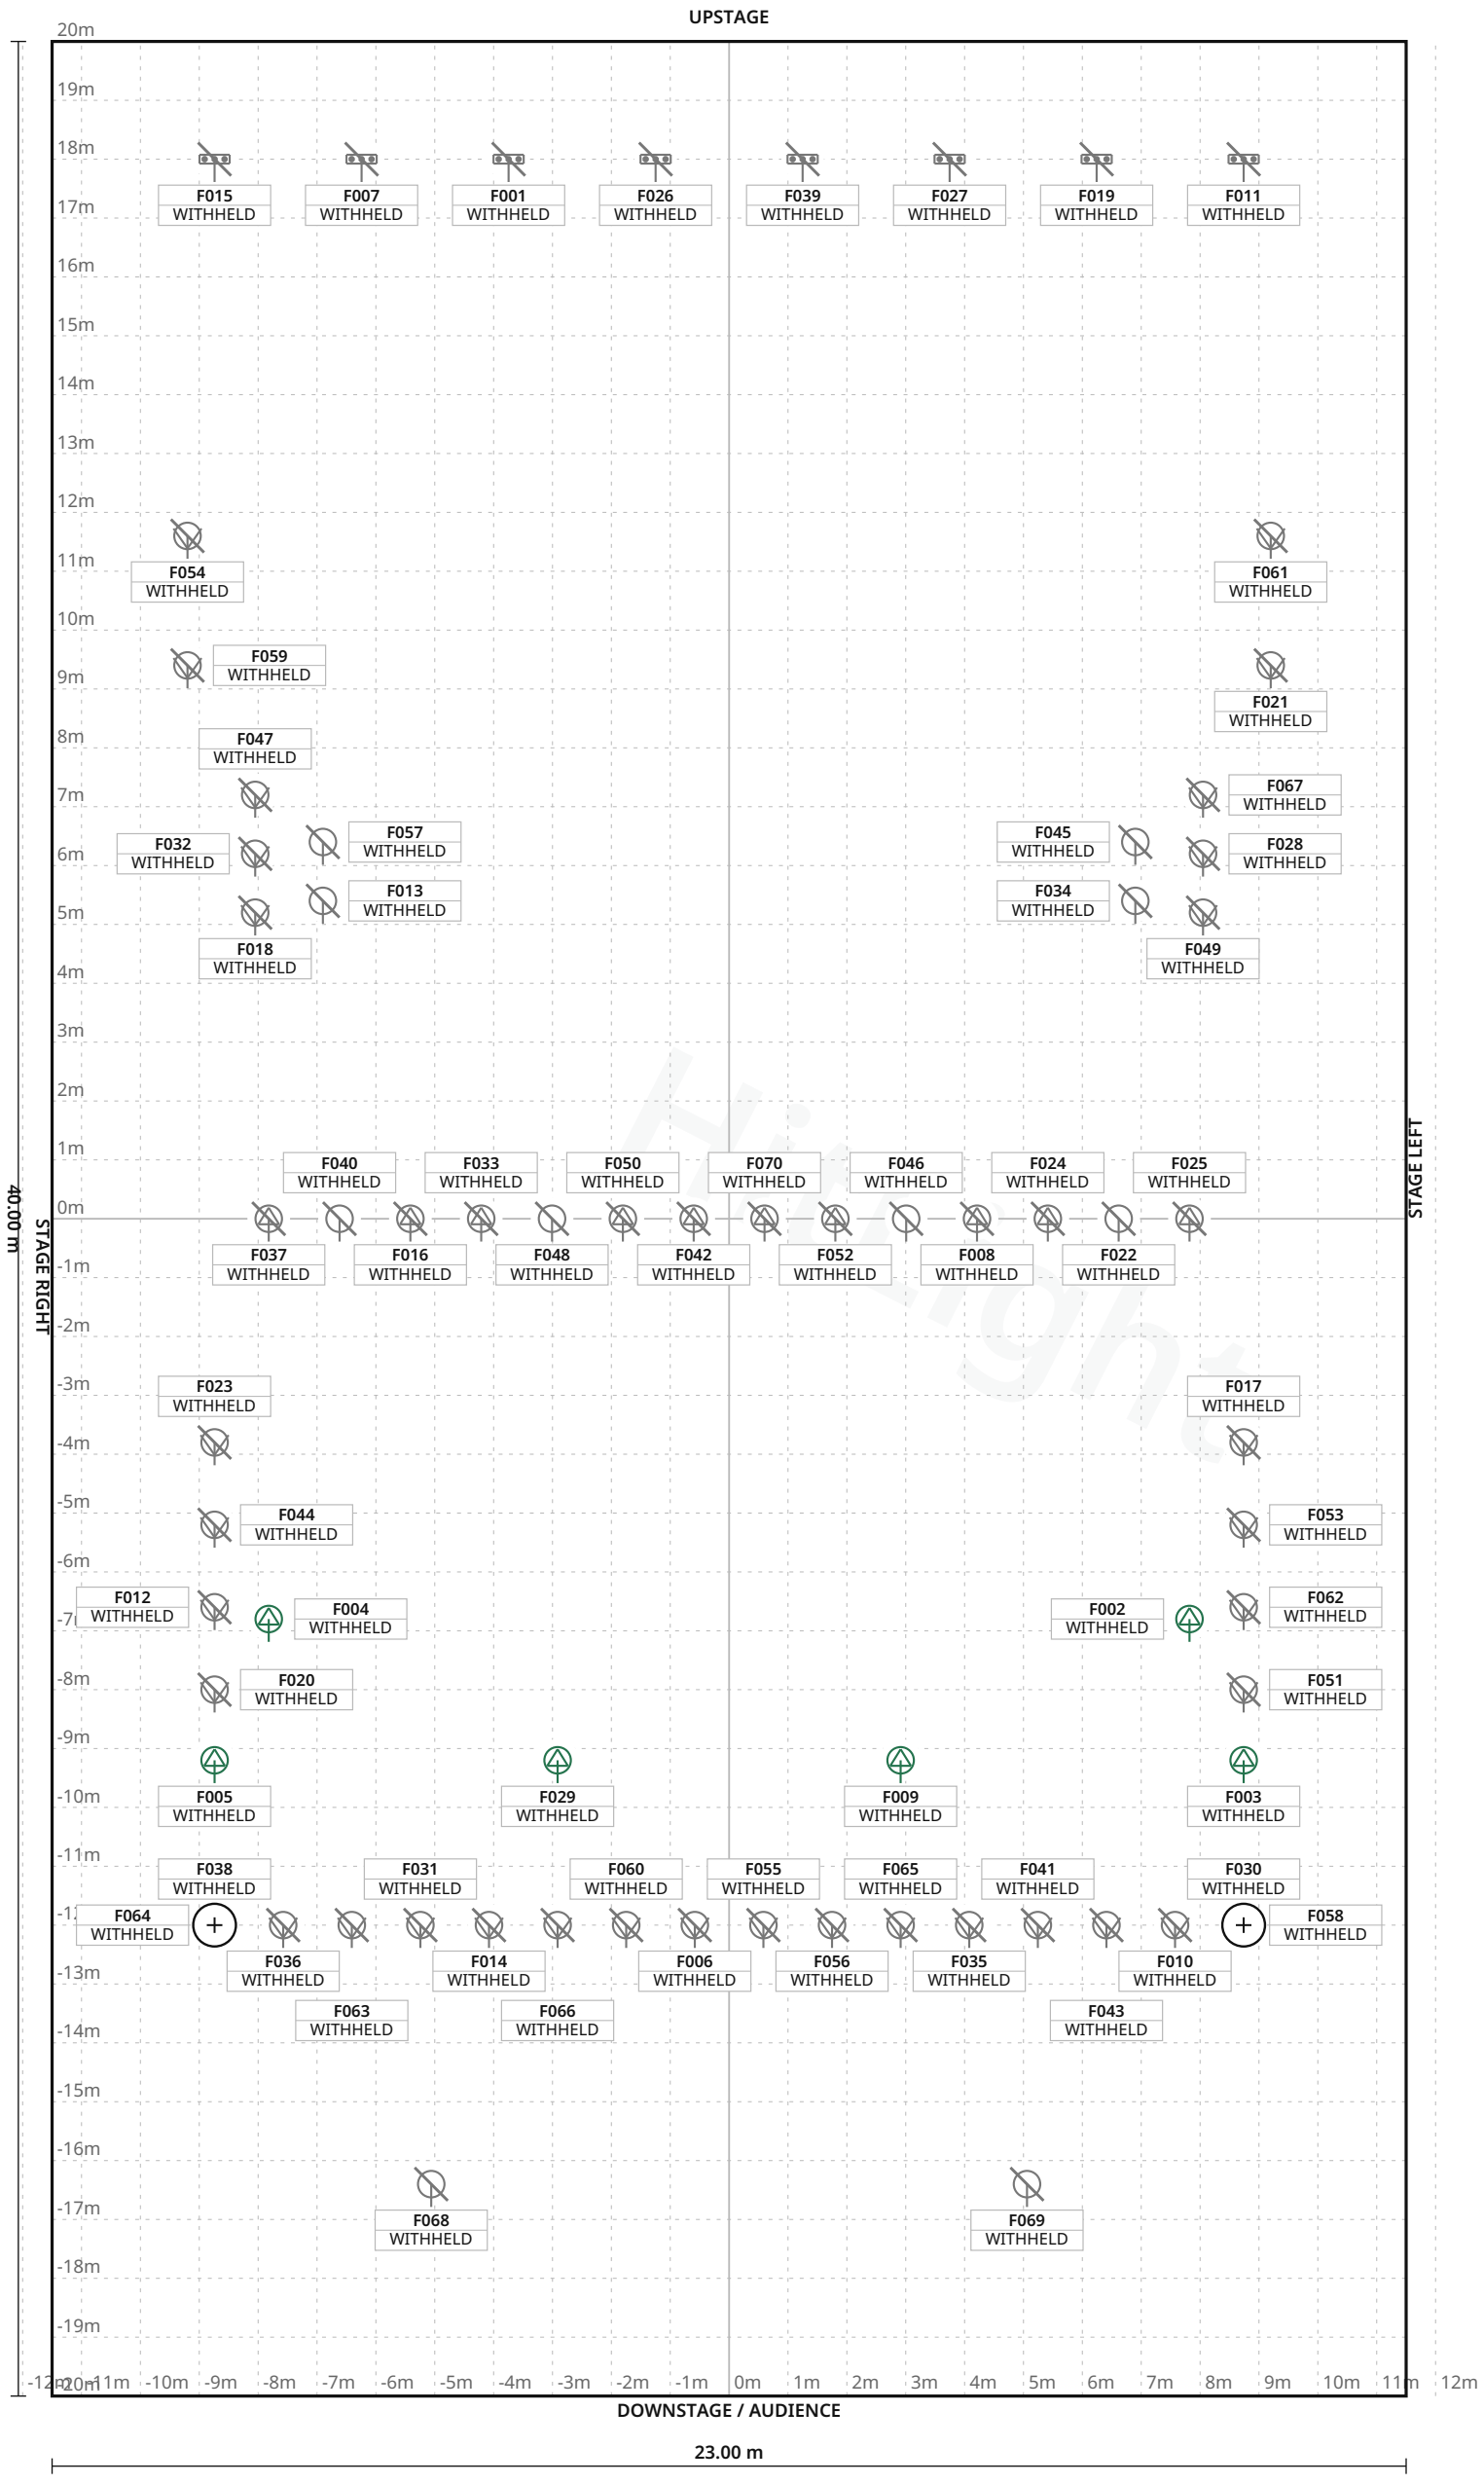

FIXTURE LEGEND

- **Source Four Zoom** — 15-30 · Spot Light · 34×
- **Source Four Zoom** — 25-50 · Profile Spot · 10×
- **P15 Profile HC** — Profile Spot · 6×
- **ADB PC1kW** — PAR Light · 4×
- **ADB PC2kW** — PAR Light · 4×
- **ETC CYC model** — unprinted · LED Bar · 8×
- **Niethammer** — Enizoom2kW · PAR Light · 2×
- **Robert Juliat** — followspot1.2kW · PAR Light · 2×

Stage 23.00 m W × 40.00 m D · Grid 1 m

HitLight TECHNICAL LIGHTING — REV 65967a8f1eae · 1/10

Oude Luxor · Main room

LIGHT PLOT · PLAN · Main room

HitLight · Oude Luxor

Kruiskade 10, Rotterdam, Netherlands

DWG HL · SCALE 1:125 · metric · PRINT AT 100%

Drawn HitLight

Generated from the saved show

SOURCE ae127442dffe

SYMBOL LEGEND

8 TYPES · 70 FIXTURES · COLOUR BY TYPE



ETC Source Four Zoom 15-30

Spot Light · Unverified · TBC ch · category symbol

34 physical · 34 plotted

34 disabled · 0 unplaced



ETC Source Four Zoom 25-50

Profile Spot · Unverified · TBC ch · category symbol

10 physical · 10 plotted

10 disabled · 0 unplaced



JB-Lighting P15 Profile HC

Profile Spot · Profile Mode 2 (64 ch) Frame Mode AB CMY · 64 ch · category symbol

6 physical · 6 plotted

0 disabled · 0 unplaced



Unverified source fixture ADB PC1kW

PAR Light · Unverified · TBC ch · category symbol

4 physical · 4 plotted

4 disabled · 0 unplaced



Unverified source fixture ADB PC2kW

PAR Light · Unverified · TBC ch · category symbol

4 physical · 4 plotted

4 disabled · 0 unplaced



Unverified source fixture ETC CYC model unprinted

LED Bar · Unverified · TBC ch · category symbol

8 physical · 8 plotted

8 disabled · 0 unplaced



Unverified source fixture Niethammer Enizoom2kW

PAR Light · Unverified · TBC ch · category symbol

2 physical · 2 plotted

2 disabled · 0 unplaced



Unverified source fixture Robert Juliat followspot1.2kW

PAR Light · Unverified · TBC ch · category symbol

2 physical · 2 plotted

2 disabled · 0 unplaced

Oude Luxor · Main room

SYMBOL LEGEND · Main room

HitLight · Oude Luxor

Kruiskade 10, Rotterdam, Netherlands

DWG HL · METRIC

Drawn HitLight

Generated from the saved show

SOURCE ae127442dffe

GENERAL NOTES

1. Source-based lighting plan. Confirm the current rig with the venue.
2. PARTIAL: included fixtures are not a full physical-unit census.
3. DMX PATCH WITHHELD: provisional or unchecked addresses are not published.
4. The reconstruction retains its documented coverage and geometry assumptions; confirm the current setup with the venue.
5. Output remains excluded for visual-only fixtures. Catalogue identity does not verify installed modes, addresses or the current installation.

HitLight

FIXTURE SCHEDULE

Fixture	Manufacturer / model	Position / mount	Mode / output
VISUAL PLANNING · DMX PATCH WITHHELD			
F001	Unverified source fixture / ETC CYC model unprinted	PLOTTED	Unverified · Output excluded
F002	JB-Lighting / P15 Profile HC	PLOTTED	Unverified · Output excluded
F003	JB-Lighting / P15 Profile HC	PLOTTED	Unverified · Output excluded
F004	JB-Lighting / P15 Profile HC	PLOTTED	Unverified · Output excluded
F005	JB-Lighting / P15 Profile HC	PLOTTED	Unverified · Output excluded
F006	ETC / Source Four Zoom 15-30	PLOTTED	Unverified · Output excluded
F007	Unverified source fixture / ETC CYC model unprinted	PLOTTED	Unverified · Output excluded
F008	ETC / Source Four Zoom 25-50	PLOTTED	Unverified · Output excluded
F009	JB-Lighting / P15 Profile HC	PLOTTED	Unverified · Output excluded
F010	ETC / Source Four Zoom 15-30	PLOTTED	Unverified · Output excluded
F011	Unverified source fixture / ETC CYC model unprinted	PLOTTED	Unverified · Output excluded
F012	ETC / Source Four Zoom 15-30	PLOTTED	Unverified · Output excluded
F013	Unverified source fixture / ADB PC2kW	PLOTTED	Unverified · Output excluded
F014	ETC / Source Four Zoom 15-30	PLOTTED	Unverified · Output excluded
F015	Unverified source fixture / ETC CYC model unprinted	PLOTTED	Unverified · Output excluded
F016	ETC / Source Four Zoom 25-50	PLOTTED	Unverified · Output excluded
F017	ETC / Source Four Zoom 15-30	PLOTTED	Unverified · Output excluded
F018	ETC / Source Four Zoom 15-30	PLOTTED	Unverified · Output excluded
F019	Unverified source fixture / ETC CYC model unprinted	PLOTTED	Unverified · Output excluded
F020	ETC / Source Four Zoom 15-30	PLOTTED	Unverified · Output excluded

Planning reference only. Confirm installed modes and patch with the venue.

Oude Luxor · Main room

FIXTURE SCHEDULE · Main room

HitLight · Oude Luxor

Kruiskade 10, Rotterdam, Netherlands

DWG HL · METRIC

Drawn HitLight

Generated from the saved show

SOURCE ae127442dffe

FIXTURE SCHEDULE · CONTINUED

Fixture	Manufacturer / model	Position / mount	Mode / output
VISUAL PLANNING · DMX PATCH WITHHELD			
F021	ETC / Source Four Zoom 15-30	PLOTTED	Unverified · Output excluded
F022	Unverified source fixture / ADB PC1kW	PLOTTED	Unverified · Output excluded
F023	ETC / Source Four Zoom 15-30	PLOTTED	Unverified · Output excluded
F024	ETC / Source Four Zoom 25-50	PLOTTED	Unverified · Output excluded
F025	ETC / Source Four Zoom 25-50	PLOTTED	Unverified · Output excluded
F026	Unverified source fixture / ETC CYC model unprinted	PLOTTED	Unverified · Output excluded
F027	Unverified source fixture / ETC CYC model unprinted	PLOTTED	Unverified · Output excluded
F028	ETC / Source Four Zoom 15-30	PLOTTED	Unverified · Output excluded
F029	JB-Lighting / P15 Profile HC	PLOTTED	Unverified · Output excluded
F030	ETC / Source Four Zoom 15-30	PLOTTED	Unverified · Output excluded
F031	ETC / Source Four Zoom 15-30	PLOTTED	Unverified · Output excluded
F032	ETC / Source Four Zoom 15-30	PLOTTED	Unverified · Output excluded
F033	ETC / Source Four Zoom 25-50	PLOTTED	Unverified · Output excluded
F034	Unverified source fixture / ADB PC2kW	PLOTTED	Unverified · Output excluded
F035	ETC / Source Four Zoom 15-30	PLOTTED	Unverified · Output excluded
F036	ETC / Source Four Zoom 15-30	PLOTTED	Unverified · Output excluded
F037	ETC / Source Four Zoom 25-50	PLOTTED	Unverified · Output excluded
F038	Unverified source fixture / Niethammer Enizoom2kW	PLOTTED	Unverified · Output excluded
F039	Unverified source fixture / ETC CYC model unprinted	PLOTTED	Unverified · Output excluded
F040	Unverified source fixture / ADB PC1kW	PLOTTED	Unverified · Output excluded

Planning reference only. Confirm installed modes and patch with the venue.

Oude Luxor · Main room

FIXTURE SCHEDULE · Main room

HitLight · Oude Luxor

Kruiskade 10, Rotterdam, Netherlands

DWG HL · METRIC

Drawn HitLight

Generated from the saved show

SOURCE ae127442dffe

FIXTURE SCHEDULE · CONTINUED

Fixture	Manufacturer / model	Position / mount	Mode / output
VISUAL PLANNING · DMX PATCH WITHHELD			
F041	ETC / Source Four Zoom 15-30	PLOTTED	Unverified · Output excluded
F042	ETC / Source Four Zoom 25-50	PLOTTED	Unverified · Output excluded
F043	ETC / Source Four Zoom 15-30	PLOTTED	Unverified · Output excluded
F044	ETC / Source Four Zoom 15-30	PLOTTED	Unverified · Output excluded
F045	Unverified source fixture / ADB PC2kW	PLOTTED	Unverified · Output excluded
F046	Unverified source fixture / ADB PC1kW	PLOTTED	Unverified · Output excluded
F047	ETC / Source Four Zoom 15-30	PLOTTED	Unverified · Output excluded
F048	Unverified source fixture / ADB PC1kW	PLOTTED	Unverified · Output excluded
F049	ETC / Source Four Zoom 15-30	PLOTTED	Unverified · Output excluded
F050	ETC / Source Four Zoom 25-50	PLOTTED	Unverified · Output excluded
F051	ETC / Source Four Zoom 15-30	PLOTTED	Unverified · Output excluded
F052	ETC / Source Four Zoom 25-50	PLOTTED	Unverified · Output excluded
F053	ETC / Source Four Zoom 15-30	PLOTTED	Unverified · Output excluded
F054	ETC / Source Four Zoom 15-30	PLOTTED	Unverified · Output excluded
F055	ETC / Source Four Zoom 15-30	PLOTTED	Unverified · Output excluded
F056	ETC / Source Four Zoom 15-30	PLOTTED	Unverified · Output excluded
F057	Unverified source fixture / ADB PC2kW	PLOTTED	Unverified · Output excluded
F058	Unverified source fixture / Niethammer Enizoom2kW	PLOTTED	Unverified · Output excluded
F059	ETC / Source Four Zoom 15-30	PLOTTED	Unverified · Output excluded
F060	ETC / Source Four Zoom 15-30	PLOTTED	Unverified · Output excluded

Planning reference only. Confirm installed modes and patch with the venue.

FIXTURE SCHEDULE · CONTINUED

Fixture	Manufacturer / model	Position / mount	Mode / output
VISUAL PLANNING · DMX PATCH WITHHELD			
F061	ETC / Source Four Zoom 15-30	PLOTTED	Unverified · Output excluded
F062	ETC / Source Four Zoom 15-30	PLOTTED	Unverified · Output excluded
F063	ETC / Source Four Zoom 15-30	PLOTTED	Unverified · Output excluded
F064	ETC / Source Four Zoom 15-30	PLOTTED	Unverified · Output excluded
F065	ETC / Source Four Zoom 15-30	PLOTTED	Unverified · Output excluded
F066	ETC / Source Four Zoom 15-30	PLOTTED	Unverified · Output excluded
F067	ETC / Source Four Zoom 15-30	PLOTTED	Unverified · Output excluded
F068	Unverified source fixture / Robert Juliat followspot1.2kW	PLOTTED	Unverified · Output excluded
F069	Unverified source fixture / Robert Juliat followspot1.2kW	PLOTTED	Unverified · Output excluded
F070	ETC / Source Four Zoom 25-50	PLOTTED	Unverified · Output excluded

Planning reference only. Confirm installed modes and patch with the venue.

VALIDATION APPENDIX

WARNING · PATCH_WITHHELD

DMX patch facts are withheld pending source verification. This planning document cannot be used for hardware output.

Objects: — · Remediation: review the source facts and regenerate.

ERROR · STAGE_DIMENSIONS_UNCONFIRMED

Confirm the stage dimensions before producing a final technical document.

Objects: Main room · Remediation: review the source facts and regenerate.

WARNING · MODE_UNVERIFIED

DMX modes are unverified; output remains excluded.

Objects: F001, F006–F008, F010–F028, F030–F070 · Remediation: review the source facts and regenerate.

WARNING · FIXTURE_DISABLED

Fixtures are disabled for this visual planning reconstruction.

Objects: F001, F006–F008, F010–F028, F030–F070 · Remediation: review the source facts and regenerate.

WARNING · TITLE_METADATA_INCOMPLETE

Some professional title-block metadata is missing; the document will show an em dash.

Objects: a3b6deb302e9481b700cdc0a · Remediation: review the source facts and regenerate.

HitLight

VENUE & DRAWING SOURCES

Oude Luxor

Main room · House rig

Kruiskade 10, Rotterdam, NL

https://luxortheater.nl/bereikbaarheid/

Sources checked 2026-10-19

Symbols: HitLight-owned category artwork. No manufacturer model geometry or original source pages included.

Source-based reconstruction. Confirm the current installation and equipment availability with the venue.

Scale, fixture positions, mounting heights and aiming may include estimates; this is not a rigging specification.

Provisional fixture matches are labelled as placeholders. The recorded subset is not a complete physical inventory.

DMX addresses are withheld from public plans until their exact source patch is reconciled.

Catalogue identities corrected in place; installed modes, patch, geometry and source currency remain unverified.

Exact available catalogue display bodies are restored through verified immutable references. Fixture identities, installed modes, patch and output verification are unchanged; original source qualifications remain authoritative.

The reconstruction retains its documented coverage and geometry assumptions; confirm the current setup with the venue.

Output remains excluded for visual-only fixtures. Catalogue identity does not verify installed modes, addresses or the current installation.

Source-based reconstruction. Confirm the current installation and equipment availability with the venue.

Scale, fixture positions, mounting heights and aiming may include estimates; this is not a rigging specification.

Provisional fixture matches are labelled as placeholders. The recorded subset is not a complete physical inventory.

DMX addresses are withheld from public plans until their exact source patch is reconciled.

Catalogue identities corrected in place; installed modes, patch, geometry and source currency remain unverified.

Exact available catalogue display bodies are restored through verified immutable references. Fixture identities, installed modes, patch and output verification are unchanged; original source qualifications remain authoritative.

Official venue information: https://luxortheater.nl/bereikbaarheid/ · checked 2026-10-19

Physical venue location: https://www.luxortheater.nl/ · checked 2026-10-19

Physical venue location: https://luxortheater.nl/verhuur/ · checked 2026-10-19

Physical venue location: https://luxortheater.nl/contact/ · checked 2026-10-19

Physical venue location: https://www.luxortheater.nl/theatertechniek/ · checked 2026-10-19

Physical venue location: https://luxortheater.nl/theatertechniek/ · checked 2026-10-19

Physical venue location: https://luxortheater.nl/theatertechniek/theatertechniek-nieuwe-luxor/ ·

VENUE & DRAWING SOURCES

checked 2026-10-19

Physical venue location: https://luxortheater.nl/theatertechniek/theatertechniek-oude-luxor/ · checked 2026-10-19

Public venue page: https://www.hitlight.app/venues/netherlands/oude-luxor-a3b6deb3

HitLight