
UPSTAGE

FIXTURE LEGEND

- **Visual** substitute · Basic LED PAR RGBDim — PAR Light · 3×
- **Visual** substitute · Basic Moving Head — Moving Head · 18×
- **Visual** substitute · LED BAR 6 CH - H — LED Bar · 14×

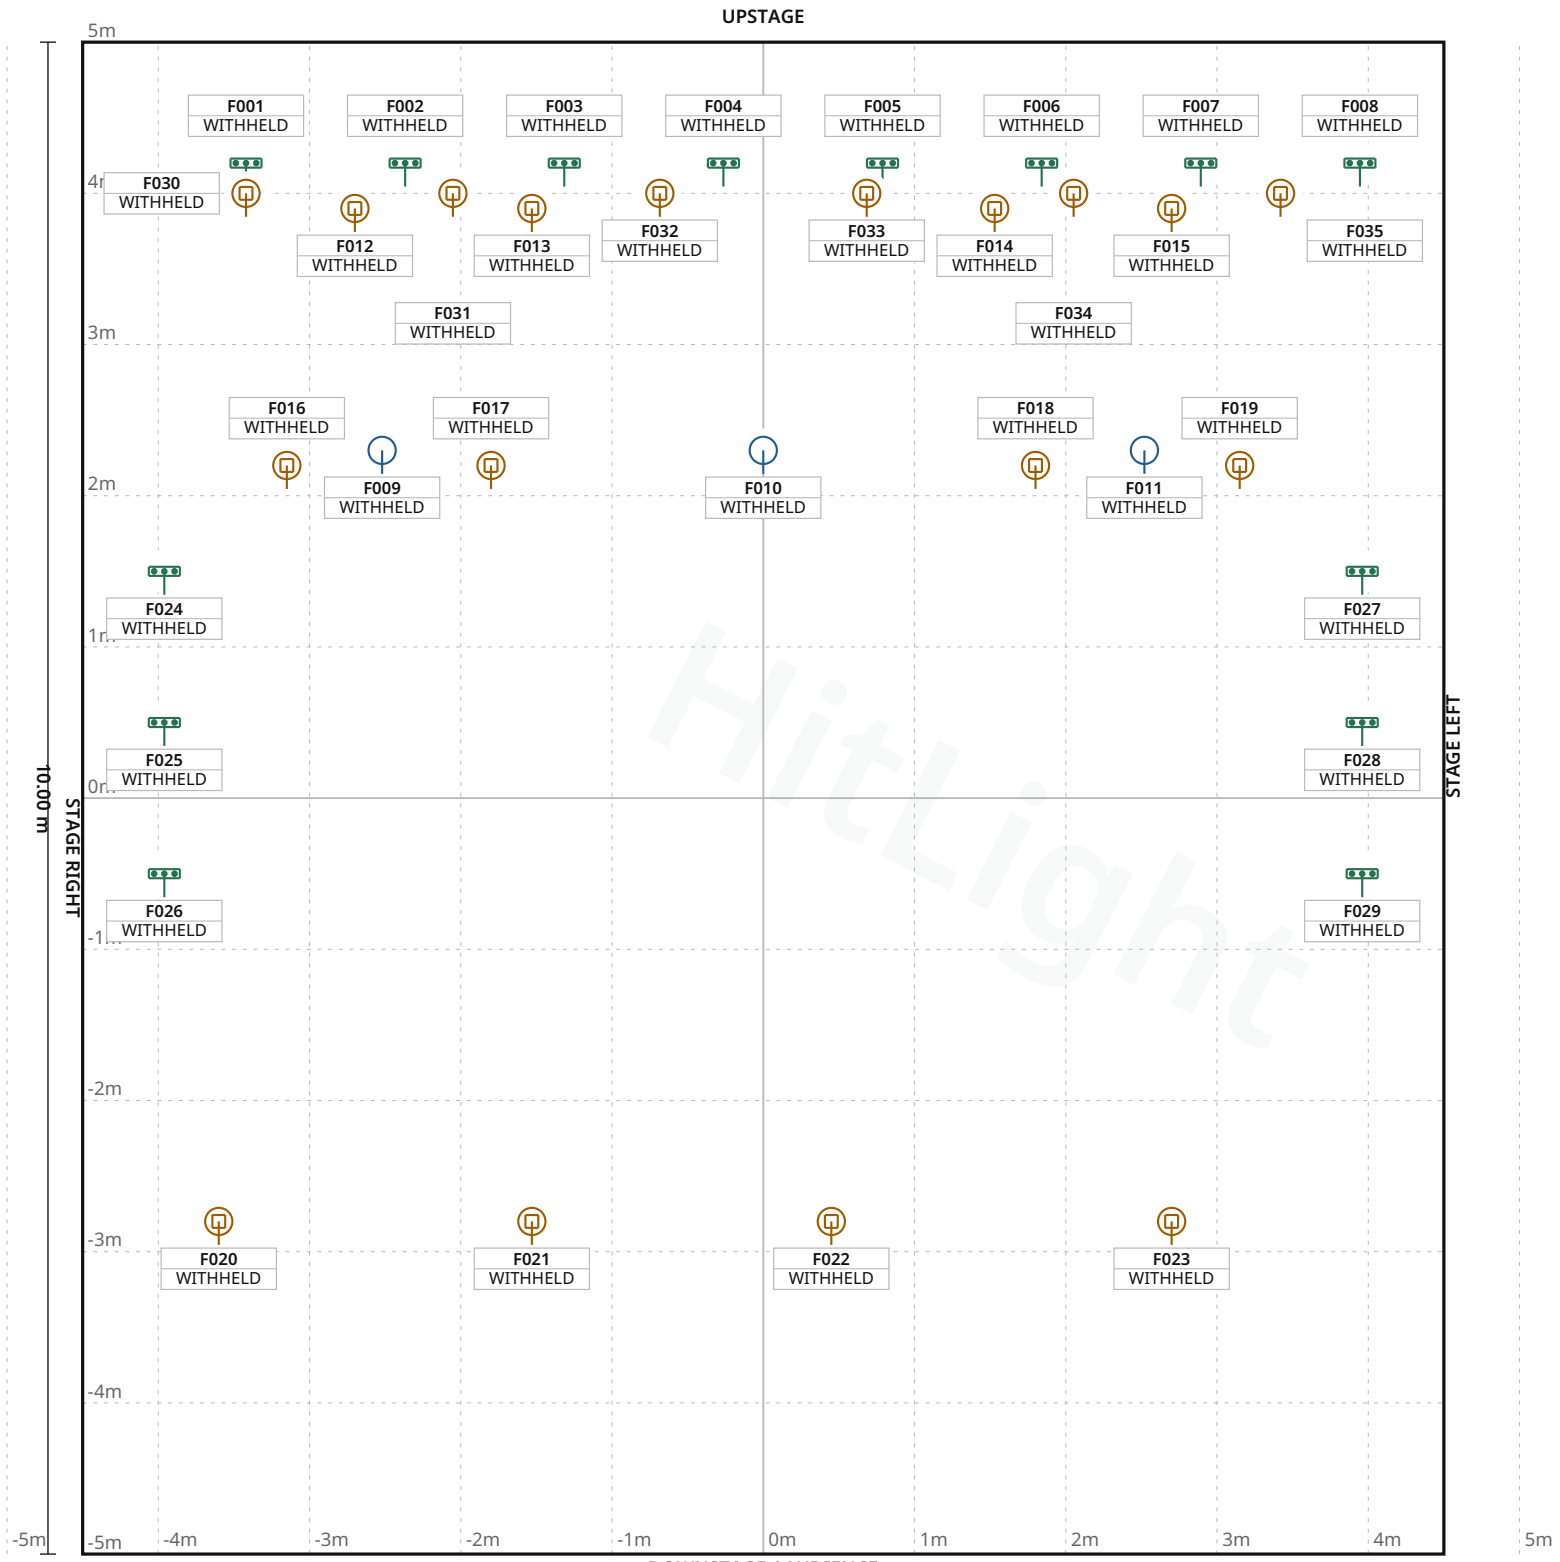

Hitlight

Stage 9.00 m W × 10.00 m D · Grid 1 m

Eightball Club and Live Stage – Pindou · Live Stage

LIGHT PLOT · PLAN · Live Stage

HitLight · Eightball Club and Live Stage – Pindou

1 Pindou Street, Ladadika, Thessaloniki, Greece

DWG HL · SCALE 1:50 · metric · PRINT AT 100%

Drawn HitLight

Generated from the saved show

SOURCE bd5c218155d6

SYMBOL LEGEND

3 TYPES · 35 FIXTURES · COLOUR BY TYPE



HitLight placeholder Visual substitute · Basic LED PAR RGBDim

PAR Light · Standard mode · 4 ch · category symbol

3 physical · 3 plotted

0 disabled · 0 unplaced



HitLight placeholder Visual substitute · Basic Moving Head

Moving Head · Mode 1 · 11 ch · category symbol

18 physical · 18 plotted

0 disabled · 0 unplaced



HitLight placeholder Visual substitute · LED BAR 6 CH - H

LED Bar · 9 CH · 6 ch · category symbol

14 physical · 14 plotted

0 disabled · 0 unplaced

HitLight

Eightball Club and Live Stage – Pindou · Live Stage

SYMBOL LEGEND · Live Stage

HitLight · Eightball Club and Live Stage – Pindou

1 Pindou Street, Ladadika, Thessaloniki, Greece

DWG HL · METRIC

Drawn HitLight

Generated from the saved show

SOURCE bd5c218155d6

GENERAL NOTES

1. Source-based lighting plan. Confirm the current rig with the venue.
2. PARTIAL: included fixtures are not a full physical-unit census.
3. DMX PATCH WITHHELD: provisional or unchecked addresses are not published.
4. The reconstruction retains its documented coverage and geometry assumptions; confirm the current setup with the venue.

HitLight

DMX PATCH

35 FIXTURES · 0 UNIVERSES

Fixture / name	Manufacturer / model	Mode	Ch	DMX	Range	Position / mount	Status / notes
UNPATCHED / INVALID							
F001 · PLACEHOLDER · ADJUltrabar1...	HitLight placeholder / Visual substitute ...	9 CH	6	WITHHELD	TBC	UNPLACED	Enabled
F002 · PLACEHOLDER · ADJUltrabar1...	HitLight placeholder / Visual substitute ...	9 CH	6	WITHHELD	TBC	UNPLACED	Enabled
F003 · PLACEHOLDER · ADJUltrabar1...	HitLight placeholder / Visual substitute ...	9 CH	6	WITHHELD	TBC	UNPLACED	Enabled
F004 · PLACEHOLDER · ADJUltrabar1...	HitLight placeholder / Visual substitute ...	9 CH	6	WITHHELD	TBC	UNPLACED	Enabled
F005 · PLACEHOLDER · ADJUltrabar1...	HitLight placeholder / Visual substitute ...	9 CH	6	WITHHELD	TBC	UNPLACED	Enabled
F006 · PLACEHOLDER · ADJUltrabar1...	HitLight placeholder / Visual substitute ...	9 CH	6	WITHHELD	TBC	UNPLACED	Enabled
F007 · PLACEHOLDER · ADJUltrabar1...	HitLight placeholder / Visual substitute ...	9 CH	6	WITHHELD	TBC	UNPLACED	Enabled
F008 · PLACEHOLDER · ADJUltrabar1...	HitLight placeholder / Visual substitute ...	9 CH	6	WITHHELD	TBC	UNPLACED	Enabled
F009 · PLACEHOLDER · CameoThund...	HitLight placeholder / Visual substitute ...	Standard mode	4	WITHHELD	TBC	UNPLACED	Enabled
F010 · PLACEHOLDER · CameoThund...	HitLight placeholder / Visual substitute ...	Standard mode	4	WITHHELD	TBC	UNPLACED	Enabled
F011 · PLACEHOLDER · CameoThund...	HitLight placeholder / Visual substitute ...	Standard mode	4	WITHHELD	TBC	UNPLACED	Enabled
F012 · PLACEHOLDER · Lixada7LEDMi...	HitLight placeholder / Visual substitute ...	Mode 1	11	WITHHELD	TBC	UNPLACED	Enabled
F013 · PLACEHOLDER · Lixada7LEDMi...	HitLight placeholder / Visual substitute ...	Mode 1	11	WITHHELD	TBC	UNPLACED	Enabled
F014 · PLACEHOLDER · Lixada7LEDMi...	HitLight placeholder / Visual substitute ...	Mode 1	11	WITHHELD	TBC	UNPLACED	Enabled
F015 · PLACEHOLDER · Lixada7LEDMi...	HitLight placeholder / Visual substitute ...	Mode 1	11	WITHHELD	TBC	UNPLACED	Enabled
F016 · PLACEHOLDER · Lixada7LEDMi...	HitLight placeholder / Visual substitute ...	Mode 1	11	WITHHELD	TBC	UNPLACED	Enabled
F017 · PLACEHOLDER · Lixada7LEDMi...	HitLight placeholder / Visual substitute ...	Mode 1	11	WITHHELD	TBC	UNPLACED	Enabled
F018 · PLACEHOLDER · Lixada7LEDMi...	HitLight placeholder / Visual substitute ...	Mode 1	11	WITHHELD	TBC	UNPLACED	Enabled
F019 · PLACEHOLDER · Lixada7LEDMi...	HitLight placeholder / Visual substitute ...	Mode 1	11	WITHHELD	TBC	UNPLACED	Enabled
F020 · PLACEHOLDER · Lixada7LEDMi...	HitLight placeholder / Visual substitute ...	Mode 1	11	WITHHELD	TBC	UNPLACED	Enabled

No patched universes

DMX PATCH · CONTINUED

35 FIXTURES · 0 UNIVERSES

Fixture / name	Manufacturer / model	Mode	Ch	DMX	Range	Position / mount	Status / notes
UNPATCHED / INVALID							
F021 · PLACEHOLDER · Lixada7LEDMi...	HitLight placeholder / Visual substitute ...	Mode 1	11	WITHHELD	TBC	UNPLACED	Enabled
F022 · PLACEHOLDER · Lixada7LEDMi...	HitLight placeholder / Visual substitute ...	Mode 1	11	WITHHELD	TBC	UNPLACED	Enabled
F023 · PLACEHOLDER · Lixada7LEDMi...	HitLight placeholder / Visual substitute ...	Mode 1	11	WITHHELD	TBC	UNPLACED	Enabled
F024 · PLACEHOLDER · MovingBar m...	HitLight placeholder / Visual substitute ...	9 CH	6	WITHHELD	TBC	UNPLACED	Enabled
F025 · PLACEHOLDER · MovingBar m...	HitLight placeholder / Visual substitute ...	9 CH	6	WITHHELD	TBC	UNPLACED	Enabled
F026 · PLACEHOLDER · MovingBar m...	HitLight placeholder / Visual substitute ...	9 CH	6	WITHHELD	TBC	UNPLACED	Enabled
F027 · PLACEHOLDER · MovingBar m...	HitLight placeholder / Visual substitute ...	9 CH	6	WITHHELD	TBC	UNPLACED	Enabled
F028 · PLACEHOLDER · MovingBar m...	HitLight placeholder / Visual substitute ...	9 CH	6	WITHHELD	TBC	UNPLACED	Enabled
F029 · PLACEHOLDER · MovingBar m...	HitLight placeholder / Visual substitute ...	9 CH	6	WITHHELD	TBC	UNPLACED	Enabled
F030 · PLACEHOLDER · SHEHDS150W...	HitLight placeholder / Visual substitute ...	Mode 1	11	WITHHELD	TBC	UNPLACED	Enabled
F031 · PLACEHOLDER · SHEHDS150W...	HitLight placeholder / Visual substitute ...	Mode 1	11	WITHHELD	TBC	UNPLACED	Enabled
F032 · PLACEHOLDER · SHEHDS150W...	HitLight placeholder / Visual substitute ...	Mode 1	11	WITHHELD	TBC	UNPLACED	Enabled
F033 · PLACEHOLDER · SHEHDS150W...	HitLight placeholder / Visual substitute ...	Mode 1	11	WITHHELD	TBC	UNPLACED	Enabled
F034 · PLACEHOLDER · SHEHDS150W...	HitLight placeholder / Visual substitute ...	Mode 1	11	WITHHELD	TBC	UNPLACED	Enabled
F035 · PLACEHOLDER · SHEHDS150W...	HitLight placeholder / Visual substitute ...	Mode 1	11	WITHHELD	TBC	UNPLACED	Enabled

No patched universes

VALIDATION APPENDIX

WARNING · PATCH_WITHHELD

DMX patch facts are withheld pending source verification. This planning document cannot be used for hardware output.

Objects: — · Remediation: correct the saved show data and regenerate.

ERROR · STAGE_DIMENSIONS_UNCONFIRMED

Confirm the stage dimensions before producing a final technical document.

Objects: 104AD0B5-AD17-4DD0-837F-AA6AC36AF6F0 · Remediation: correct the saved show data and regenerate.

WARNING · TITLE_METADATA_INCOMPLETE

Some professional title-block metadata is missing; the document will show an em dash.

Objects: a4019fc5bce36599703c74f6 · Remediation: correct the saved show data and regenerate.

HitLight

VENUE & DRAWING SOURCES

Eightball Club and Live Stage – Pindou

Live Stage · Current room/floor configuration requires advance

1 Pindou Street, Ladadika, Thessaloniki, GR

https://eightballclub.gr/

Sources checked 2026-10-20

Symbols: HitLight-owned category artwork. No manufacturer model geometry or original source pages included.

Source-based reconstruction. Confirm the current installation and equipment availability with the venue.

Scale, fixture positions, mounting heights and aiming may include estimates; this is not a rigging specification.

Provisional fixture matches are labelled as placeholders. The recorded subset is not a complete physical inventory.

DMX addresses are withheld from public plans until their exact source patch is reconciled.

The reconstruction retains its documented coverage and geometry assumptions; confirm the current setup with the venue.

Official venue information: https://eightballclub.gr/ · checked 2026-10-20

lights.jpg: https://eightballclub.gr/wp-content/uploads/2025/03/lights.jpg · checked 2026-10-20

Public venue page:
https://www.hitlight.app/venues/greece/eightball-club-and-live-stage-pindou-a4019fc5

HitLight