
UPSTAGE

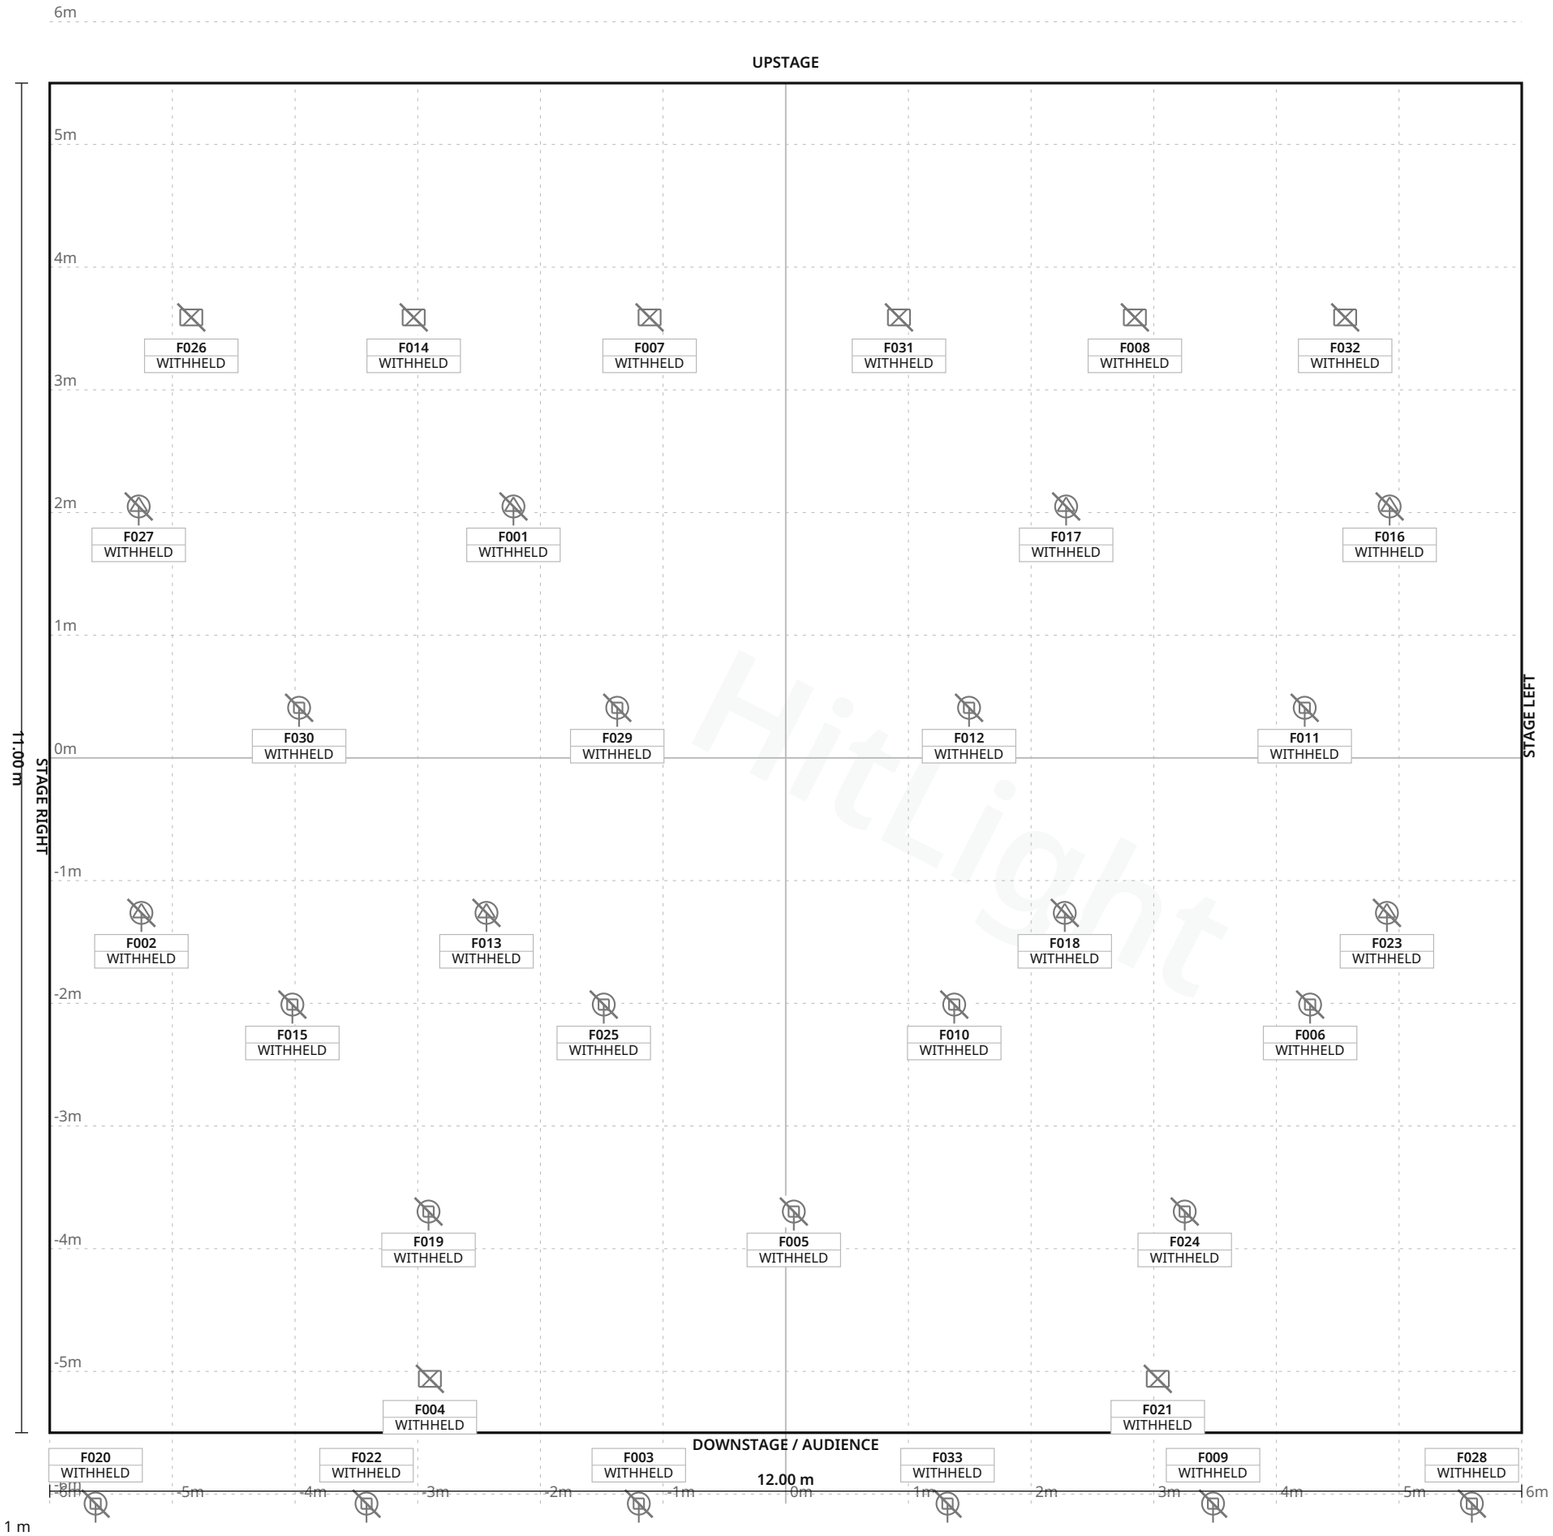

FIXTURE LEGEND

- **MAC Allure**
  Profile
  Profile Spot · 8×
- **Robin LEDBeam**
  150 RGBW
  Moving Head · 17×
- **4-Lite Blinder**
  Other · 2×
- **Robe Cuete Spot**
  LED (printed "Robe Cuete")
  Other · 6×

Stage 12.00 m W × 11.00 m D · Grid 1 m

HitLight

Bastionen · Main room

LIGHT PLOT · PLAN · Main room

HitLight · Bastionen

Nørrevoldgade 63, 5800, Nyborg, Denmark

DWG HL · SCALE 1:50 · metric · PRINT AT 100%

Drawn HitLight

Generated from the saved show

SOURCE b1162e107b49

SYMBOL LEGEND

4 TYPES · 33 FIXTURES · COLOUR BY TYPE



Martin Professional MAC Allure Profile

Profile Spot · Unverified · TBC ch · category symbol

8 physical · 8 plotted

8 disabled · 0 unplaced



Robe Lighting Robin LEDBeam 150 RGBW

Moving Head · Unverified · TBC ch · category symbol

17 physical · 17 plotted

17 disabled · 0 unplaced



Unverified source fixture 4-Lite Blinder

Other · Unverified · TBC ch · category symbol

2 physical · 2 plotted

2 disabled · 0 unplaced



Unverified source fixture Robe Cuete Spot LED (printed "Robe Cuete")

Other · Unverified · TBC ch · category symbol

6 physical · 6 plotted

6 disabled · 0 unplaced

HitLight

Bastionen · Main room

SYMBOL LEGEND · Main room

HitLight · Bastionen

Nørrevoldgade 63, 5800, Nyborg, Denmark

DWG HL · METRIC

Drawn HitLight

Generated from the saved show

SOURCE b1162e107b49

GENERAL NOTES

1. Source-based lighting plan. Confirm the current rig with the venue.
2. PARTIAL: included fixtures are not a full physical-unit census.
3. DMX PATCH WITHHELD: provisional or unchecked addresses are not published.
4. Fixture positions follow the venue’s published lighting plot; the currently installed rig is not verified.
5. The plot gives no full scale or trim heights, so scale and heights are estimated.

HitLight

FIXTURE SCHEDULE

Fixture	Manufacturer / model	Position / mount	Mode / output
VISUAL PLANNING · DMX PATCH WITHHELD			
F001	Martin Professional / MAC Allure Profile	PLOTTED	Unverified · Output excluded
F002	Martin Professional / MAC Allure Profile	PLOTTED	Unverified · Output excluded
F003	Robe Lighting / Robin LEDBeam 150 RGBW	PLOTTED	Unverified · Output excluded
F004	Unverified source fixture / 4-Lite Blinder	PLOTTED	Unverified · Output excluded
F005	Robe Lighting / Robin LEDBeam 150 RGBW	PLOTTED	Unverified · Output excluded
F006	Robe Lighting / Robin LEDBeam 150 RGBW	PLOTTED	Unverified · Output excluded
F007	Unverified source fixture / Robe Cuete Spot LED (printed "Robe Cuete")	PLOTTED	Unverified · Output excluded
F008	Unverified source fixture / Robe Cuete Spot LED (printed "Robe Cuete")	PLOTTED	Unverified · Output excluded
F009	Robe Lighting / Robin LEDBeam 150 RGBW	PLOTTED	Unverified · Output excluded
F010	Robe Lighting / Robin LEDBeam 150 RGBW	PLOTTED	Unverified · Output excluded
F011	Robe Lighting / Robin LEDBeam 150 RGBW	PLOTTED	Unverified · Output excluded
F012	Robe Lighting / Robin LEDBeam 150 RGBW	PLOTTED	Unverified · Output excluded
F013	Martin Professional / MAC Allure Profile	PLOTTED	Unverified · Output excluded
F014	Unverified source fixture / Robe Cuete Spot LED (printed "Robe Cuete")	PLOTTED	Unverified · Output excluded
F015	Robe Lighting / Robin LEDBeam 150 RGBW	PLOTTED	Unverified · Output excluded
F016	Martin Professional / MAC Allure Profile	PLOTTED	Unverified · Output excluded
F017	Martin Professional / MAC Allure Profile	PLOTTED	Unverified · Output excluded
F018	Martin Professional / MAC Allure Profile	PLOTTED	Unverified · Output excluded
F019	Robe Lighting / Robin LEDBeam 150 RGBW	PLOTTED	Unverified · Output excluded
F020	Robe Lighting / Robin LEDBeam 150 RGBW	PLOTTED	Unverified · Output excluded

Planning reference only. Confirm installed modes and patch with the venue.

Bastionen · Main room

FIXTURE SCHEDULE · Main room

HitLight · Bastionen

Nørrevoldgade 63, 5800, Nyborg, Denmark

DWG HL · METRIC

Drawn HitLight

Generated from the saved show

SOURCE b1162e107b49

Fixture	Manufacturer / model	Position / mount	Mode / output
VISUAL PLANNING · DMX PATCH WITHHELD			
F021	Unverified source fixture / 4-Lite Blinder	PLOTTED	Unverified · Output excluded
F022	Robe Lighting / Robin LEDBeam 150 RGBW	PLOTTED	Unverified · Output excluded
F023	Martin Professional / MAC Allure Profile	PLOTTED	Unverified · Output excluded
F024	Robe Lighting / Robin LEDBeam 150 RGBW	PLOTTED	Unverified · Output excluded
F025	Robe Lighting / Robin LEDBeam 150 RGBW	PLOTTED	Unverified · Output excluded
F026	Unverified source fixture / Robe Cuete Spot LED (printed "Robe Cuete")	PLOTTED	Unverified · Output excluded
F027	Martin Professional / MAC Allure Profile	PLOTTED	Unverified · Output excluded
F028	Robe Lighting / Robin LEDBeam 150 RGBW	PLOTTED	Unverified · Output excluded
F029	Robe Lighting / Robin LEDBeam 150 RGBW	PLOTTED	Unverified · Output excluded
F030	Robe Lighting / Robin LEDBeam 150 RGBW	PLOTTED	Unverified · Output excluded
F031	Unverified source fixture / Robe Cuete Spot LED (printed "Robe Cuete")	PLOTTED	Unverified · Output excluded
F032	Unverified source fixture / Robe Cuete Spot LED (printed "Robe Cuete")	PLOTTED	Unverified · Output excluded
F033	Robe Lighting / Robin LEDBeam 150 RGBW	PLOTTED	Unverified · Output excluded

Planning reference only. Confirm installed modes and patch with the venue.

VALIDATION APPENDIX

WARNING · PATCH_WITHHELD

DMX patch facts are withheld pending source verification. This planning document cannot be used for hardware output.

Objects: — · Remediation: review the source facts and regenerate.

WARNING · MODE_UNVERIFIED

DMX modes are unverified; output remains excluded.

Objects: F001–F033 · Remediation: review the source facts and regenerate.

WARNING · FIXTURE_DISABLED

Fixtures are disabled for this visual planning reconstruction.

Objects: F001–F033 · Remediation: review the source facts and regenerate.

WARNING · TITLE_METADATA_INCOMPLETE

Some professional title-block metadata is missing; the document will show an em dash.

Objects: a439789e47ccfc7f5f535de9 · Remediation: review the source facts and regenerate.

HitLight

VENUE & DRAWING SOURCES

Bastionen

Main room · House rig

Nørrevoldgade 63, 5800, Nyborg, DK

https://bastionen-nyborg.dk/

Sources checked 2026-11-02

Generated by HitLight from the saved published venue rig. Source attribution and reconstruction limitations are retained below.

Symbols: HitLight-owned category artwork. No manufacturer model geometry or original source pages included.

Fixture positions follow the venue’s published lighting plot; the currently installed rig is not verified.

The plot gives no full scale or trim heights, so scale and heights are estimated.

Partial source-based planning reconstruction; the current installation and complete fixture census are unverified.

Source-matched catalogue bodies are shown where available. Unresolved source identities remain labelled visual markers. Installed modes and DMX patch require verification; visual-only fixtures remain excluded from output.

Fixture positions follow the venue’s published lighting plot; the currently installed rig is not verified.

The plot gives no full scale or trim heights, so scale and heights are estimated.

Generated from the saved published HitLight layout; fixture positions and room geometry are unchanged. Not an official venue drawing.

Partial source-based planning reconstruction; the current installation and complete fixture census are unverified.

Source-matched catalogue bodies are shown where available. Unresolved source identities remain labelled visual markers. Installed modes and DMX patch require verification; visual-only fixtures remain excluded from output.

Output remains excluded for visual-only fixtures. Catalogue identity does not verify installed modes, addresses or the current installation.

VENUE & DRAWING SOURCES

Dansk Live national member discovery; fixed-house identity subsequently checked on actual official source: https://dansklive.dk/om-os/medlemmer/ · checked 2026-10-19

Official current performance-house page with reviewed explicit postal locality and performance programme/context: https://bastionen-nyborg.dk/ · checked 2026-10-19

Official "Om huset" page; section TEKNIKINFORMATION links TECH SPECS 11.9 LYD-LYS (PDF), TECH SPECS BASTIONEN 4.10 (Google Drive PDF) and LYSPLOT BASTIONEN (PDF: https://bastionen-nyborg.dk/om-huset/ · checked 2026-11-02

Official contact page: Bastionen Nyborg, Nørrevoldgade 63, 5800 Nyborg; tel 6333 7080; bastionen@nyborg.dk.: https://bastionen-nyborg.dk/kontakt/ · checked 2026-11-02

Official rental page: several rooms for meetings; largest is the old theatre hall (teatersal), up to 170 dining guests.: https://bastionen-nyborg.dk/udlejning/ · checked 2026-11-02

Public venue page: https://www.hitlight.app/venues/denmark/bastionen-a439789e

HitLight