
UPSTAGE ↑

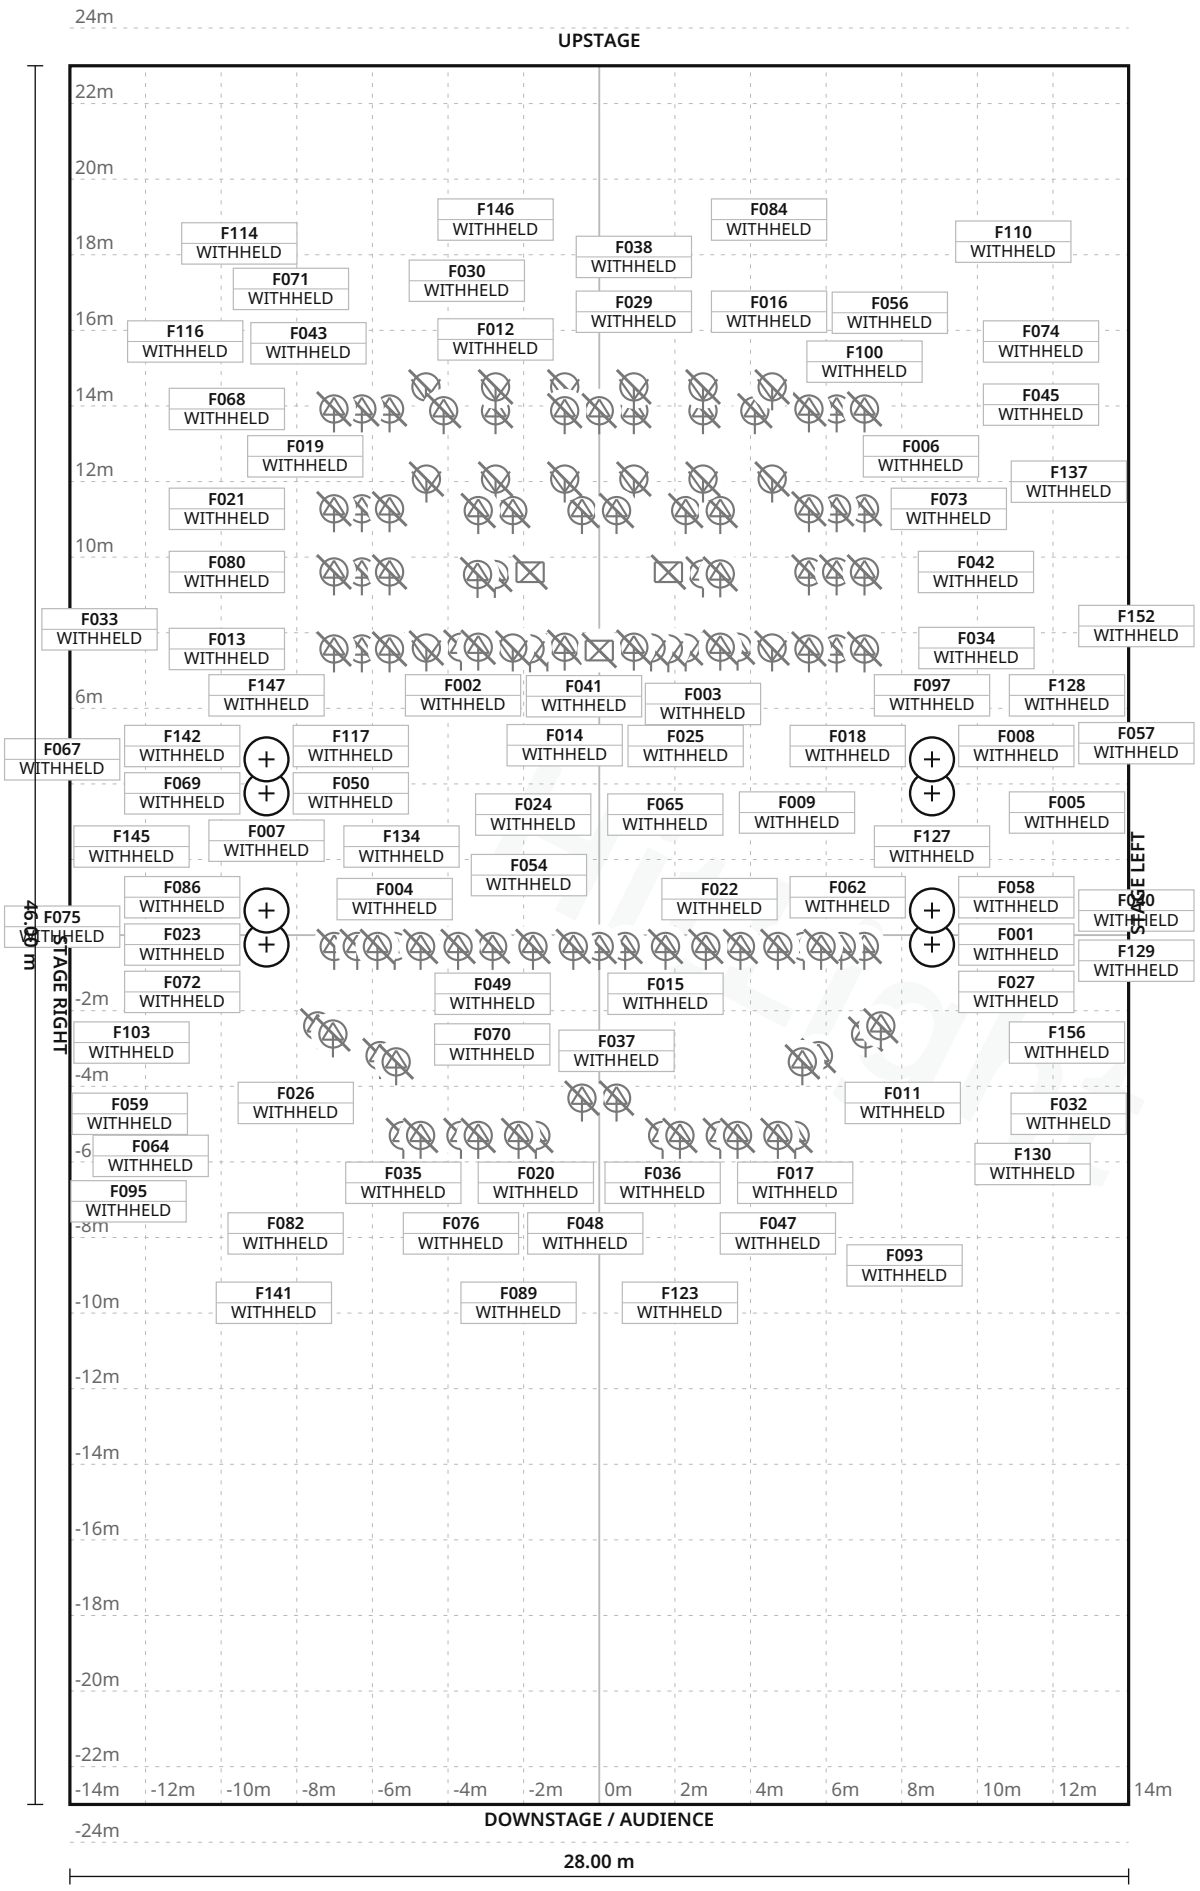

FIXTURE LEGEND

- **ETC ColorSource** Fresnel V — Spot Light · 18×
- **ETC SourceFour** LEDSeries3 LustrX8 XDLT10 — Profile Spot · 6×
- **ETC SourceFour** LEDSeries3 LustrX8 XDLT14 — Profile Spot · 6×
- **ETC SourceFour** LEDSeries3 LustrX8 XDLT26 — Profile Spot · 16×
- **ETC SourceFour** LEDSeries3 LustrX8 XDLT36 — Profile Spot · 8×
- **Strand** LekoLite10degree — Profile Spot · 19×
- **Strand** LekoLite19degree — Profile Spot · 36×
- **Strand** LekoLite26degree — Profile Spot · 33×
- **Strand** LekoLite36degree — Profile Spot · 12×
- **Strand8inch** Fresnelite — Spot Light · 2×
- **Vari-Lite VL2600** Profile — Other · 3×

Stage 28.00 m W × 46.00 m D · Grid 1 m

69 fixture labels omitted in this view due to crowding · see DMX patch

Mimi Ohio Theatre · Main room

LIGHT PLOT · PLAN · Main room

HitLight · Mimi Ohio Theatre

1511 Euclid Avenue, Cleveland, United States

DWG HL · SCALE 1:200 · metric · PRINT AT 100%

Drawn HitLight

Generated from the saved show

SOURCE f9e069f8606b

SYMBOL LEGEND

11 TYPES · 159 FIXTURES · COLOUR BY TYPE



Unverified source fixture ETC ColorSource Fresnel V

Spot Light · Unverified · TBC ch · category symbol

18 physical · 18 plotted

18 disabled · 0 unplaced



Unverified source fixture ETC SourceFour LEDSeries3 LustrX8 XDLT10

Profile Spot · Unverified · TBC ch · category symbol

6 physical · 6 plotted

6 disabled · 0 unplaced



Unverified source fixture ETC SourceFour LEDSeries3 LustrX8 XDLT14

Profile Spot · Unverified · TBC ch · category symbol

6 physical · 6 plotted

6 disabled · 0 unplaced



Unverified source fixture ETC SourceFour LEDSeries3 LustrX8 XDLT26

Profile Spot · Unverified · TBC ch · category symbol

16 physical · 16 plotted

16 disabled · 0 unplaced



Unverified source fixture ETC SourceFour LEDSeries3 LustrX8 XDLT36

Profile Spot · Unverified · TBC ch · category symbol

8 physical · 8 plotted

8 disabled · 0 unplaced



Unverified source fixture Strand LekoLite10degree

Profile Spot · Unverified · TBC ch · category symbol

19 physical · 19 plotted

19 disabled · 0 unplaced



Unverified source fixture Strand LekoLite19degree

Profile Spot · Unverified · TBC ch · category symbol

36 physical · 36 plotted

36 disabled · 0 unplaced



Unverified source fixture Strand LekoLite26degree

Profile Spot · Unverified · TBC ch · category symbol

33 physical · 33 plotted

33 disabled · 0 unplaced

Mimi Ohio Theatre · Main room

SYMBOL LEGEND · Main room

HitLight · Mimi Ohio Theatre

1511 Euclid Avenue, Cleveland, United States

DWG HL · METRIC

Drawn HitLight

Generated from the saved show

SOURCE f9e069f8606b



Unverified source fixture Strand LekoLite36degree

Profile Spot · Unverified · TBC ch · category symbol

12 physical · 12 plotted

12 disabled · 0 unplaced



Unverified source fixture Strand8inch Fresnelite

Spot Light · Unverified · TBC ch · category symbol

2 physical · 2 plotted

2 disabled · 0 unplaced



Unverified source fixture Vari-Lite VL2600 Profile

Other · Unverified · TBC ch · category symbol

3 physical · 3 plotted

3 disabled · 0 unplaced

HitLight

GENERAL NOTES

1. Source-based lighting plan. Confirm the current rig with the venue.
2. PARTIAL: included fixtures are not a full physical-unit census.
3. DMX PATCH WITHHELD: provisional or unchecked addresses are not published.
4. Partial planning view; modes and patch unverified; output excluded.

HitLight

FIXTURE SCHEDULE

Fixture	Manufacturer / model	Position / mount	Mode / output
VISUAL PLANNING · DMX PATCH WITHHELD			
F001	Unverified source fixture / Strand LekoLite19degree	PLOTTED	Unverified · Output excluded
F002	Unverified source fixture / ETC ColorSource Fresnel V	PLOTTED	Unverified · Output excluded
F003	Unverified source fixture / Strand LekoLite26degree	PLOTTED	Unverified · Output excluded
F004	Unverified source fixture / Strand LekoLite10degree	PLOTTED	Unverified · Output excluded
F005	Unverified source fixture / Strand LekoLite19degree	PLOTTED	Unverified · Output excluded
F006	Unverified source fixture / ETC SourceFour LEDSeries3 LustrX8 XDLT26	PLOTTED	Unverified · Output excluded
F007	Unverified source fixture / Strand LekoLite19degree	PLOTTED	Unverified · Output excluded
F008	Unverified source fixture / Strand LekoLite36degree	PLOTTED	Unverified · Output excluded
F009	Unverified source fixture / Strand LekoLite19degree	PLOTTED	Unverified · Output excluded
F010	Unverified source fixture / Strand LekoLite26degree	PLOTTED	Unverified · Output excluded
F011	Unverified source fixture / Strand LekoLite26degree	PLOTTED	Unverified · Output excluded
F012	Unverified source fixture / Strand LekoLite26degree	PLOTTED	Unverified · Output excluded
F013	Unverified source fixture / ETC SourceFour LEDSeries3 LustrX8 XDLT26	PLOTTED	Unverified · Output excluded
F014	Unverified source fixture / Strand LekoLite36degree	PLOTTED	Unverified · Output excluded
F015	Unverified source fixture / Strand LekoLite10degree	PLOTTED	Unverified · Output excluded
F016	Unverified source fixture / ETC ColorSource Fresnel V	PLOTTED	Unverified · Output excluded
F017	Unverified source fixture / Strand LekoLite10degree	PLOTTED	Unverified · Output excluded
F018	Unverified source fixture / Strand LekoLite19degree	PLOTTED	Unverified · Output excluded
F019	Unverified source fixture / ETC SourceFour LEDSeries3 LustrX8 XDLT26	PLOTTED	Unverified · Output excluded
F020	Unverified source fixture / ETC SourceFour LEDSeries3 LustrX8 XDLT10	PLOTTED	Unverified · Output excluded

Planning reference only. Confirm installed modes and patch with the venue.

Mimi Ohio Theatre · Main room

FIXTURE SCHEDULE · Main room

HitLight · Mimi Ohio Theatre

1511 Euclid Avenue, Cleveland, United States

DWG HL · METRIC

Drawn HitLight

Generated from the saved show

SOURCE f9e069f8606b

FIXTURE SCHEDULE · CONTINUED

Fixture	Manufacturer / model	Position / mount	Mode / output
VISUAL PLANNING · DMX PATCH WITHHELD			
F021	Unverified source fixture / ETC SourceFour LEDSeries3 LustrX8 XDLT26	PLOTTED	Unverified · Output excluded
F022	Unverified source fixture / Strand LekoLite10degree	PLOTTED	Unverified · Output excluded
F023	Unverified source fixture / Strand LekoLite19degree	PLOTTED	Unverified · Output excluded
F024	Unverified source fixture / Strand LekoLite36degree	PLOTTED	Unverified · Output excluded
F025	Unverified source fixture / ETC ColorSource Fresnel V	PLOTTED	Unverified · Output excluded
F026	Unverified source fixture / Strand LekoLite26degree	PLOTTED	Unverified · Output excluded
F027	Unverified source fixture / Strand LekoLite19degree	PLOTTED	Unverified · Output excluded
F028	Unverified source fixture / Strand8inch Fresnelite	PLOTTED	Unverified · Output excluded
F029	Unverified source fixture / ETC ColorSource Fresnel V	PLOTTED	Unverified · Output excluded
F030	Unverified source fixture / Strand LekoLite26degree	PLOTTED	Unverified · Output excluded
F031	Unverified source fixture / Strand LekoLite19degree	PLOTTED	Unverified · Output excluded
F032	Unverified source fixture / Strand LekoLite10degree	PLOTTED	Unverified · Output excluded
F033	Unverified source fixture / Strand LekoLite19degree	PLOTTED	Unverified · Output excluded
F034	Unverified source fixture / ETC ColorSource Fresnel V	PLOTTED	Unverified · Output excluded
F035	Unverified source fixture / Strand LekoLite10degree	PLOTTED	Unverified · Output excluded
F036	Unverified source fixture / ETC SourceFour LEDSeries3 LustrX8 XDLT10	PLOTTED	Unverified · Output excluded
F037	Unverified source fixture / Strand LekoLite26degree	PLOTTED	Unverified · Output excluded
F038	Unverified source fixture / ETC ColorSource Fresnel V	PLOTTED	Unverified · Output excluded
F039	Unverified source fixture / Strand LekoLite26degree	PLOTTED	Unverified · Output excluded
F040	Unverified source fixture / Strand LekoLite19degree	PLOTTED	Unverified · Output excluded

Planning reference only. Confirm installed modes and patch with the venue.

FIXTURE SCHEDULE · CONTINUED

Fixture	Manufacturer / model	Position / mount	Mode / output
VISUAL PLANNING · DMX PATCH WITHHELD			
F041	Unverified source fixture / Strand8inch Fresnelite	PLOTTED	Unverified · Output excluded
F042	Unverified source fixture / ETC SourceFour LEDSeries3 LustrX8 XDLT26	PLOTTED	Unverified · Output excluded
F043	Unverified source fixture / Strand LekoLite26degree	PLOTTED	Unverified · Output excluded
F044	Unverified source fixture / Strand LekoLite26degree	PLOTTED	Unverified · Output excluded
F045	Unverified source fixture / ETC SourceFour LEDSeries3 LustrX8 XDLT26	PLOTTED	Unverified · Output excluded
F046	Unverified source fixture / Strand LekoLite19degree	PLOTTED	Unverified · Output excluded
F047	Unverified source fixture / ETC SourceFour LEDSeries3 LustrX8 XDLT10	PLOTTED	Unverified · Output excluded
F048	Unverified source fixture / ETC SourceFour LEDSeries3 LustrX8 XDLT10	PLOTTED	Unverified · Output excluded
F049	Unverified source fixture / ETC SourceFour LEDSeries3 LustrX8 XDLT14	PLOTTED	Unverified · Output excluded
F050	Unverified source fixture / Strand LekoLite36degree	PLOTTED	Unverified · Output excluded
F051	Unverified source fixture / ETC ColorSource Fresnel V	PLOTTED	Unverified · Output excluded
F052	Unverified source fixture / ETC ColorSource Fresnel V	PLOTTED	Unverified · Output excluded
F053	Unverified source fixture / Strand LekoLite26degree	PLOTTED	Unverified · Output excluded
F054	Unverified source fixture / ETC SourceFour LEDSeries3 LustrX8 XDLT14	PLOTTED	Unverified · Output excluded
F055	Unverified source fixture / Strand LekoLite26degree	PLOTTED	Unverified · Output excluded
F056	Unverified source fixture / Strand LekoLite26degree	PLOTTED	Unverified · Output excluded
F057	Unverified source fixture / Strand LekoLite19degree	PLOTTED	Unverified · Output excluded
F058	Unverified source fixture / Strand LekoLite19degree	PLOTTED	Unverified · Output excluded
F059	Unverified source fixture / Strand LekoLite10degree	PLOTTED	Unverified · Output excluded
F060	Unverified source fixture / Strand LekoLite26degree	PLOTTED	Unverified · Output excluded

Planning reference only. Confirm installed modes and patch with the venue.

Fixture	Manufacturer / model	Position / mount	Mode / output
VISUAL PLANNING · DMX PATCH WITHHELD			
F061	Unverified source fixture / Strand LekoLite19degree	PLOTTED	Unverified · Output excluded
F062	Unverified source fixture / Strand LekoLite19degree	PLOTTED	Unverified · Output excluded
F063	Unverified source fixture / Strand LekoLite19degree	PLOTTED	Unverified · Output excluded
F064	Unverified source fixture / Strand LekoLite36degree	PLOTTED	Unverified · Output excluded
F065	Unverified source fixture / Strand LekoLite36degree	PLOTTED	Unverified · Output excluded
F066	Unverified source fixture / Strand LekoLite26degree	PLOTTED	Unverified · Output excluded
F067	Unverified source fixture / Strand LekoLite26degree	PLOTTED	Unverified · Output excluded
F068	Unverified source fixture / ETC SourceFour LEDSeries3 LustrX8 XDLT26	PLOTTED	Unverified · Output excluded
F069	Unverified source fixture / Strand LekoLite19degree	PLOTTED	Unverified · Output excluded
F070	Unverified source fixture / Strand LekoLite10degree	PLOTTED	Unverified · Output excluded
F071	Unverified source fixture / ETC ColorSource Fresnel V	PLOTTED	Unverified · Output excluded
F072	Unverified source fixture / Strand LekoLite19degree	PLOTTED	Unverified · Output excluded
F073	Unverified source fixture / ETC SourceFour LEDSeries3 LustrX8 XDLT36	PLOTTED	Unverified · Output excluded
F074	Unverified source fixture / ETC SourceFour LEDSeries3 LustrX8 XDLT26	PLOTTED	Unverified · Output excluded
F075	Unverified source fixture / Strand LekoLite26degree	PLOTTED	Unverified · Output excluded
F076	Unverified source fixture / Strand LekoLite10degree	PLOTTED	Unverified · Output excluded
F077	Unverified source fixture / ETC SourceFour LEDSeries3 LustrX8 XDLT14	PLOTTED	Unverified · Output excluded
F078	Unverified source fixture / Strand LekoLite10degree	PLOTTED	Unverified · Output excluded
F079	Unverified source fixture / Strand LekoLite19degree	PLOTTED	Unverified · Output excluded
F080	Unverified source fixture / ETC SourceFour LEDSeries3 LustrX8 XDLT26	PLOTTED	Unverified · Output excluded

Planning reference only. Confirm installed modes and patch with the venue.

FIXTURE SCHEDULE · CONTINUED

Fixture	Manufacturer / model	Position / mount	Mode / output
VISUAL PLANNING · DMX PATCH WITHHELD			
F081	Unverified source fixture / ETC SourceFour LEDSeries3 LustrX8 XDLT36	PLOTTED	Unverified · Output excluded
F082	Unverified source fixture / ETC SourceFour LEDSeries3 LustrX8 XDLT10	PLOTTED	Unverified · Output excluded
F083	Unverified source fixture / ETC ColorSource Fresnel V	PLOTTED	Unverified · Output excluded
F084	Unverified source fixture / ETC ColorSource Fresnel V	PLOTTED	Unverified · Output excluded
F085	Unverified source fixture / ETC SourceFour LEDSeries3 LustrX8 XDLT26	PLOTTED	Unverified · Output excluded
F086	Unverified source fixture / Strand LekoLite19degree	PLOTTED	Unverified · Output excluded
F087	Unverified source fixture / Strand LekoLite26degree	PLOTTED	Unverified · Output excluded
F088	Unverified source fixture / ETC SourceFour LEDSeries3 LustrX8 XDLT14	PLOTTED	Unverified · Output excluded
F089	Unverified source fixture / Strand LekoLite10degree	PLOTTED	Unverified · Output excluded
F090	Unverified source fixture / Strand LekoLite19degree	PLOTTED	Unverified · Output excluded
F091	Unverified source fixture / ETC SourceFour LEDSeries3 LustrX8 XDLT14	PLOTTED	Unverified · Output excluded
F092	Unverified source fixture / Strand LekoLite26degree	PLOTTED	Unverified · Output excluded
F093	Unverified source fixture / Strand LekoLite10degree	PLOTTED	Unverified · Output excluded
F094	Unverified source fixture / ETC SourceFour LEDSeries3 LustrX8 XDLT26	PLOTTED	Unverified · Output excluded
F095	Unverified source fixture / Strand LekoLite36degree	PLOTTED	Unverified · Output excluded
F096	Unverified source fixture / Strand LekoLite19degree	PLOTTED	Unverified · Output excluded
F097	Unverified source fixture / Strand LekoLite26degree	PLOTTED	Unverified · Output excluded
F098	Unverified source fixture / Strand LekoLite26degree	PLOTTED	Unverified · Output excluded
F099	Unverified source fixture / Strand LekoLite19degree	PLOTTED	Unverified · Output excluded
F100	Unverified source fixture / ETC SourceFour LEDSeries3 LustrX8 XDLT36	PLOTTED	Unverified · Output excluded

Planning reference only. Confirm installed modes and patch with the venue.

Mimi Ohio Theatre · Main room

FIXTURE SCHEDULE · Main room

HitLight · Mimi Ohio Theatre

1511 Euclid Avenue, Cleveland, United States

DWG HL · METRIC

Drawn HitLight

Generated from the saved show

SOURCE f9e069f8606b

FIXTURE SCHEDULE · CONTINUED

Fixture	Manufacturer / model	Position / mount	Mode / output
VISUAL PLANNING · DMX PATCH WITHHELD			
F101	Unverified source fixture / ETC ColorSource Fresnel V	PLOTTED	Unverified · Output excluded
F102	Unverified source fixture / ETC ColorSource Fresnel V	PLOTTED	Unverified · Output excluded
F103	Unverified source fixture / Strand LekoLite19degree	PLOTTED	Unverified · Output excluded
F104	Unverified source fixture / Strand LekoLite36degree	PLOTTED	Unverified · Output excluded
F105	Unverified source fixture / Strand LekoLite10degree	PLOTTED	Unverified · Output excluded
F106	Unverified source fixture / Strand LekoLite10degree	PLOTTED	Unverified · Output excluded
F107	Unverified source fixture / Strand LekoLite10degree	PLOTTED	Unverified · Output excluded
F108	Unverified source fixture / Strand LekoLite19degree	PLOTTED	Unverified · Output excluded
F109	Unverified source fixture / Strand LekoLite10degree	PLOTTED	Unverified · Output excluded
F110	Unverified source fixture / ETC SourceFour LEDSeries3 LustrX8 XDLT26	PLOTTED	Unverified · Output excluded
F111	Unverified source fixture / Strand LekoLite36degree	PLOTTED	Unverified · Output excluded
F112	Unverified source fixture / Strand LekoLite19degree	PLOTTED	Unverified · Output excluded
F113	Unverified source fixture / Strand LekoLite26degree	PLOTTED	Unverified · Output excluded
F114	Unverified source fixture / Strand LekoLite26degree	PLOTTED	Unverified · Output excluded
F115	Unverified source fixture / Strand LekoLite26degree	PLOTTED	Unverified · Output excluded
F116	Unverified source fixture / ETC SourceFour LEDSeries3 LustrX8 XDLT26	PLOTTED	Unverified · Output excluded
F117	Unverified source fixture / Strand LekoLite26degree	PLOTTED	Unverified · Output excluded
F118	Unverified source fixture / ETC SourceFour LEDSeries3 LustrX8 XDLT14	PLOTTED	Unverified · Output excluded
F119	Unverified source fixture / Strand LekoLite26degree	PLOTTED	Unverified · Output excluded
F120	Unverified source fixture / Strand LekoLite10degree	PLOTTED	Unverified · Output excluded

Planning reference only. Confirm installed modes and patch with the venue.

Fixture	Manufacturer / model	Position / mount	Mode / output
VISUAL PLANNING · DMX PATCH WITHHELD			
F121	Unverified source fixture / Strand LekoLite26degree	PLOTTED	Unverified · Output excluded
F122	Unverified source fixture / ETC SourceFour LEDSeries3 LustrX8 XDLT36	PLOTTED	Unverified · Output excluded
F123	Unverified source fixture / Strand LekoLite10degree	PLOTTED	Unverified · Output excluded
F124	Unverified source fixture / ETC SourceFour LEDSeries3 LustrX8 XDLT36	PLOTTED	Unverified · Output excluded
F125	Unverified source fixture / ETC ColorSource Fresnel V	PLOTTED	Unverified · Output excluded
F126	Unverified source fixture / ETC ColorSource Fresnel V	PLOTTED	Unverified · Output excluded
F127	Unverified source fixture / Strand LekoLite19degree	PLOTTED	Unverified · Output excluded
F128	Unverified source fixture / Strand LekoLite26degree	PLOTTED	Unverified · Output excluded
F129	Unverified source fixture / Strand LekoLite19degree	PLOTTED	Unverified · Output excluded
F130	Unverified source fixture / Strand LekoLite36degree	PLOTTED	Unverified · Output excluded
F131	Unverified source fixture / ETC SourceFour LEDSeries3 LustrX8 XDLT26	PLOTTED	Unverified · Output excluded
F132	Unverified source fixture / Strand LekoLite26degree	PLOTTED	Unverified · Output excluded
F133	Unverified source fixture / Strand LekoLite36degree	PLOTTED	Unverified · Output excluded
F134	Unverified source fixture / Strand LekoLite19degree	PLOTTED	Unverified · Output excluded
F135	Unverified source fixture / Strand LekoLite26degree	PLOTTED	Unverified · Output excluded
F136	Unverified source fixture / Strand LekoLite19degree	PLOTTED	Unverified · Output excluded
F137	Unverified source fixture / ETC SourceFour LEDSeries3 LustrX8 XDLT36	PLOTTED	Unverified · Output excluded
F138	Unverified source fixture / ETC SourceFour LEDSeries3 LustrX8 XDLT36	PLOTTED	Unverified · Output excluded
F139	Unverified source fixture / ETC SourceFour LEDSeries3 LustrX8 XDLT26	PLOTTED	Unverified · Output excluded
F140	Unverified source fixture / ETC SourceFour LEDSeries3 LustrX8 XDLT36	PLOTTED	Unverified · Output excluded

Planning reference only. Confirm installed modes and patch with the venue.

FIXTURE SCHEDULE · CONTINUED

Fixture	Manufacturer / model	Position / mount	Mode / output
VISUAL PLANNING · DMX PATCH WITHHELD			
F141	Unverified source fixture / ETC SourceFour LEDSeries3 LustrX8 XDLT10	PLOTTED	Unverified · Output excluded
F142	Unverified source fixture / Strand LekoLite19degree	PLOTTED	Unverified · Output excluded
F143	Unverified source fixture / Strand LekoLite26degree	PLOTTED	Unverified · Output excluded
F144	Unverified source fixture / Strand LekoLite26degree	PLOTTED	Unverified · Output excluded
F145	Unverified source fixture / Strand LekoLite19degree	PLOTTED	Unverified · Output excluded
F146	Unverified source fixture / ETC ColorSource Fresnel V	PLOTTED	Unverified · Output excluded
F147	Unverified source fixture / Strand LekoLite26degree	PLOTTED	Unverified · Output excluded
F148	Unverified source fixture / ETC SourceFour LEDSeries3 LustrX8 XDLT26	PLOTTED	Unverified · Output excluded
F149	Unverified source fixture / Strand LekoLite10degree	PLOTTED	Unverified · Output excluded
F150	Unverified source fixture / Strand LekoLite36degree	PLOTTED	Unverified · Output excluded
F151	Unverified source fixture / Strand LekoLite19degree	PLOTTED	Unverified · Output excluded
F152	Unverified source fixture / Strand LekoLite19degree	PLOTTED	Unverified · Output excluded
F153	Unverified source fixture / Strand LekoLite19degree	PLOTTED	Unverified · Output excluded
F154	Unverified source fixture / ETC ColorSource Fresnel V	PLOTTED	Unverified · Output excluded
F155	Unverified source fixture / ETC ColorSource Fresnel V	PLOTTED	Unverified · Output excluded
F156	Unverified source fixture / Strand LekoLite19degree	PLOTTED	Unverified · Output excluded
F157	Unverified source fixture / Vari-Lite VL2600 Profile	PLOTTED	Unverified · Output excluded
F158	Unverified source fixture / Vari-Lite VL2600 Profile	PLOTTED	Unverified · Output excluded
F159	Unverified source fixture / Vari-Lite VL2600 Profile	PLOTTED	Unverified · Output excluded

Planning reference only. Confirm installed modes and patch with the venue.

VALIDATION APPENDIX

WARNING · PATCH_WITHHELD

DMX patch facts are withheld pending source verification. This planning document cannot be used for hardware output.

Objects: — · Remediation: review the source facts and regenerate.

ERROR · STAGE_DIMENSIONS_UNCONFIRMED

Confirm the stage dimensions before producing a final technical document.

Objects: Main room · Remediation: review the source facts and regenerate.

WARNING · MODE_UNVERIFIED

DMX modes are unverified; output remains excluded.

Objects: F001–F159 · Remediation: review the source facts and regenerate.

WARNING · FIXTURE_DISABLED

Fixtures are disabled for this visual planning reconstruction.

Objects: F001–F159 · Remediation: review the source facts and regenerate.

WARNING · TITLE_METADATA_INCOMPLETE

Some professional title-block metadata is missing; the document will show an em dash.

Objects: a456a45bb25e0ba55f87ba86 · Remediation: review the source facts and regenerate.

HitLight

VENUE & DRAWING SOURCES

Mimi Ohio Theatre

Main room · House rig

1511 Euclid Avenue, Cleveland, OH, US

https://www.playhousesquare.org/about-playhousesquare-main/rent-our-spaces/stage-and-theatrical-specs

Sources checked 2026-11-03

Symbols: HitLight-owned category artwork. No manufacturer model geometry or original source pages included.

Fixture positions follow the venue’s published lighting plot; the currently installed rig is not verified.

159 source-based fixture records retain their original printed source identities. The current public view has 156 catalogue body references and 3 visual fallbacks. Installed modes and DMX patch are unverified; all original output exclusions remain.

Fixture heights are approximate; trim heights may differ from the drawing.

159visiblefixturehousingsfromV5revisedFebruary2025:156propercatalogue bodiesorlabelledmechanicaldonorsand3neutralVL2600Profilemarkers. Installedcensusandcurrentconfigurationunknown.

ThecompleteColorSourceFresnelVbodyisretained.ExactStrandLekoLite/StrandFresnelite/Series3LustrX8XDLTbodyvariantsandphysicalmodes/patchremainunverified. Repeatedbox-boomtopviewsandshiftedCADobjectsarejoinedonce.

Source21ftstageworkingtrimsareused. Bridge/boxboom/balconyregistration,fixtureheadheights,sidearms,focusandvisualframeboundsareestimates. Allfixturesareexcludedfromoutput;thisisapartialvisualplanningtemplate.

159 source-based fixture records currently display 156 public catalogue housings and 3 visual fallbacks. Original source identities, modes, patch and output exclusions are unchanged.

Existing Source Four PAR / Colortran Fresnel profile references now display newly authored approximate public housings. Existing source identities and any other-maker mechanical substitutes remain labelled; installed optics, modes and patch are not verified.

Partial planning view; modes and patch unverified; output excluded.

Fixture plot original; visually inspected page(s) 1. Freshness and reuse rights unconfirmed.: https://www.playhousesquare.org/assets/doc/MimiOhio_LightPlot_V5_2025-6de8e413b9.pdf · checked 2026-11-03

Published capacity 1001 for Main theatre.: https://www.playhousesquare.org/assets/doc/Mimi-Ohio-Tech-Specs-April-2026-65404a9d80.pdf · checked 2026-11-03

Official venue/technical source page.: https://www.playhousesquare.org/about-playhousesquare-main/rent-our-spaces/stage-and-theatrical-specs · checked 2026-11-03

Public venue page: https://www.hitlight.app/venues/united-states/mimi-ohio-theatre-a456a45b

HitLight