
UPSTAGE ↑

FIXTURE LEGEND

- **Spectra Cyc 200** — Cyc Light · 12×
- **Fresnel 1kW** — Spot Light · 26×
- **3KW Strobe** — Other · 1×
- **750W Source Four** 15-30 deg profile — Spot Light · 40×
- **ETC Halcyon Gold** — Profile Spot · 9×
- **Robe 350 Beam** — Other · 12×

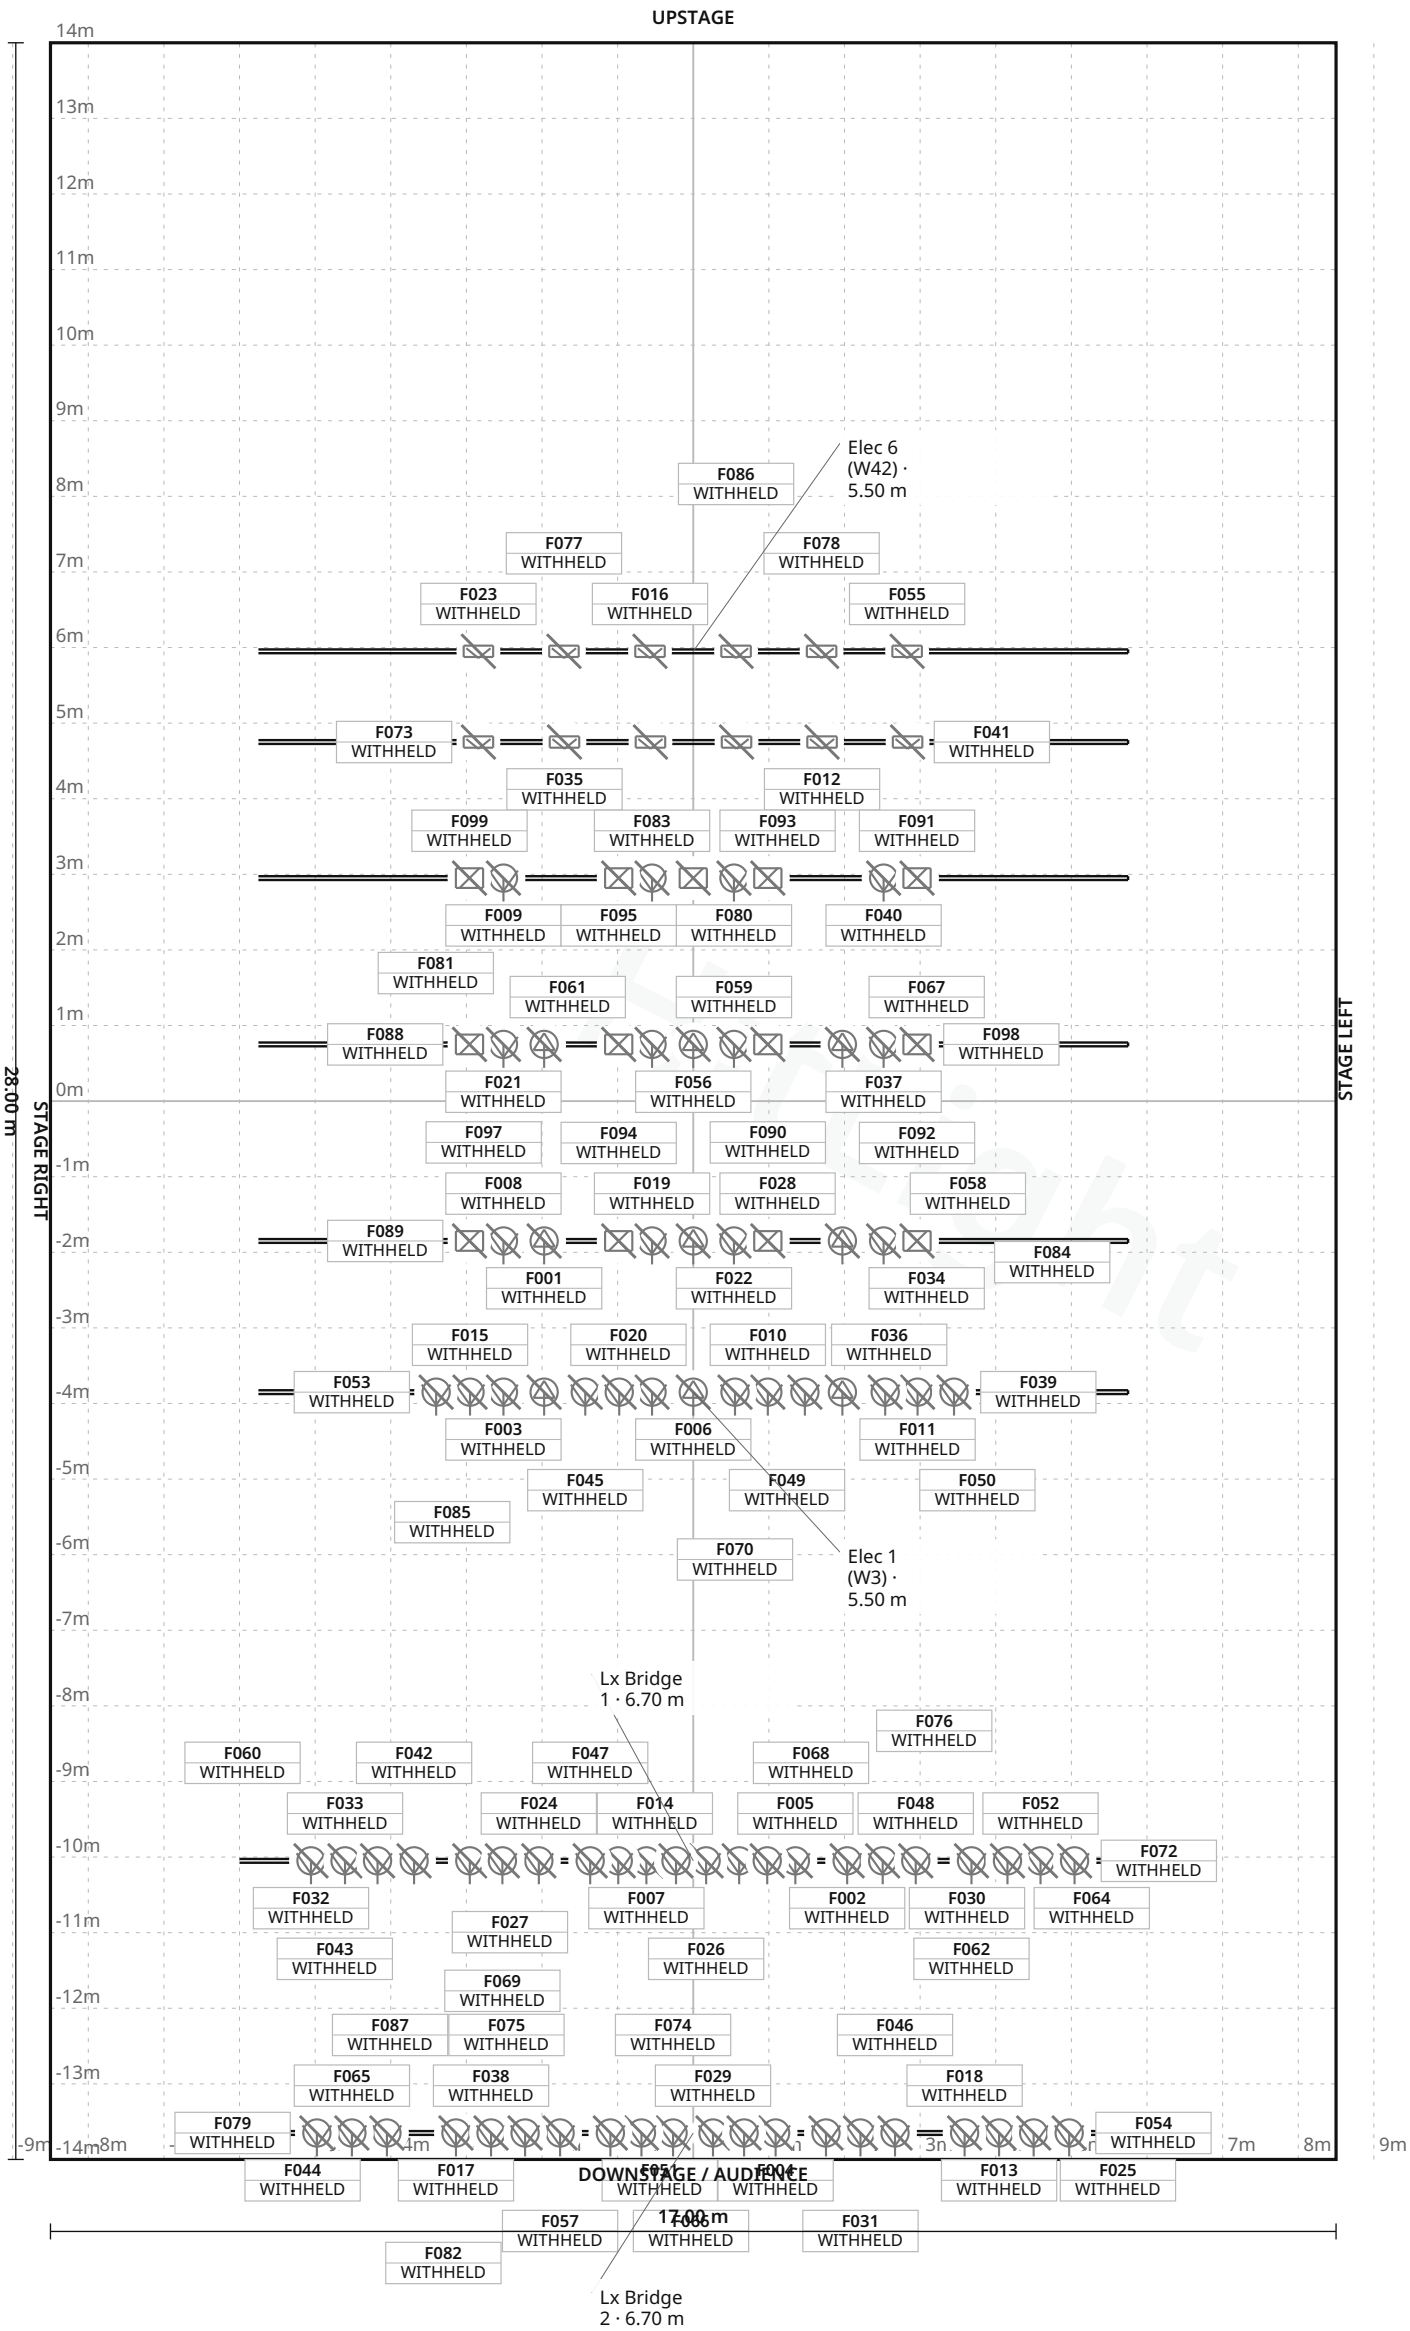

Stage 17.00 m W × 28.00 m D · Grid 1 m

4 fixture labels omitted in this view due to crowding · see DMX patch

Sheung Wan Civic Centre · Theatre

LIGHT PLOT · PLAN · Theatre

HitLight · Sheung Wan Civic Centre

5/F, Sheung Wan Municipal Services Building, 345 Queen's Road Central, Sheung Wan, Hong Kong, Sheung Wan, Hong Kong SAR China

DWG HL · SCALE 1:100 · metric · PRINT AT 100%

Drawn HitLight

Generated from the saved show

SOURCE d8d0e7d83112

SYMBOL LEGEND

6 TYPES · 100 FIXTURES · COLOUR BY TYPE



Altman Lighting Spectra Cyc 200

Cyc Light · Unverified · TBC ch · category symbol

12 physical · 12 plotted

12 disabled · 0 unplaced



Generic Fresnel 1kW

Spot Light · Unverified · TBC ch · category symbol

26 physical · 26 plotted

26 disabled · 0 unplaced



Unverified source fixture 3KW Strobe

Other · Unverified · TBC ch · category symbol

1 physical · 1 plotted

1 disabled · 0 unplaced



Unverified source fixture 750W Source Four 15-30 deg profile

Spot Light · Unverified · TBC ch · category symbol

40 physical · 40 plotted

40 disabled · 0 unplaced



Unverified source fixture ETC Halcyon Gold

Profile Spot · Unverified · TBC ch · category symbol

9 physical · 9 plotted

9 disabled · 0 unplaced



Unverified source fixture Robe 350 Beam

Other · Unverified · TBC ch · category symbol

12 physical · 12 plotted

12 disabled · 0 unplaced

Sheung Wan Civic Centre · Theatre

SYMBOL LEGEND · Theatre

HitLight · Sheung Wan Civic Centre

5/F, Sheung Wan Municipal Services Building, 345 Queen's Road Central, Sheung Wan, Hong Kong, Sheung Wan, Hong Kong SAR China

DWG HL · METRIC

Drawn HitLight

Generated from the saved show

SOURCE d8d0e7d83112

GENERAL NOTES

1. Source-based lighting plan. Confirm the current rig with the venue.
2. PARTIAL: included fixtures are not a full physical-unit census.
3. DMX PATCH WITHHELD: provisional or unchecked addresses are not published.
4. Approximate planning view; not official venue paperwork or output-ready. Original HitLight symbols only; no source pages, OEM meshes, photos or logos. Original files remain private; modes and patch unverified.

HitLight

STAGE ELEMENTS

NAME	TYPE	POSITION	TRIM / SIZE
Elec 2 (W11)	pipe	X 0.00 m · Z 1.85 m	5.50 m · 11.50 m W × 0.05 m D
Lx Bridge 1	pipe	X 0.00 m · Z 10.05 m	6.70 m · 12.00 m W × 0.05 m D
Elec 4 (W30)	pipe	X 0.00 m · Z -2.95 m	5.50 m · 11.50 m W × 0.05 m D
Elec 1 (W3)	pipe	X 0.00 m · Z 3.85 m	5.50 m · 11.50 m W × 0.05 m D
Lx Bridge 2	pipe	X 0.00 m · Z 13.65 m	6.70 m · 12.00 m W × 0.05 m D
Elec 6 (W42)	pipe	X 0.00 m · Z -5.95 m	5.50 m · 11.50 m W × 0.05 m D
Elec 3 (W22)	pipe	X 0.00 m · Z -0.75 m	5.50 m · 11.50 m W × 0.05 m D
Elec 5 Cyc (W37)	pipe	X 0.00 m · Z -4.75 m	5.50 m · 11.50 m W × 0.05 m D

Sheung Wan Civic Centre · Theatre

STAGE ELEMENTS · Theatre

HitLight · Sheung Wan Civic Centre

5/F, Sheung Wan Municipal Services Building, 345 Queen's Road Central, Sheung Wan, Hong Kong, Sheung Wan, Hong Kong SAR China

DWG HL · METRIC

Drawn HitLight

Generated from the saved show

SOURCE d8d0e7d83112

FIXTURE SCHEDULE

Fixture	Manufacturer / model	Position / mount	Mode / output
VISUAL PLANNING · DMX PATCH WITHHELD			
F001	Unverified source fixture / ETC Halcyon Gold	Elec 2 (W11)	Unverified · Output excluded
F002	Unverified source fixture / 750W Source Four 15-30 deg profile	Lx Bridge 1	Unverified · Output excluded
F003	Generic / Fresnel 1kW	Elec 1 (W3)	Unverified · Output excluded
F004	Unverified source fixture / 750W Source Four 15-30 deg profile	Lx Bridge 2	Unverified · Output excluded
F005	Unverified source fixture / 750W Source Four 15-30 deg profile	Lx Bridge 1	Unverified · Output excluded
F006	Unverified source fixture / ETC Halcyon Gold	Elec 1 (W3)	Unverified · Output excluded
F007	Unverified source fixture / 750W Source Four 15-30 deg profile	Lx Bridge 1	Unverified · Output excluded
F008	Generic / Fresnel 1kW	Elec 2 (W11)	Unverified · Output excluded
F009	Generic / Fresnel 1kW	Elec 4 (W30)	Unverified · Output excluded
F010	Generic / Fresnel 1kW	Elec 1 (W3)	Unverified · Output excluded
F011	Generic / Fresnel 1kW	Elec 1 (W3)	Unverified · Output excluded
F012	Altman Lighting / Spectra Cyc 200	Elec 5 Cyc (W37)	Unverified · Output excluded
F013	Unverified source fixture / 750W Source Four 15-30 deg profile	Lx Bridge 2	Unverified · Output excluded
F014	Unverified source fixture / 750W Source Four 15-30 deg profile	Lx Bridge 1	Unverified · Output excluded
F015	Generic / Fresnel 1kW	Elec 1 (W3)	Unverified · Output excluded
F016	Altman Lighting / Spectra Cyc 200	Elec 6 (W42)	Unverified · Output excluded
F017	Generic / Fresnel 1kW	Lx Bridge 2	Unverified · Output excluded
F018	Generic / Fresnel 1kW	Lx Bridge 2	Unverified · Output excluded
F019	Generic / Fresnel 1kW	Elec 2 (W11)	Unverified · Output excluded
F020	Unverified source fixture / ETC Halcyon Gold	Elec 1 (W3)	Unverified · Output excluded

Planning reference only. Confirm installed modes and patch with the venue.

Sheung Wan Civic Centre · Theatre

FIXTURE SCHEDULE · Theatre

HitLight · Sheung Wan Civic Centre

5/F, Sheung Wan Municipal Services Building, 345 Queen's Road Central, Sheung Wan, Hong Kong, Sheung Wan, Hong Kong SAR China

DWG HL · METRIC

Drawn HitLight

Generated from the saved show

SOURCE d8d0e7d83112

FIXTURE SCHEDULE · CONTINUED

Fixture	Manufacturer / model	Position / mount	Mode / output
VISUAL PLANNING · DMX PATCH WITHHELD			
F021	Generic / Fresnel 1kW	Elec 3 (W22)	Unverified · Output excluded
F022	Generic / Fresnel 1kW	Elec 2 (W11)	Unverified · Output excluded
F023	Altman Lighting / Spectra Cyc 200	Elec 6 (W42)	Unverified · Output excluded
F024	Unverified source fixture / 750W Source Four 15-30 deg profile	Lx Bridge 1	Unverified · Output excluded
F025	Unverified source fixture / 750W Source Four 15-30 deg profile	Lx Bridge 2	Unverified · Output excluded
F026	Unverified source fixture / 750W Source Four 15-30 deg profile	Lx Bridge 1	Unverified · Output excluded
F027	Unverified source fixture / 750W Source Four 15-30 deg profile	Lx Bridge 1	Unverified · Output excluded
F028	Unverified source fixture / ETC Halcyon Gold	Elec 2 (W11)	Unverified · Output excluded
F029	Unverified source fixture / 750W Source Four 15-30 deg profile	Lx Bridge 2	Unverified · Output excluded
F030	Unverified source fixture / 750W Source Four 15-30 deg profile	Lx Bridge 1	Unverified · Output excluded
F031	Unverified source fixture / 750W Source Four 15-30 deg profile	Lx Bridge 2	Unverified · Output excluded
F032	Unverified source fixture / 750W Source Four 15-30 deg profile	Lx Bridge 1	Unverified · Output excluded
F033	Unverified source fixture / 750W Source Four 15-30 deg profile	Lx Bridge 1	Unverified · Output excluded
F034	Unverified source fixture / ETC Halcyon Gold	Elec 2 (W11)	Unverified · Output excluded
F035	Altman Lighting / Spectra Cyc 200	Elec 5 Cyc (W37)	Unverified · Output excluded
F036	Generic / Fresnel 1kW	Elec 1 (W3)	Unverified · Output excluded
F037	Generic / Fresnel 1kW	Elec 3 (W22)	Unverified · Output excluded
F038	Unverified source fixture / 750W Source Four 15-30 deg profile	Lx Bridge 2	Unverified · Output excluded
F039	Generic / Fresnel 1kW	Elec 1 (W3)	Unverified · Output excluded
F040	Generic / Fresnel 1kW	Elec 4 (W30)	Unverified · Output excluded

Planning reference only. Confirm installed modes and patch with the venue.

Sheung Wan Civic Centre · Theatre

FIXTURE SCHEDULE · Theatre

HitLight · Sheung Wan Civic Centre

5/F, Sheung Wan Municipal Services Building, 345 Queen's Road Central, Sheung Wan, Hong Kong, Sheung Wan, Hong Kong SAR China

DWG HL · METRIC

Drawn HitLight

Generated from the saved show

SOURCE d8d0e7d83112

Fixture	Manufacturer / model	Position / mount	Mode / output
VISUAL PLANNING · DMX PATCH WITHHELD			
F041	Altman Lighting / Spectra Cyc 200	Elec 5 Cyc (W37)	Unverified · Output excluded
F042	Unverified source fixture / 750W Source Four 15-30 deg profile	Lx Bridge 1	Unverified · Output excluded
F043	Unverified source fixture / 750W Source Four 15-30 deg profile	Lx Bridge 1	Unverified · Output excluded
F044	Unverified source fixture / 750W Source Four 15-30 deg profile	Lx Bridge 2	Unverified · Output excluded
F045	Generic / Fresnel 1kW	Elec 1 (W3)	Unverified · Output excluded
F046	Unverified source fixture / 750W Source Four 15-30 deg profile	Lx Bridge 2	Unverified · Output excluded
F047	Unverified source fixture / 750W Source Four 15-30 deg profile	Lx Bridge 1	Unverified · Output excluded
F048	Unverified source fixture / 750W Source Four 15-30 deg profile	Lx Bridge 1	Unverified · Output excluded
F049	Generic / Fresnel 1kW	Elec 1 (W3)	Unverified · Output excluded
F050	Unverified source fixture / ETC Halcyon Gold	Elec 1 (W3)	Unverified · Output excluded
F051	Unverified source fixture / 750W Source Four 15-30 deg profile	Lx Bridge 2	Unverified · Output excluded
F052	Unverified source fixture / 750W Source Four 15-30 deg profile	Lx Bridge 1	Unverified · Output excluded
F053	Generic / Fresnel 1kW	Elec 1 (W3)	Unverified · Output excluded
F054	Unverified source fixture / 750W Source Four 15-30 deg profile	Lx Bridge 2	Unverified · Output excluded
F055	Altman Lighting / Spectra Cyc 200	Elec 6 (W42)	Unverified · Output excluded
F056	Unverified source fixture / ETC Halcyon Gold	Elec 3 (W22)	Unverified · Output excluded
F057	Unverified source fixture / 750W Source Four 15-30 deg profile	Lx Bridge 2	Unverified · Output excluded
F058	Generic / Fresnel 1kW	Elec 2 (W11)	Unverified · Output excluded
F059	Generic / Fresnel 1kW	Elec 3 (W22)	Unverified · Output excluded
F060	Unverified source fixture / 750W Source Four 15-30 deg profile	Lx Bridge 1	Unverified · Output excluded

Planning reference only. Confirm installed modes and patch with the venue.

FIXTURE SCHEDULE · CONTINUED

Fixture	Manufacturer / model	Position / mount	Mode / output
VISUAL PLANNING · DMX PATCH WITHHELD			
F061	Generic / Fresnel 1kW	Elec 3 (W22)	Unverified · Output excluded
F062	Unverified source fixture / 750W Source Four 15-30 deg profile	Lx Bridge 1	Unverified · Output excluded
F063	Altman Lighting / Spectra Cyc 200	Elec 5 Cyc (W37)	Unverified · Output excluded
F064	Unverified source fixture / 750W Source Four 15-30 deg profile	Lx Bridge 1	Unverified · Output excluded
F065	Unverified source fixture / 750W Source Four 15-30 deg profile	Lx Bridge 2	Unverified · Output excluded
F066	Unverified source fixture / 750W Source Four 15-30 deg profile	Lx Bridge 2	Unverified · Output excluded
F067	Unverified source fixture / ETC Halcyon Gold	Elec 3 (W22)	Unverified · Output excluded
F068	Unverified source fixture / 750W Source Four 15-30 deg profile	Lx Bridge 1	Unverified · Output excluded
F069	Unverified source fixture / 750W Source Four 15-30 deg profile	Lx Bridge 1	Unverified · Output excluded
F070	Generic / Fresnel 1kW	Elec 1 (W3)	Unverified · Output excluded
F071	Altman Lighting / Spectra Cyc 200	Elec 5 Cyc (W37)	Unverified · Output excluded
F072	Unverified source fixture / 750W Source Four 15-30 deg profile	Lx Bridge 1	Unverified · Output excluded
F073	Altman Lighting / Spectra Cyc 200	Elec 5 Cyc (W37)	Unverified · Output excluded
F074	Unverified source fixture / 750W Source Four 15-30 deg profile	Lx Bridge 2	Unverified · Output excluded
F075	Unverified source fixture / 750W Source Four 15-30 deg profile	Lx Bridge 2	Unverified · Output excluded
F076	Unverified source fixture / 750W Source Four 15-30 deg profile	Lx Bridge 1	Unverified · Output excluded
F077	Altman Lighting / Spectra Cyc 200	Elec 6 (W42)	Unverified · Output excluded
F078	Altman Lighting / Spectra Cyc 200	Elec 6 (W42)	Unverified · Output excluded
F079	Unverified source fixture / 750W Source Four 15-30 deg profile	Lx Bridge 2	Unverified · Output excluded
F080	Generic / Fresnel 1kW	Elec 4 (W30)	Unverified · Output excluded

Planning reference only. Confirm installed modes and patch with the venue.

Sheung Wan Civic Centre · Theatre

FIXTURE SCHEDULE · Theatre

HitLight · Sheung Wan Civic Centre

5/F, Sheung Wan Municipal Services Building, 345 Queen's Road Central, Sheung Wan, Hong Kong, Sheung Wan, Hong Kong SAR China

DWG HL · METRIC

Drawn HitLight

Generated from the saved show

SOURCE d8d0e7d83112

Fixture	Manufacturer / model	Position / mount	Mode / output
VISUAL PLANNING · DMX PATCH WITHHELD			
F081	Unverified source fixture / ETC Halcyon Gold	Elec 3 (W22)	Unverified · Output excluded
F082	Unverified source fixture / 750W Source Four 15-30 deg profile	Lx Bridge 2	Unverified · Output excluded
F083	Generic / Fresnel 1kW	Elec 4 (W30)	Unverified · Output excluded
F084	Generic / Fresnel 1kW	Elec 1 (W3)	Unverified · Output excluded
F085	Generic / Fresnel 1kW	Elec 1 (W3)	Unverified · Output excluded
F086	Altman Lighting / Spectra Cyc 200	Elec 6 (W42)	Unverified · Output excluded
F087	Unverified source fixture / 750W Source Four 15-30 deg profile	Lx Bridge 2	Unverified · Output excluded
F088	Unverified source fixture / Robe 350 Beam	Elec 3 (W22)	Unverified · Output excluded
F089	Unverified source fixture / Robe 350 Beam	Elec 2 (W11)	Unverified · Output excluded
F090	Unverified source fixture / Robe 350 Beam	Elec 3 (W22)	Unverified · Output excluded
F091	Unverified source fixture / Robe 350 Beam	Elec 4 (W30)	Unverified · Output excluded
F092	Unverified source fixture / Robe 350 Beam	Elec 2 (W11)	Unverified · Output excluded
F093	Unverified source fixture / 3KW Strobe	Elec 4 (W30)	Unverified · Output excluded
F094	Unverified source fixture / Robe 350 Beam	Elec 2 (W11)	Unverified · Output excluded
F095	Unverified source fixture / Robe 350 Beam	Elec 4 (W30)	Unverified · Output excluded
F096	Unverified source fixture / Robe 350 Beam	Elec 4 (W30)	Unverified · Output excluded
F097	Unverified source fixture / Robe 350 Beam	Elec 3 (W22)	Unverified · Output excluded
F098	Unverified source fixture / Robe 350 Beam	Elec 3 (W22)	Unverified · Output excluded
F099	Unverified source fixture / Robe 350 Beam	Elec 4 (W30)	Unverified · Output excluded
F100	Unverified source fixture / Robe 350 Beam	Elec 2 (W11)	Unverified · Output excluded

Planning reference only. Confirm installed modes and patch with the venue.

VALIDATION APPENDIX

WARNING · PATCH_WITHHELD

DMX patch facts are withheld pending source verification. This planning document cannot be used for hardware output.

Objects: — · Remediation: review the source facts and regenerate.

WARNING · MODE_UNVERIFIED

DMX modes are unverified; output remains excluded.

Objects: F001–F100 · Remediation: review the source facts and regenerate.

WARNING · FIXTURE_DISABLED

Fixtures are disabled for this visual planning reconstruction.

Objects: F001–F100 · Remediation: review the source facts and regenerate.

WARNING · TITLE_METADATA_INCOMPLETE

Some professional title-block metadata is missing; the document will show an em dash.

Objects: a53b45f0397108f06de78bee · Remediation: review the source facts and regenerate.

HitLight

VENUE & DRAWING SOURCES

Sheung Wan Civic Centre

Theatre · House rig / standard

5/F, Sheung Wan Municipal Services Building, 345 Queen's Road Central, Sheung Wan, Hong Kong, Sheung Wan, Central and Western District, Hong Kong Island, HK

https://www.lcsd.gov.hk/en/swcc/

Sources checked 2026-10-22

Generated by HitLight from the reviewed partial Sheung Wan Civic Centre reconstruction. Venue sources are cited as facts; their original artwork remains private.

Symbols: HitLight-owned category artwork. No manufacturer model geometry or original source pages included.

Partial reconstruction from the venue’s lighting documentation; the currently installed rig and its complete fixture census are not verified.

ESTIMATED GEOMETRY: the documents give no complete scale or trim heights, so the stage size, fixture positions in metres and hanging heights are best-guess estimates, not measurements.

62 of 100 source-labelled fixture records retain unconfirmed exact installed identities or modes; original printed names and display substitutions remain qualified.

Modes and DMX addresses are unverified best guesses; check them with the venue before driving real fixtures.

4 documented units are not shown because their positions are not drawn to scale or not located in the documents.

100 records display 78 approximate public catalogue housings or labelled donors and 22 visual fallbacks. 12 Spectra Cyc 200 bodies now have verified original-work public permission; geometry and native profiles are unchanged. Hardware revision, optics and accessories remain approximate. Existing source/donor identities, geometry, mode/patch and output exclusions remain qualified.

Approximate planning view; not official venue paperwork or output-ready. Original HitLight symbols only; no source pages, OEM meshes, photos or logos. Original files remain private; modes and patch unverified.

Hanging plot (fly bar schedule):
https://www2.lcsd.gov.hk/en/tech/common/venue_hangplot/swcc-plot.pdf · checked 2026-10-22

Stage plan / ground plan drawing:
https://www2.lcsd.gov.hk/en/tech/common/venue_drawing/swcc-th-dwg.pdf · checked 2026-10-22

Lx Plan (house lighting plan):
https://www2.lcsd.gov.hk/en/tech/common/venue_lxplan/swcc-th-lxplan.pdf · checked 2026-10-22

Official venue / technical information page (lists the venue rooms and links the technical documents): https://www2.lcsd.gov.hk/en/tech/lcsd_patss_hk.html · checked 2026-10-22

Colour filter schedule (stock gel list):
https://www2.lcsd.gov.hk/en/tech/common/venue_color%20gel/swcc-color%20schedule.pdf · checked 2026-10-22

Stage plan / ground plan drawing:
https://www2.lcsd.gov.hk/en/tech/common/venue_drawing/swcc-lh-dwg.pdf · checked 2026-10-22

FULL Technical Information (contacts, stage, lighting/sound/AV equipment lists):
https://www2.lcsd.gov.hk/en/tech/common/pdf/en/swcc-lh-lfe.pdf · checked 2026-10-22

Lx Plan (house lighting plan):
https://www2.lcsd.gov.hk/en/tech/common/venue_lxplan/swcc-lh-lxplan.pdf · checked 2026-10-22

Basic Technical Information sheet: https://www2.lcsd.gov.hk/en/tech/common/pdf/en/swcc-lh-sfe.pdf · checked 2026-10-22

HitLight | hitlight.app

VENUE & DRAWING SOURCES

Speaker position plan: https://www2.lcsd.gov.hk/en/tech/common/venue_spkplan/swcc-lh-spk%20plan.pdf · checked 2026-10-22

FULL Technical Information (contacts, stage, lighting/sound/AV equipment lists): https://www2.lcsd.gov.hk/en/tech/common/pdf/en/swcc-th-lfe.pdf · checked 2026-10-22

Extra power outlet plan: https://www2.lcsd.gov.hk/en/tech/common/venue_power%20plan/swcc-th-power%20outlet.pdf · checked 2026-10-22

Basic Technical Information sheet: https://www2.lcsd.gov.hk/en/tech/common/pdf/en/swcc-th-sfe.pdf · checked 2026-10-22

Speaker position plan: https://www2.lcsd.gov.hk/en/tech/common/venue_spkplan/swcc-th-spk%20plan.pdf · checked 2026-10-22

Public venue page: https://www.hitlight.app/venues/hong-kong-sar-china/sheung-wan-civic-centre-a53b45f0

HitLight