
UPSTAGE ↑

FIXTURE LEGEND

Visual
substitute · Basic
Conventional
PAR Light · 20×

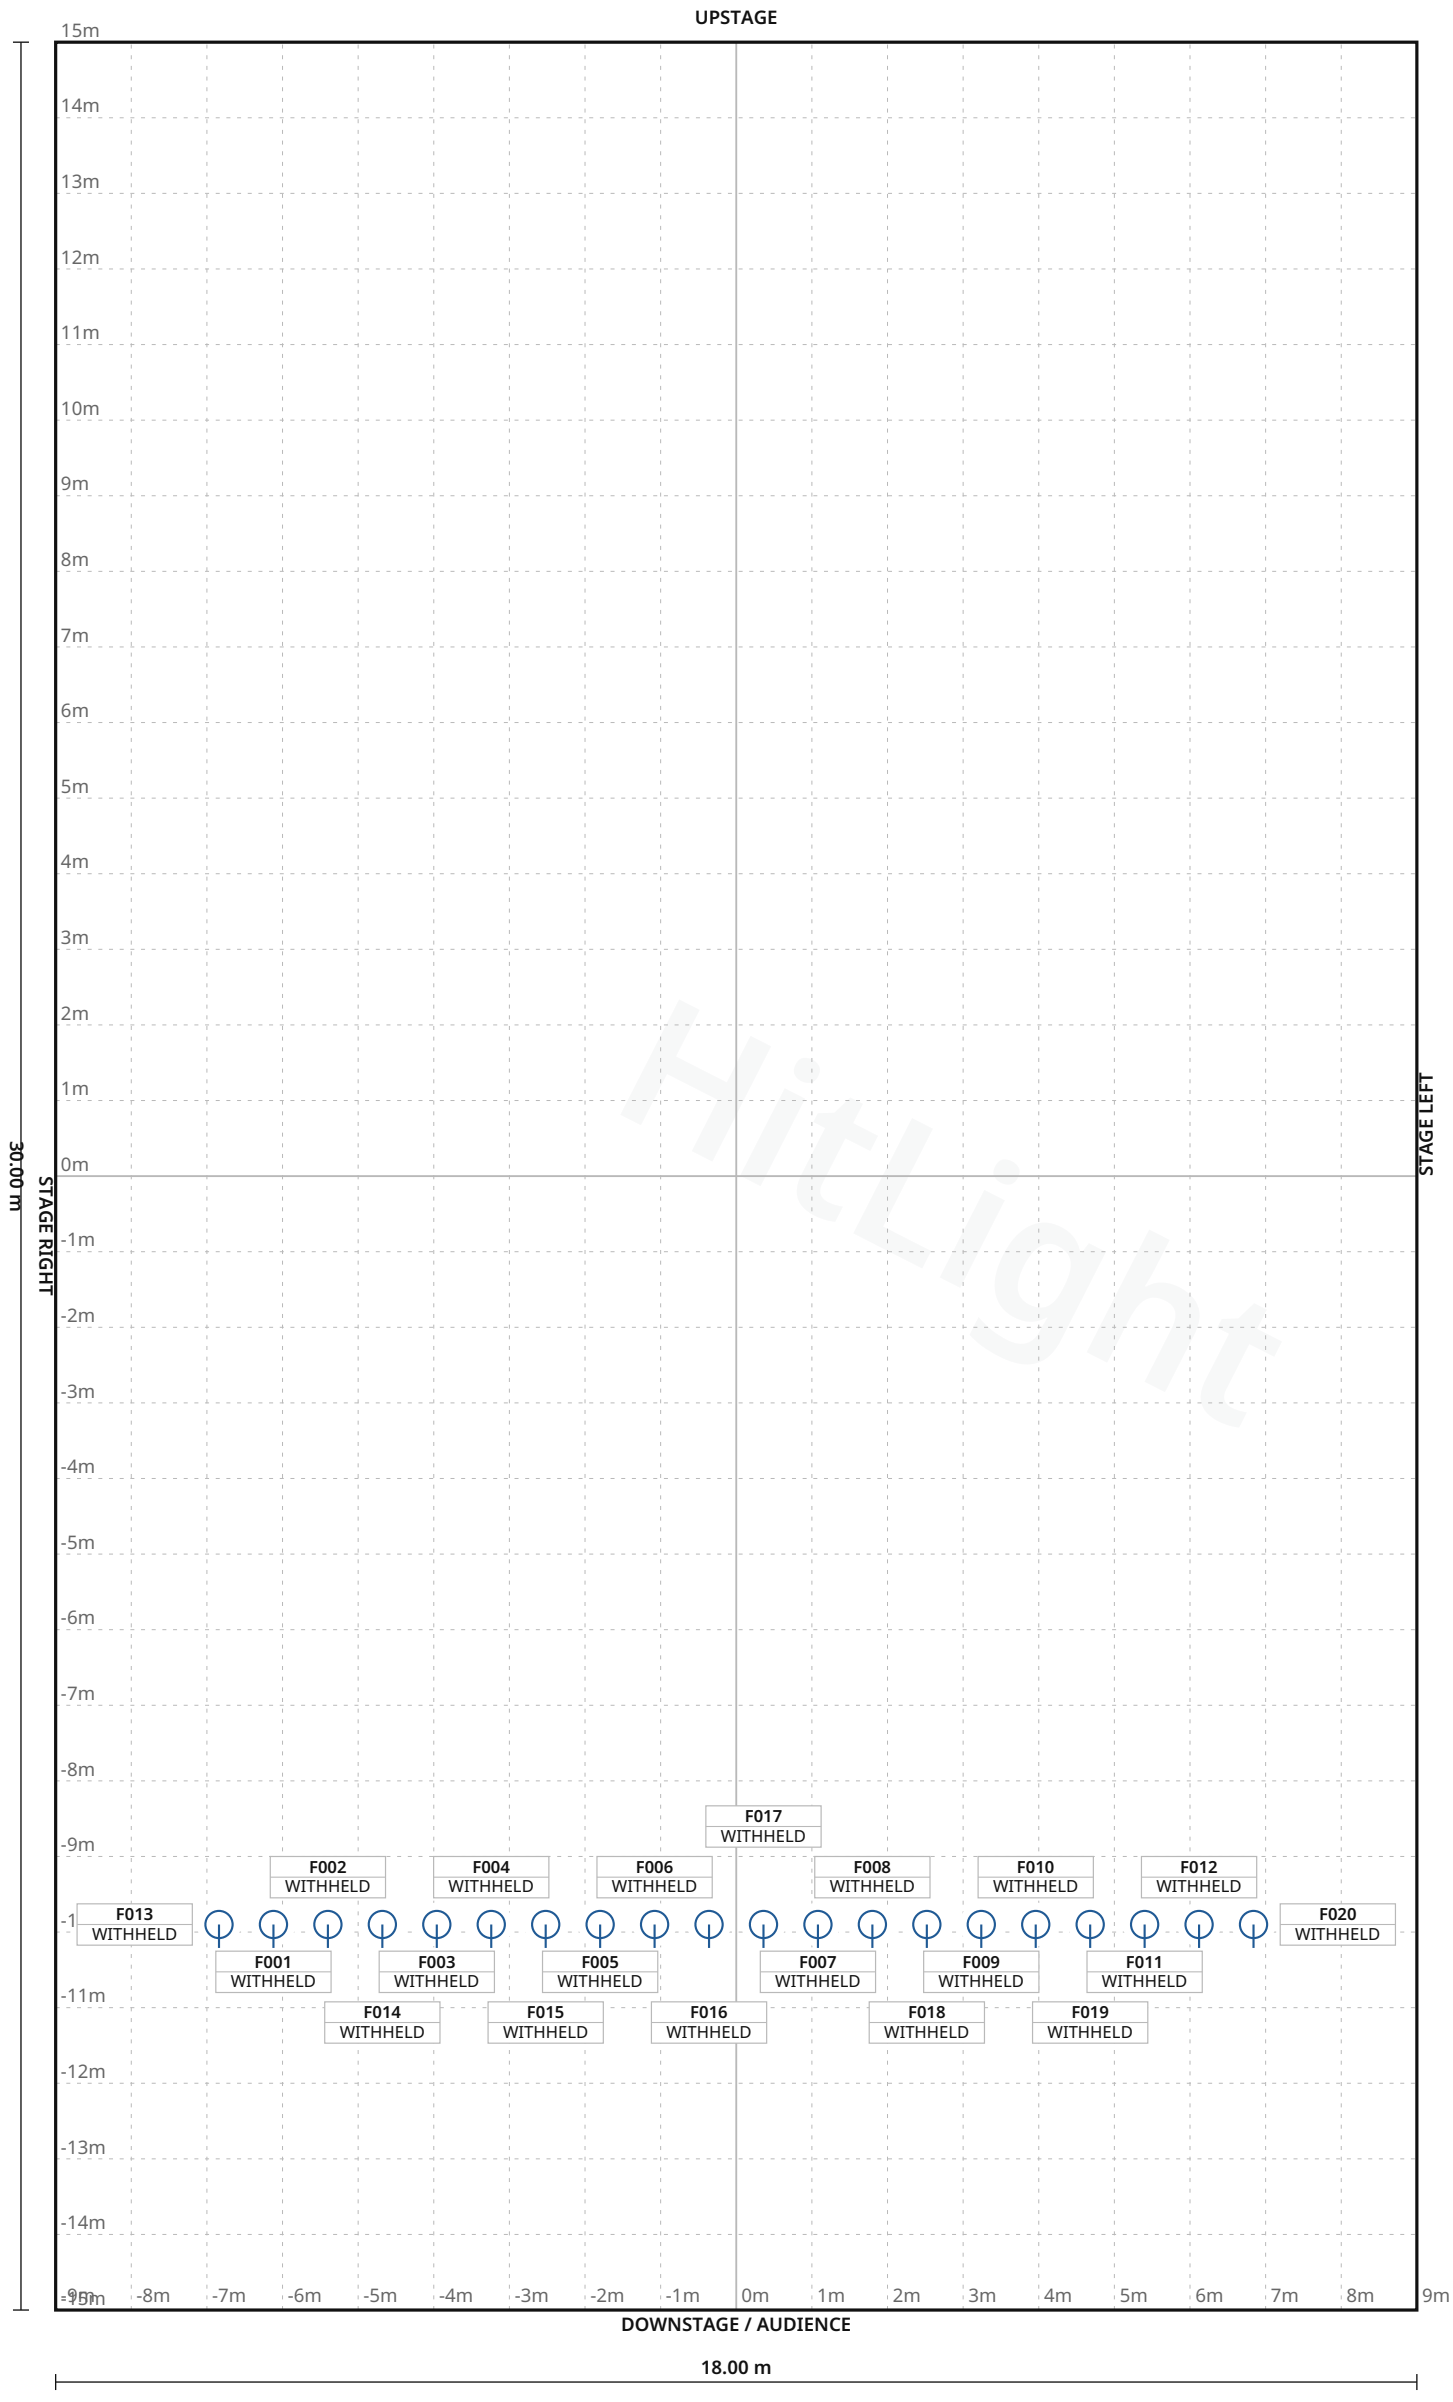

HitLight

Stage 18.00 m W × 30.00 m D · Grid 1 m

Cultuurcentrum Mol · Schouwburg Rex

LIGHT PLOT · PLAN · Schouwburg Rex

HitLight · Cultuurcentrum Mol
Smallestraat 2, 2400, Mol, Belgium

DWG HL · SCALE 1:100 · metric · PRINT AT 100%
Drawn HitLight
Generated from the saved show
SOURCE d7acee5a7693

SYMBOL LEGEND

1 TYPES · 20 FIXTURES · COLOUR BY TYPE



HitLight placeholder Visual substitute · Basic Conventional

PAR Light · Default · 1 ch · category symbol

20 physical · 20 plotted

0 disabled · 0 unplaced

HitLight

Cultuurcentrum Mol · Schouwburg Rex

SYMBOL LEGEND · Schouwburg Rex

HitLight · Cultuurcentrum Mol

Smallestraat 2, 2400, Mol, Belgium

DWG HL · METRIC

Drawn HitLight

Generated from the saved show

SOURCE d7acee5a7693

GENERAL NOTES

1. Source-based lighting plan. Confirm the current rig with the venue.
2. PARTIAL: included fixtures are not a full physical-unit census.
3. DMX PATCH WITHHELD: provisional or unchecked addresses are not published.
4. The reconstruction retains its documented coverage and geometry assumptions; confirm the current setup with the venue.

HitLight

DMX PATCH

20 FIXTURES · 0 UNIVERSES

Fixture / name	Manufacturer / model	Mode	Ch	DMX	Range	Position / mount	Status / notes
UNPATCHED / INVALID							
F001 · PLACEHOLDER · ADBPC2kUns...	HitLight placeholder / Visual substitute ...	Default	1	WITHHELD	TBC	UNPLACED	Enabled
F002 · PLACEHOLDER · ADBPC2kUns...	HitLight placeholder / Visual substitute ...	Default	1	WITHHELD	TBC	UNPLACED	Enabled
F003 · PLACEHOLDER · ADBPC2kUns...	HitLight placeholder / Visual substitute ...	Default	1	WITHHELD	TBC	UNPLACED	Enabled
F004 · PLACEHOLDER · ADBPC2kUns...	HitLight placeholder / Visual substitute ...	Default	1	WITHHELD	TBC	UNPLACED	Enabled
F005 · PLACEHOLDER · ADBPC2kUns...	HitLight placeholder / Visual substitute ...	Default	1	WITHHELD	TBC	UNPLACED	Enabled
F006 · PLACEHOLDER · ADBPC2kUns...	HitLight placeholder / Visual substitute ...	Default	1	WITHHELD	TBC	UNPLACED	Enabled
F007 · PLACEHOLDER · ADBPC2kUns...	HitLight placeholder / Visual substitute ...	Default	1	WITHHELD	TBC	UNPLACED	Enabled
F008 · PLACEHOLDER · ADBPC2kUns...	HitLight placeholder / Visual substitute ...	Default	1	WITHHELD	TBC	UNPLACED	Enabled
F009 · PLACEHOLDER · ADBPC2kUns...	HitLight placeholder / Visual substitute ...	Default	1	WITHHELD	TBC	UNPLACED	Enabled
F010 · PLACEHOLDER · ADBPC2kUns...	HitLight placeholder / Visual substitute ...	Default	1	WITHHELD	TBC	UNPLACED	Enabled
F011 · PLACEHOLDER · ADBPC2kUns...	HitLight placeholder / Visual substitute ...	Default	1	WITHHELD	TBC	UNPLACED	Enabled
F012 · PLACEHOLDER · ADBPC2kUns...	HitLight placeholder / Visual substitute ...	Default	1	WITHHELD	TBC	UNPLACED	Enabled
F013 · PLACEHOLDER · ADBProfile2k...	HitLight placeholder / Visual substitute ...	Default	1	WITHHELD	TBC	UNPLACED	Enabled
F014 · PLACEHOLDER · ADBProfile2k...	HitLight placeholder / Visual substitute ...	Default	1	WITHHELD	TBC	UNPLACED	Enabled
F015 · PLACEHOLDER · ADBProfile2k...	HitLight placeholder / Visual substitute ...	Default	1	WITHHELD	TBC	UNPLACED	Enabled
F016 · PLACEHOLDER · ADBProfile2k...	HitLight placeholder / Visual substitute ...	Default	1	WITHHELD	TBC	UNPLACED	Enabled
F017 · PLACEHOLDER · ADBProfile2k...	HitLight placeholder / Visual substitute ...	Default	1	WITHHELD	TBC	UNPLACED	Enabled
F018 · PLACEHOLDER · ADBProfile2k...	HitLight placeholder / Visual substitute ...	Default	1	WITHHELD	TBC	UNPLACED	Enabled
F019 · PLACEHOLDER · ADBProfile2k...	HitLight placeholder / Visual substitute ...	Default	1	WITHHELD	TBC	UNPLACED	Enabled
F020 · PLACEHOLDER · ADBProfile2k...	HitLight placeholder / Visual substitute ...	Default	1	WITHHELD	TBC	UNPLACED	Enabled

No patched universes

Cultuurcentrum Mol · Schouwburg Rex

DMX PATCH · Schouwburg Rex

HitLight · Cultuurcentrum Mol

Smallestraat 2, 2400, Mol, Belgium

DWG HL · METRIC

Drawn HitLight

Generated from the saved show

SOURCE d7acee5a7693

VALIDATION APPENDIX

WARNING · PATCH_WITHHELD

DMX patch facts are withheld pending source verification. This planning document cannot be used for hardware output.

Objects: — · Remediation: correct the saved show data and regenerate.

ERROR · STAGE_DIMENSIONS_UNCONFIRMED

Confirm the stage dimensions before producing a final technical document.

Objects: 83A5EC0F-0D9B-4899-A802-8726CE69DE65 · Remediation: correct the saved show data and regenerate.

WARNING · TITLE_METADATA_INCOMPLETE

Some professional title-block metadata is missing; the document will show an em dash.

Objects: a6633069cb635c4f125326d5 · Remediation: correct the saved show data and regenerate.

HitLight

VENUE & DRAWING SOURCES

Cultuurcentrum Mol

Schouwburg Rex · House rig

Smallestraat 2, 2400, Mol, BE

https://www.cultuurcentrummol.be/technische-info

Sources checked 2026-10-23

Symbols: HitLight-owned category artwork. No manufacturer model geometry or original source pages included.

Source-based reconstruction. Confirm the current installation and equipment availability with the venue.

Scale, fixture positions, mounting heights and aiming may include estimates; this is not a rigging specification.

Provisional fixture matches are labelled as placeholders. The recorded subset is not a complete physical inventory.

DMX addresses are withheld from public plans until their exact source patch is reconciled.

The reconstruction retains its documented coverage and geometry assumptions; confirm the current setup with the venue.

Official venue information: https://www.cultuurcentrummol.be/technische-info · checked 2026-10-19

Physical venue location: https://www.cultuurcentrummol.be/hoe-bereiken · checked 2026-10-23

Technische fiche Schouwburg Rex.pdf 236,9 Kb pdf.pdf: https://www.cultuurcentrummol.be/file/download/676822f9-6a82-472a-a314-ba76d36adc3f/B05DCED48FA3CCABE5594FB1C01BE547 · checked 2026-10-19

Public venue page: https://www.hitlight.app/venues/belgium/cultuurcentrum-mol-a6633069

HitLight