
UPSTAGE ↑

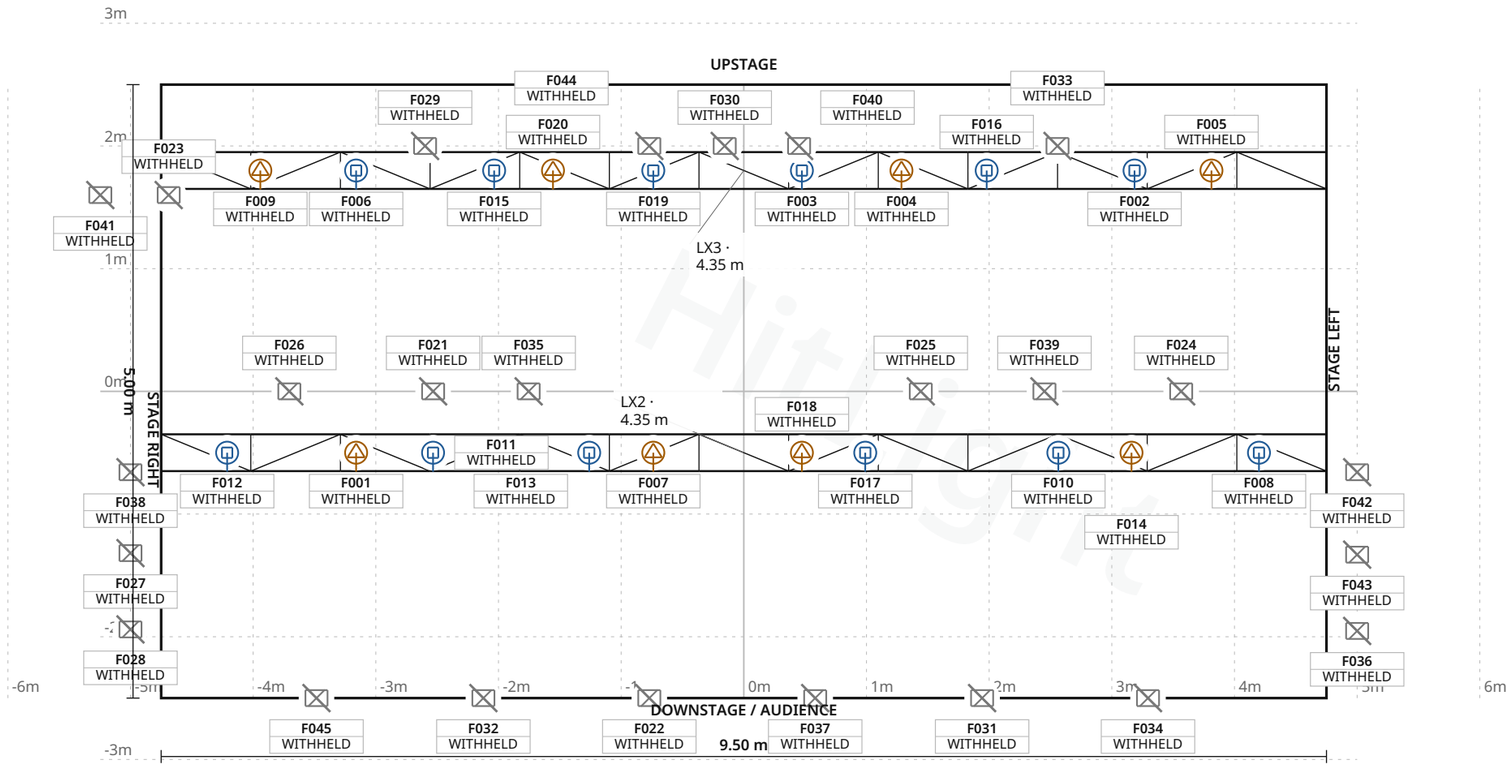

FIXTURE LEGEND

- **Robin LEDBeam 350** — Moving Head · 12×
- **Robin Painte** — Profile Spot · 8×
- **Antari CH-1** — Cinema Haze · Other · 1×
- **DLS Profile** — Other · 6×
- **Elation/ADJ** Encore Burst 200 (printed "Encore Burst 200") — Other · 8×
- **Euro Strop DMX** — Other · 3×
- **Fan (DMX)** — Other · 1×
- **Robe LED100** (printed) — Other · 6×

Stage 9.50 m W × 5.00 m D · Grid 1 m

FERMATEN · Main room

LIGHT PLOT · PLAN · Main room

HitLight · FERMATEN

Smallegade 4, 7400, Herning, Denmark

DWG HL · SCALE 1:50 · metric · PRINT AT 100%

Drawn HitLight

Generated from the saved show

SOURCE 3ce6a6461021

SYMBOL LEGEND

8 TYPES · 45 FIXTURES · COLOUR BY TYPE



Robe Lighting Robin LEDBeam 350

Moving Head · Mode 3 - Cpulse mode · 24 ch · category symbol

12 physical · 12 plotted

0 disabled · 0 unplaced



Robe Lighting Robin Painte

Profile Spot · Mode 1 - Standard 16 bit · 44 ch · category symbol

8 physical · 8 plotted

0 disabled · 0 unplaced



Unverified source fixture Antari CH-1 Cinema Haze

Other · Unverified · TBC ch · category symbol

1 physical · 1 plotted

1 disabled · 0 unplaced



Unverified source fixture DLS Profile

Other · Unverified · TBC ch · category symbol

6 physical · 6 plotted

6 disabled · 0 unplaced



Unverified source fixture Elation/ADJ Encore Burst 200 (printed "Encore Burst 200")

Other · Unverified · TBC ch · category symbol

8 physical · 8 plotted

8 disabled · 0 unplaced



Unverified source fixture Euro Strop DMX

Other · Unverified · TBC ch · category symbol

3 physical · 3 plotted

3 disabled · 0 unplaced



Unverified source fixture Fan (DMX)

Other · Unverified · TBC ch · category symbol

1 physical · 1 plotted

1 disabled · 0 unplaced



Unverified source fixture Robe LED100 (printed)

Other · Unverified · TBC ch · category symbol

6 physical · 6 plotted

6 disabled · 0 unplaced

FERMATEN · Main room

SYMBOL LEGEND · Main room

HitLight · FERMATEN

Smallegade 4, 7400, Herning, Denmark

DWG HL · METRIC

Drawn HitLight

Generated from the saved show

SOURCE 3ce6a6461021

GENERAL NOTES

1. Source-based lighting plan. Confirm the current rig with the venue.
2. PARTIAL: included fixtures are not a full physical-unit census.
3. DMX PATCH WITHHELD: provisional or unchecked addresses are not published.
4. Fixture positions follow the venue’s published lighting plot; the currently installed rig is not verified.
5. The plot gives no full scale or trim heights, so scale and heights are estimated.

HitLight

FERMATEN · Main room

GENERAL NOTES · Main room

HitLight · FERMATEN

Smallegade 4, 7400, Herning, Denmark

DWG HL · METRIC

Drawn HitLight

Generated from the saved show

SOURCE 3ce6a6461021

STAGE ELEMENTS

NAME	TYPE	POSITION	TRIM / SIZE
LX2	trussStraight	X 0.00 m · Z 0.50 m	4.35 m · 9.50 m W × 0.30 m D
LX3	trussStraight	X 0.00 m · Z -1.80 m	4.35 m · 9.50 m W × 0.30 m D

HitLight

FERMATEN · Main room

STAGE ELEMENTS · Main room

HitLight · FERMATEN

Smallegade 4, 7400, Herning, Denmark

DWG HL · METRIC

Drawn HitLight

Generated from the saved show

SOURCE 3ce6a6461021

FIXTURE SCHEDULE

Fixture	Manufacturer / model	Position / mount	Mode / output
VISUAL PLANNING · DMX PATCH WITHHELD			
F001	Robe Lighting / Robin Painte	LX2	Unverified · Output excluded
F002	Robe Lighting / Robin LEDBeam 350	LX3	Unverified · Output excluded
F003	Robe Lighting / Robin LEDBeam 350	LX3	Unverified · Output excluded
F004	Robe Lighting / Robin Painte	LX3	Unverified · Output excluded
F005	Robe Lighting / Robin Painte	LX3	Unverified · Output excluded
F006	Robe Lighting / Robin LEDBeam 350	LX3	Unverified · Output excluded
F007	Robe Lighting / Robin Painte	LX2	Unverified · Output excluded
F008	Robe Lighting / Robin LEDBeam 350	LX2	Unverified · Output excluded
F009	Robe Lighting / Robin Painte	LX3	Unverified · Output excluded
F010	Robe Lighting / Robin LEDBeam 350	LX2	Unverified · Output excluded
F011	Robe Lighting / Robin LEDBeam 350	LX2	Unverified · Output excluded
F012	Robe Lighting / Robin LEDBeam 350	LX2	Unverified · Output excluded
F013	Robe Lighting / Robin LEDBeam 350	LX2	Unverified · Output excluded
F014	Robe Lighting / Robin Painte	LX2	Unverified · Output excluded
F015	Robe Lighting / Robin LEDBeam 350	LX3	Unverified · Output excluded
F016	Robe Lighting / Robin LEDBeam 350	LX3	Unverified · Output excluded
F017	Robe Lighting / Robin LEDBeam 350	LX2	Unverified · Output excluded
F018	Robe Lighting / Robin Painte	LX2	Unverified · Output excluded
F019	Robe Lighting / Robin LEDBeam 350	LX3	Unverified · Output excluded
F020	Robe Lighting / Robin Painte	LX3	Unverified · Output excluded

Planning reference only. Confirm installed modes and patch with the venue.

FERMATEN · Main room

FIXTURE SCHEDULE · Main room

HitLight · FERMATEN

Smallegade 4, 7400, Herning, Denmark

DWG HL · METRIC

Drawn HitLight

Generated from the saved show

SOURCE 3ce6a6461021

Fixture	Manufacturer / model	Position / mount	Mode / output
VISUAL PLANNING · DMX PATCH WITHHELD			
F021	Unverified source fixture / Euro Strop DMX	PLOTTED	Unverified · Output excluded
F022	Unverified source fixture / DLS Profile	PLOTTED	Unverified · Output excluded
F023	Unverified source fixture / Fan (DMX)	PLOTTED	Unverified · Output excluded
F024	Unverified source fixture / Elation/ADJ Encore Burst 200 (printed "Encore...	PLOTTED	Unverified · Output excluded
F025	Unverified source fixture / Elation/ADJ Encore Burst 200 (printed "Encore...	PLOTTED	Unverified · Output excluded
F026	Unverified source fixture / Elation/ADJ Encore Burst 200 (printed "Encore...	PLOTTED	Unverified · Output excluded
F027	Unverified source fixture / Robe LED100 (printed)	PLOTTED	Unverified · Output excluded
F028	Unverified source fixture / Robe LED100 (printed)	PLOTTED	Unverified · Output excluded
F029	Unverified source fixture / Elation/ADJ Encore Burst 200 (printed "Encore...	PLOTTED	Unverified · Output excluded
F030	Unverified source fixture / Euro Strop DMX	PLOTTED	Unverified · Output excluded
F031	Unverified source fixture / DLS Profile	PLOTTED	Unverified · Output excluded
F032	Unverified source fixture / DLS Profile	PLOTTED	Unverified · Output excluded
F033	Unverified source fixture / Elation/ADJ Encore Burst 200 (printed "Encore...	PLOTTED	Unverified · Output excluded
F034	Unverified source fixture / DLS Profile	PLOTTED	Unverified · Output excluded
F035	Unverified source fixture / Elation/ADJ Encore Burst 200 (printed "Encore...	PLOTTED	Unverified · Output excluded
F036	Unverified source fixture / Robe LED100 (printed)	PLOTTED	Unverified · Output excluded
F037	Unverified source fixture / DLS Profile	PLOTTED	Unverified · Output excluded
F038	Unverified source fixture / Robe LED100 (printed)	PLOTTED	Unverified · Output excluded
F039	Unverified source fixture / Euro Strop DMX	PLOTTED	Unverified · Output excluded
F040	Unverified source fixture / Elation/ADJ Encore Burst 200 (printed "Encore...	PLOTTED	Unverified · Output excluded

Planning reference only. Confirm installed modes and patch with the venue.

Fixture	Manufacturer / model	Position / mount	Mode / output
VISUAL PLANNING · DMX PATCH WITHHELD			
F041	Unverified source fixture / Antari CH-1 Cinema Haze	PLOTTED	Unverified · Output excluded
F042	Unverified source fixture / Robe LED100 (printed)	PLOTTED	Unverified · Output excluded
F043	Unverified source fixture / Robe LED100 (printed)	PLOTTED	Unverified · Output excluded
F044	Unverified source fixture / Elation/ADJ Encore Burst 200 (printed "Encore...	PLOTTED	Unverified · Output excluded
F045	Unverified source fixture / DLS Profile	PLOTTED	Unverified · Output excluded

Planning reference only. Confirm installed modes and patch with the venue.

HitLight

VALIDATION APPENDIX

WARNING · PATCH_WITHHELD

DMX patch facts are withheld pending source verification. This planning document cannot be used for hardware output.

Objects: — · Remediation: review the source facts and regenerate.

WARNING · MODE_UNVERIFIED

DMX modes are unverified; output remains excluded.

Objects: F021–F045 · Remediation: review the source facts and regenerate.

WARNING · FIXTURE_DISABLED

Fixtures are disabled for this visual planning reconstruction.

Objects: F021–F045 · Remediation: review the source facts and regenerate.

WARNING · TITLE_METADATA_INCOMPLETE

Some professional title-block metadata is missing; the document will show an em dash.

Objects: a68b63fe949f6628aac1100a · Remediation: review the source facts and regenerate.

HitLight

VENUE & DRAWING SOURCES

FERMATEN

Main room · House rig

Smallegade 4, 7400, Herning, DK

https://fermaten.dk/

Sources checked 2026-10-19

Generated by HitLight from the saved published venue rig. Source attribution and reconstruction limitations are retained below.

Symbols: HitLight-owned category artwork. No manufacturer model geometry or original source pages included.

Fixture positions follow the venue’s published lighting plot; the currently installed rig is not verified.

25 of 45 fixtures are labelled visual placeholders carrying the printed model names; the other 20 come from an earlier imported patch. Exact profiles and modes of the placeholders are not included.

The plot gives no full scale or trim heights, so scale and heights are estimated.

Fixture positions follow the venue’s published lighting plot; the currently installed rig is not verified.

The plot gives no full scale or trim heights, so scale and heights are estimated.

Generated from the saved published HitLight layout; fixture positions and room geometry are unchanged. Not an official venue drawing.

Output remains excluded for visual-only fixtures. Catalogue identity does not verify installed modes, addresses or the current installation.

Dansk Live member directory; physical-house identity corroborated by own-site technical documents: https://dansklive.dk/om-os/medlemmer/ · checked 2026-10-19

Official venue website; published location and technical/rental navigation: https://fermaten.dk/ · checked 2026-10-19

Fermaten Sound Specs: https://fermaten.dk/wp-content/uploads/2025/10/Fermaten-Sound-Spechs-2025.pdf · checked 2026-10-19

Fermaten Light and Stage Specs:

HitLight | hitlight.app

VENUE & DRAWING SOURCES

https://fermaten.dk/wp-content/uploads/2025/10/ny-Fermaten-Light-Stage-Spechs-2025-2.pdf · checked 2026-10-19

Fermaten patch liste: https://fermaten.dk/wp-content/uploads/2025/10/Fermaten-Patch-2025-2.pdf · checked 2026-10-19

Plot + patch: https://fermaten.dk/wp-content/uploads/2025/10/Fermaten-Plot-Patch-2025.pdf · checked 2026-10-19

Public venue page: https://www.hitlight.app/venues/denmark/fermaten-a68b63fe

HitLight