
UPSTAGE ↑

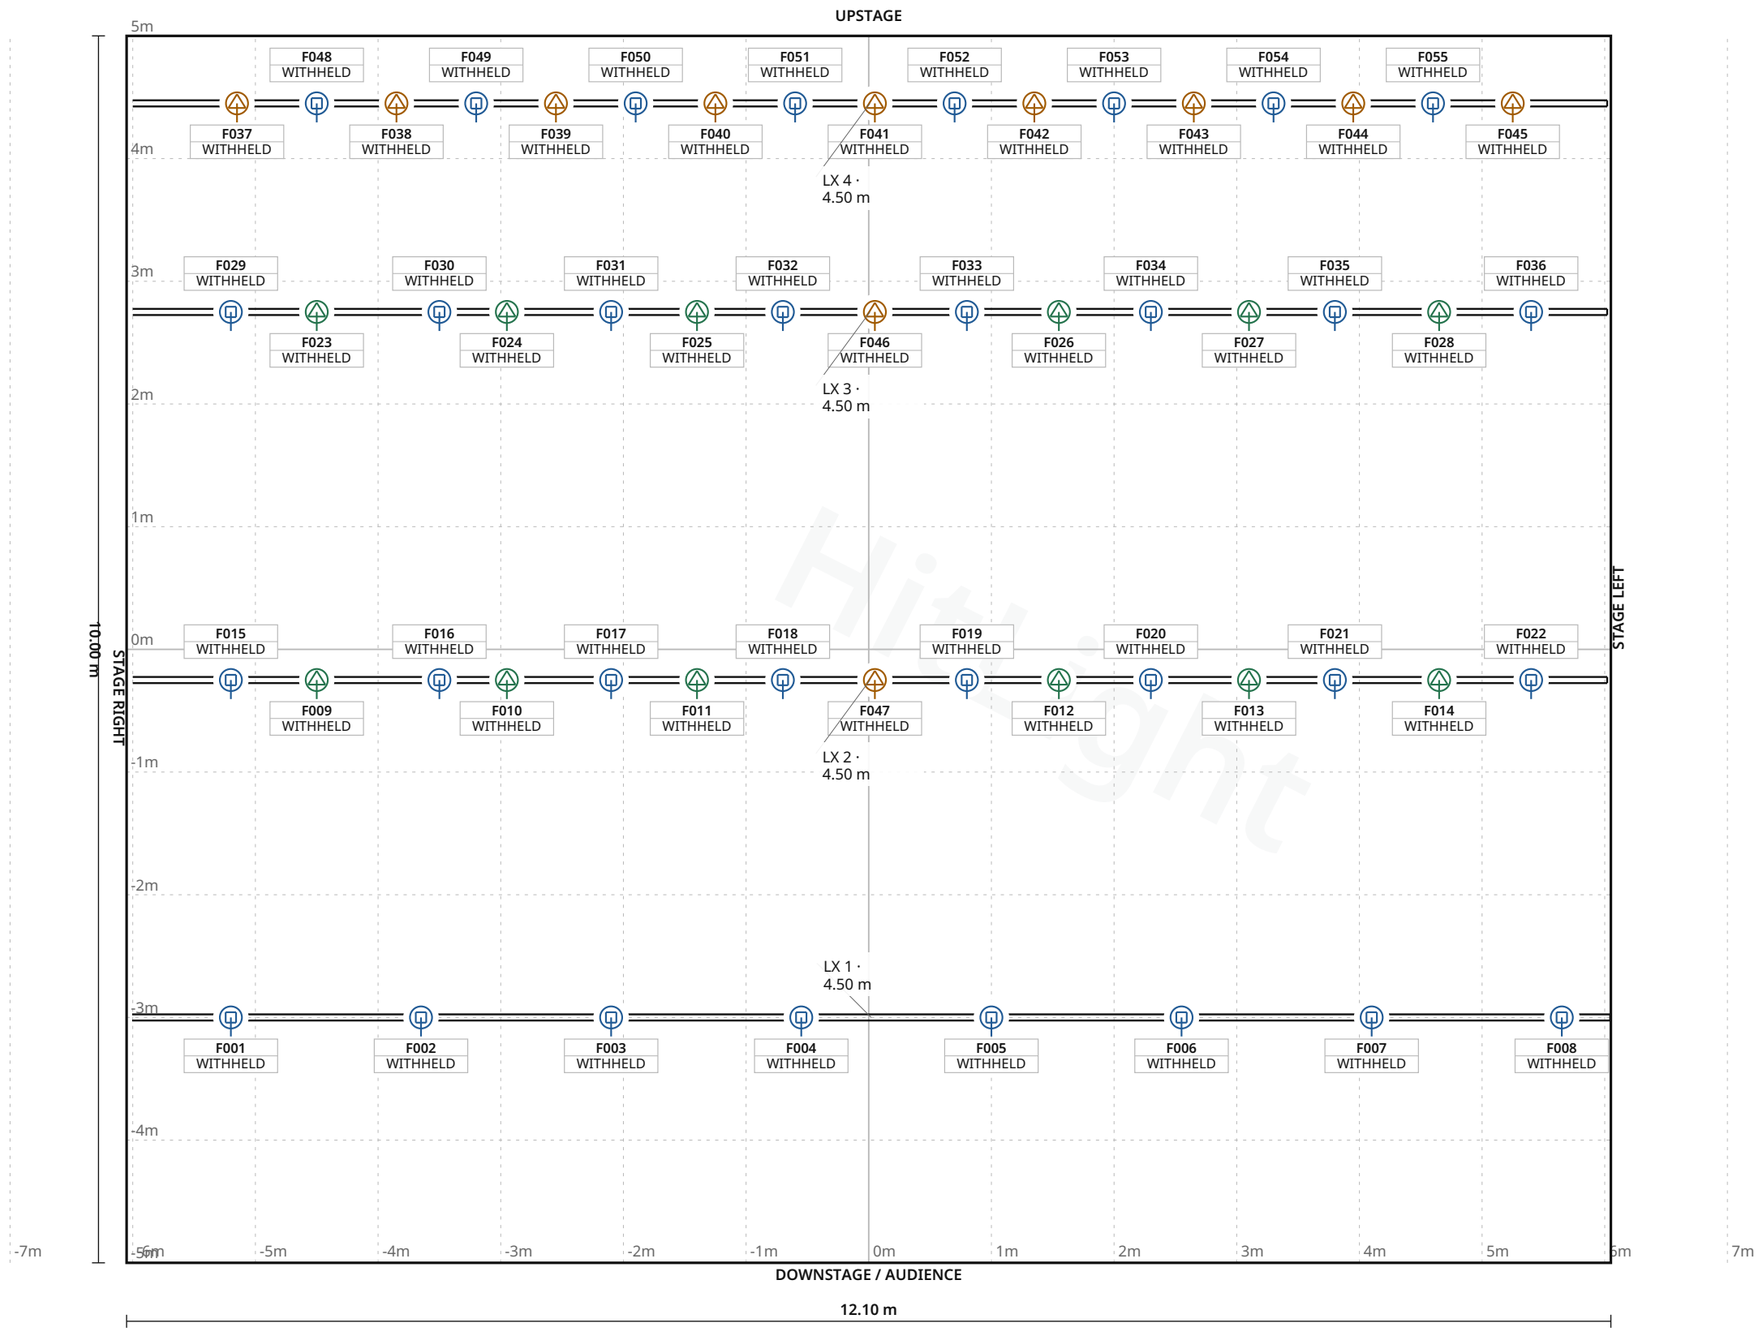

FIXTURE LEGEND

- **MAC Aura XB** — Moving Head · 32×
- **MAC Viper Profile** — Profile Spot · 11×
- **MAC Viper XIP** — Profile Spot · 12×

Stage 12.10 m W × 10.00 m D · Grid 1 m

Hamar Kulturhus · Kirsten Flagstad-salen

LIGHT PLOT · PLAN · Kirsten Flagstad-salen

HitLight · Hamar Kulturhus

Torggata 100, 2317 Hamar, Norge, 2317, Hamar, Norway

DWG HL · SCALE 1:50 · metric · PRINT AT 100%

Drawn HitLight

Generated from the saved show

SOURCE 3b079a673530

SYMBOL LEGEND

3 TYPES · 55 FIXTURES · COLOUR BY TYPE

	**Martin Professional MAC Aura XB** Moving Head · Standard · 14 ch · category symbol	**32 physical · 32 plotted** 0 disabled · 0 unplaced
	**Martin Professional MAC Viper Profile** Profile Spot · Extended · 34 ch · category symbol	**11 physical · 11 plotted** 0 disabled · 0 unplaced
	**Martin Professional MAC Viper XIP** Profile Spot · Extended · 64 ch · category symbol	**12 physical · 12 plotted** 0 disabled · 0 unplaced

HitLight

Hamar Kulturhus · Kirsten Flagstad-salen

SYMBOL LEGEND · Kirsten Flagstad-salen

HitLight · Hamar Kulturhus

Torggata 100, 2317 Hamar, Norge, 2317, Hamar, Norway

DWG HL · METRIC

Drawn HitLight

Generated from the saved show

SOURCE 3b079a673530

GENERAL NOTES

1. Source-based lighting plan. Confirm the current rig with the venue.
2. PARTIAL: included fixtures are not a full physical-unit census.
3. DMX PATCH WITHHELD: provisional or unchecked addresses are not published.
4. The reconstruction retains its documented coverage and geometry assumptions; confirm the current setup with the venue.

HitLight

STAGE ELEMENTS

NAME	TYPE	POSITION	TRIM / SIZE
LX 3	pipe	X 0.01 m · Z -2.75 m	4.50 m · 12.02 m W × 0.05 m D
LX 2	pipe	X 0.01 m · Z 0.25 m	4.50 m · 12.02 m W × 0.05 m D
LX 4	pipe	X 0.01 m · Z -4.45 m	4.50 m · 12.02 m W × 0.05 m D
LX 1	pipe	X 0.02 m · Z 3.00 m	4.50 m · 12.05 m W × 0.05 m D

HitLight

Hamar Kulturhus · Kirsten Flagstad-salen

STAGE ELEMENTS · Kirsten Flagstad-salen

HitLight · Hamar Kulturhus

Torggata 100, 2317 Hamar, Norge, 2317, Hamar, Norway

DWG HL · METRIC

Drawn HitLight

Generated from the saved show

SOURCE 3b079a673530

DMX PATCH

55 FIXTURES · 0 UNIVERSES

Fixture / name	Manufacturer / model	Mode	Ch	DMX	Range	Position / mount	Status / notes
UNPATCHED / INVALID							
F001 · 1.195	Martin Professional / MAC Aura XB	Standard	14	WITHHELD	TBC	LX 1	Enabled
F002 · 1.209	Martin Professional / MAC Aura XB	Standard	14	WITHHELD	TBC	LX 1	Enabled
F003 · 1.223	Martin Professional / MAC Aura XB	Standard	14	WITHHELD	TBC	LX 1	Enabled
F004 · 1.237	Martin Professional / MAC Aura XB	Standard	14	WITHHELD	TBC	LX 1	Enabled
F005 · 1.251	Martin Professional / MAC Aura XB	Standard	14	WITHHELD	TBC	LX 1	Enabled
F006 · 1.265	Martin Professional / MAC Aura XB	Standard	14	WITHHELD	TBC	LX 1	Enabled
F007 · 1.279	Martin Professional / MAC Aura XB	Standard	14	WITHHELD	TBC	LX 1	Enabled
F008 · 1.293	Martin Professional / MAC Aura XB	Standard	14	WITHHELD	TBC	LX 1	Enabled
F009 · 3.1	Martin Professional / MAC Viper XIP	Extended	64	WITHHELD	TBC	LX 2	Enabled
F010 · 3.65	Martin Professional / MAC Viper XIP	Extended	64	WITHHELD	TBC	LX 2	Enabled
F011 · 3.129	Martin Professional / MAC Viper XIP	Extended	64	WITHHELD	TBC	LX 2	Enabled
F012 · 3.193	Martin Professional / MAC Viper XIP	Extended	64	WITHHELD	TBC	LX 2	Enabled
F013 · 3.257	Martin Professional / MAC Viper XIP	Extended	64	WITHHELD	TBC	LX 2	Enabled
F014 · 3.321	Martin Professional / MAC Viper XIP	Extended	64	WITHHELD	TBC	LX 2	Enabled
F015 · 3.385	Martin Professional / MAC Aura XB	Standard	14	WITHHELD	TBC	LX 2	Enabled
F016 · 3.399	Martin Professional / MAC Aura XB	Standard	14	WITHHELD	TBC	LX 2	Enabled
F017 · 3.413	Martin Professional / MAC Aura XB	Standard	14	WITHHELD	TBC	LX 2	Enabled
F018 · 3.427	Martin Professional / MAC Aura XB	Standard	14	WITHHELD	TBC	LX 2	Enabled
F019 · 3.441	Martin Professional / MAC Aura XB	Standard	14	WITHHELD	TBC	LX 2	Enabled
F020 · 3.455	Martin Professional / MAC Aura XB	Standard	14	WITHHELD	TBC	LX 2	Enabled

No patched universes

Hamar Kulturhus · Kirsten Flagstad-salen

DMX PATCH · Kirsten Flagstad-salen

HitLight · Hamar Kulturhus

Torggata 100, 2317 Hamar, Norge, 2317, Hamar, Norway

DWG HL · METRIC

Drawn HitLight

Generated from the saved show

SOURCE 3b079a673530

DMX PATCH · CONTINUED

55 FIXTURES · 0 UNIVERSES

Fixture / name	Manufacturer / model	Mode	Ch	DMX	Range	Position / mount	Status / notes
UNPATCHED / INVALID							
F021 · 3.469	Martin Professional / MAC Aura XB	Standard	14	WITHHELD	TBC	LX 2	Enabled
F022 · 3.483	Martin Professional / MAC Aura XB	Standard	14	WITHHELD	TBC	LX 2	Enabled
F023 · 4.1	Martin Professional / MAC Viper XIP	Extended	64	WITHHELD	TBC	LX 3	Enabled
F024 · 4.65	Martin Professional / MAC Viper XIP	Extended	64	WITHHELD	TBC	LX 3	Enabled
F025 · 4.129	Martin Professional / MAC Viper XIP	Extended	64	WITHHELD	TBC	LX 3	Enabled
F026 · 4.193	Martin Professional / MAC Viper XIP	Extended	64	WITHHELD	TBC	LX 3	Enabled
F027 · 4.257	Martin Professional / MAC Viper XIP	Extended	64	WITHHELD	TBC	LX 3	Enabled
F028 · 4.321	Martin Professional / MAC Viper XIP	Extended	64	WITHHELD	TBC	LX 3	Enabled
F029 · 4.385	Martin Professional / MAC Aura XB	Standard	14	WITHHELD	TBC	LX 3	Enabled
F030 · 4.399	Martin Professional / MAC Aura XB	Standard	14	WITHHELD	TBC	LX 3	Enabled
F031 · 4.413	Martin Professional / MAC Aura XB	Standard	14	WITHHELD	TBC	LX 3	Enabled
F032 · 4.427	Martin Professional / MAC Aura XB	Standard	14	WITHHELD	TBC	LX 3	Enabled
F033 · 4.441	Martin Professional / MAC Aura XB	Standard	14	WITHHELD	TBC	LX 3	Enabled
F034 · 4.455	Martin Professional / MAC Aura XB	Standard	14	WITHHELD	TBC	LX 3	Enabled
F035 · 4.469	Martin Professional / MAC Aura XB	Standard	14	WITHHELD	TBC	LX 3	Enabled
F036 · 4.483	Martin Professional / MAC Aura XB	Standard	14	WITHHELD	TBC	LX 3	Enabled
F037 · 5.1	Martin Professional / MAC Viper Profile	Extended	34	WITHHELD	TBC	LX 4	Enabled
F038 · 5.35	Martin Professional / MAC Viper Profile	Extended	34	WITHHELD	TBC	LX 4	Enabled
F039 · 5.69	Martin Professional / MAC Viper Profile	Extended	34	WITHHELD	TBC	LX 4	Enabled
F040 · 5.103	Martin Professional / MAC Viper Profile	Extended	34	WITHHELD	TBC	LX 4	Enabled

No patched universes

Hamar Kulturhus · Kirsten Flagstad-salen

DMX PATCH · Kirsten Flagstad-salen

HitLight · Hamar Kulturhus

Torggata 100, 2317 Hamar, Norge, 2317, Hamar, Norway

DWG HL · METRIC

Drawn HitLight

Generated from the saved show

SOURCE 3b079a673530

DMX PATCH · CONTINUED

55 FIXTURES · 0 UNIVERSES

Fixture / name	Manufacturer / model	Mode	Ch	DMX	Range	Position / mount	Status / notes
UNPATCHED / INVALID							
F041 · 5.137	Martin Professional / MAC Viper Profile	Extended	34	WITHHELD	TBC	LX 4	Enabled
F042 · 5.171	Martin Professional / MAC Viper Profile	Extended	34	WITHHELD	TBC	LX 4	Enabled
F043 · 5.205	Martin Professional / MAC Viper Profile	Extended	34	WITHHELD	TBC	LX 4	Enabled
F044 · 5.239	Martin Professional / MAC Viper Profile	Extended	34	WITHHELD	TBC	LX 4	Enabled
F045 · 5.273	Martin Professional / MAC Viper Profile	Extended	34	WITHHELD	TBC	LX 4	Enabled
F046 · 5.307	Martin Professional / MAC Viper Profile	Extended	34	WITHHELD	TBC	LX 3	Enabled
F047 · 5.341	Martin Professional / MAC Viper Profile	Extended	34	WITHHELD	TBC	LX 2	Enabled
F048 · 5.375	Martin Professional / MAC Aura XB	Standard	14	WITHHELD	TBC	LX 4	Enabled
F049 · 5.389	Martin Professional / MAC Aura XB	Standard	14	WITHHELD	TBC	LX 4	Enabled
F050 · 5.403	Martin Professional / MAC Aura XB	Standard	14	WITHHELD	TBC	LX 4	Enabled
F051 · 5.417	Martin Professional / MAC Aura XB	Standard	14	WITHHELD	TBC	LX 4	Enabled
F052 · 5.431	Martin Professional / MAC Aura XB	Standard	14	WITHHELD	TBC	LX 4	Enabled
F053 · 5.445	Martin Professional / MAC Aura XB	Standard	14	WITHHELD	TBC	LX 4	Enabled
F054 · 5.459	Martin Professional / MAC Aura XB	Standard	14	WITHHELD	TBC	LX 4	Enabled
F055 · 5.473	Martin Professional / MAC Aura XB	Standard	14	WITHHELD	TBC	LX 4	Enabled

No patched universes

Hamar Kulturhus · Kirsten Flagstad-salen

DMX PATCH · Kirsten Flagstad-salen

HitLight · Hamar Kulturhus

Torggata 100, 2317 Hamar, Norge, 2317, Hamar, Norway

DWG HL · METRIC

Drawn HitLight

Generated from the saved show

SOURCE 3b079a673530

VALIDATION APPENDIX

WARNING · PATCH_WITHHELD

DMX patch facts are withheld pending source verification. This planning document cannot be used for hardware output.

Objects: — · Remediation: correct the saved show data and regenerate.

ERROR · STAGE_DIMENSIONS_UNCONFIRMED

Confirm the stage dimensions before producing a final technical document.

Objects: LAYOUT-6FFD281CFBC582BFEEBA534F · Remediation: correct the saved show data and regenerate.

WARNING · TITLE_METADATA_INCOMPLETE

Some professional title-block metadata is missing; the document will show an em dash.

Objects: a7bb66699dae905bc3a696dd · Remediation: correct the saved show data and regenerate.

HitLight

Hamar Kulturhus · Kirsten Flagstad-salen

VALIDATION APPENDIX · Kirsten Flagstad-salen

HitLight · Hamar Kulturhus

Torggata 100, 2317 Hamar, Norge, 2317, Hamar, Norway

DWG HL · METRIC

Drawn HitLight

Generated from the saved show

SOURCE 3b079a673530

VENUE & DRAWING SOURCES

Hamar Kulturhus

Kirsten Flagstad-salen · Published house rig (unverified)

Torggata 100, 2317 Hamar, Norge, 2317, Hamar, NO

https://www.hamar-kulturhus.no/

Sources checked 2026-10-19

Symbols: HitLight-owned category artwork. No manufacturer model geometry or original source pages included.

Source-based reconstruction. Confirm the current installation and equipment availability with the venue.

Scale, fixture positions, mounting heights and aiming may include estimates; this is not a rigging specification.

Provisional fixture matches are labelled as placeholders. The recorded subset is not a complete physical inventory.

DMX addresses are withheld from public plans until their exact source patch is reconciled.

The reconstruction retains its documented coverage and geometry assumptions; confirm the current setup with the venue.

Official venue information: https://www.hamar-kulturhus.no/ · checked 2026-10-19

Physical venue location: https://www.kulturhus.no/medlemsliste/ · checked 2026-10-19

Plot-KF-std-roof-versjon-01.04.2026.pdf: https://www.hamar-kulturhus.no/wp-content/uploads/2023/08/Plot-KF-std-roof-versjon-01.04.2026.pdf · checked 2026-10-19

Venue technical reference: https://www.hamar-kulturhus.no/wp-content/uploads/2023/08/Venue-specs-Hamar-kulturhus-1.pdf · checked 2026-10-19

Venue technical reference: https://www.hamar-kulturhus.no/wp-content/uploads/2023/08/Lysplot-Klubbscene-Rolf-Jacobsen.pdf · checked 2026-10-19

Venue technical reference: https://www.hamar-kulturhus.no/wp-content/uploads/2023/08/Teknisk-spec-Multisal-Pauline-Hall.pdf ·

HitLight

VENUE & DRAWING SOURCES

checked 2026-10-19

Public venue page: https://www.hitlight.app/venues/norway/hamar-kulturhus-a7bb6669

HitLight