
UPSTAGE

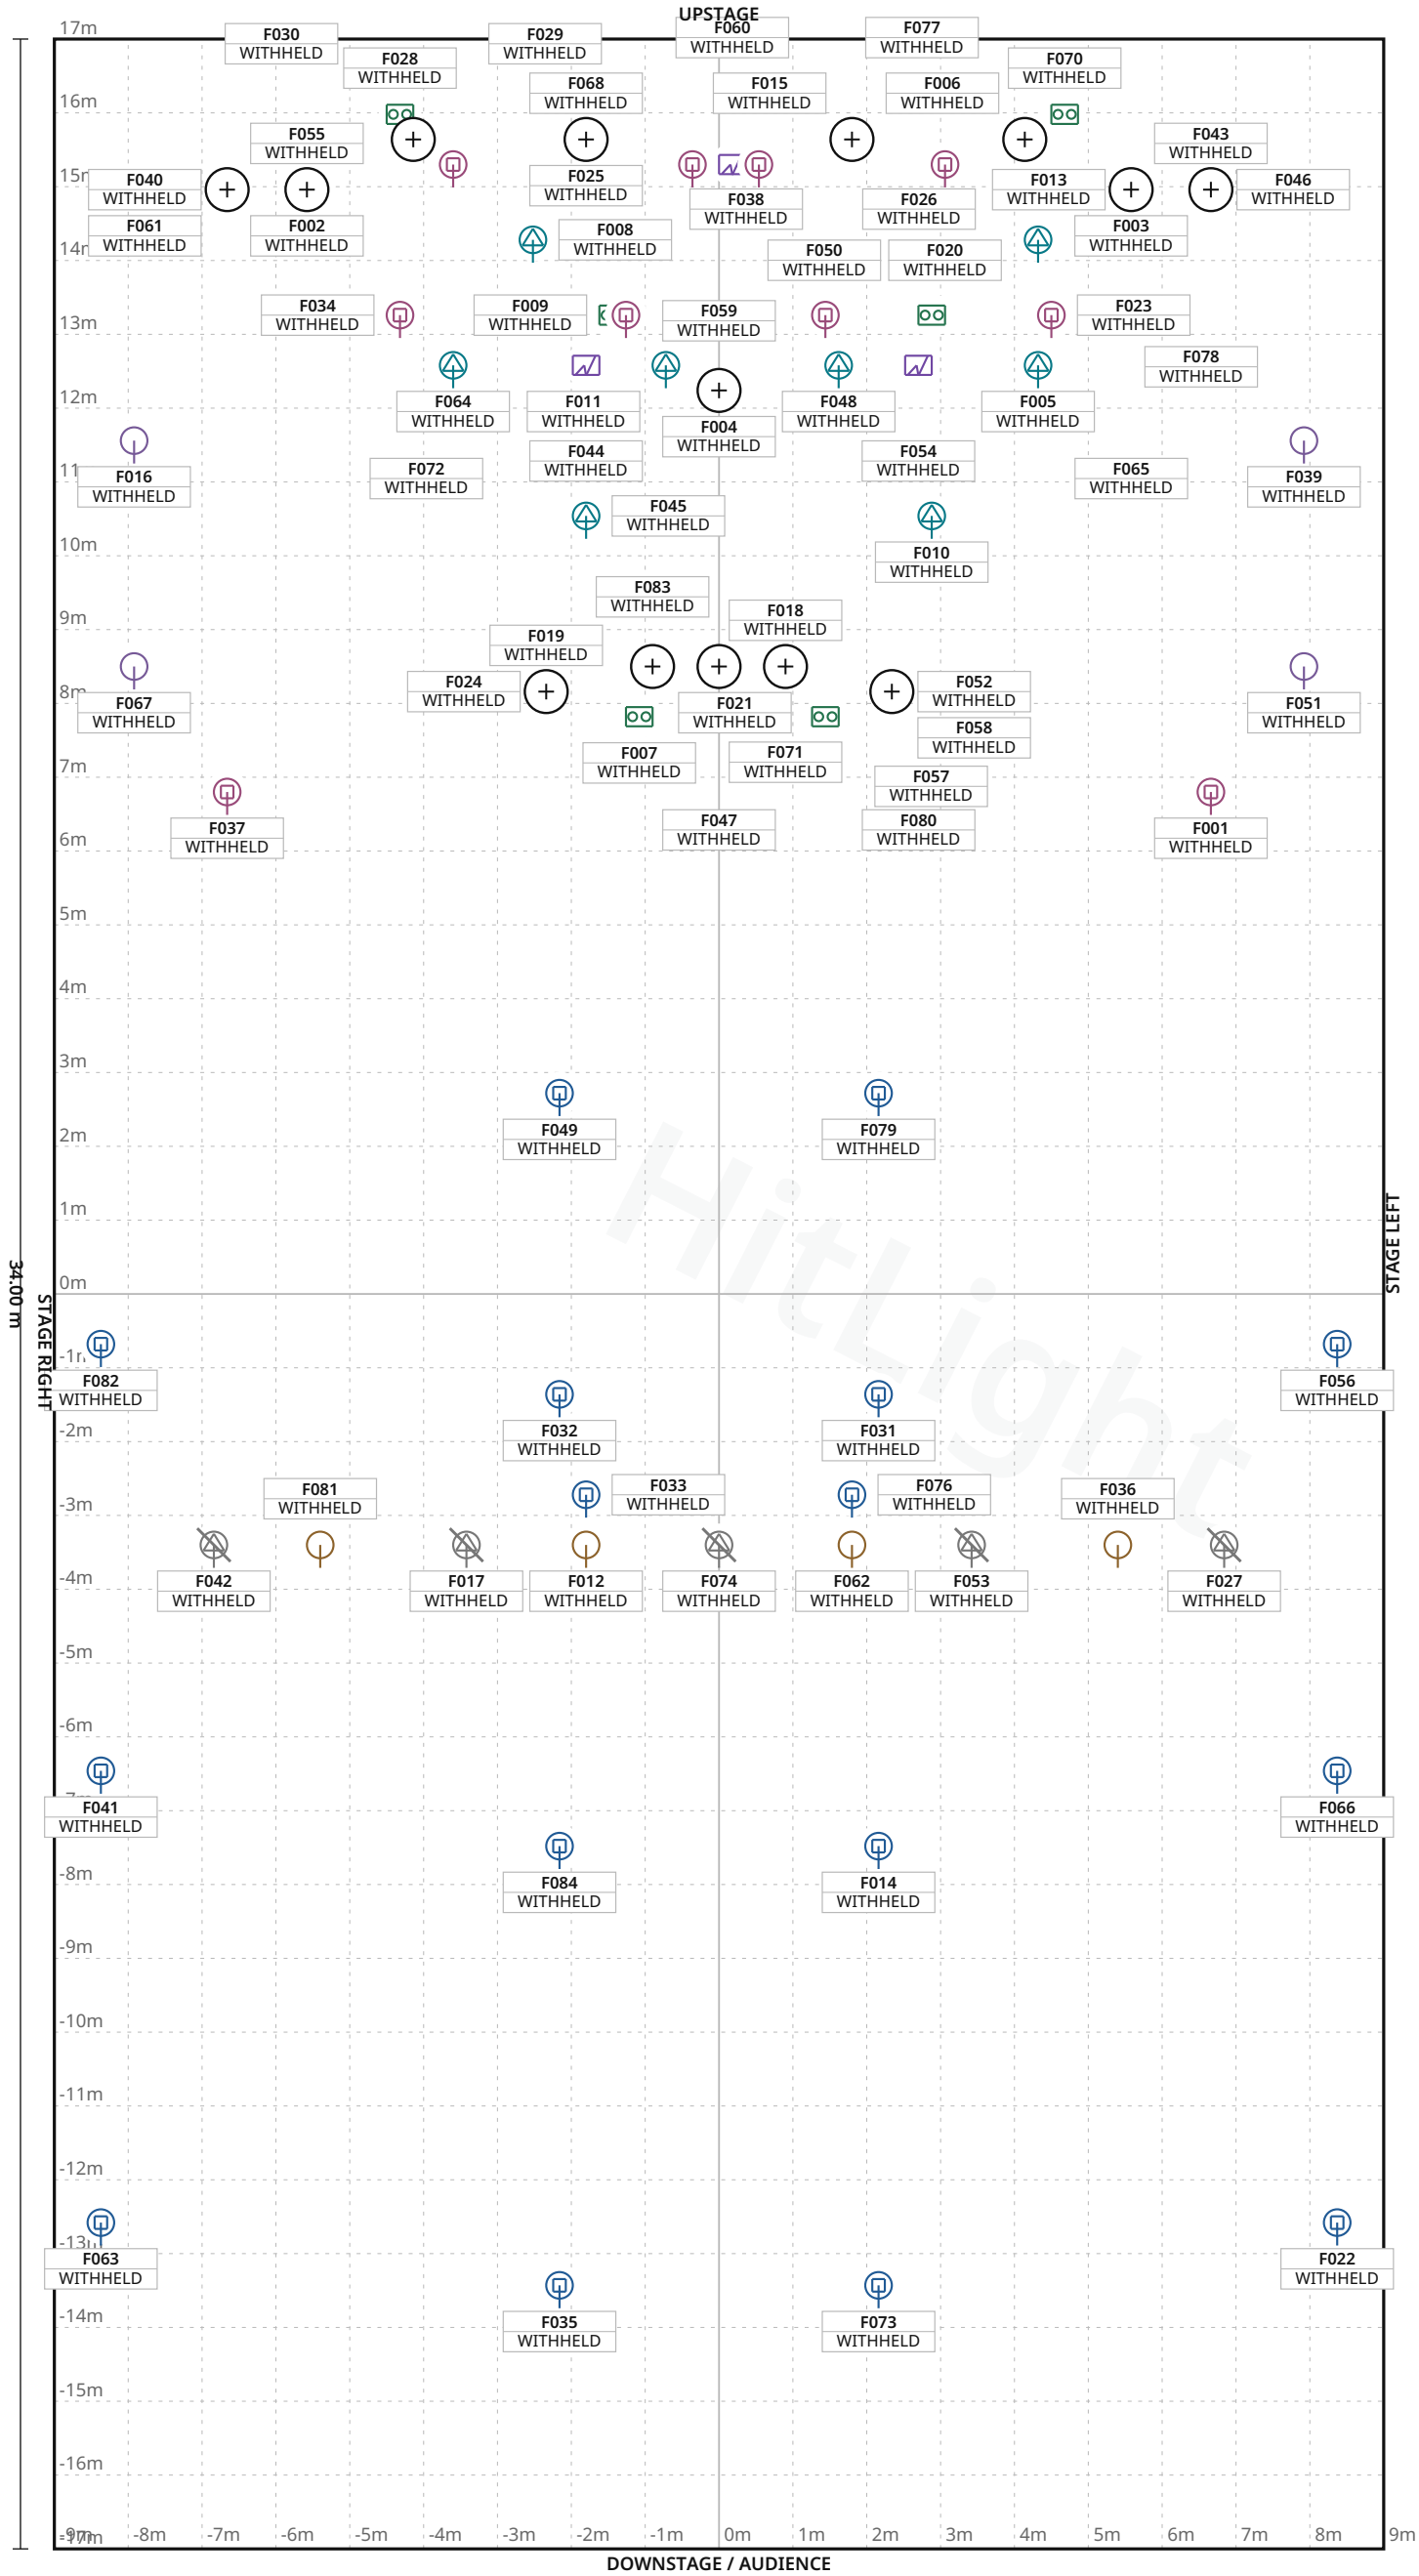

Hitlight

FIXTURE LEGEND

- **Mini-B** — Moving Head · 16×
- **Source Four 36** — Profile Spot · 5×
- **B BLINDED** — Blinder · 6×
- **Atomic 3000 DMX** — Strobe · 3×
- **MAC Quantum Profile** — Profile Spot · 8×
- **Robin 600 LEDWash** — Moving Head · 10×
- **PAR64 back** — PAR Light · 8×
- **PAR64 downstage** — PAR Light · 6×
- **PAR64 rear** — PAR Light · 8×
- **PAR64 sharedside** — PAR Light · 4×
- **PAR64 sourcepair** — PAR Light · 6×
- **ProelTheatreProjector1kWFresnel** — PAR Light · 4×

Stage 18.00 m W × 34.00 m D · Grid 1 m

2 fixture labels omitted in this view due to crowding · see DMX patch

Dachstock · Main room

LIGHT PLOT · PLAN · Main room

HitLight · Dachstock

Neubrückstrasse 8, 3012, Bern, Switzerland

DWG HL · SCALE 1:100 · metric · PRINT AT 100%

Drawn HitLight

Generated from the saved show

SOURCE 51938940943b

SYMBOL LEGEND

12 TYPES · 84 FIXTURES · COLOUR BY TYPE

Clay Paky Mini-B Moving Head · Extended RGBW16bit · 29 ch · category symbol	**16 physical · 16 plotted** 0 disabled · 0 unplaced
ETC Source Four 36 Profile Spot · Unverified · TBC ch · category symbol	**5 physical · 5 plotted** 5 disabled · 0 unplaced
Luxibel B BLINDED Blinder · 6 Channel Mode · 6 ch · category symbol	**6 physical · 6 plotted** 0 disabled · 0 unplaced
Martin Professional Atomic 3000 DMX Strobe · 4 Channel · 4 ch · category symbol	**3 physical · 3 plotted** 0 disabled · 0 unplaced
Martin Professional MAC Quantum Profile Profile Spot · Extended · 27 ch · category symbol	**8 physical · 8 plotted** 0 disabled · 0 unplaced
Robe Lighting Robin 600 LEDWash Moving Head · Mode 5 Extended all zones at the end 16bit · 37 ch · category symbol	**10 physical · 10 plotted** 0 disabled · 0 unplaced
Unverified source fixture PAR64 back PAR Light · Unverified · TBC ch · category symbol	**8 physical · 8 plotted** 0 disabled · 0 unplaced
Unverified source fixture PAR64 downstage PAR Light · Unverified · TBC ch · category symbol	**6 physical · 6 plotted** 0 disabled · 0 unplaced

Dachstock · Main room

SYMBOL LEGEND · Main room

HitLight · Dachstock

Neubrückstrasse 8, 3012, Bern, Switzerland

DWG HL · METRIC

Drawn HitLight

Generated from the saved show

SOURCE 51938940943b

SYMBOL LEGEND · CONTINUED



Unverified source fixture PAR64 rear

PAR Light · Unverified · TBC ch · category symbol

8 physical · 8 plotted

0 disabled · 0 unplaced



Unverified source fixture PAR64 sharedside

PAR Light · Unverified · TBC ch · category symbol

4 physical · 4 plotted

0 disabled · 0 unplaced



Unverified source fixture PAR64 sourcepair

PAR Light · Unverified · TBC ch · category symbol

6 physical · 6 plotted

0 disabled · 0 unplaced



Unverified source fixture ProelTheatreProjector1kWFresnel

PAR Light · Unverified · TBC ch · category symbol

4 physical · 4 plotted

0 disabled · 0 unplaced

HitLight

GENERAL NOTES

1. Source-based lighting plan. Confirm the current rig with the venue.
2. PARTIAL: included fixtures are not a full physical-unit census.
3. DMX PATCH WITHHELD: provisional or unchecked addresses are not published.
4. Approximate planning view; not official venue paperwork or output-ready. Original HitLight symbols only; no source pages, OEM meshes, photos or logos. Original files remain private; modes and patch unverified.

HitLight

FIXTURE SCHEDULE

Fixture	Manufacturer / model	Position / mount	Mode / output
VISUAL PLANNING · DMX PATCH WITHHELD			
F001	Robe Lighting / Robin 600 LEDWash	PLOTTED	Unverified · Output excluded
F002	Unverified source fixture / PAR64 back	PLOTTED	Unverified · Output excluded
F003	Unverified source fixture / PAR64 back	PLOTTED	Unverified · Output excluded
F004	Unverified source fixture / PAR64 sourcepair	PLOTTED	Unverified · Output excluded
F005	Martin Professional / MAC Quantum Profile	PLOTTED	Unverified · Output excluded
F006	Unverified source fixture / PAR64 rear	PLOTTED	Unverified · Output excluded
F007	Luxibel / B BLINDED	PLOTTED	Unverified · Output excluded
F008	Martin Professional / MAC Quantum Profile	PLOTTED	Unverified · Output excluded
F009	Luxibel / B BLINDED	PLOTTED	Unverified · Output excluded
F010	Martin Professional / MAC Quantum Profile	PLOTTED	Unverified · Output excluded
F011	Martin Professional / MAC Quantum Profile	PLOTTED	Unverified · Output excluded
F012	Unverified source fixture / ProelTheatreProjector1kWFresnel	PLOTTED	Unverified · Output excluded
F013	Unverified source fixture / PAR64 back	PLOTTED	Unverified · Output excluded
F014	Clay Paky / Mini-B	PLOTTED	Unverified · Output excluded
F015	Unverified source fixture / PAR64 rear	PLOTTED	Unverified · Output excluded
F016	Unverified source fixture / PAR64 sharedside	PLOTTED	Unverified · Output excluded
F017	ETC / Source Four 36	PLOTTED	Unverified · Output excluded
F018	Unverified source fixture / PAR64 downstage	PLOTTED	Unverified · Output excluded
F019	Unverified source fixture / PAR64 sourcepair	PLOTTED	Unverified · Output excluded
F020	Robe Lighting / Robin 600 LEDWash	PLOTTED	Unverified · Output excluded

Planning reference only. Confirm installed modes and patch with the venue.

Dachstock · Main room

FIXTURE SCHEDULE · Main room

HitLight · Dachstock

Neubrückstrasse 8, 3012, Bern, Switzerland

DWG HL · METRIC

Drawn HitLight

Generated from the saved show

SOURCE 51938940943b

FIXTURE SCHEDULE · CONTINUED

Fixture	Manufacturer / model	Position / mount	Mode / output
VISUAL PLANNING · DMX PATCH WITHHELD			
F021	Unverified source fixture / PAR64 downstage	PLOTTED	Unverified · Output excluded
F022	Clay Paky / Mini-B	PLOTTED	Unverified · Output excluded
F023	Robe Lighting / Robin 600 LEDWash	PLOTTED	Unverified · Output excluded
F024	Unverified source fixture / PAR64 sourcepair	PLOTTED	Unverified · Output excluded
F025	Unverified source fixture / PAR64 rear	PLOTTED	Unverified · Output excluded
F026	Unverified source fixture / PAR64 rear	PLOTTED	Unverified · Output excluded
F027	ETC / Source Four 36	PLOTTED	Unverified · Output excluded
F028	Luxibel / B BLINDED	PLOTTED	Unverified · Output excluded
F029	Unverified source fixture / PAR64 rear	PLOTTED	Unverified · Output excluded
F030	Unverified source fixture / PAR64 rear	PLOTTED	Unverified · Output excluded
F031	Clay Paky / Mini-B	PLOTTED	Unverified · Output excluded
F032	Clay Paky / Mini-B	PLOTTED	Unverified · Output excluded
F033	Clay Paky / Mini-B	PLOTTED	Unverified · Output excluded
F034	Robe Lighting / Robin 600 LEDWash	PLOTTED	Unverified · Output excluded
F035	Clay Paky / Mini-B	PLOTTED	Unverified · Output excluded
F036	Unverified source fixture / ProelTheatreProjector1kWFresnel	PLOTTED	Unverified · Output excluded
F037	Robe Lighting / Robin 600 LEDWash	PLOTTED	Unverified · Output excluded
F038	Unverified source fixture / PAR64 rear	PLOTTED	Unverified · Output excluded
F039	Unverified source fixture / PAR64 sharedside	PLOTTED	Unverified · Output excluded
F040	Unverified source fixture / PAR64 back	PLOTTED	Unverified · Output excluded

Planning reference only. Confirm installed modes and patch with the venue.

FIXTURE SCHEDULE · CONTINUED

Fixture	Manufacturer / model	Position / mount	Mode / output
VISUAL PLANNING · DMX PATCH WITHHELD			
F041	Clay Paky / Mini-B	PLOTTED	Unverified · Output excluded
F042	ETC / Source Four 36	PLOTTED	Unverified · Output excluded
F043	Unverified source fixture / PAR64 back	PLOTTED	Unverified · Output excluded
F044	Martin Professional / Atomic 3000 DMX	PLOTTED	Unverified · Output excluded
F045	Martin Professional / MAC Quantum Profile	PLOTTED	Unverified · Output excluded
F046	Unverified source fixture / PAR64 back	PLOTTED	Unverified · Output excluded
F047	Unverified source fixture / PAR64 downstage	PLOTTED	Unverified · Output excluded
F048	Martin Professional / MAC Quantum Profile	PLOTTED	Unverified · Output excluded
F049	Clay Paky / Mini-B	PLOTTED	Unverified · Output excluded
F050	Robe Lighting / Robin 600 LEDWash	PLOTTED	Unverified · Output excluded
F051	Unverified source fixture / PAR64 sharedside	PLOTTED	Unverified · Output excluded
F052	Unverified source fixture / PAR64 sourcepair	PLOTTED	Unverified · Output excluded
F053	ETC / Source Four 36	PLOTTED	Unverified · Output excluded
F054	Martin Professional / Atomic 3000 DMX	PLOTTED	Unverified · Output excluded
F055	Unverified source fixture / PAR64 back	PLOTTED	Unverified · Output excluded
F056	Clay Paky / Mini-B	PLOTTED	Unverified · Output excluded
F057	Luxibel / B BLINDED	PLOTTED	Unverified · Output excluded
F058	Unverified source fixture / PAR64 sourcepair	PLOTTED	Unverified · Output excluded
F059	Unverified source fixture / PAR64 sourcepair	PLOTTED	Unverified · Output excluded
F060	Martin Professional / Atomic 3000 DMX	PLOTTED	Unverified · Output excluded

Planning reference only. Confirm installed modes and patch with the venue.

FIXTURE SCHEDULE · CONTINUED

Fixture	Manufacturer / model	Position / mount	Mode / output
VISUAL PLANNING · DMX PATCH WITHHELD			
F061	Unverified source fixture / PAR64 back	PLOTTED	Unverified · Output excluded
F062	Unverified source fixture / ProelTheatreProjector1kWFresnel	PLOTTED	Unverified · Output excluded
F063	Clay Paky / Mini-B	PLOTTED	Unverified · Output excluded
F064	Martin Professional / MAC Quantum Profile	PLOTTED	Unverified · Output excluded
F065	Luxibel / B BLINDED	PLOTTED	Unverified · Output excluded
F066	Clay Paky / Mini-B	PLOTTED	Unverified · Output excluded
F067	Unverified source fixture / PAR64 sharedside	PLOTTED	Unverified · Output excluded
F068	Unverified source fixture / PAR64 rear	PLOTTED	Unverified · Output excluded
F069	Robe Lighting / Robin 600 LEDWash	PLOTTED	Unverified · Output excluded
F070	Luxibel / B BLINDED	PLOTTED	Unverified · Output excluded
F071	Unverified source fixture / PAR64 downstage	PLOTTED	Unverified · Output excluded
F072	Robe Lighting / Robin 600 LEDWash	PLOTTED	Unverified · Output excluded
F073	Clay Paky / Mini-B	PLOTTED	Unverified · Output excluded
F074	ETC / Source Four 36	PLOTTED	Unverified · Output excluded
F075	Robe Lighting / Robin 600 LEDWash	PLOTTED	Unverified · Output excluded
F076	Clay Paky / Mini-B	PLOTTED	Unverified · Output excluded
F077	Robe Lighting / Robin 600 LEDWash	PLOTTED	Unverified · Output excluded
F078	Martin Professional / MAC Quantum Profile	PLOTTED	Unverified · Output excluded
F079	Clay Paky / Mini-B	PLOTTED	Unverified · Output excluded
F080	Unverified source fixture / PAR64 downstage	PLOTTED	Unverified · Output excluded

Planning reference only. Confirm installed modes and patch with the venue.

FIXTURE SCHEDULE · CONTINUED

Fixture	Manufacturer / model	Position / mount	Mode / output
VISUAL PLANNING · DMX PATCH WITHHELD			
F081	Unverified source fixture / ProelTheatreProjector1kWFresnel	PLOTTED	Unverified · Output excluded
F082	Clay Paky / Mini-B	PLOTTED	Unverified · Output excluded
F083	Unverified source fixture / PAR64 downstage	PLOTTED	Unverified · Output excluded
F084	Clay Paky / Mini-B	PLOTTED	Unverified · Output excluded

Planning reference only. Confirm installed modes and patch with the venue.

HitLight

VALIDATION APPENDIX

WARNING · PATCH_WITHHELD

DMX patch facts are withheld pending source verification. This planning document cannot be used for hardware output.

Objects: — · Remediation: review the source facts and regenerate.

ERROR · STAGE_DIMENSIONS_UNCONFIRMED

Confirm the stage dimensions before producing a final technical document.

Objects: Main room · Remediation: review the source facts and regenerate.

WARNING · MODE_UNVERIFIED

DMX modes are unverified; output remains excluded.

Objects: F002–F004, F006, F012, F013, F015–F019, F021, F024–F027, F029, F030, F036, F038–F040, F042, F043, F046, F047, F051–F053, F055, F058, F059, F061, F062, F067, F068, F071, F074, F080, F081, F083 · Remediation: review the source...

WARNING · FIXTURE_DISABLED

Fixtures are disabled for this visual planning reconstruction.

Objects: F017, F027, F042, F053, F074 · Remediation: review the source facts and regenerate.

WARNING · TITLE_METADATA_INCOMPLETE

Some professional title-block metadata is missing; the document will show an em dash.

Objects: a7f3bb6057136edeed949ff7 · Remediation: review the source facts and regenerate.

HitLight

VENUE & DRAWING SOURCES

Dachstock

Main room · House rig

Neubrückstrasse 8, 3012, Bern, CH

https://www.dachstock.ch/

Sources checked 2026-10-19

Generated by HitLight from the reviewed partial Dachstock reconstruction. Venue sources are cited as facts; their original artwork remains private.

Symbols: HitLight-owned category artwork. No manufacturer model geometry or original source pages included.

Source-based reconstruction. Confirm the current installation and equipment availability with the venue.

Scale, fixture positions, mounting heights and aiming may include estimates; this is not a rigging specification.

Provisional fixture matches are labelled as placeholders. The recorded subset is not a complete physical inventory.

DMX addresses are withheld from public plans until their exact source patch is reconciled.

Partial source-based planning reconstruction; the current installation and complete fixture census are unverified.

Source-matched catalogue bodies are shown where available. Unresolved source identities remain labelled visual markers. Installed modes and DMX patch require verification; visual-only fixtures remain excluded from output.

84 source-based records in this scenario display 81 approximate public catalogue housings or labelled donors and 3 labelled visual fallbacks. 8 MAC Quantum Profile display pins now use original public housings. Source identities, modes, patch and output exclusions remain qualified; geometry and optics are not hardware-verified.

84 source records display 84 approximate public catalogue housings or labelled donors and 0 visual fallbacks. 3 Atomic3000DMX references now use the original public xenon housing. IDs, labels, selected modes, patch/output state and saved layouts/mounts stay fixed. Native tables and control policies match; body/aperture and derived height change. Source currency, optics and trim remain unverified.

Existing original approximate xenon housing replaces the prior missing public body. Native mode/channel/range/default tables and control policies are unchanged; only the physical-profile hash binding advances. Front aperture, detail, optics and derived hanging clearance are planning estimates, not hardware or photometric acceptance.

Approximate planning view; not official venue paperwork or output-ready. Original HitLight symbols only; no source pages, OEM meshes, photos or logos. Original files remain private; modes and patch unverified.

Official venue information: https://www.dachstock.ch/ · checked 2026-10-19

DS_Light_Plot_DMX_2025.pdf: https://www.dachstock.ch/technical-spec · checked 2026-10-19

Public venue page: https://www.hitlight.app/venues/switzerland/dachstock-a7f3bb60

HitLight