
UPSTAGE

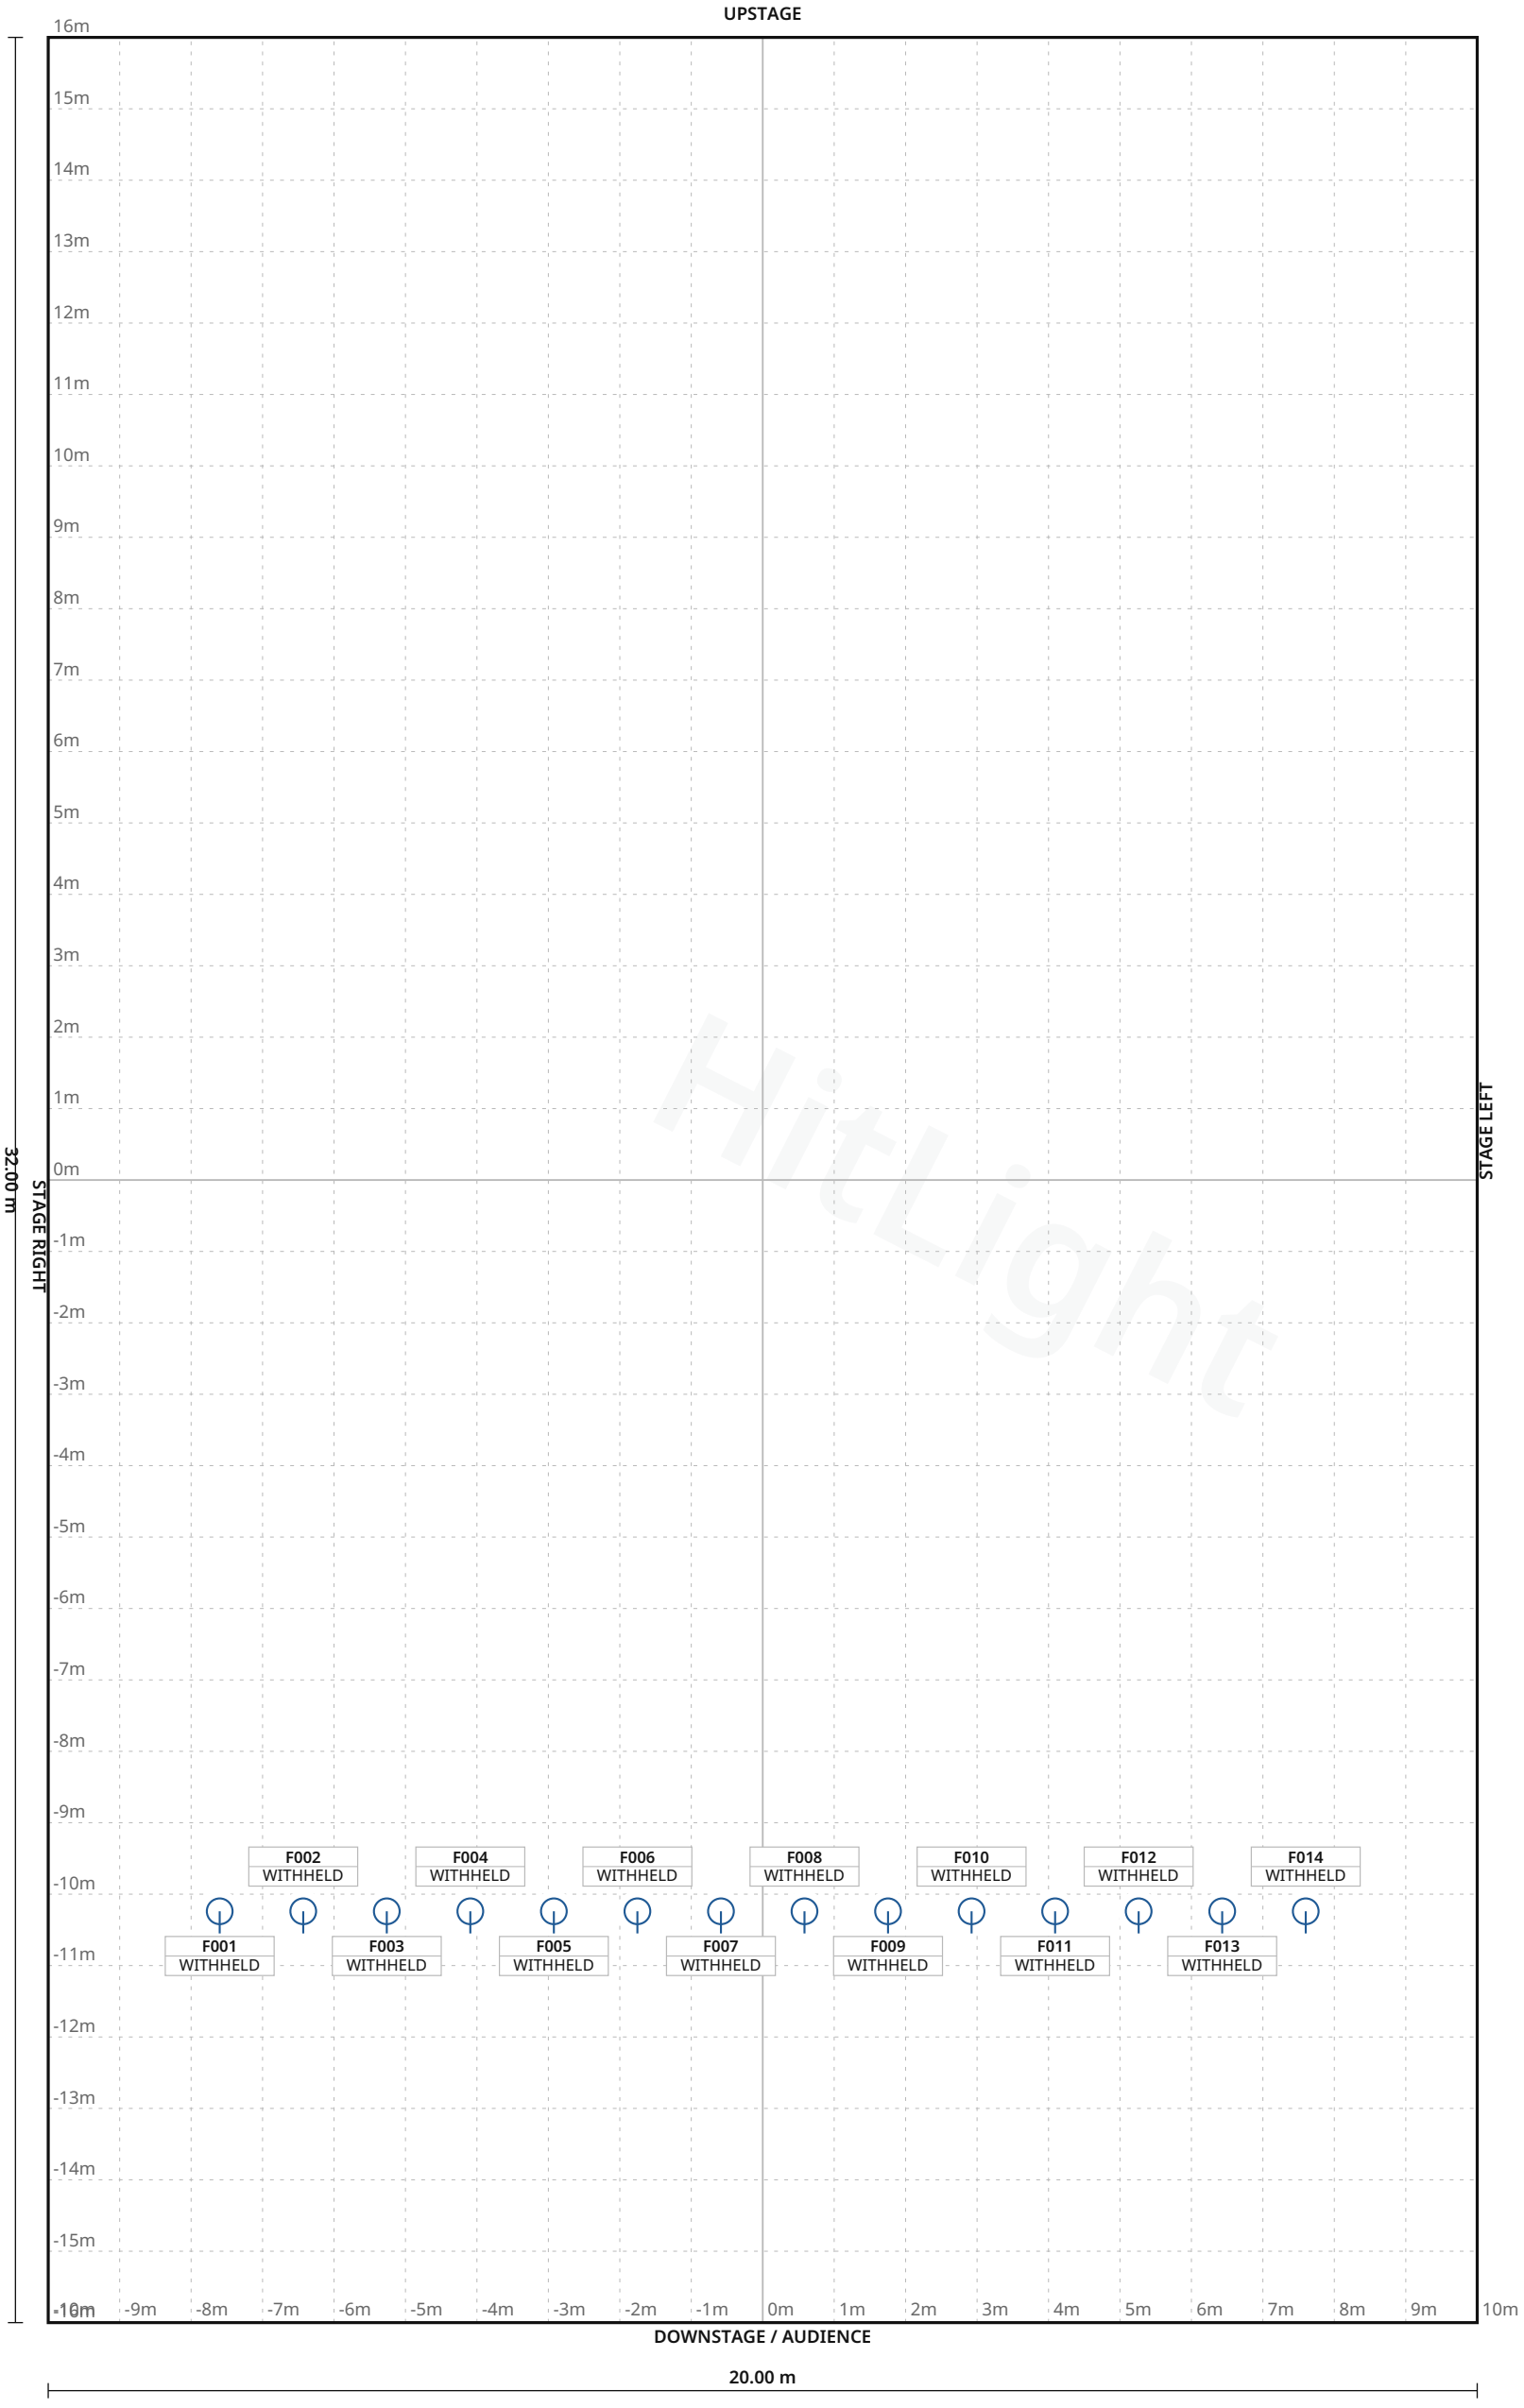

FIXTURE LEGEND

Visual
substitute · Basic
Conventional
PAR Light · 14×

Stage 20.00 m W × 32.00 m D · Grid 1 m

Alandica Kultur och Kongress · Stora salen / Main Auditorium

LIGHT PLOT · PLAN · Stora salen / Main Auditorium

HitLight · Alandica Kultur och Kongress
Strandgatan 33, 22100, Mariehamn, Åland Islands

DWG HL · SCALE 1:100 · metric · PRINT AT 100%
Drawn HitLight
Generated from the saved show
SOURCE 9c04b0f962be

SYMBOL LEGEND

1 TYPES · 14 FIXTURES · COLOUR BY TYPE



HitLight placeholder Visual substitute · Basic Conventional

PAR Light · Default · 1 ch · category symbol

14 physical · 14 plotted

0 disabled · 0 unplaced

HitLight

Alandica Kultur och Kongress · Stora salen / Main Auditorium

SYMBOL LEGEND · Stora salen / Main Auditorium

HitLight · Alandica Kultur och Kongress

Strandgatan 33, 22100, Mariehamn, Åland Islands

DWG HL · METRIC

Drawn HitLight

Generated from the saved show

SOURCE 9c04b0f962be

GENERAL NOTES

1. Source-based lighting plan. Confirm the current rig with the venue.
2. PARTIAL: included fixtures are not a full physical-unit census.
3. DMX PATCH WITHHELD: provisional or unchecked addresses are not published.
4. The reconstruction retains its documented coverage and geometry assumptions; confirm the current setup with the venue.

HitLight

DMX PATCH

14 FIXTURES · 0 UNIVERSES

Fixture / name	Manufacturer / model	Mode	Ch	DMX	Range	Position / mount	Status / notes
UNPATCHED / INVALID							
F001 · PLACEHOLDER · ETCSourceFo…	HitLight placeholder / Visual substitute …	Default	1	WITHHELD	TBC	UNPLACED	Enabled
F002 · PLACEHOLDER · ETCSourceFo…	HitLight placeholder / Visual substitute …	Default	1	WITHHELD	TBC	UNPLACED	Enabled
F003 · PLACEHOLDER · ETCSourceFo…	HitLight placeholder / Visual substitute …	Default	1	WITHHELD	TBC	UNPLACED	Enabled
F004 · PLACEHOLDER · ETCSourceFo…	HitLight placeholder / Visual substitute …	Default	1	WITHHELD	TBC	UNPLACED	Enabled
F005 · PLACEHOLDER · ETCSourceFo…	HitLight placeholder / Visual substitute …	Default	1	WITHHELD	TBC	UNPLACED	Enabled
F006 · PLACEHOLDER · ETCSourceFo…	HitLight placeholder / Visual substitute …	Default	1	WITHHELD	TBC	UNPLACED	Enabled
F007 · PLACEHOLDER · ETCSourceFo…	HitLight placeholder / Visual substitute …	Default	1	WITHHELD	TBC	UNPLACED	Enabled
F008 · PLACEHOLDER · ETCSourceFo…	HitLight placeholder / Visual substitute …	Default	1	WITHHELD	TBC	UNPLACED	Enabled
F009 · PLACEHOLDER · ETCSourceFo…	HitLight placeholder / Visual substitute …	Default	1	WITHHELD	TBC	UNPLACED	Enabled
F010 · PLACEHOLDER · ETCSourceFo…	HitLight placeholder / Visual substitute …	Default	1	WITHHELD	TBC	UNPLACED	Enabled
F011 · PLACEHOLDER · ETCSourceFo…	HitLight placeholder / Visual substitute …	Default	1	WITHHELD	TBC	UNPLACED	Enabled
F012 · PLACEHOLDER · ETCSourceFo…	HitLight placeholder / Visual substitute …	Default	1	WITHHELD	TBC	UNPLACED	Enabled
F013 · PLACEHOLDER · ETCSourceFo…	HitLight placeholder / Visual substitute …	Default	1	WITHHELD	TBC	UNPLACED	Enabled
F014 · PLACEHOLDER · ETCSourceFo…	HitLight placeholder / Visual substitute …	Default	1	WITHHELD	TBC	UNPLACED	Enabled

No patched universes

Alandica Kultur och Kongress · Stora salen / Main Auditorium

DMX PATCH · Stora salen / Main Auditorium

HitLight · Alandica Kultur och Kongress

Strandgatan 33, 22100, Mariehamn, Åland Islands

DWG HL · METRIC

Drawn HitLight

Generated from the saved show

SOURCE 9c04b0f962be

VALIDATION APPENDIX

WARNING · PATCH_WITHHELD

DMX patch facts are withheld pending source verification. This planning document cannot be used for hardware output.

Objects: — · Remediation: correct the saved show data and regenerate.

ERROR · STAGE_DIMENSIONS_UNCONFIRMED

Confirm the stage dimensions before producing a final technical document.

Objects: 6361A416-85B9-473B-9093-F336F0B44C3C · Remediation: correct the saved show data and regenerate.

WARNING · TITLE_METADATA_INCOMPLETE

Some professional title-block metadata is missing; the document will show an em dash.

Objects: a8353e476c34c35533fc3266 · Remediation: correct the saved show data and regenerate.

HitLight

VENUE & DRAWING SOURCES

Alandica Kultur och Kongress

Stora salen / Main Auditorium · Public house document; present setup unconfirmed

Strandgatan 33, 22100, Mariehamn, AX

https://www.alandica.ax/

Sources checked 2026-10-19

Symbols: HitLight-owned category artwork. No manufacturer model geometry or original source pages included.

Source-based reconstruction. Confirm the current installation and equipment availability with the venue.

Scale, fixture positions, mounting heights and aiming may include estimates; this is not a rigging specification.

Provisional fixture matches are labelled as placeholders. The recorded subset is not a complete physical inventory.

DMX addresses are withheld from public plans until their exact source patch is reconciled.

The reconstruction retains its documented coverage and geometry assumptions; confirm the current setup with the venue.

Official venue information: https://www.alandica.ax/ · checked 2026-10-19

technical_specification_main_auditorium_3.pdf: https://www.alandica.ax/sites/www.alandica.ax/files/documents/technical_specification_main_auditorium_3.pdf · checked 2026-10-19

Public venue page: https://www.hitlight.app/venues/aland-islands/alandica-kultur-och-kongress-a8353e47

HitLight