
UPSTAGE

FIXTURE LEGEND

- **ADB Europe C 103 / C 203 PC (wattage not marked)** — Spot Light · 10×
- **ADB Europe C 203** PC 2kW — Spot Light · 12×
- **ADB Europe DN** 205 2kW profile — Profile Spot · 7×

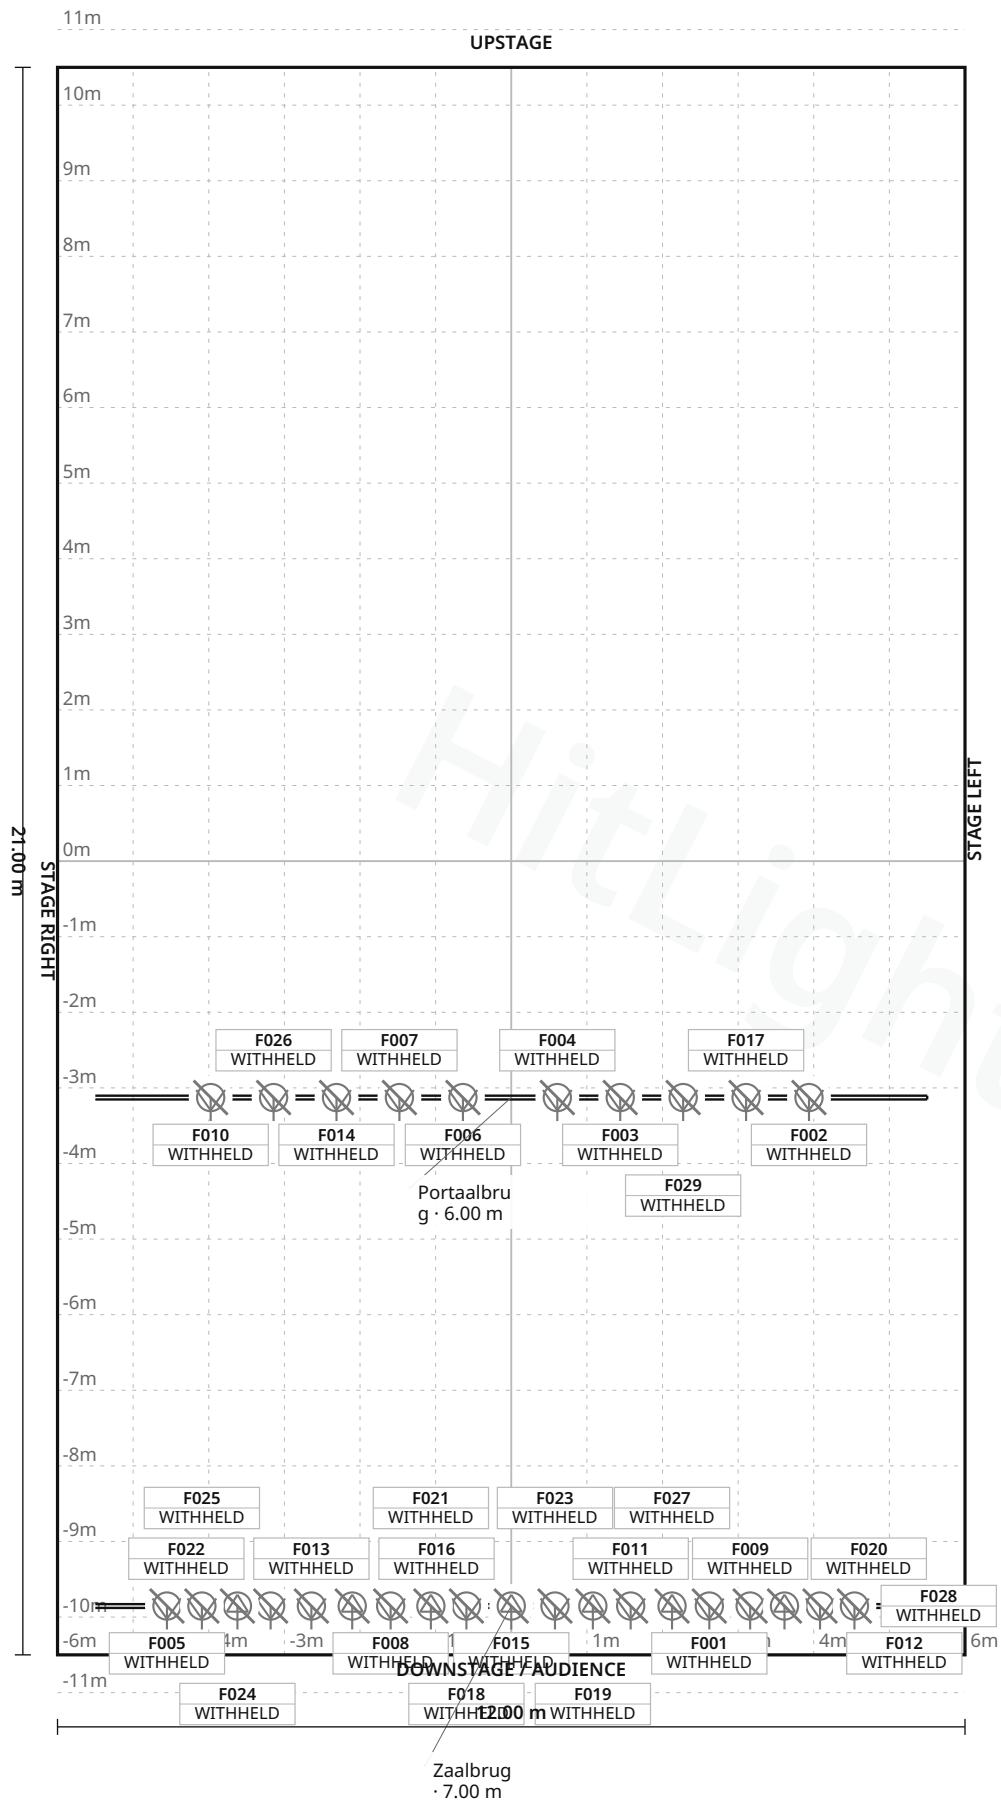

Stage 12.00 m W × 21.00 m D · Grid 1 m

Cultuurcentrum Nova · Theaterzaal

LIGHT PLOT · PLAN · Theaterzaal

HitLight · Cultuurcentrum Nova

Molenstraat 2b, 9230, Wetteren, Belgium

DWG HL · SCALE 1:100 · metric · PRINT AT 100%

Drawn HitLight

Generated from the saved show

SOURCE 390fdde8914c

SYMBOL LEGEND

3 TYPES · 29 FIXTURES · COLOUR BY TYPE



Unverified source fixture ADB Europe C 103 / C 203 PC (wattage not marked)

Spot Light · Unverified · TBC ch · category symbol

10 physical · 10 plotted

10 disabled · 0 unplaced



Unverified source fixture ADB Europe C 203 PC 2kW

Spot Light · Unverified · TBC ch · category symbol

12 physical · 12 plotted

12 disabled · 0 unplaced



Unverified source fixture ADB Europe DN 205 2kW profile

Profile Spot · Unverified · TBC ch · category symbol

7 physical · 7 plotted

7 disabled · 0 unplaced

HitLight

Cultuurcentrum Nova · Theaterzaal

SYMBOL LEGEND · Theaterzaal

HitLight · Cultuurcentrum Nova

Molenstraat 2b, 9230, Wetteren, Belgium

DWG HL · METRIC

Drawn HitLight

Generated from the saved show

SOURCE 390fdde8914c

GENERAL NOTES

1. Source-based lighting plan. Confirm the current rig with the venue.
2. PARTIAL: included fixtures are not a full physical-unit census.
3. DMX PATCH WITHHELD: provisional or unchecked addresses are not published.
4. Approximate planning view; not official venue paperwork or output-ready. Original HitLight symbols only; no source pages, OEM meshes, photos or logos. Original files remain private; modes and patch unverified.

HitLight

STAGE ELEMENTS

NAME	TYPE	POSITION	TRIM / SIZE
Portaalbrug	pipe	X 0.00 m · Z 3.13 m	6.00 m · 11.00 m W × 0.05 m D
Zaalbrug	pipe	X 0.00 m · Z 9.85 m	7.00 m · 11.00 m W × 0.05 m D

HitLight

Cultuurcentrum Nova · Theaterzaal

STAGE ELEMENTS · Theaterzaal

HitLight · Cultuurcentrum Nova

Molenstraat 2b, 9230, Wetteren, Belgium

DWG HL · METRIC

Drawn HitLight

Generated from the saved show

SOURCE 390fdde8914c

FIXTURE SCHEDULE

Fixture	Manufacturer / model	Position / mount	Mode / output
VISUAL PLANNING · DMX PATCH WITHHELD			
F001	Unverified source fixture / ADB Europe C 203 PC 2kW	Zaalbrug	Unverified · Output excluded
F002	Unverified source fixture / ADB Europe C 103 / C 203 PC (wattage not mark...	Portaalbrug	Unverified · Output excluded
F003	Unverified source fixture / ADB Europe C 103 / C 203 PC (wattage not mark...	Portaalbrug	Unverified · Output excluded
F004	Unverified source fixture / ADB Europe C 103 / C 203 PC (wattage not mark...	Portaalbrug	Unverified · Output excluded
F005	Unverified source fixture / ADB Europe C 203 PC 2kW	Zaalbrug	Unverified · Output excluded
F006	Unverified source fixture / ADB Europe C 103 / C 203 PC (wattage not mark...	Portaalbrug	Unverified · Output excluded
F007	Unverified source fixture / ADB Europe C 103 / C 203 PC (wattage not mark...	Portaalbrug	Unverified · Output excluded
F008	Unverified source fixture / ADB Europe C 203 PC 2kW	Zaalbrug	Unverified · Output excluded
F009	Unverified source fixture / ADB Europe C 203 PC 2kW	Zaalbrug	Unverified · Output excluded
F010	Unverified source fixture / ADB Europe C 103 / C 203 PC (wattage not mark...	Portaalbrug	Unverified · Output excluded
F011	Unverified source fixture / ADB Europe C 203 PC 2kW	Zaalbrug	Unverified · Output excluded
F012	Unverified source fixture / ADB Europe C 203 PC 2kW	Zaalbrug	Unverified · Output excluded
F013	Unverified source fixture / ADB Europe C 203 PC 2kW	Zaalbrug	Unverified · Output excluded
F014	Unverified source fixture / ADB Europe C 103 / C 203 PC (wattage not mark...	Portaalbrug	Unverified · Output excluded
F015	Unverified source fixture / ADB Europe DN 205 2kW profile	Zaalbrug	Unverified · Output excluded
F016	Unverified source fixture / ADB Europe DN 205 2kW profile	Zaalbrug	Unverified · Output excluded
F017	Unverified source fixture / ADB Europe C 103 / C 203 PC (wattage not mark...	Portaalbrug	Unverified · Output excluded
F018	Unverified source fixture / ADB Europe C 203 PC 2kW	Zaalbrug	Unverified · Output excluded
F019	Unverified source fixture / ADB Europe DN 205 2kW profile	Zaalbrug	Unverified · Output excluded
F020	Unverified source fixture / ADB Europe DN 205 2kW profile	Zaalbrug	Unverified · Output excluded

Planning reference only. Confirm installed modes and patch with the venue.

Cultuurcentrum Nova · Theaterzaal

FIXTURE SCHEDULE · Theaterzaal

HitLight · Cultuurcentrum Nova

Molenstraat 2b, 9230, Wetteren, Belgium

DWG HL · METRIC

Drawn HitLight

Generated from the saved show

SOURCE 390fdde8914c

Fixture	Manufacturer / model	Position / mount	Mode / output
VISUAL PLANNING · DMX PATCH WITHHELD			
F021	Unverified source fixture / ADB Europe DN 205 2kW profile	Zaalbrug	Unverified · Output excluded
F022	Unverified source fixture / ADB Europe C 203 PC 2kW	Zaalbrug	Unverified · Output excluded
F023	Unverified source fixture / ADB Europe C 203 PC 2kW	Zaalbrug	Unverified · Output excluded
F024	Unverified source fixture / ADB Europe DN 205 2kW profile	Zaalbrug	Unverified · Output excluded
F025	Unverified source fixture / ADB Europe C 203 PC 2kW	Zaalbrug	Unverified · Output excluded
F026	Unverified source fixture / ADB Europe C 103 / C 203 PC (wattage not mark…	Portaalbrug	Unverified · Output excluded
F027	Unverified source fixture / ADB Europe DN 205 2kW profile	Zaalbrug	Unverified · Output excluded
F028	Unverified source fixture / ADB Europe C 203 PC 2kW	Zaalbrug	Unverified · Output excluded
F029	Unverified source fixture / ADB Europe C 103 / C 203 PC (wattage not mark…	Portaalbrug	Unverified · Output excluded

Planning reference only. Confirm installed modes and patch with the venue.

VALIDATION APPENDIX

WARNING · PATCH_WITHHELD

DMX patch facts are withheld pending source verification. This planning document cannot be used for hardware output.

Objects: — · Remediation: review the source facts and regenerate.

WARNING · MODE_UNVERIFIED

DMX modes are unverified; output remains excluded.

Objects: F001–F029 · Remediation: review the source facts and regenerate.

WARNING · FIXTURE_DISABLED

Fixtures are disabled for this visual planning reconstruction.

Objects: F001–F029 · Remediation: review the source facts and regenerate.

WARNING · TITLE_METADATA_INCOMPLETE

Some professional title-block metadata is missing; the document will show an em dash.

Objects: a905ae19c7c2453ef0af4bab · Remediation: review the source facts and regenerate.

HitLight

VENUE & DRAWING SOURCES

Cultuurcentrum Nova

Theaterzaal · Published house plot

Molenstraat 2b, 9230, Wetteren, BE

https://www.ccnovawetteren.be/

Sources checked 2026-11-03

Generated by HitLight from the reviewed partial Cultuurcentrum Nova reconstruction. Venue sources are cited as facts; their original artwork remains private.

Symbols: HitLight-owned category artwork. No manufacturer model geometry or original source pages included.

Partial reconstruction from the venue’s lighting documentation; the currently installed rig and its complete fixture census are not verified.

ESTIMATED GEOMETRY: the documents give no complete scale or trim heights, so the stage size, fixture positions in metres and hanging heights are best-guess estimates, not measurements.

29 of 29 fixtures are listed as labelled visual placeholders or substitutes under the printed model name; their exact catalogue identity or mode is not confirmed.

Modes and DMX addresses are unverified best guesses; check them with the venue before driving real fixtures.

Exact available catalogue display bodies are restored through verified immutable references. Fixture identities, installed modes, patch and output verification are unchanged; original source qualifications remain authoritative.

7 existing DS205 display references use its repaired original public body. Fixture records, native controls, source/donor labels, disabled/unpatched state and stored placements/mounts are unchanged. DN205 and generic ADB labels remain visual substitutes. Small details are estimated; installed identity, source currency and geometry remain unverified.

Approximate planning view; not official venue paperwork or output-ready. Original HitLight symbols only; no source pages, OEM meshes, photos or logos. Original files remain private; modes and patch unverified.

Fixture plot original: https://www.ccnovawetteren.be/file/download/7f855ee6-5010-4f9e-803c-b7ab78ad0642/PHKGusDTGN0RYHIu4jmSRzLv0REhWgL6qbe8rMCO1Q3d.pdf · checked 2026-11-03

Venue address and location: https://www.ccnovawetteren.be/ · checked 2026-10-19

Venue address and location: https://www.ccnovawetteren.be/praktisch · checked 2026-10-19

Venue address and location: https://www.ccnovawetteren.be/contact · checked 2026-10-19

Venue address and location: https://www.ccnovawetteren.be/over-ons · checked 2026-10-19

Public venue listing: https://www.cult.be/netwerk · checked 2026-10-19

Published capacity 351 for Theaterzaal: https://www.ccnovawetteren.be/file/download/56d6696c-ed53-49dd-b9d1-4d6a8087fb90/0uSoq8KfR6kiWCXy2mmhrMYEltbU64vXaDEfrvXrY3d.pdf · checked 2026-11-03

Official venue/technical source page: https://www.ccnovawetteren.be/praktisch/zaalverhuur · checked 2026-11-03

Public venue page: https://www.hitlight.app/venues/belgium/cultuurcentrum-nova-a905ae19

HitLight | hitlight.app