
UPSTAGE ↑

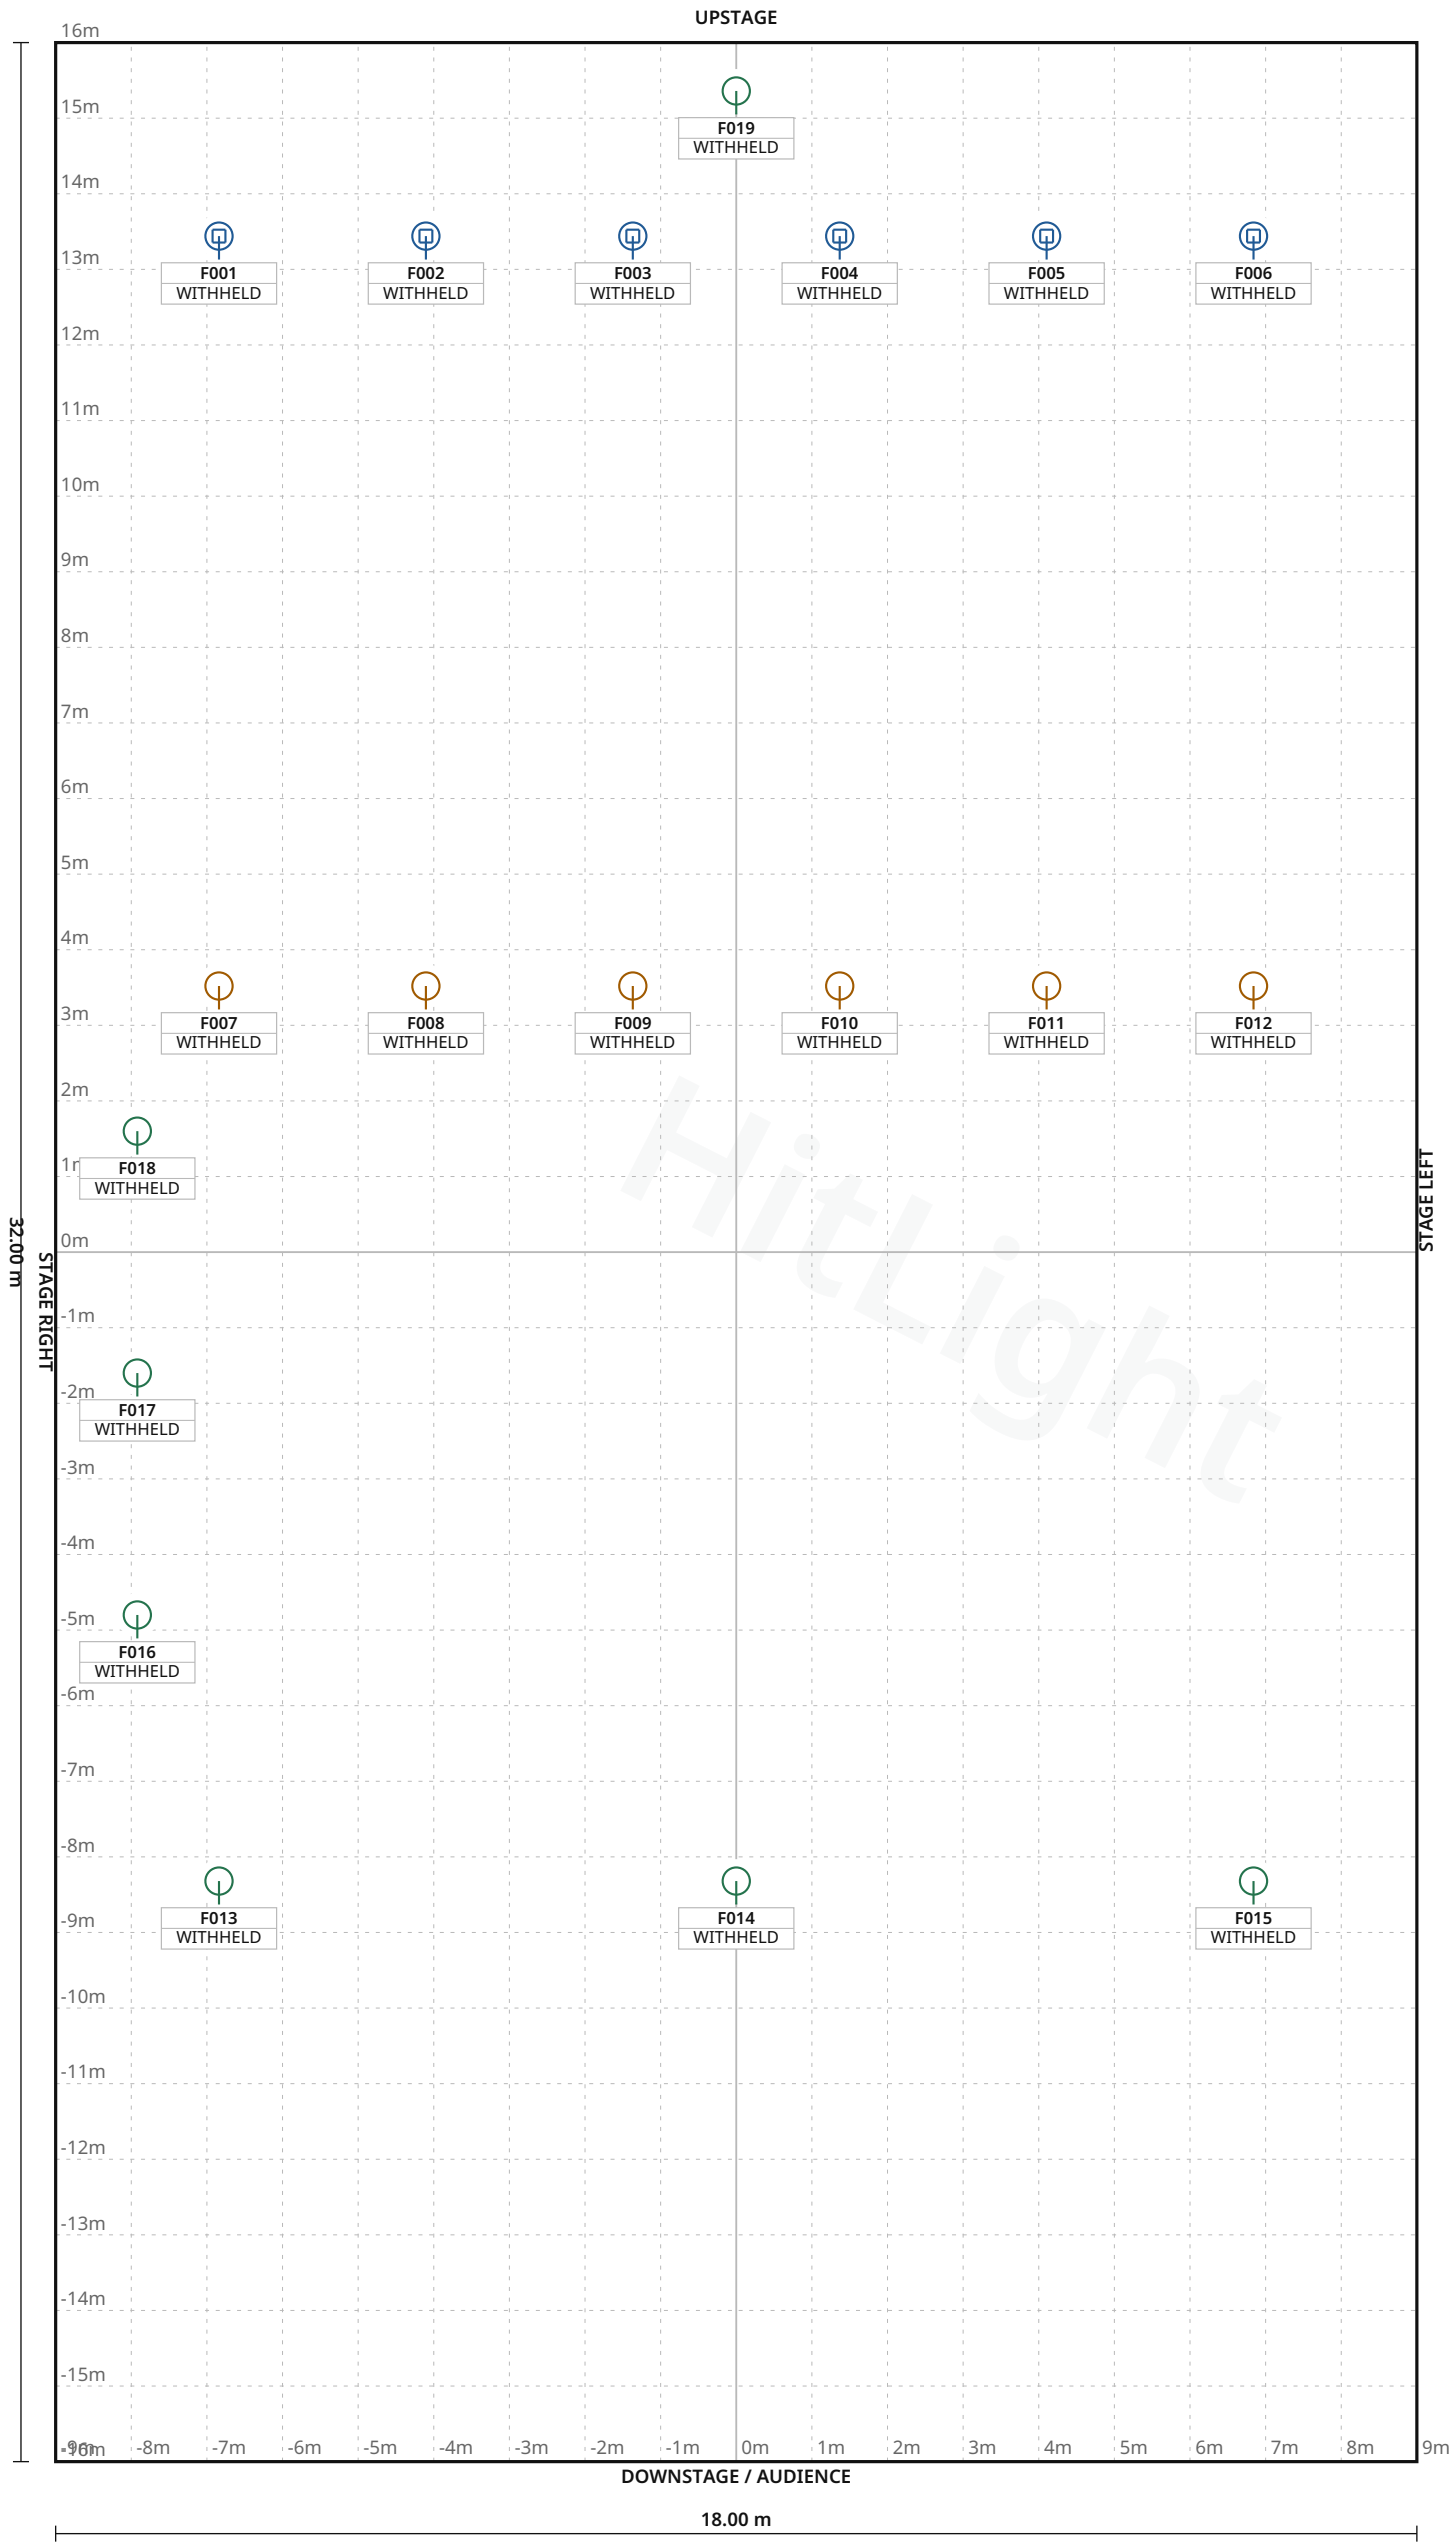

FIXTURE LEGEND

- **ZENIT W300** — Moving Head · 6×
- **Visual** substitute · Basic Conventional PAR Light · 6×
- **Visual** substitute · Basic LED PAR RGBDim PAR Light · 7×

Stage 18.00 m W × 32.00 m D · Grid 1 m

Stadthalle Krone Bautzen · Documented rig · room assignment unverified

LIGHT PLOT · PLAN · Documented rig · room assignment unverified

HitLight · Stadthalle Krone Bautzen

Steinstraße 9, 02625, Bautzen, Germany

DWG HL · SCALE 1:100 · metric · PRINT AT 100%

Drawn HitLight

Generated from the saved show

SOURCE 18edc552c583

SYMBOL LEGEND

3 TYPES · 19 FIXTURES · COLOUR BY TYPE



Cameo ZENIT W300

Moving Head · 8 CH User- Calibrated 16 Bit · 8 ch · category symbol

6 physical · 6 plotted

0 disabled · 0 unplaced



HitLight placeholder Visual substitute · Basic Conventional

PAR Light · Default · 1 ch · category symbol

6 physical · 6 plotted

0 disabled · 0 unplaced



HitLight placeholder Visual substitute · Basic LED PAR RGBDim

PAR Light · Standard mode · 4 ch · category symbol

7 physical · 7 plotted

0 disabled · 0 unplaced

HitLight

Stadthalle Krone Bautzen · Documented rig · room assignment unverified

SYMBOL LEGEND · Documented rig · room assignment unverified

HitLight · Stadthalle Krone Bautzen

Steinstraße 9, 02625, Bautzen, Germany

DWG HL · METRIC

Drawn HitLight

Generated from the saved show

SOURCE 18edc552c583

GENERAL NOTES

1. Source-based lighting plan. Confirm the current rig with the venue.
2. PARTIAL: included fixtures are not a full physical-unit census.
3. DMX PATCH WITHHELD: provisional or unchecked addresses are not published.
4. The reconstruction retains its documented coverage and geometry assumptions; confirm the current setup with the venue.

HitLight

DMX PATCH

19 FIXTURES · 0 UNIVERSES

Fixture / name	Manufacturer / model	Mode	Ch	DMX	Range	Position / mount	Status / notes
UNPATCHED / INVALID							
F001 · CameoZenitW300 · 7	Cameo / ZENIT W300	8 CH User- Calibrated ...	8	WITHHELD	TBC	UNPLACED	Enabled
F002 · CameoZenitW300 · 8	Cameo / ZENIT W300	8 CH User- Calibrated ...	8	WITHHELD	TBC	UNPLACED	Enabled
F003 · CameoZenitW300 · 9	Cameo / ZENIT W300	8 CH User- Calibrated ...	8	WITHHELD	TBC	UNPLACED	Enabled
F004 · CameoZenitW300 · 10	Cameo / ZENIT W300	8 CH User- Calibrated ...	8	WITHHELD	TBC	UNPLACED	Enabled
F005 · CameoZenitW300 · 11	Cameo / ZENIT W300	8 CH User- Calibrated ...	8	WITHHELD	TBC	UNPLACED	Enabled
F006 · CameoZenitW300 · 12	Cameo / ZENIT W300	8 CH User- Calibrated ...	8	WITHHELD	TBC	UNPLACED	Enabled
F007 · PLACEHOLDER · CameoF2TPO ...	HitLight placeholder / Visual substitute ...	Default	1	WITHHELD	TBC	UNPLACED	Enabled
F008 · PLACEHOLDER · CameoF2TPO ...	HitLight placeholder / Visual substitute ...	Default	1	WITHHELD	TBC	UNPLACED	Enabled
F009 · PLACEHOLDER · CameoF2TPO ...	HitLight placeholder / Visual substitute ...	Default	1	WITHHELD	TBC	UNPLACED	Enabled
F010 · PLACEHOLDER · CameoF2TPO ...	HitLight placeholder / Visual substitute ...	Default	1	WITHHELD	TBC	UNPLACED	Enabled
F011 · PLACEHOLDER · CameoF2TPO ...	HitLight placeholder / Visual substitute ...	Default	1	WITHHELD	TBC	UNPLACED	Enabled
F012 · PLACEHOLDER · CameoF2TPO ...	HitLight placeholder / Visual substitute ...	Default	1	WITHHELD	TBC	UNPLACED	Enabled
F013 · PLACEHOLDER · FLASHLEDPar...	HitLight placeholder / Visual substitute ...	Standard mode	4	WITHHELD	TBC	UNPLACED	Enabled
F014 · PLACEHOLDER · FLASHLEDPar...	HitLight placeholder / Visual substitute ...	Standard mode	4	WITHHELD	TBC	UNPLACED	Enabled
F015 · PLACEHOLDER · FLASHLEDPar...	HitLight placeholder / Visual substitute ...	Standard mode	4	WITHHELD	TBC	UNPLACED	Enabled
F016 · PLACEHOLDER · FLASHLEDPar...	HitLight placeholder / Visual substitute ...	Standard mode	4	WITHHELD	TBC	UNPLACED	Enabled
F017 · PLACEHOLDER · FLASHLEDPar...	HitLight placeholder / Visual substitute ...	Standard mode	4	WITHHELD	TBC	UNPLACED	Enabled
F018 · PLACEHOLDER · FLASHLEDPar...	HitLight placeholder / Visual substitute ...	Standard mode	4	WITHHELD	TBC	UNPLACED	Enabled
F019 · PLACEHOLDER · FLASHLEDPar...	HitLight placeholder / Visual substitute ...	Standard mode	4	WITHHELD	TBC	UNPLACED	Enabled

No patched universes

Stadthalle Krone Bautzen · Documented rig · room assignment unverified

DMX PATCH · Documented rig · room assignment unverified

HitLight · Stadthalle Krone Bautzen

Steinstraße 9, 02625, Bautzen, Germany

DWG HL · METRIC

Drawn HitLight

Generated from the saved show

SOURCE 18edc552c583

VALIDATION APPENDIX

WARNING · PATCH_WITHHELD

DMX patch facts are withheld pending source verification. This planning document cannot be used for hardware output.

Objects: — · Remediation: correct the saved show data and regenerate.

ERROR · STAGE_DIMENSIONS_UNCONFIRMED

Confirm the stage dimensions before producing a final technical document.

Objects: 68B4F0DC-AD45-401F-9F11-E38E4F29E733 · Remediation: correct the saved show data and regenerate.

WARNING · TITLE_METADATA_INCOMPLETE

Some professional title-block metadata is missing; the document will show an em dash.

Objects: a9480176d178926c8c984212 · Remediation: correct the saved show data and regenerate.

HitLight

VENUE & DRAWING SOURCES

Stadthalle Krone Bautzen

Documented rig · room assignment unverified · Unverified source documents

Steinstraße 9, 02625, Bautzen, DE

https://www.stadthalle-bautzen.de/

Sources checked 2026-10-23

Symbols: HitLight-owned category artwork. No manufacturer model geometry or original source pages included.

Source-based reconstruction. Confirm the current installation and equipment availability with the venue.

Scale, fixture positions, mounting heights and aiming may include estimates; this is not a rigging specification.

Provisional fixture matches are labelled as placeholders. The recorded subset is not a complete physical inventory.

DMX addresses are withheld from public plans until their exact source patch is reconciled.

The reconstruction retains its documented coverage and geometry assumptions; confirm the current setup with the venue.

Official venue information: https://www.stadthalle-bautzen.de/ · checked 2026-10-19

Physical venue location: https://www.stadthalle-bautzen.de/bautzener-sportlerball/ · checked 2026-10-23

Lichttechnik-DMX-Patch.pdf: https://www.stadthalle-bautzen.de/wp-content/uploads/2026/03/Lichttechnik-DMX-Patch.pdf · checked 2026-10-19

10.-Krone-Bautzen-Haustechnik.pdf: https://www.stadthalle-bautzen.de/wp-content/uploads/2026/03/10.-Krone-Bautzen-Haustechnik.pdf · checked 2026-10-19

Venue technical reference: https://www.stadthalle-bautzen.de/wp-content/uploads/2026/03/Stadthalle-Krone-Bautzen-Anfahrt-und-Parken.pdf · checked 2026-10-19

Venue technical reference: https://www.stadthalle-bautzen.de/wp-content/uploads/2022/02/6-Bautzen-Sicherheitsbestimmungen-Veranstaltungen.pdf · checked 2026-10-19

Public venue page: https://www.hitlight.app/venues/germany/stadthalle-krone-bautzen-a9480176

HitLight