
UPSTAGE ↑

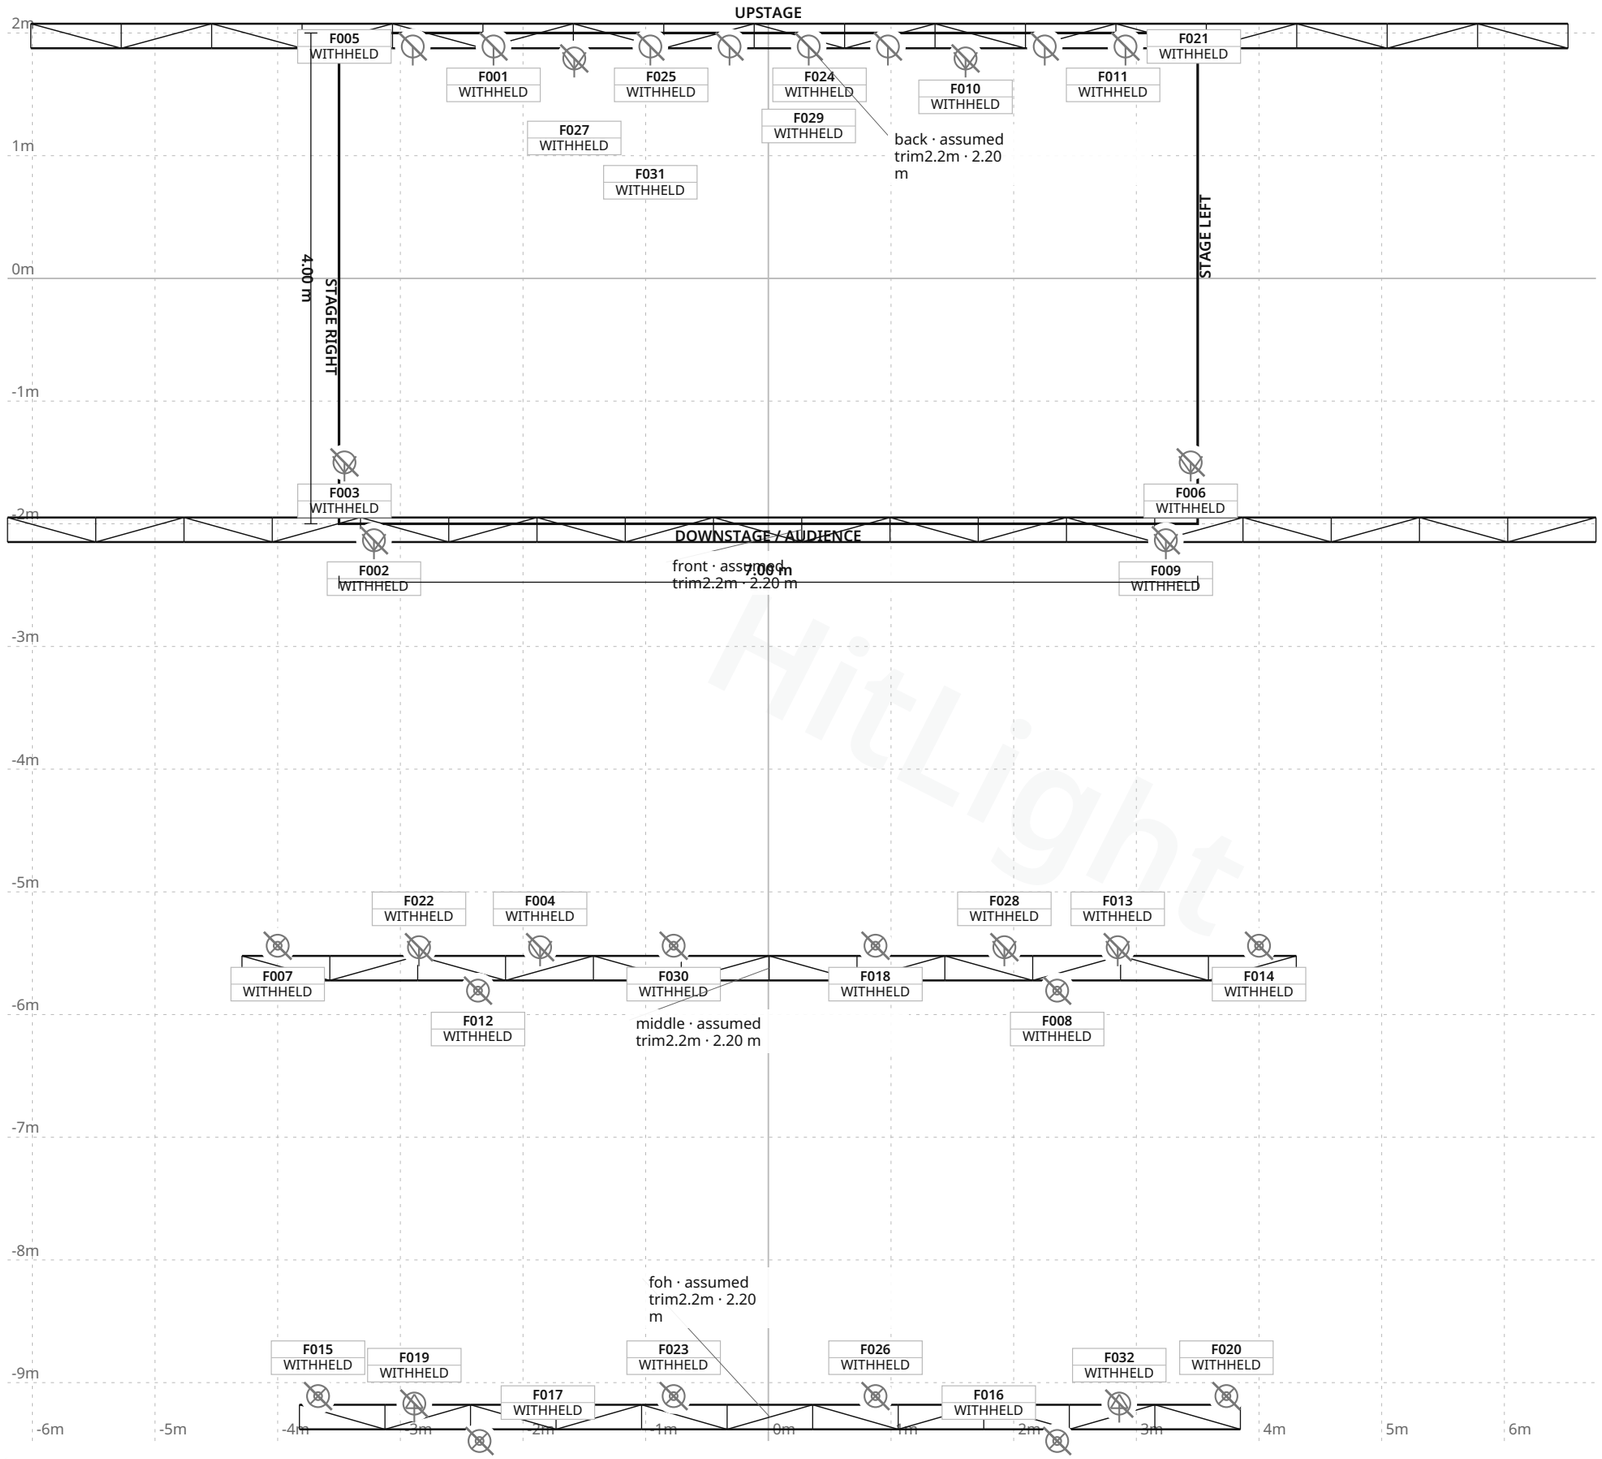

FIXTURE LEGEND

- **Source Four jr** Zoom — Profile Spot · 2×
- **CLF Hera** — PAR Light · 8×
- **PixMob Ball 66cm** / Pluto Ball (conflicting plot identity) — Effect · 12×
- **Selecon Acclaim** Fresnel 650W — Spot Light · 10×

Stage 7.00 m W × 4.00 m D · Grid 1 m

Kulturhuset Najaden · Foajéscenen

LIGHT PLOT · PLAN · Foajéscenen

HitLight · Kulturhuset Najaden

Kulturhuset Najaden, 302 90, Halmstad, Sweden

DWG HL · SCALE 1:50 · metric · PRINT AT 100%

Drawn HitLight

Generated from the saved show

SOURCE aed52397dfc7

SYMBOL LEGEND

4 TYPES · 32 FIXTURES · COLOUR BY TYPE



ETC Source Four jr Zoom

Profile Spot · Unverified · TBC ch · category symbol

2 physical · 2 plotted

2 disabled · 0 unplaced



Unverified source fixture CLF Hera

PAR Light · Unverified · TBC ch · category symbol

8 physical · 8 plotted

8 disabled · 0 unplaced



Unverified source fixture PixMob Ball 66cm / Pluto Ball (conflicting plot identity)

Effect · Unverified · TBC ch · category symbol

12 physical · 12 plotted

12 disabled · 0 unplaced



Unverified source fixture Selecon Acclaim Fresnel 650W

Spot Light · Unverified · TBC ch · category symbol

10 physical · 10 plotted

10 disabled · 0 unplaced

HitLight

Kulturhuset Najaden · Foajéscenen

SYMBOL LEGEND · Foajéscenen

HitLight · Kulturhuset Najaden

Kulturhuset Najaden, 302 90, Halmstad, Sweden

DWG HL · METRIC

Drawn HitLight

Generated from the saved show

SOURCE aed52397dfc7

GENERAL NOTES

1. Source-based lighting plan. Confirm the current rig with the venue.
2. PARTIAL: included fixtures are not a full physical-unit census.
3. DMX PATCH WITHHELD: provisional or unchecked addresses are not published.
4. Foajescenen title explicitly matches selected room. Chosen7x4m stage scaling follows plot.18m longitudinal span conflicts separate11.8x12.6x2.65m room entry; visual depth estimated from stage scaling rather than certifying either. ...
5. 32 individually plotted source bodies; partial view, not a complete current installed census.

HitLight

STAGE ELEMENTS

NAME	TYPE	POSITION	TRIM / SIZE
back · assumed trim2.2m	trussStraight	X 0.25 m · Z -1.98 m	2.20 m · 12.53 m W × 0.20 m D
foh · assumed trim2.2m	trussStraight	X 0.01 m · Z 9.28 m	2.20 m · 7.67 m W × 0.20 m D
front · assumed trim2.2m	trussStraight	X 0.27 m · Z 2.05 m	2.20 m · 12.95 m W × 0.20 m D
middle · assumed trim2.2m	trussStraight	X 0.01 m · Z 5.62 m	2.20 m · 8.59 m W × 0.20 m D

HitLight

Kulturhuset Najaden · Foajéscenen

STAGE ELEMENTS · Foajéscenen

HitLight · Kulturhuset Najaden

Kulturhuset Najaden, 302 90, Halmstad, Sweden

DWG HL · METRIC

Drawn HitLight

Generated from the saved show

SOURCE aed52397dfc7

FIXTURE SCHEDULE

Fixture	Manufacturer / model	Position / mount	Mode / output
VISUAL PLANNING · DMX PATCH WITHHELD			
F001	Unverified source fixture / CLF Hera	back · assumed trim2.2m	Unverified · Output excluded
F002	Unverified source fixture / Selecon Acclaim Fresnel 650W	PLOTTED	Unverified · Output excluded
F003	Unverified source fixture / Selecon Acclaim Fresnel 650W	PLOTTED	Unverified · Output excluded
F004	Unverified source fixture / Selecon Acclaim Fresnel 650W	PLOTTED	Unverified · Output excluded
F005	Unverified source fixture / CLF Hera	back · assumed trim2.2m	Unverified · Output excluded
F006	Unverified source fixture / Selecon Acclaim Fresnel 650W	PLOTTED	Unverified · Output excluded
F007	Unverified source fixture / PixMob Ball 66cm / Pluto Ball (conflicting pl...	PLOTTED	Unverified · Output excluded
F008	Unverified source fixture / PixMob Ball 66cm / Pluto Ball (conflicting pl...	PLOTTED	Unverified · Output excluded
F009	Unverified source fixture / Selecon Acclaim Fresnel 650W	PLOTTED	Unverified · Output excluded
F010	Unverified source fixture / Selecon Acclaim Fresnel 650W	PLOTTED	Unverified · Output excluded
F011	Unverified source fixture / CLF Hera	back · assumed trim2.2m	Unverified · Output excluded
F012	Unverified source fixture / PixMob Ball 66cm / Pluto Ball (conflicting pl...	PLOTTED	Unverified · Output excluded
F013	Unverified source fixture / Selecon Acclaim Fresnel 650W	PLOTTED	Unverified · Output excluded
F014	Unverified source fixture / PixMob Ball 66cm / Pluto Ball (conflicting pl...	PLOTTED	Unverified · Output excluded
F015	Unverified source fixture / PixMob Ball 66cm / Pluto Ball (conflicting pl...	PLOTTED	Unverified · Output excluded
F016	Unverified source fixture / PixMob Ball 66cm / Pluto Ball (conflicting pl...	PLOTTED	Unverified · Output excluded
F017	Unverified source fixture / PixMob Ball 66cm / Pluto Ball (conflicting pl...	PLOTTED	Unverified · Output excluded
F018	Unverified source fixture / PixMob Ball 66cm / Pluto Ball (conflicting pl...	PLOTTED	Unverified · Output excluded
F019	ETC / Source Four jr Zoom	PLOTTED	Unverified · Output excluded
F020	Unverified source fixture / PixMob Ball 66cm / Pluto Ball (conflicting pl...	PLOTTED	Unverified · Output excluded

Planning reference only. Confirm installed modes and patch with the venue.

Kulturhuset Najaden · Foajéscenen

FIXTURE SCHEDULE · Foajéscenen

HitLight · Kulturhuset Najaden

Kulturhuset Najaden, 302 90, Halmstad, Sweden

DWG HL · METRIC

Drawn HitLight

Generated from the saved show

SOURCE aed52397dfc7

FIXTURE SCHEDULE · CONTINUED

Fixture	Manufacturer / model	Position / mount	Mode / output
VISUAL PLANNING · DMX PATCH WITHHELD			
F021	Unverified source fixture / CLF Hera	back · assumed trim2.2m	Unverified · Output excluded
F022	Unverified source fixture / Selecon Acclaim Fresnel 650W	PLOTTED	Unverified · Output excluded
F023	Unverified source fixture / PixMob Ball 66cm / Pluto Ball (conflicting pl…	PLOTTED	Unverified · Output excluded
F024	Unverified source fixture / CLF Hera	back · assumed trim2.2m	Unverified · Output excluded
F025	Unverified source fixture / CLF Hera	back · assumed trim2.2m	Unverified · Output excluded
F026	Unverified source fixture / PixMob Ball 66cm / Pluto Ball (conflicting pl…	PLOTTED	Unverified · Output excluded
F027	Unverified source fixture / Selecon Acclaim Fresnel 650W	PLOTTED	Unverified · Output excluded
F028	Unverified source fixture / Selecon Acclaim Fresnel 650W	PLOTTED	Unverified · Output excluded
F029	Unverified source fixture / CLF Hera	back · assumed trim2.2m	Unverified · Output excluded
F030	Unverified source fixture / PixMob Ball 66cm / Pluto Ball (conflicting pl…	PLOTTED	Unverified · Output excluded
F031	Unverified source fixture / CLF Hera	back · assumed trim2.2m	Unverified · Output excluded
F032	ETC / Source Four jr Zoom	PLOTTED	Unverified · Output excluded

Planning reference only. Confirm installed modes and patch with the venue.

VALIDATION APPENDIX

WARNING · PATCH_WITHHELD

DMX patch facts are withheld pending source verification. This planning document cannot be used for hardware output.

Objects: — · Remediation: review the source facts and regenerate.

ERROR · STAGE_DIMENSIONS_UNCONFIRMED

Confirm the stage dimensions before producing a final technical document.

Objects: Foajéscenen · Remediation: review the source facts and regenerate.

WARNING · MODE_UNVERIFIED

DMX modes are unverified; output remains excluded.

Objects: F001–F032 · Remediation: review the source facts and regenerate.

WARNING · FIXTURE_DISABLED

Fixtures are disabled for this visual planning reconstruction.

Objects: F001–F032 · Remediation: review the source facts and regenerate.

WARNING · TITLE_METADATA_INCOMPLETE

Some professional title-block metadata is missing; the document will show an em dash.

Objects: aa4ad1308acbe8e54551629f · Remediation: review the source facts and regenerate.

HitLight

VENUE & DRAWING SOURCES

Kulturhuset Najaden

Foajéscenen · Published reference (rig unverified)

Kulturhuset Najaden, 302 90, Halmstad, SE

https://www.halmstad.se/upplevaochgora/kultur/kulturhusetnajaden

Sources checked 2026-10-19

Generated by HitLight from the saved published venue rig. Source attribution and reconstruction limitations are retained below.

Symbols: HitLight-owned category artwork. No manufacturer model geometry or original source pages included.

Foajescenen title explicitly matches selected room. Chosen7x4m stage scaling follows plot.18m longitudinal span conflicts separate11.8x12.6x2.65m room entry; visual depth estimated from stage scaling rather than certifying either. Low2.2m trim is a conservative visual guess under2.65m alternative; other Konsertsal height not transferred. Second2022 plot differs from first; preserve selected dated layout. PixMob/Pluto ball identity differs between plots; globes are labelled substitutes.

32 individually plotted source bodies; partial view, not a complete current installed census.

See the current legend and fixture schedule for fixture coverage. Original manufacturer models/optical and motion fidelity are not certified.

All fixtures disabled/unpatched. Display modes do not establish installed personalities, circuits or DMX addresses; mounts/focus/currentness remain unverified.

See the current public 3D view for available display models and the fixture schedule for source identities. Editable copies retain labelled no-output catalogue bodies. No original drawing or manufacturer-model redistribution rights granted.

Partial source-based planning reconstruction; the current installation and complete fixture census are unverified.

Source-matched catalogue bodies are shown where available. Unresolved source identities remain labelled visual markers. Installed modes and DMX patch require verification; visual-only fixtures remain excluded from output.

Exact available catalogue display bodies are restored through verified immutable references. Fixture identities, installed modes, patch and output verification are unchanged; original source qualifications remain authoritative.

HitLight

VENUE & DRAWING SOURCES

Foajescenen title explicitly matches selected room. Chosen7x4m stage scaling follows plot.18m longitudinal span conflicts separate11.8x12.6x2.65m room entry; visual depth estimated from stage scaling rather than certifying either. Low2.2m trim is a conservative visual guess under2.65m alternative; other Konsertsal height not transferred. Second2022 plot differs from first; preserve selected dated layout. PixMob/Pluto ball identity differs between plots; globes are labelled substitutes.

32 individually plotted source bodies; partial view, not a complete current installed census.

See the current legend and fixture schedule for fixture coverage. Original manufacturer models/optical and motion fidelity are not certified.

All fixtures disabled/unpatched. Display modes do not establish installed personalities, circuits or DMX addresses; mounts/focus/currentness remain unverified.

See the current public 3D view for available display models and the fixture schedule for source identities. Editable copies retain labelled no-output catalogue bodies. No original drawing or manufacturer-model redistribution rights granted.

Generated from the saved published HitLight layout; fixture positions and room geometry are unchanged. Not an official venue drawing.

Partial source-based planning reconstruction; the current installation and complete fixture census are unverified.

Source-matched catalogue bodies are shown where available. Unresolved source identities remain labelled visual markers. Installed modes and DMX patch require verification; visual-only fixtures remain excluded from output.

Output remains excluded for visual-only fixtures. Catalogue identity does not verify installed modes, addresses or the current installation.

Exact available catalogue display bodies are restored through verified immutable references. Fixture identities, installed modes, patch and output verification are unchanged; original source qualifications remain authoritative.

Foajescen - Top A3 20221003.pdf: https://scenrum.se/application/handling/5859caf3-9d2f-4032-8c1e-5a7e713174d2/laddaner · checked 2026-10-19

Published venue information: https://scenrum.se/application/spelplats/4ab0a18f-2cbd-dcc6-1af1-3a033695f0fa · checked 2026-10-19

Public venue page: https://www.hitlight.app/venues/sweden/kulturhuset-najaden-aa4ad130

HitLight