
UPSTAGE

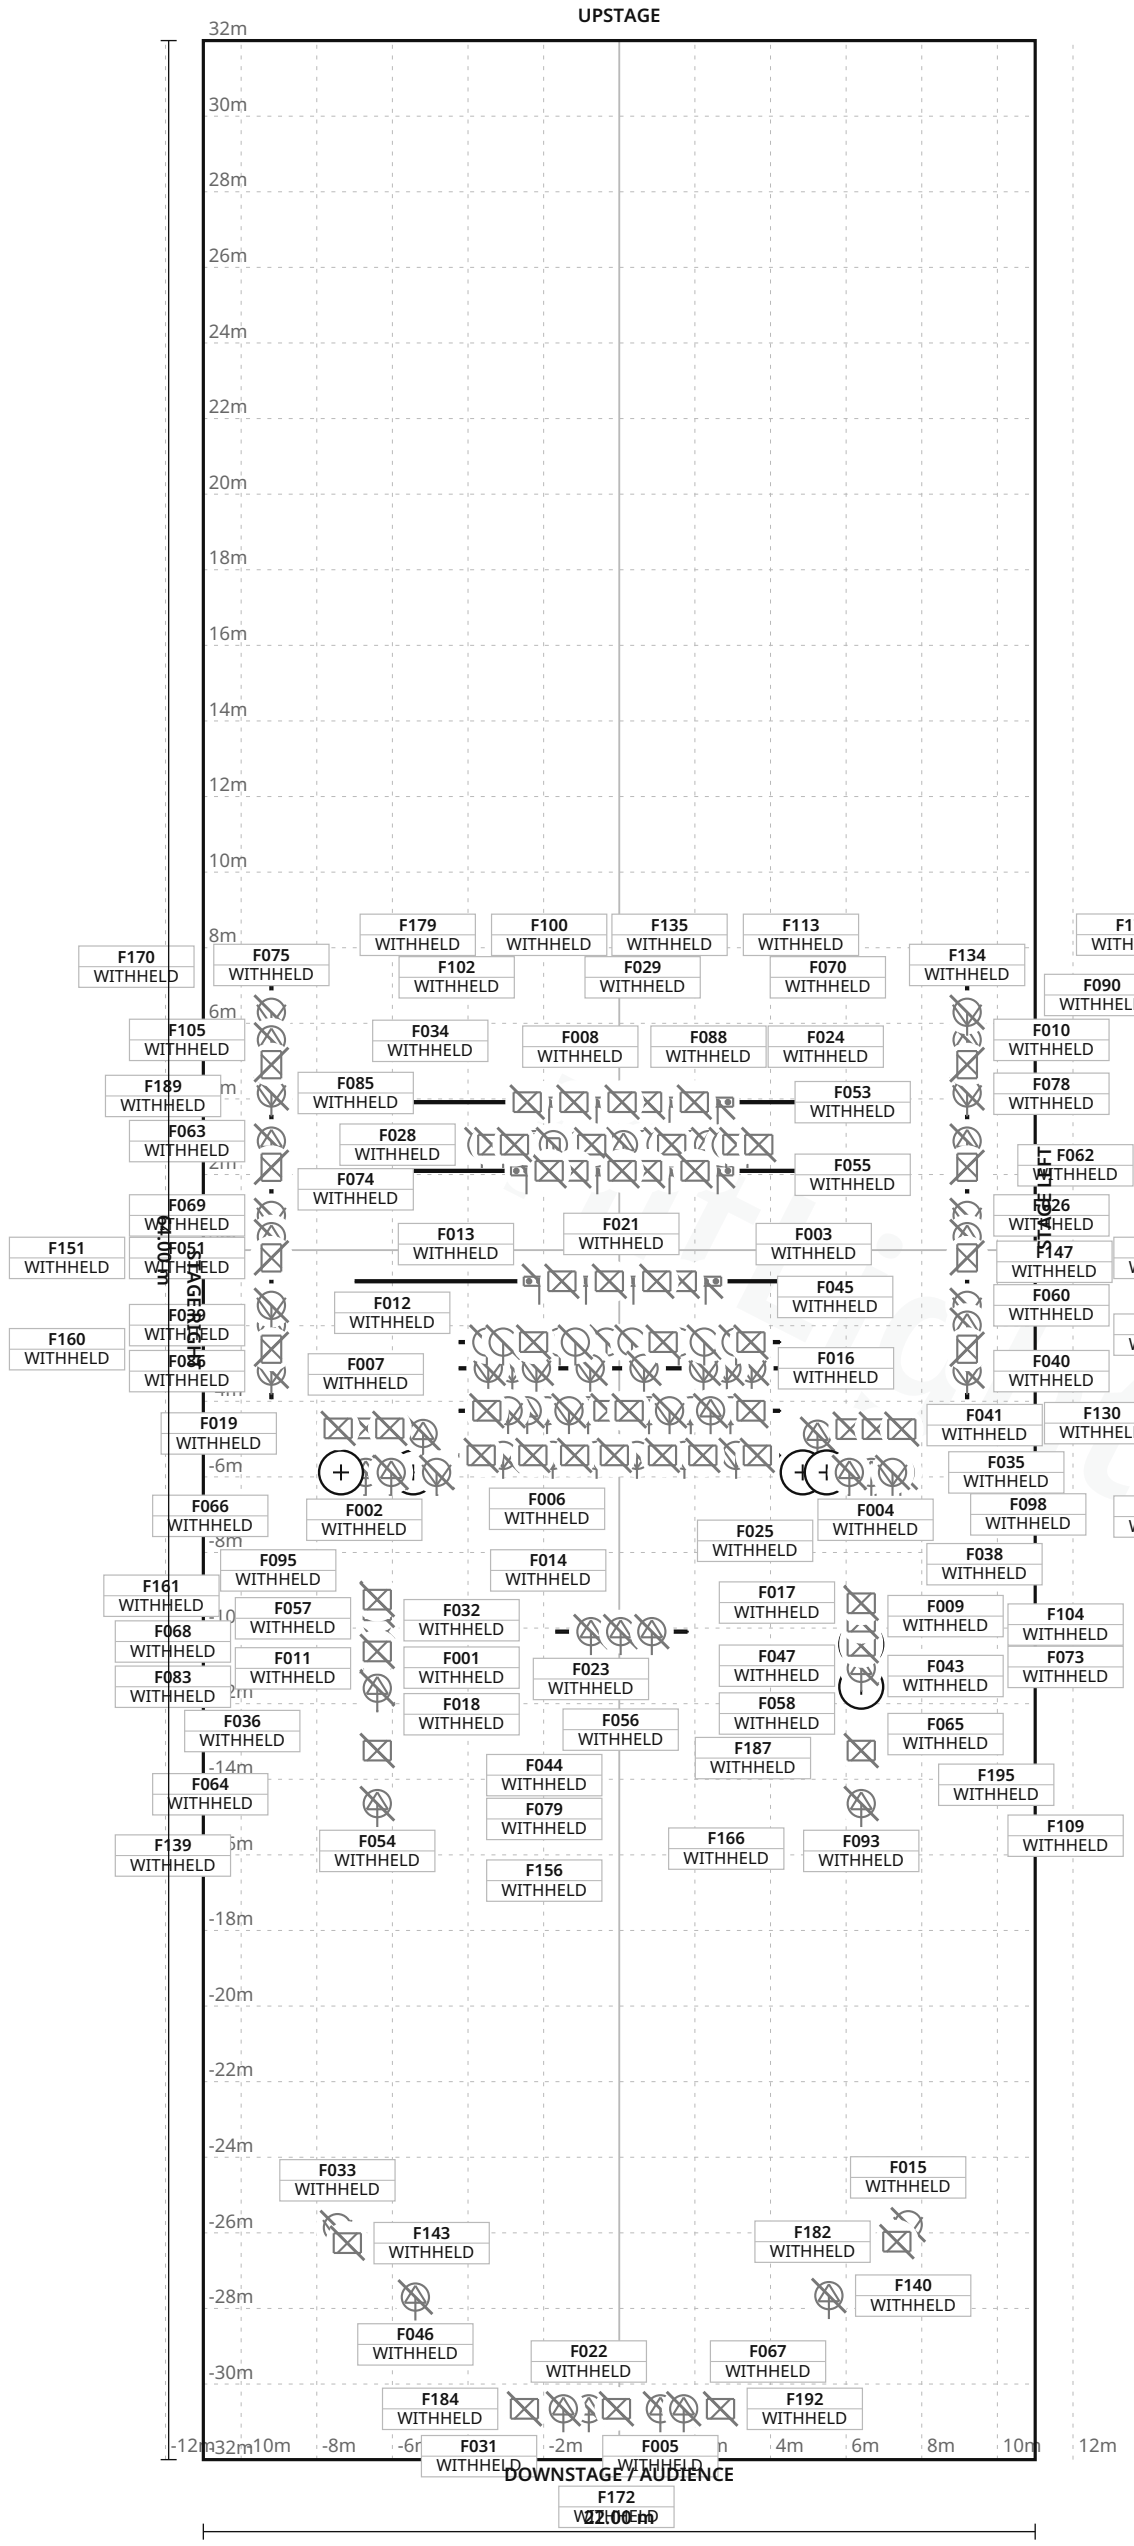

FIXTURE LEGEND

- **DS205** — Profile Spot · 5×
- **Source Four 26** — Profile Spot · 16×
- **Source Four Zoom** — 15-30 — Spot Light · 1×
- **Flood 1kW** — PAR Light · 19×
- **PC 1kW** — Spot Light · 6×
- **PC 2kW** — Spot Light · 54×
- **Robin 600** — LEDWash — Moving Head · 3×
- **Robin Forte** — Profile Spot · 3×
- **Robin T1 Profile** — Profile Spot · 5×
- **ADB DN 205 1.2kW** — follow spot zoom 9-20 — Other · 2×
- **ADB DN 205 2kW** — zoom 10-22 — Profile Spot · 2×
- **ADB DS205** — Other · 1×
- **ADB F201S** — Spot Light · 2×
- **ADB WARP 800W** — zoom 12-30 — Profile Spot · 6×
- **ETC Source Four** — Zoom 15-30 — Other · 1×
- **Flood 1kW** — Other · 9×
- **LOW VOLTAGE 1kW** — unit — Other · 23×
- **LOW VOLTAGE 500W** — follow spot — Other · 2×
- **PC 2kW** — Other · 4×
- **Profile Spot** — Profile Spot · 2×
- **Robert Juliet** — 710SX 2.5kW zoom 10-25 — Other · 3×
- **Strand SL 600W** — 26deg profile — Profile Spot · 4×
- **Svoboda** — low-voltage 9x250W ramp (Svoboda rampa) — LED Bar · 12×
- **Svoboda** — low-voltage 9x250W ramp (Svoboda rampa) — Other · 14×
- **Unresolved** — fixture identity — Other · 6×

Stage 22.00 m W × 64.00 m D · Grid 1 m

102 fixture labels omitted in this view due to crowding · see DMX patch

Stavovské divadlo · Main room

LIGHT PLOT · PLAN · Main room

HitLight · Stavovské divadlo

Praha, Czechia

DWG HL · SCALE 1:200 · metric · PRINT AT 100%

Drawn HitLight

Generated from the saved show

SOURCE f7cc6d4ec20f

SYMBOL LEGEND

25 TYPES · 205 FIXTURES · COLOUR BY TYPE



ADB DS205

Profile Spot · Unverified · TBC ch · category symbol

5 physical · 5 plotted

5 disabled · 0 unplaced



ETC Source Four 26

Profile Spot · Unverified · TBC ch · category symbol

16 physical · 16 plotted

16 disabled · 0 unplaced



ETC Source Four Zoom 15-30

Spot Light · Unverified · TBC ch · category symbol

1 physical · 1 plotted

1 disabled · 0 unplaced



Generic Flood 1kW

PAR Light · Unverified · TBC ch · category symbol

19 physical · 19 plotted

19 disabled · 0 unplaced



Generic PC 1kW

Spot Light · Unverified · TBC ch · category symbol

6 physical · 6 plotted

6 disabled · 0 unplaced



Generic PC 2kW

Spot Light · Unverified · TBC ch · category symbol

54 physical · 54 plotted

54 disabled · 0 unplaced



Robe Lighting Robin 600 LEDWash

Moving Head · Unverified · TBC ch · category symbol

3 physical · 3 plotted

3 disabled · 0 unplaced



Robe Lighting Robin Forte

Profile Spot · Unverified · TBC ch · category symbol

3 physical · 3 plotted

3 disabled · 0 unplaced

Stavovské divadlo · Main room

SYMBOL LEGEND · Main room

HitLight · Stavovské divadlo

Praha, Czechia

DWG HL · METRIC

Drawn HitLight

Generated from the saved show

SOURCE f7cc6d4ec20f

SYMBOL LEGEND · CONTINUED

25 TYPES · 205 FIXTURES · COLOUR BY TYPE



Robe Lighting Robin T1 Profile

Profile Spot · Unverified · TBC ch · category symbol

5 physical · 5 plotted

5 disabled · 0 unplaced



Unverified source fixture ADB DN 205 1.2kW follow spot zoom 9-20

Other · Unverified · TBC ch · category symbol

2 physical · 2 plotted

2 disabled · 0 unplaced



Unverified source fixture ADB DN 205 2kW zoom 10-22

Profile Spot · Unverified · TBC ch · category symbol

2 physical · 2 plotted

2 disabled · 0 unplaced



Unverified source fixture ADB DS205

Other · Unverified · TBC ch · category symbol

1 physical · 1 plotted

1 disabled · 0 unplaced



Unverified source fixture ADB F201S

Spot Light · Unverified · TBC ch · category symbol

2 physical · 2 plotted

2 disabled · 0 unplaced



Unverified source fixture ADB WARP 800W zoom 12-30

Profile Spot · Unverified · TBC ch · category symbol

6 physical · 6 plotted

6 disabled · 0 unplaced



Unverified source fixture ETC Source Four Zoom 15-30

Other · Unverified · TBC ch · category symbol

1 physical · 1 plotted

1 disabled · 0 unplaced



Unverified source fixture Flood 1kW

Other · Unverified · TBC ch · category symbol

9 physical · 9 plotted

9 disabled · 0 unplaced

Stavovské divadlo · Main room

SYMBOL LEGEND · Main room

HitLight · Stavovské divadlo

Praha, Czechia

DWG HL · METRIC

Drawn HitLight

Generated from the saved show

SOURCE f7cc6d4ec20f

SYMBOL LEGEND · CONTINUED



Unverified source fixture LOW VOLTAGE 1kW unit

Other · Unverified · TBC ch · category symbol

23 physical · 23 plotted

23 disabled · 0 unplaced



Unverified source fixture LOW VOLTAGE 500W follow spot

Other · Unverified · TBC ch · category symbol

2 physical · 2 plotted

2 disabled · 0 unplaced



Unverified source fixture PC 2kW

Other · Unverified · TBC ch · category symbol

4 physical · 4 plotted

4 disabled · 0 unplaced



Unverified source fixture Profile Spot

Profile Spot · Unverified · TBC ch · category symbol

2 physical · 2 plotted

2 disabled · 0 unplaced



Unverified source fixture Robert Juliet 710SX 2.5kW zoom 10-25

Other · Unverified · TBC ch · category symbol

3 physical · 3 plotted

3 disabled · 0 unplaced



Unverified source fixture Strand SL 600W 26deg profile

Profile Spot · Unverified · TBC ch · category symbol

4 physical · 4 plotted

4 disabled · 0 unplaced



Unverified source fixture Svoboda low-voltage 9x250W ramp (Svoboda rampa)

LED Bar · Unverified · TBC ch · category symbol

12 physical · 12 plotted

12 disabled · 0 unplaced



Unverified source fixture Svoboda low-voltage 9x250W ramp (Svoboda rampa)

Other · Unverified · TBC ch · category symbol

14 physical · 14 plotted

14 disabled · 0 unplaced



Unverified source fixture Unresolved fixture identity

Other · Unverified · TBC ch · category symbol

6 physical · 6 plotted

6 disabled · 0 unplaced

HitLight

GENERAL NOTES

1. Source-based lighting plan. Confirm the current rig with the venue.
2. PARTIAL: included fixtures are not a full physical-unit census.
3. DMX PATCH WITHHELD: provisional or unchecked addresses are not published.
4. Approximate planning view; not official venue paperwork or output-ready. Original HitLight symbols only; no source pages, OEM meshes, photos or logos. Original files remain private; modes and patch unverified.

HitLight

STAGE ELEMENTS

NAME	TYPE	POSITION	TRIM / SIZE
Bar 37/38 Svoboda ramp	pipe	X 0.00 m · Z -3.91 m	8.00 m · 14.00 m W × 0.05 m D
Bar 15/16 Svoboda ramp	pipe	X 0.00 m · Z 0.82 m	8.00 m · 14.00 m W × 0.05 m D
LX1 (T1)	pipe	X 0.06 m · Z 10.09 m	8.00 m · 3.50 m W × 0.05 m D
Portal bridge upper	pipe	X 0.00 m · Z 5.43 m	9.00 m · 8.50 m W × 0.05 m D
Portal bridge middle	pipe	X 0.00 m · Z 4.25 m	7.00 m · 8.50 m W × 0.05 m D
LX truss (WDMX2)	trussStraight	X 0.06 m · Z -2.79 m	8.00 m · 8.20 m W × 0.30 m D
Portal bridge bottom	pipe	X 0.00 m · Z 3.13 m	5.00 m · 8.50 m W × 0.05 m D
Bar 27/28 Svoboda ramp	pipe	X 0.00 m · Z -2.10 m	8.00 m · 14.00 m W × 0.05 m D
Second fl. side bridge R	pipe	X 9.20 m · Z -1.55 m	8.50 m · 11.00 m W × 0.05 m D
Portal bridge top band (RGBW)	pipe	X 0.00 m · Z 2.43 m	9.00 m · 8.50 m W × 0.05 m D
Second fl. side bridge L	pipe	X -9.20 m · Z -1.55 m	8.50 m · 11.00 m W × 0.05 m D

Stavovské divadlo · Main room

STAGE ELEMENTS · Main room

HitLight · Stavovské divadlo

Praha, Czechia

DWG HL · METRIC

Drawn HitLight

Generated from the saved show

SOURCE f7cc6d4ec20f

FIXTURE SCHEDULE

Fixture	Manufacturer / model	Position / mount	Mode / output
VISUAL PLANNING · DMX PATCH WITHHELD			
F001	ADB / DS205	PLOTTED	Unverified · Output excluded
F002	Generic / PC 2kW	PLOTTED	Unverified · Output excluded
F003	Generic / Flood 1kW	Portal bridge top band (RGBW)	Unverified · Output excluded
F004	Generic / PC 2kW	PLOTTED	Unverified · Output excluded
F005	Unverified source fixture / ADB DN 205 2kW zoom 10-22	PLOTTED	Unverified · Output excluded
F006	Generic / PC 2kW	Portal bridge middle	Unverified · Output excluded
F007	ETC / Source Four 26	PLOTTED	Unverified · Output excluded
F008	Generic / Flood 1kW	LX truss (WDMX2)	Unverified · Output excluded
F009	Unverified source fixture / Strand SL 600W 26deg profile	PLOTTED	Unverified · Output excluded
F010	ETC / Source Four 26	Second fl. side bridge R	Unverified · Output excluded
F011	Generic / PC 2kW	PLOTTED	Unverified · Output excluded
F012	ETC / Source Four 26	Portal bridge middle	Unverified · Output excluded
F013	Generic / Flood 1kW	Portal bridge top band (RGBW)	Unverified · Output excluded
F014	Generic / PC 2kW	PLOTTED	Unverified · Output excluded
F015	Generic / PC 2kW	PLOTTED	Unverified · Output excluded
F016	Generic / PC 2kW	Portal bridge bottom	Unverified · Output excluded
F017	Unverified source fixture / Profile Spot	PLOTTED	Unverified · Output excluded
F018	Generic / PC 2kW	PLOTTED	Unverified · Output excluded
F019	Unverified source fixture / Strand SL 600W 26deg profile	PLOTTED	Unverified · Output excluded
F020	ETC / Source Four 26	Portal bridge middle	Unverified · Output excluded

Planning reference only. Confirm installed modes and patch with the venue.

Fixture	Manufacturer / model	Position / mount	Mode / output
VISUAL PLANNING · DMX PATCH WITHHELD			
F021	Unverified source fixture / Svoboda low-voltage 9x250W ramp (Svoboda ramp...	Bar 15/16 Svoboda ramp	Unverified · Output excluded
F022	Unverified source fixture / ADB DN 205 2kW zoom 10-22	PLOTTED	Unverified · Output excluded
F023	Robe Lighting / Robin T1 Profile	LX1 (T1)	Unverified · Output excluded
F024	Robe Lighting / Robin 600 LEDWash	LX truss (WDMX2)	Unverified · Output excluded
F025	ETC / Source Four 26	Portal bridge middle	Unverified · Output excluded
F026	Generic / PC 2kW	Second fl. side bridge R	Unverified · Output excluded
F027	Generic / PC 2kW	Portal bridge bottom	Unverified · Output excluded
F028	Generic / Flood 1kW	LX truss (WDMX2)	Unverified · Output excluded
F029	Robe Lighting / Robin 600 LEDWash	LX truss (WDMX2)	Unverified · Output excluded
F030	Unverified source fixture / Svoboda low-voltage 9x250W ramp (Svoboda ramp...	Bar 15/16 Svoboda ramp	Unverified · Output excluded
F031	ADB / DS205	PLOTTED	Unverified · Output excluded
F032	Unverified source fixture / Strand SL 600W 26deg profile	PLOTTED	Unverified · Output excluded
F033	Generic / PC 2kW	PLOTTED	Unverified · Output excluded
F034	Unverified source fixture / Svoboda low-voltage 9x250W ramp (Svoboda ramp...	Bar 27/28 Svoboda ramp	Unverified · Output excluded
F035	ETC / Source Four 26	PLOTTED	Unverified · Output excluded
F036	Generic / PC 2kW	PLOTTED	Unverified · Output excluded
F037	Generic / PC 2kW	Portal bridge middle	Unverified · Output excluded
F038	Unverified source fixture / Strand SL 600W 26deg profile	PLOTTED	Unverified · Output excluded
F039	Unverified source fixture / ADB WARP 800W zoom 12-30	Second fl. side bridge L	Unverified · Output excluded
F040	Generic / PC 2kW	Second fl. side bridge R	Unverified · Output excluded

Planning reference only. Confirm installed modes and patch with the venue.

FIXTURE SCHEDULE · CONTINUED

Fixture	Manufacturer / model	Position / mount	Mode / output
VISUAL PLANNING · DMX PATCH WITHHELD			
F041	ETC / Source Four 26	PLOTTED	Unverified · Output excluded
F042	Unverified source fixture / Svoboda low-voltage 9x250W ramp (Svoboda ramp...	Bar 27/28 Svoboda ramp	Unverified · Output excluded
F043	Generic / PC 2kW	PLOTTED	Unverified · Output excluded
F044	Generic / PC 2kW	PLOTTED	Unverified · Output excluded
F045	Generic / PC 2kW	Portal bridge bottom	Unverified · Output excluded
F046	Unverified source fixture / ADB WARP 800W zoom 12-30	PLOTTED	Unverified · Output excluded
F047	Generic / PC 2kW	PLOTTED	Unverified · Output excluded
F048	Generic / PC 2kW	PLOTTED	Unverified · Output excluded
F049	Generic / PC 2kW	Portal bridge bottom	Unverified · Output excluded
F050	Generic / PC 1kW	Portal bridge upper	Unverified · Output excluded
F051	Generic / PC 2kW	Second fl. side bridge L	Unverified · Output excluded
F052	Generic / Flood 1kW	Portal bridge top band (RGBW)	Unverified · Output excluded
F053	Unverified source fixture / Svoboda low-voltage 9x250W ramp (Svoboda ramp...	Bar 37/38 Svoboda ramp	Unverified · Output excluded
F054	Robe Lighting / Robin T1 Profile	PLOTTED	Unverified · Output excluded
F055	Generic / Flood 1kW	Portal bridge top band (RGBW)	Unverified · Output excluded
F056	Robe Lighting / Robin T1 Profile	LX1 (T1)	Unverified · Output excluded
F057	Generic / PC 2kW	PLOTTED	Unverified · Output excluded
F058	Generic / PC 2kW	PLOTTED	Unverified · Output excluded
F059	Generic / Flood 1kW	Portal bridge top band (RGBW)	Unverified · Output excluded
F060	Generic / PC 2kW	Second fl. side bridge R	Unverified · Output excluded

Planning reference only. Confirm installed modes and patch with the venue.

FIXTURE SCHEDULE · CONTINUED

Fixture	Manufacturer / model	Position / mount	Mode / output
VISUAL PLANNING · DMX PATCH WITHHELD			
F061	Generic / Flood 1kW	Portal bridge top band (RGBW)	Unverified · Output excluded
F062	ETC / Source Four 26	Second fl. side bridge R	Unverified · Output excluded
F063	Unverified source fixture / ADB WARP 800W zoom 12-30	Second fl. side bridge L	Unverified · Output excluded
F064	Generic / PC 2kW	PLOTTED	Unverified · Output excluded
F065	Generic / PC 2kW	PLOTTED	Unverified · Output excluded
F066	Generic / PC 2kW	PLOTTED	Unverified · Output excluded
F067	ADB / DS205	PLOTTED	Unverified · Output excluded
F068	Generic / PC 2kW	PLOTTED	Unverified · Output excluded
F069	Generic / PC 2kW	Second fl. side bridge L	Unverified · Output excluded
F070	Robe Lighting / Robin Forte	LX truss (WDMX2)	Unverified · Output excluded
F071	Generic / PC 1kW	Portal bridge upper	Unverified · Output excluded
F072	Robe Lighting / Robin T1 Profile	LX1 (T1)	Unverified · Output excluded
F073	Generic / PC 2kW	PLOTTED	Unverified · Output excluded
F074	ETC / Source Four 26	Second fl. side bridge L	Unverified · Output excluded
F075	Generic / PC 2kW	Second fl. side bridge L	Unverified · Output excluded
F076	Generic / PC 2kW	Portal bridge bottom	Unverified · Output excluded
F077	Unverified source fixture / ADB F201S	Portal bridge bottom	Unverified · Output excluded
F078	Unverified source fixture / ADB WARP 800W zoom 12-30	Second fl. side bridge R	Unverified · Output excluded
F079	Generic / PC 2kW	PLOTTED	Unverified · Output excluded
F080	ETC / Source Four 26	PLOTTED	Unverified · Output excluded

Planning reference only. Confirm installed modes and patch with the venue.

FIXTURE SCHEDULE · CONTINUED

Fixture	Manufacturer / model	Position / mount	Mode / output
VISUAL PLANNING · DMX PATCH WITHHELD			
F081	Generic / PC 2kW	PLOTTED	Unverified · Output excluded
F082	Generic / PC 2kW	PLOTTED	Unverified · Output excluded
F083	ETC / Source Four Zoom 15-30	PLOTTED	Unverified · Output excluded
F084	Generic / PC 2kW	PLOTTED	Unverified · Output excluded
F085	Generic / PC 2kW	Second fl. side bridge L	Unverified · Output excluded
F086	Generic / PC 2kW	Second fl. side bridge L	Unverified · Output excluded
F087	ETC / Source Four 26	PLOTTED	Unverified · Output excluded
F088	Robe Lighting / Robin Forte	LX truss (WDMX2)	Unverified · Output excluded
F089	Generic / Flood 1kW	Portal bridge top band (RGBW)	Unverified · Output excluded
F090	Generic / PC 2kW	Second fl. side bridge R	Unverified · Output excluded
F091	Robe Lighting / Robin Forte	LX truss (WDMX2)	Unverified · Output excluded
F092	Unverified source fixture / Svoboda low-voltage 9x250W ramp (Svoboda ramp...	Bar 27/28 Svoboda ramp	Unverified · Output excluded
F093	Robe Lighting / Robin T1 Profile	PLOTTED	Unverified · Output excluded
F094	Generic / PC 2kW	Portal bridge middle	Unverified · Output excluded
F095	ETC / Source Four 26	PLOTTED	Unverified · Output excluded
F096	Generic / PC 1kW	Portal bridge upper	Unverified · Output excluded
F097	Generic / PC 2kW	Portal bridge middle	Unverified · Output excluded
F098	Generic / PC 2kW	PLOTTED	Unverified · Output excluded
F099	Generic / PC 1kW	Portal bridge upper	Unverified · Output excluded
F100	Unverified source fixture / Svoboda low-voltage 9x250W ramp (Svoboda ramp...	Bar 37/38 Svoboda ramp	Unverified · Output excluded

Planning reference only. Confirm installed modes and patch with the venue.

FIXTURE SCHEDULE · CONTINUED

Fixture	Manufacturer / model	Position / mount	Mode / output
VISUAL PLANNING · DMX PATCH WITHHELD			
F101	Unverified source fixture / Profile Spot	PLOTTED	Unverified · Output excluded
F102	Generic / Flood 1kW	LX truss (WDMX2)	Unverified · Output excluded
F103	Generic / PC 2kW	PLOTTED	Unverified · Output excluded
F104	Generic / PC 2kW	PLOTTED	Unverified · Output excluded
F105	ETC / Source Four 26	Second fl. side bridge L	Unverified · Output excluded
F106	Generic / PC 2kW	Portal bridge middle	Unverified · Output excluded
F107	Unverified source fixture / Svoboda low-voltage 9x250W ramp (Svoboda ramp...	Bar 27/28 Svoboda ramp	Unverified · Output excluded
F108	Generic / PC 2kW	PLOTTED	Unverified · Output excluded
F109	ADB / DS205	PLOTTED	Unverified · Output excluded
F110	Generic / Flood 1kW	Portal bridge top band (RGBW)	Unverified · Output excluded
F111	Generic / Flood 1kW	Portal bridge top band (RGBW)	Unverified · Output excluded
F112	Generic / Flood 1kW	LX truss (WDMX2)	Unverified · Output excluded
F113	Unverified source fixture / Svoboda low-voltage 9x250W ramp (Svoboda ramp...	Bar 37/38 Svoboda ramp	Unverified · Output excluded
F114	Generic / PC 2kW	PLOTTED	Unverified · Output excluded
F115	Unverified source fixture / Svoboda low-voltage 9x250W ramp (Svoboda ramp...	Bar 15/16 Svoboda ramp	Unverified · Output excluded
F116	Generic / Flood 1kW	Portal bridge top band (RGBW)	Unverified · Output excluded
F117	Unverified source fixture / Svoboda low-voltage 9x250W ramp (Svoboda ramp...	Bar 15/16 Svoboda ramp	Unverified · Output excluded
F118	Generic / PC 2kW	PLOTTED	Unverified · Output excluded
F119	Generic / PC 2kW	PLOTTED	Unverified · Output excluded
F120	Generic / PC 1kW	Portal bridge upper	Unverified · Output excluded

Planning reference only. Confirm installed modes and patch with the venue.

Stavovské divadlo · Main room

FIXTURE SCHEDULE · Main room

HitLight · Stavovské divadlo

Praha, Czechia

DWG HL · METRIC

Drawn HitLight

Generated from the saved show

SOURCE f7cc6d4ec20f

FIXTURE SCHEDULE · CONTINUED

Fixture	Manufacturer / model	Position / mount	Mode / output
VISUAL PLANNING · DMX PATCH WITHHELD			
F121	Generic / PC 2kW	PLOTTED	Unverified · Output excluded
F122	Generic / PC 2kW	PLOTTED	Unverified · Output excluded
F123	Generic / PC 1kW	Portal bridge upper	Unverified · Output excluded
F124	Generic / PC 2kW	Portal bridge middle	Unverified · Output excluded
F125	Generic / Flood 1kW	LX truss (WDMX2)	Unverified · Output excluded
F126	Generic / PC 2kW	Portal bridge bottom	Unverified · Output excluded
F127	ETC / Source Four 26	PLOTTED	Unverified · Output excluded
F128	Generic / Flood 1kW	Portal bridge top band (RGBW)	Unverified · Output excluded
F129	ETC / Source Four 26	Portal bridge middle	Unverified · Output excluded
F130	Unverified source fixture / ADB WARP 800W zoom 12-30	Second fl. side bridge R	Unverified · Output excluded
F131	Robe Lighting / Robin 600 LEDWash	LX truss (WDMX2)	Unverified · Output excluded
F132	ETC / Source Four 26	PLOTTED	Unverified · Output excluded
F133	Generic / Flood 1kW	LX truss (WDMX2)	Unverified · Output excluded
F134	Generic / PC 2kW	Second fl. side bridge R	Unverified · Output excluded
F135	Unverified source fixture / Svoboda low-voltage 9x250W ramp (Svoboda ramp...	Bar 37/38 Svoboda ramp	Unverified · Output excluded
F136	Unverified source fixture / ADB F201S	Portal bridge bottom	Unverified · Output excluded
F137	Generic / Flood 1kW	Portal bridge top band (RGBW)	Unverified · Output excluded
F138	Generic / Flood 1kW	Portal bridge top band (RGBW)	Unverified · Output excluded
F139	ADB / DS205	PLOTTED	Unverified · Output excluded
F140	Unverified source fixture / ADB WARP 800W zoom 12-30	PLOTTED	Unverified · Output excluded

Planning reference only. Confirm installed modes and patch with the venue.

Stavovské divadlo · Main room

FIXTURE SCHEDULE · Main room

HitLight · Stavovské divadlo

Praha, Czechia

DWG HL · METRIC

Drawn HitLight

Generated from the saved show

SOURCE f7cc6d4ec20f

FIXTURE SCHEDULE · CONTINUED

Fixture	Manufacturer / model	Position / mount	Mode / output
VISUAL PLANNING · DMX PATCH WITHHELD			
F141	Unverified source fixture / LOW VOLTAGE 1kW unit	PLOTTED	Unverified · Output excluded
F142	Unverified source fixture / Flood 1kW	LX truss (WDMX2)	Unverified · Output excluded
F143	Unverified source fixture / PC 2kW	PLOTTED	Unverified · Output excluded
F144	Unverified source fixture / LOW VOLTAGE 1kW unit	PLOTTED	Unverified · Output excluded
F145	Unverified source fixture / Flood 1kW	LX truss (WDMX2)	Unverified · Output excluded
F146	Unverified source fixture / Flood 1kW	LX truss (WDMX2)	Unverified · Output excluded
F147	Unverified source fixture / Unresolved fixture identity	PLOTTED	Unverified · Output excluded
F148	Unverified source fixture / LOW VOLTAGE 1kW unit	Portal bridge upper	Unverified · Output excluded
F149	Unverified source fixture / Flood 1kW	LX truss (WDMX2)	Unverified · Output excluded
F150	Unverified source fixture / PC 2kW	PLOTTED	Unverified · Output excluded
F151	Unverified source fixture / LOW VOLTAGE 1kW unit	Second fl. side bridge L	Unverified · Output excluded
F152	Unverified source fixture / ADB DN 205 1.2kW follow spot zoom 9-20	PLOTTED	Unverified · Output excluded
F153	Unverified source fixture / LOW VOLTAGE 1kW unit	Portal bridge upper	Unverified · Output excluded
F154	Unverified source fixture / LOW VOLTAGE 1kW unit	Portal bridge upper	Unverified · Output excluded
F155	Unverified source fixture / Unresolved fixture identity	PLOTTED	Unverified · Output excluded
F156	Unverified source fixture / LOW VOLTAGE 1kW unit	PLOTTED	Unverified · Output excluded
F157	Unverified source fixture / Svoboda low-voltage 9x250W ramp (Svoboda ramp...	Bar 27/28 Svoboda ramp	Unverified · Output excluded
F158	Unverified source fixture / Flood 1kW	Portal bridge top band (RGBW)	Unverified · Output excluded
F159	Unverified source fixture / Svoboda low-voltage 9x250W ramp (Svoboda ramp...	Bar 37/38 Svoboda ramp	Unverified · Output excluded
F160	Unverified source fixture / LOW VOLTAGE 1kW unit	Second fl. side bridge L	Unverified · Output excluded

Planning reference only. Confirm installed modes and patch with the venue.

Stavovské divadlo · Main room

FIXTURE SCHEDULE · Main room

HitLight · Stavovské divadlo

Praha, Czechia

DWG HL · METRIC

Drawn HitLight

Generated from the saved show

SOURCE f7cc6d4ec20f

FIXTURE SCHEDULE · CONTINUED

Fixture	Manufacturer / model	Position / mount	Mode / output
VISUAL PLANNING · DMX PATCH WITHHELD			
F161	Unverified source fixture / Unresolved fixture identity	PLOTTED	Unverified · Output excluded
F162	Unverified source fixture / LOW VOLTAGE 1kW unit	Portal bridge middle	Unverified · Output excluded
F163	Unverified source fixture / LOW VOLTAGE 1kW unit	Portal bridge upper	Unverified · Output excluded
F164	Unverified source fixture / Flood 1kW	Portal bridge top band (RGBW)	Unverified · Output excluded
F165	Unverified source fixture / Svoboda low-voltage 9x250W ramp (Svoboda ramp...	Bar 37/38 Svoboda ramp	Unverified · Output excluded
F166	Unverified source fixture / LOW VOLTAGE 1kW unit	PLOTTED	Unverified · Output excluded
F167	Unverified source fixture / Flood 1kW	LX truss (WDMX2)	Unverified · Output excluded
F168	Unverified source fixture / Svoboda low-voltage 9x250W ramp (Svoboda ramp...	Bar 37/38 Svoboda ramp	Unverified · Output excluded
F169	Unverified source fixture / Svoboda low-voltage 9x250W ramp (Svoboda ramp...	Bar 27/28 Svoboda ramp	Unverified · Output excluded
F170	Unverified source fixture / LOW VOLTAGE 1kW unit	Second fl. side bridge L	Unverified · Output excluded
F171	Unverified source fixture / LOW VOLTAGE 1kW unit	Second fl. side bridge R	Unverified · Output excluded
F172	Unverified source fixture / Robert Juliet 710SX 2.5kW zoom 10-25	PLOTTED	Unverified · Output excluded
F173	Unverified source fixture / Svoboda low-voltage 9x250W ramp (Svoboda ramp...	Bar 27/28 Svoboda ramp	Unverified · Output excluded
F174	Unverified source fixture / LOW VOLTAGE 1kW unit	Second fl. side bridge R	Unverified · Output excluded
F175	Unverified source fixture / LOW VOLTAGE 1kW unit	Portal bridge upper	Unverified · Output excluded
F176	Unverified source fixture / Svoboda low-voltage 9x250W ramp (Svoboda ramp...	Bar 27/28 Svoboda ramp	Unverified · Output excluded
F177	Unverified source fixture / LOW VOLTAGE 1kW unit	Second fl. side bridge R	Unverified · Output excluded
F178	Unverified source fixture / LOW VOLTAGE 500W follow spot	Portal bridge middle	Unverified · Output excluded
F179	Unverified source fixture / Svoboda low-voltage 9x250W ramp (Svoboda ramp...	Bar 37/38 Svoboda ramp	Unverified · Output excluded
F180	Unverified source fixture / Svoboda low-voltage 9x250W ramp (Svoboda ramp...	Bar 27/28 Svoboda ramp	Unverified · Output excluded

Planning reference only. Confirm installed modes and patch with the venue.

FIXTURE SCHEDULE · CONTINUED

Fixture	Manufacturer / model	Position / mount	Mode / output
VISUAL PLANNING · DMX PATCH WITHHELD			
F181	Unverified source fixture / LOW VOLTAGE 1kW unit	PLOTTED	Unverified · Output excluded
F182	Unverified source fixture / PC 2kW	PLOTTED	Unverified · Output excluded
F183	Unverified source fixture / LOW VOLTAGE 1kW unit	Portal bridge upper	Unverified · Output excluded
F184	Unverified source fixture / Robert Juliet 710SX 2.5kW zoom 10-25	PLOTTED	Unverified · Output excluded
F185	Unverified source fixture / Unresolved fixture identity	PLOTTED	Unverified · Output excluded
F186	Unverified source fixture / Svoboda low-voltage 9x250W ramp (Svoboda ramp...	Bar 15/16 Svoboda ramp	Unverified · Output excluded
F187	Unverified source fixture / ADB DS205	PLOTTED	Unverified · Output excluded
F188	Unverified source fixture / Svoboda low-voltage 9x250W ramp (Svoboda ramp...	Bar 15/16 Svoboda ramp	Unverified · Output excluded
F189	Unverified source fixture / LOW VOLTAGE 1kW unit	Second fl. side bridge L	Unverified · Output excluded
F190	Unverified source fixture / Flood 1kW	LX truss (WDMX2)	Unverified · Output excluded
F191	Unverified source fixture / Svoboda low-voltage 9x250W ramp (Svoboda ramp...	Bar 15/16 Svoboda ramp	Unverified · Output excluded
F192	Unverified source fixture / Robert Juliet 710SX 2.5kW zoom 10-25	PLOTTED	Unverified · Output excluded
F193	Unverified source fixture / LOW VOLTAGE 500W follow spot	Portal bridge middle	Unverified · Output excluded
F194	Unverified source fixture / PC 2kW	PLOTTED	Unverified · Output excluded
F195	Unverified source fixture / ETC Source Four Zoom 15-30	PLOTTED	Unverified · Output excluded
F196	Unverified source fixture / Svoboda low-voltage 9x250W ramp (Svoboda ramp...	Bar 37/38 Svoboda ramp	Unverified · Output excluded
F197	Unverified source fixture / LOW VOLTAGE 1kW unit	Second fl. side bridge R	Unverified · Output excluded
F198	Unverified source fixture / LOW VOLTAGE 1kW unit	PLOTTED	Unverified · Output excluded
F199	Unverified source fixture / LOW VOLTAGE 1kW unit	Portal bridge upper	Unverified · Output excluded
F200	Unverified source fixture / LOW VOLTAGE 1kW unit	Portal bridge middle	Unverified · Output excluded

Planning reference only. Confirm installed modes and patch with the venue.

Stavovské divadlo · Main room

FIXTURE SCHEDULE · Main room

HitLight · Stavovské divadlo

Praha, Czechia

DWG HL · METRIC

Drawn HitLight

Generated from the saved show

SOURCE f7cc6d4ec20f

FIXTURE SCHEDULE · CONTINUED

Fixture	Manufacturer / model	Position / mount	Mode / output
VISUAL PLANNING · DMX PATCH WITHHELD			
F201	Unverified source fixture / Unresolved fixture identity	PLOTTED	Unverified · Output excluded
F202	Unverified source fixture / Unresolved fixture identity	PLOTTED	Unverified · Output excluded
F203	Unverified source fixture / Svoboda low-voltage 9x250W ramp (Svoboda ramp...	Bar 15/16 Svoboda ramp	Unverified · Output excluded
F204	Unverified source fixture / Flood 1kW	Portal bridge top band (RGBW)	Unverified · Output excluded
F205	Unverified source fixture / ADB DN 205 1.2kW follow spot zoom 9-20	PLOTTED	Unverified · Output excluded

Planning reference only. Confirm installed modes and patch with the venue.

HitLight

VALIDATION APPENDIX

WARNING · PATCH_WITHHELD

DMX patch facts are withheld pending source verification. This planning document cannot be used for hardware output.

Objects: — · Remediation: review the source facts and regenerate.

WARNING · MODE_UNVERIFIED

DMX modes are unverified; output remains excluded.

Objects: F001–F205 · Remediation: review the source facts and regenerate.

WARNING · FIXTURE_DISABLED

Fixtures are disabled for this visual planning reconstruction.

Objects: F001–F205 · Remediation: review the source facts and regenerate.

WARNING · TITLE_METADATA_INCOMPLETE

Some professional title-block metadata is missing; the document will show an em dash.

Objects: ac2bb96afffbc8ef7a713741 · Remediation: review the source facts and regenerate.

HitLight

VENUE & DRAWING SOURCES

Stavovské divadlo

Main room · House rig

Praha, CZ

https://www.narodni-divadlo.cz/cs/sceny/stavovske-divadlo/jevistni-technologie

Sources checked 2026-11-03

Generated by HitLight from the reviewed partial Stavovské divadlo reconstruction. Venue sources are cited as facts; their original artwork remains private.

Symbols: HitLight-owned category artwork. No manufacturer model geometry or original source pages included.

Partial reconstruction from the venue’s lighting documentation; the currently installed rig and its complete fixture census are not verified.

ESTIMATED GEOMETRY: the documents give no complete scale or trim heights, so the stage size, fixture positions in metres and hanging heights are best-guess estimates, not measurements.

93 of 205 source-labelled fixture records retain unconfirmed exact installed identities or modes; original printed names and display substitutions remain qualified.

Modes and DMX addresses are unverified best guesses; check them with the venue before driving real fixtures.

205 records display 120 approximate public catalogue housings or labelled donors and 85 visual fallbacks. 19 display references use newly authored generic flood/PAR class housings. These do not identify installed products or verify wattage, optics, native DMX, dimming, rigging or hardware. Original source, geometry, mode, patch and output-exclusion qualifications remain.

5 existing DS205 display references use its repaired original public body. Fixture records, native controls, source/donor labels, disabled/unpatched state and stored placements/mounts are unchanged. DN205 and generic ADB labels remain visual substitutes. Small details are estimated; installed identity, source currency and geometry remain unverified.

Approximate planning view; not official venue paperwork or output-ready. Original HitLight symbols only; no source pages, OEM meshes, photos or logos. Original files remain private; modes and patch unverified.

Fixture plot original: https://media.narodni-divadlo.cz/11302/1750931766-techrider-std_cz.pdf · checked 2026-11-03

Official venue/technical source page: https://www.narodni-divadlo.cz/cs/sceny/stavovske-divadlo/jevistni-technologie · checked 2026-11-03

Public venue page: https://www.hitlight.app/venues/czechia/stavovske-divadlo-ac2bb96a

HitLight | hitlight.app