
UPSTAGE ↑

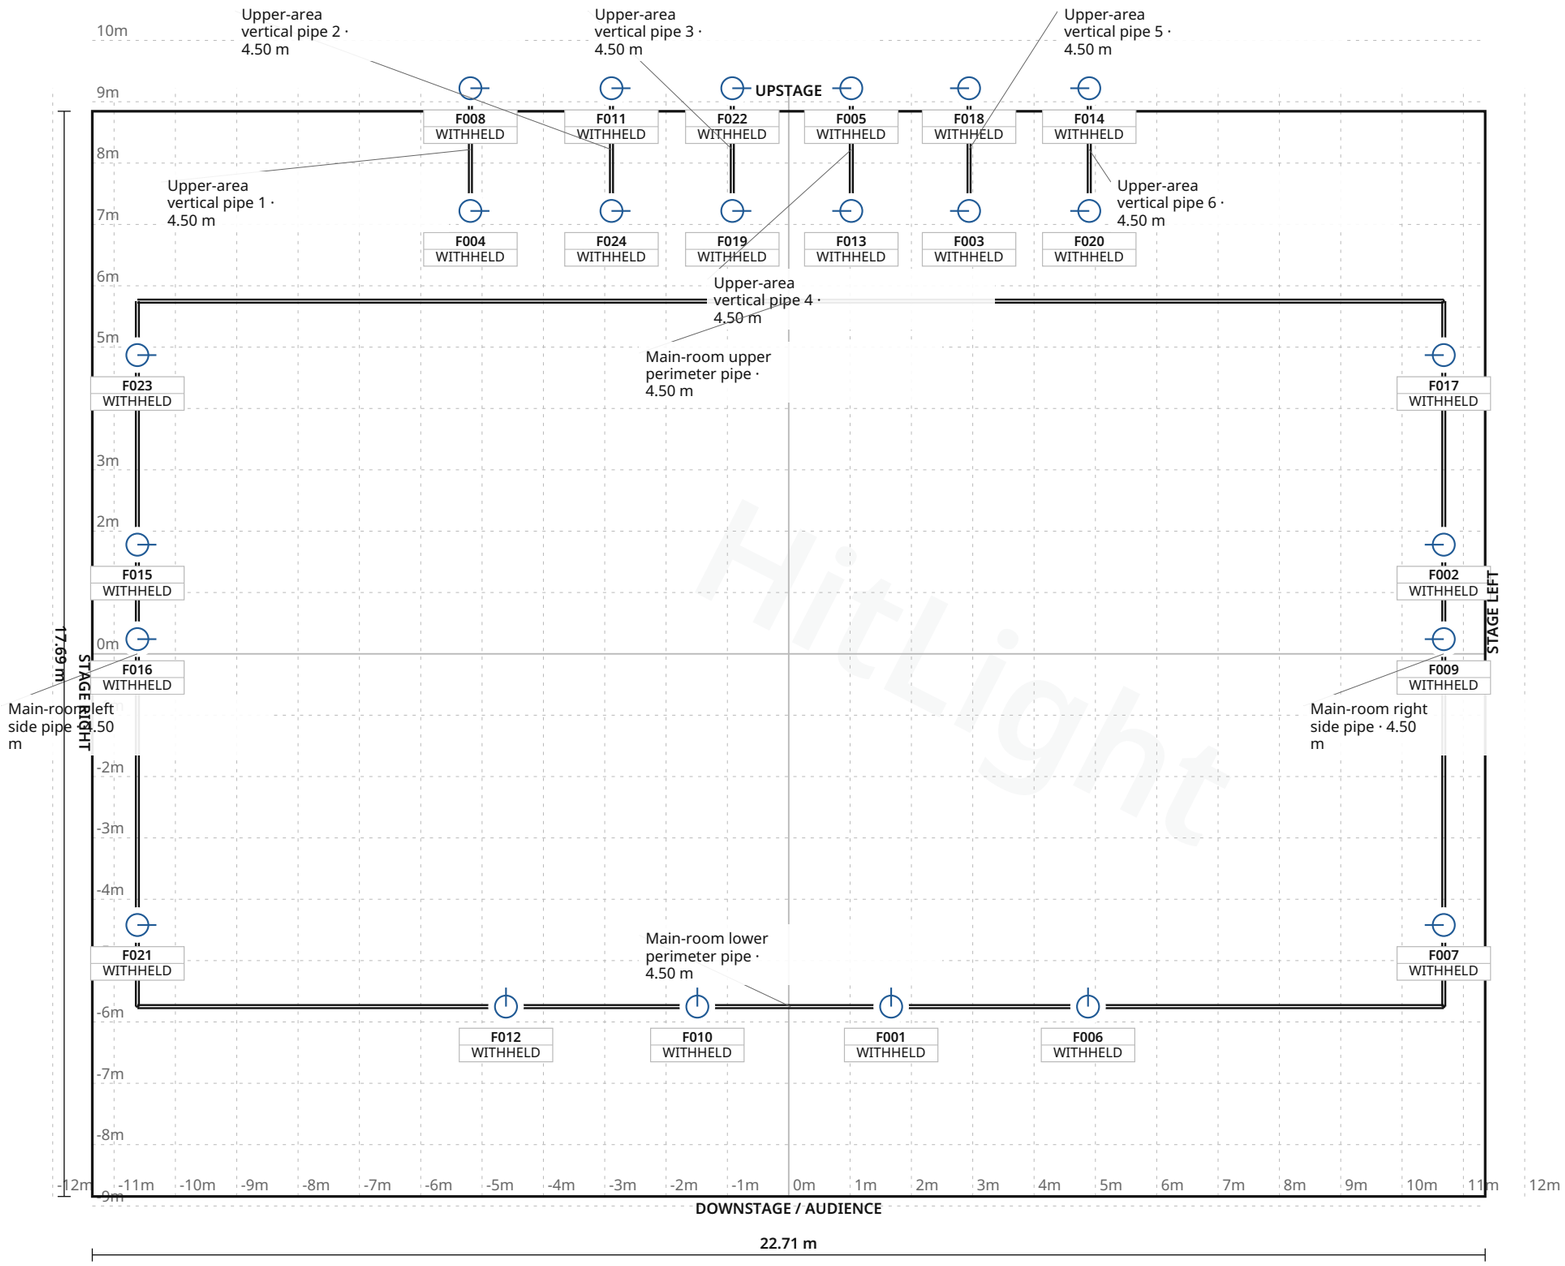

FIXTURE LEGEND

XLED
PAR Light · 24×

Stage 22.71 m W × 17.69 m D · Grid 1 m

Sentralen · Forstanderskapssalen

LIGHT PLOT · PLAN · Forstanderskapssalen

HitLight · Sentralen

Øvre Slottsgate 3, 0157, Oslo, Norway

DWG HL · SCALE 1:100 · metric · PRINT AT 100%

Drawn HitLight

Generated from the saved show

SOURCE da1eee4d826f

SYMBOL LEGEND

1 TYPES · 24 FIXTURES · COLOUR BY TYPE



Bright XLED

PAR Light · 6 channel · 6 ch · category symbol

24 physical · 24 plotted

0 disabled · 0 unplaced

HitLight

Sentralen · Forstanderskapssalen

SYMBOL LEGEND · Forstanderskapssalen

HitLight · Sentralen

Øvre Slottsgate 3, 0157, Oslo, Norway

DWG HL · METRIC

Drawn HitLight

Generated from the saved show

SOURCE da1eee4d826f

GENERAL NOTES

1. Source-based lighting plan. Confirm the current rig with the venue.
2. PARTIAL: included fixtures are not a full physical-unit census.
3. DMX PATCH WITHHELD: provisional or unchecked addresses are not published.
4. Approximate planning view; not official venue paperwork or output-ready. Original HitLight symbols only; no source pages, OEM meshes, photos or logos. Original files remain private; modes and patch unverified.

HitLight

STAGE ELEMENTS

NAME	TYPE	POSITION	TRIM / SIZE
Upper-area vertical pipe 1	pipe	X -5.19 m · Z -8.22 m	4.50 m · 2.00 m W × 0.05 m D
Main-room right side pipe	pipe	X 10.68 m · Z 0.00 m	4.50 m · 11.50 m W × 0.05 m D
Upper-area vertical pipe 3	pipe	X -0.92 m · Z -8.22 m	4.50 m · 2.00 m W × 0.05 m D
Upper-area vertical pipe 5	pipe	X 2.94 m · Z -8.22 m	4.50 m · 2.00 m W × 0.05 m D
Main-room lower perimeter pipe	pipe	X 0.03 m · Z 5.75 m	4.50 m · 21.30 m W × 0.05 m D
Upper-area vertical pipe 2	pipe	X -2.89 m · Z -8.22 m	4.50 m · 2.00 m W × 0.05 m D
Main-room left side pipe	pipe	X -10.62 m · Z 0.00 m	4.50 m · 11.50 m W × 0.05 m D
Upper-area vertical pipe 4	pipe	X 1.02 m · Z -8.22 m	4.50 m · 2.00 m W × 0.05 m D
Upper-area vertical pipe 6	pipe	X 4.90 m · Z -8.22 m	4.50 m · 2.00 m W × 0.05 m D
Main-room upper perimeter pipe	pipe	X 0.03 m · Z -5.75 m	4.50 m · 21.30 m W × 0.05 m D

Sentralen · Forstanderskapssalen

STAGE ELEMENTS · Forstanderskapssalen

HitLight · Sentralen

Øvre Slottsgate 3, 0157, Oslo, Norway

DWG HL · METRIC

Drawn HitLight

Generated from the saved show

SOURCE da1eee4d826f

FIXTURE SCHEDULE

Fixture	Manufacturer / model	Position / mount	Mode / output
VISUAL PLANNING · DMX PATCH WITHHELD			
F001	Bright / XLED	Main-room lower perimeter pipe	Unverified · Output excluded
F002	Bright / XLED	Main-room right side pipe	Unverified · Output excluded
F003	Bright / XLED	Upper-area vertical pipe 5	Unverified · Output excluded
F004	Bright / XLED	Upper-area vertical pipe 1	Unverified · Output excluded
F005	Bright / XLED	Upper-area vertical pipe 4	Unverified · Output excluded
F006	Bright / XLED	Main-room lower perimeter pipe	Unverified · Output excluded
F007	Bright / XLED	Main-room right side pipe	Unverified · Output excluded
F008	Bright / XLED	Upper-area vertical pipe 1	Unverified · Output excluded
F009	Bright / XLED	Main-room right side pipe	Unverified · Output excluded
F010	Bright / XLED	Main-room lower perimeter pipe	Unverified · Output excluded
F011	Bright / XLED	Upper-area vertical pipe 2	Unverified · Output excluded
F012	Bright / XLED	Main-room lower perimeter pipe	Unverified · Output excluded
F013	Bright / XLED	Upper-area vertical pipe 4	Unverified · Output excluded
F014	Bright / XLED	Upper-area vertical pipe 6	Unverified · Output excluded
F015	Bright / XLED	Main-room left side pipe	Unverified · Output excluded
F016	Bright / XLED	Main-room left side pipe	Unverified · Output excluded
F017	Bright / XLED	Main-room right side pipe	Unverified · Output excluded
F018	Bright / XLED	Upper-area vertical pipe 5	Unverified · Output excluded
F019	Bright / XLED	Upper-area vertical pipe 3	Unverified · Output excluded
F020	Bright / XLED	Upper-area vertical pipe 6	Unverified · Output excluded

Planning reference only. Confirm installed modes and patch with the venue.

Sentralen · Forstanderskapssalen

FIXTURE SCHEDULE · Forstanderskapssalen

HitLight · Sentralen

Øvre Slottsgate 3, 0157, Oslo, Norway

DWG HL · METRIC

Drawn HitLight

Generated from the saved show

SOURCE da1eee4d826f

FIXTURE SCHEDULE · CONTINUED

Fixture	Manufacturer / model	Position / mount	Mode / output
VISUAL PLANNING · DMX PATCH WITHHELD			
F021	Bright / XLED	Main-room left side pipe	Unverified · Output excluded
F022	Bright / XLED	Upper-area vertical pipe 3	Unverified · Output excluded
F023	Bright / XLED	Main-room left side pipe	Unverified · Output excluded
F024	Bright / XLED	Upper-area vertical pipe 2	Unverified · Output excluded

Planning reference only. Confirm installed modes and patch with the venue.

HitLight

VALIDATION APPENDIX

WARNING · PATCH_WITHHELD

DMX patch facts are withheld pending source verification. This planning document cannot be used for hardware output.

Objects: — · Remediation: review the source facts and regenerate.

ERROR · STAGE_DIMENSIONS_UNCONFIRMED

Confirm the stage dimensions before producing a final technical document.

Objects: Forstanderskapssalen · Remediation: review the source facts and regenerate.

WARNING · TITLE_METADATA_INCOMPLETE

Some professional title-block metadata is missing; the document will show an em dash.

Objects: ac40cb72daee904fc32982bc · Remediation: review the source facts and regenerate.

HitLight

VENUE & DRAWING SOURCES

Sentralen

Forstanderskapssalen · Published house rig (unverified)

Øvre Slottsgate 3, 0157, Oslo, NO

https://www.sentralen.no/

Sources checked 2026-10-28

Generated by HitLight from the reviewed partial Sentralen reconstruction. Venue sources are cited as facts; their original artwork remains private.

Symbols: HitLight-owned category artwork. No manufacturer model geometry or original source pages included.

Source-based reconstruction. Confirm the current installation and equipment availability with the venue.

Scale, fixture positions, mounting heights and aiming may include estimates; this is not a rigging specification.

Provisional fixture matches are labelled as placeholders. The recorded subset is not a complete physical inventory.

DMX addresses are withheld from public plans until their exact source patch is reconciled.

Approximate planning view; not official venue paperwork or output-ready. Original HitLight symbols only; no source pages, OEM meshes, photos or logos. Original files remain private; modes and patch unverified.

Official venue information: https://www.sentralen.no/ · checked 2026-10-19

Sentralen Lightplot Gymsalen 16.07.2021.pdf: https://www.dropbox.com/sh/baqg95s2cjh4o3h/AAAW6iZik2OKp6712Wkitumba?dl=0 · checked 2026-10-19

Sentralen Lightplot Forstandelskapsalen 27.01.2022 .pdf: https://www.dropbox.com/sh/tkmngebvbs0b8wr/AACzE0tWdmPNjJUVPIPHluEwa?dl=0 · checked 2026-10-19

Sentralen Lightplot Hvelvet 01.09.2020 .pdf: https://www.dropbox.com/sh/mwmlaqef42xwm6k/AAA7klQqp-UoDjhehmPfY6E1a?dl=0 · checked 2026-10-19

Vinterhagen.pdf: https://www.dropbox.com/sh/ma16pkcmufhyxvq/AAAgy20giTmj-_6ag3YXl48Wa?dl=0 · checked 2026-10-19

HitLight | hitlight.app

VENUE & DRAWING SOURCES

20240628_Sentralen_Kronesalen_v1.vwx-005-Kronesalen Equipment-1-FINAL-RevA-A3.pdf:
https://www.dropbox.com/sh/6ufvi9nbx128e3t/AAABmrSHjZzBeV9AayUPoZ7Ta?dl=0 · checked 2026-10-19

Published technical documents:
https://www.dropbox.com/sh/qgqy66ed5las12x/AABMCLhaJ8-81asR0JPGFZMua?dl=0 · checked 2026-10-19

Official technical information: https://www.sentralen.no/en/lokaler/marmorsalen · checked 2026-10-28

Public venue page: https://www.hitlight.app/venues/norway/sentralen-ac40cb72

HitLight