
UPSTAGE ↑

FIXTURE LEGEND

XLED
PAR Light · 11×

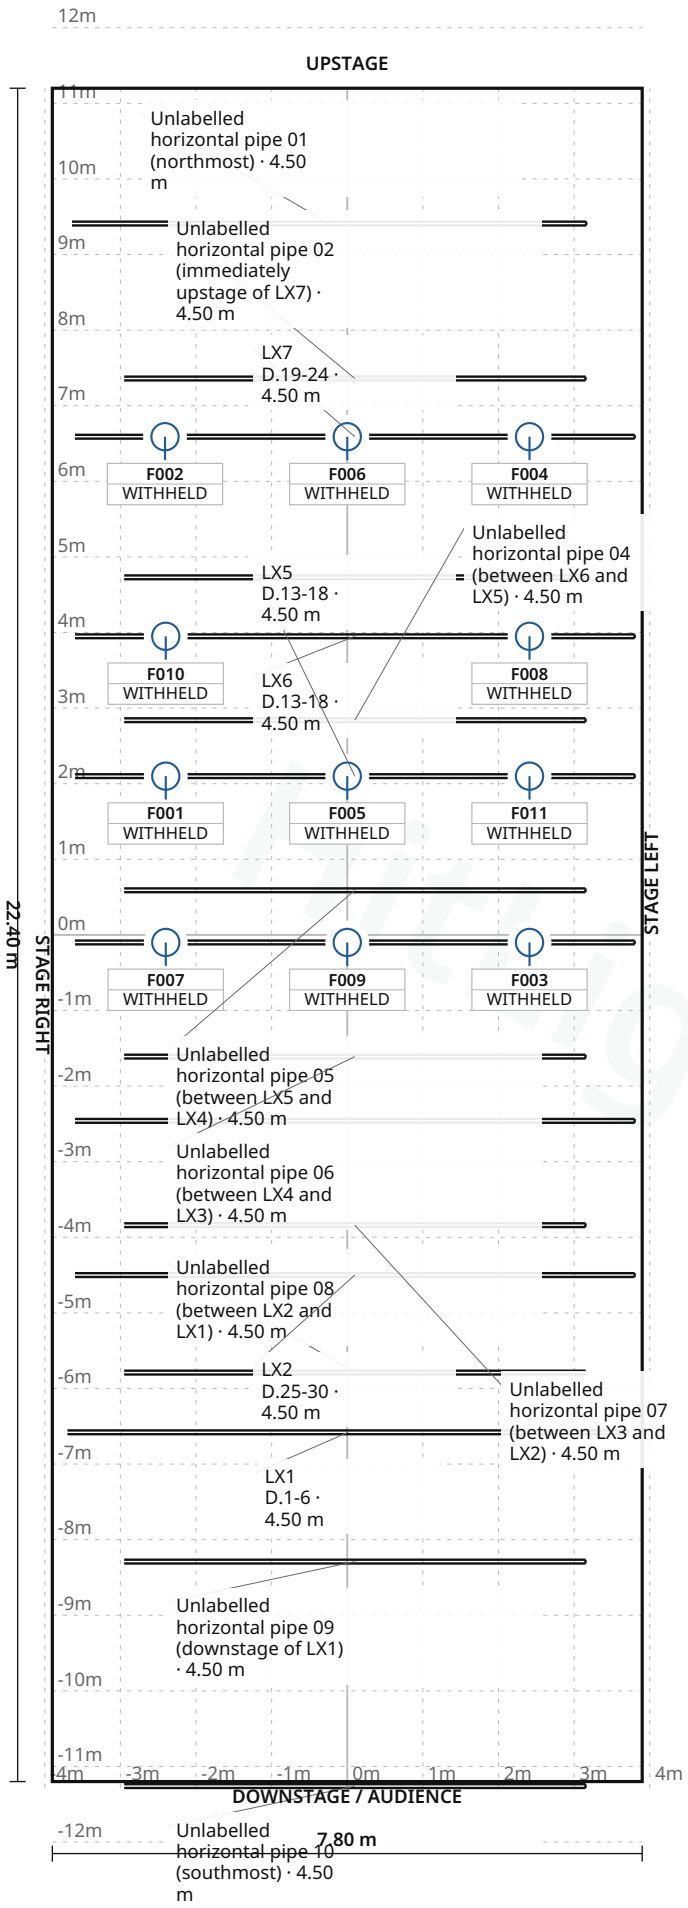

Stage 7.80 m W × 22.40 m D · Grid 1 m

Sentralen · Gymsalen

LIGHT PLOT · PLAN · Gymsalen

HitLight · Sentralen
Øvre Slottsgate 3, 0157, Oslo, Norway

DWG HL · SCALE 1:100 · metric · PRINT AT 100%
Drawn HitLight
Generated from the saved show
SOURCE 6688b0071611

SYMBOL LEGEND

1 TYPES · 11 FIXTURES · COLOUR BY TYPE



Bright XLED

PAR Light · 6 channel · 6 ch · category symbol

11 physical · 11 plotted

0 disabled · 0 unplaced

HitLight

Sentralen · Gymsalen

SYMBOL LEGEND · Gymsalen

HitLight · Sentralen

Øvre Slottsgate 3, 0157, Oslo, Norway

DWG HL · METRIC

Drawn HitLight

Generated from the saved show

SOURCE 6688b0071611

GENERAL NOTES

1. Source-based lighting plan. Confirm the current rig with the venue.
2. PARTIAL: included fixtures are not a full physical-unit census.
3. DMX PATCH WITHHELD: provisional or unchecked addresses are not published.
4. Approximate planning view; not official venue paperwork or output-ready. Original HitLight symbols only; no source pages, OEM meshes, photos or logos. Original files remain private; modes and patch unverified.

HitLight

Sentralen · Gymsalen

GENERAL NOTES · Gymsalen

HitLight · Sentralen

Øvre Slottsgate 3, 0157, Oslo, Norway

DWG HL · METRIC

Drawn HitLight

Generated from the saved show

SOURCE 6688b0071611

STAGE ELEMENTS

NAME	TYPE	POSITION	TRIM / SIZE
LX7 D.19-24	pipe	X 0.10 m · Z -6.59 m	4.50 m · 7.40 m W × 0.05 m D
LX6 D.13-18	pipe	X 0.10 m · Z -3.95 m	4.50 m · 7.40 m W × 0.05 m D
Unlabelled horizontal pipe 01 (northmost)	pipe	X -0.24 m · Z -9.41 m	4.50 m · 6.80 m W × 0.05 m D
LX1 D.1-6	pipe	X 0.01 m · Z 6.58 m	4.50 m · 7.42 m W × 0.05 m D
Unlabelled horizontal pipe 05 (between LX5 and LX4)	pipe	X 0.10 m · Z -0.59 m	4.50 m · 6.10 m W × 0.05 m D
Unlabelled horizontal pipe 06 (between LX4 and LX3)	pipe	X 0.10 m · Z 1.61 m	4.50 m · 6.10 m W × 0.05 m D
Unlabelled horizontal pipe 08 (between LX2 and LX1)	pipe	X 0.10 m · Z 5.79 m	4.50 m · 6.10 m W × 0.05 m D
LX5 D.13-18	pipe	X 0.10 m · Z -2.10 m	4.50 m · 7.40 m W × 0.05 m D
Unlabelled horizontal pipe 02 (immediately upstage of LX7)	pipe	X 0.10 m · Z -7.36 m	4.50 m · 6.10 m W × 0.05 m D
LX2 D.25-30	pipe	X 0.10 m · Z 4.50 m	4.50 m · 7.40 m W × 0.05 m D
Unlabelled horizontal pipe 09 (downstage of LX1)	pipe	X 0.10 m · Z 8.29 m	4.50 m · 6.10 m W × 0.05 m D
Unlabelled horizontal pipe 04 (between LX6 and LX5)	pipe	X 0.10 m · Z -2.84 m	4.50 m · 6.10 m W × 0.05 m D
Unlabelled horizontal pipe 10 (southmost)	pipe	X 0.10 m · Z 11.26 m	4.50 m · 6.10 m W × 0.05 m D
LX4 D.7-12	pipe	X 0.10 m · Z 0.10 m	4.50 m · 7.40 m W × 0.05 m D
Unlabelled horizontal pipe 07 (between LX3 and LX2)	pipe	X 0.10 m · Z 3.84 m	4.50 m · 6.10 m W × 0.05 m D
LX3 D.7-12	pipe	X 0.10 m · Z 2.46 m	4.50 m · 7.40 m W × 0.05 m D

Sentralen · Gymsalen

STAGE ELEMENTS · Gymsalen

HitLight · Sentralen

Øvre Slottsgate 3, 0157, Oslo, Norway

DWG HL · METRIC

Drawn HitLight

Generated from the saved show

SOURCE 6688b0071611

STAGE ELEMENTS · CONTINUED

NAME	TYPE	POSITION	TRIM / SIZE
Unlabelled horizontal pipe 03 (between LX7 and LX6)	pipe	X 0.10 m · Z -4.73 m	4.50 m · 6.10 m W × 0.05 m D

HitLight

Sentralen · Gymsalen

STAGE ELEMENTS · Gymsalen

HitLight · Sentralen

Øvre Slottsgate 3, 0157, Oslo, Norway

DWG HL · METRIC

Drawn HitLight

Generated from the saved show

SOURCE 6688b0071611

FIXTURE SCHEDULE

Fixture	Manufacturer / model	Position / mount	Mode / output
VISUAL PLANNING · DMX PATCH WITHHELD			
F001	Bright / XLED	LX5 D.13-18	Unverified · Output excluded
F002	Bright / XLED	LX7 D.19-24	Unverified · Output excluded
F003	Bright / XLED	LX4 D.7-12	Unverified · Output excluded
F004	Bright / XLED	LX7 D.19-24	Unverified · Output excluded
F005	Bright / XLED	LX5 D.13-18	Unverified · Output excluded
F006	Bright / XLED	LX7 D.19-24	Unverified · Output excluded
F007	Bright / XLED	LX4 D.7-12	Unverified · Output excluded
F008	Bright / XLED	LX6 D.13-18	Unverified · Output excluded
F009	Bright / XLED	LX4 D.7-12	Unverified · Output excluded
F010	Bright / XLED	LX6 D.13-18	Unverified · Output excluded
F011	Bright / XLED	LX5 D.13-18	Unverified · Output excluded

Planning reference only. Confirm installed modes and patch with the venue.

VALIDATION APPENDIX

WARNING · PATCH_WITHHELD

DMX patch facts are withheld pending source verification. This planning document cannot be used for hardware output.

Objects: — · Remediation: review the source facts and regenerate.

ERROR · STAGE_DIMENSIONS_UNCONFIRMED

Confirm the stage dimensions before producing a final technical document.

Objects: Gymsalen · Remediation: review the source facts and regenerate.

WARNING · TITLE_METADATA_INCOMPLETE

Some professional title-block metadata is missing; the document will show an em dash.

Objects: ac40cb72daee904fc32982bc · Remediation: review the source facts and regenerate.

HitLight

Sentralen · Gymsalen

VALIDATION APPENDIX · Gymsalen

HitLight · Sentralen

Øvre Slottsgate 3, 0157, Oslo, Norway

DWG HL · METRIC

Drawn HitLight

Generated from the saved show

SOURCE 6688b0071611

VENUE & DRAWING SOURCES

Sentralen

Gymsalen · Published house rig (unverified)

Øvre Slottsgate 3, 0157, Oslo, NO

https://www.sentralen.no/

Sources checked 2026-10-28

Generated by HitLight from the reviewed partial Sentralen reconstruction. Venue sources are cited as facts; their original artwork remains private.

Symbols: HitLight-owned category artwork. No manufacturer model geometry or original source pages included.

Source-based reconstruction. Confirm the current installation and equipment availability with the venue.

Scale, fixture positions, mounting heights and aiming may include estimates; this is not a rigging specification.

Provisional fixture matches are labelled as placeholders. The recorded subset is not a complete physical inventory.

DMX addresses are withheld from public plans until their exact source patch is reconciled.

Approximate planning view; not official venue paperwork or output-ready. Original HitLight symbols only; no source pages, OEM meshes, photos or logos. Original files remain private; modes and patch unverified.

Official venue information: https://www.sentralen.no/ · checked 2026-10-19

Sentralen Lightplot Gymsalen 16.07.2021.pdf:
https://www.dropbox.com/sh/baqg95s2cjh4o3h/AAAW6iZik2OKp6712Wkitumba?dl=0 · checked 2026-10-19

Sentralen Lightplot Forstandelskapsalen 27.01.2022 .pdf:
https://www.dropbox.com/sh/tkmngebvbs0b8wr/AACzE0tWdmPNjJUVPIPHluEwa?dl=0 · checked 2026-10-19

Sentralen Lightplot Hvelvet 01.09.2020 .pdf:
https://www.dropbox.com/sh/mwmlaqef42xwm6k/AAA7klQqp-UoDjhehmPfY6E1a?dl=0 · checked 2026-10-19

Vinterhagen.pdf: https://www.dropbox.com/sh/ma16pkcmufhyxvq/AAAgy20giTmj-_6ag3YXl48Wa?dl=0 · checked 2026-10-19

20240628_Sentralen_Kronesalen_v1.vwx-005-Kronesalen Equipment-1-FINAL-RevA-A3.pdf:
https://www.dropbox.com/sh/6ufvi9nbx128e3t/AAABmrSHjZzBeV9AayUPoZ7Ta?dl=0 · checked 2026-10-19

Published technical documents:
https://www.dropbox.com/sh/qgqy66ed5las12x/AABMCLhaJ8-81asR0JPGFZMua?dl=0 · checked 2026-10-19

Official technical information: https://www.sentralen.no/en/lokaler/marmorsalen · checked 2026-10-28

Public venue page: https://www.hitlight.app/venues/norway/sentralen-ac40cb72

HitLight | hitlight.app