
UPSTAGE ↑

FIXTURE LEGEND

- **XLED RGBW** (original 12-lens body) — PAR Light · 8×
- **Source Four jr** Zoom — Profile Spot · 4×
- **MAC Aura XB** — Moving Head · 4×
- **Rama 150 Fresnel** — Spot Light · 4×

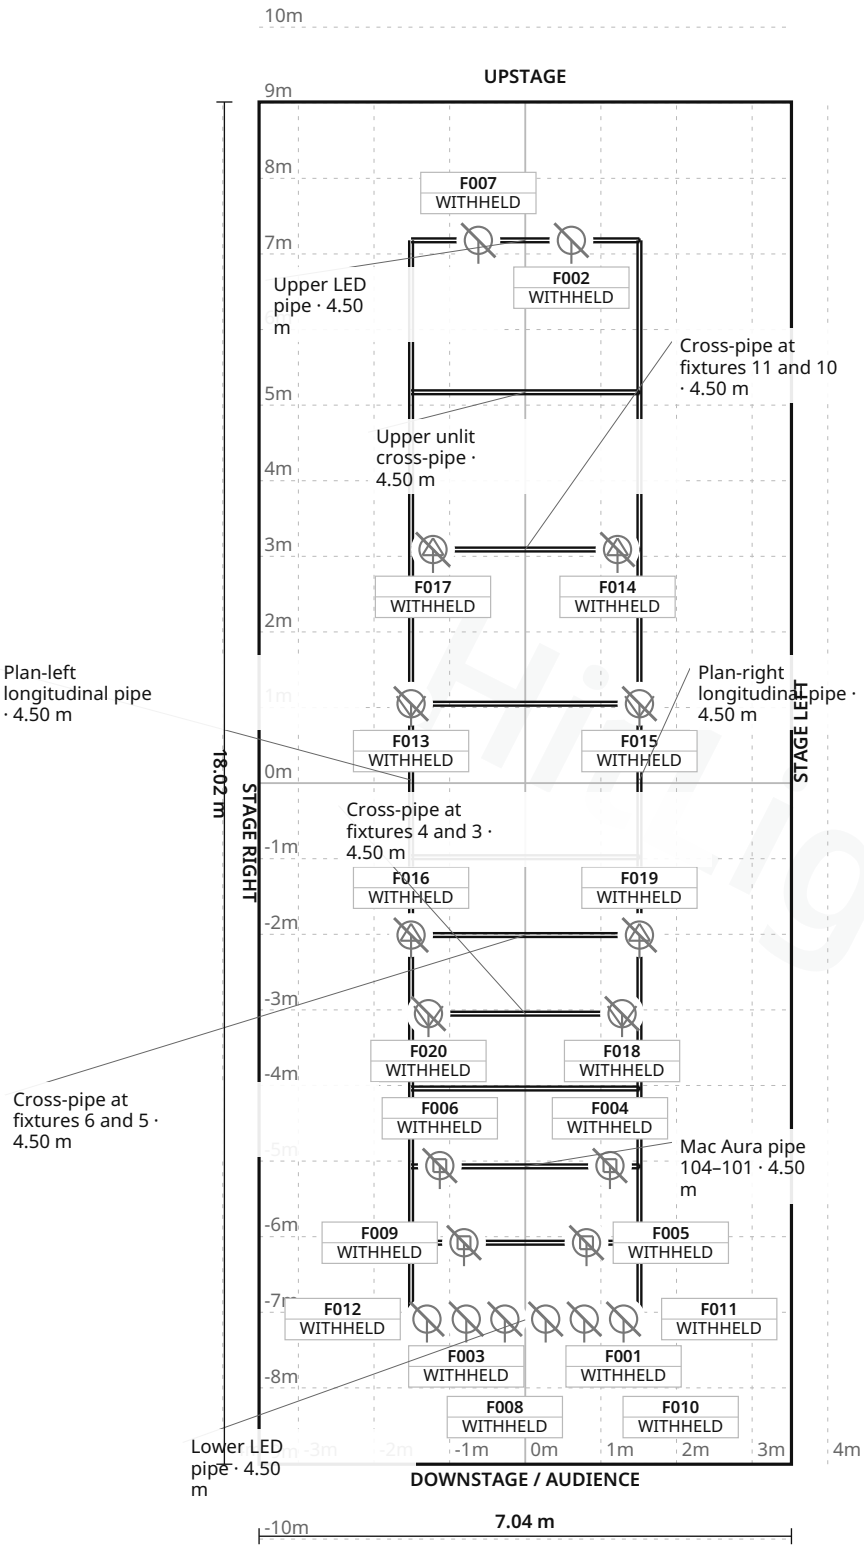

Stage 7.04 m W × 18.02 m D · Grid 1 m

Sentralen · Hvelvet

LIGHT PLOT · PLAN · Hvelvet

HitLight · Sentralen

Øvre Slottsgate 3, 0157, Oslo, Norway

DWG HL · SCALE 1:100 · metric · PRINT AT 100%

Drawn HitLight

Generated from the saved show

SOURCE 450a8dde2b7b

SYMBOL LEGEND

4 TYPES · 20 FIXTURES · COLOUR BY TYPE



Bright XLED RGBW (original 12-lens body)

PAR Light · Unverified · TBC ch · category symbol

8 physical · 8 plotted

8 disabled · 0 unplaced



ETC Source Four jr Zoom

Profile Spot · Unverified · TBC ch · category symbol

4 physical · 4 plotted

4 disabled · 0 unplaced



Martin Professional MAC Aura XB

Moving Head · Unverified · TBC ch · category symbol

4 physical · 4 plotted

4 disabled · 0 unplaced



Selecon Rama 150 Fresnel

Spot Light · Unverified · TBC ch · category symbol

4 physical · 4 plotted

4 disabled · 0 unplaced

HitLight

Sentralen · Hvelvet

SYMBOL LEGEND · Hvelvet

HitLight · Sentralen

Øvre Slottsgate 3, 0157, Oslo, Norway

DWG HL · METRIC

Drawn HitLight

Generated from the saved show

SOURCE 450a8dde2b7b

GENERAL NOTES

1. Source-based lighting plan. Confirm the current rig with the venue.
2. PARTIAL: included fixtures are not a full physical-unit census.
3. DMX PATCH WITHHELD: provisional or unchecked addresses are not published.
4. Approximate planning view; not official venue paperwork or output-ready. Original HitLight symbols only; no source pages, OEM meshes, photos or logos. Original files remain private; modes and patch unverified.

HitLight

STAGE ELEMENTS

NAME	TYPE	POSITION	TRIM / SIZE
Cross-pipe at fixtures 4 and 3	pipe	X 0.00 m · Z 3.05 m	4.50 m · 3.02 m W × 0.05 m D
Upper unlit cross-pipe	pipe	X 0.00 m · Z -5.17 m	4.50 m · 3.02 m W × 0.05 m D
Plan-right longitudinal pipe	pipe	X 1.51 m · Z -0.04 m	4.50 m · 14.28 m W × 0.05 m D
Mac Aura pipe 104–101	pipe	X 0.00 m · Z 5.07 m	4.50 m · 3.02 m W × 0.05 m D
Plan-left longitudinal pipe	pipe	X -1.51 m · Z -0.04 m	4.50 m · 14.28 m W × 0.05 m D
Cross-pipe at fixtures 6 and 5	pipe	X 0.00 m · Z 2.01 m	4.50 m · 3.02 m W × 0.05 m D
Lower LED pipe	pipe	X 0.00 m · Z 7.10 m	4.50 m · 3.02 m W × 0.05 m D
Upper LED pipe	pipe	X 0.00 m · Z -7.18 m	4.50 m · 3.02 m W × 0.05 m D
Cross-pipe at fixtures 11 and 10	pipe	X 0.00 m · Z -3.09 m	4.50 m · 3.02 m W × 0.05 m D
Mac Aura pipe 103–102	pipe	X 0.00 m · Z 6.08 m	4.50 m · 3.02 m W × 0.05 m D
Center unlit cross-pipe	pipe	X 0.00 m · Z 0.98 m	4.50 m · 3.02 m W × 0.05 m D
Cross-pipe at fixtures 8 and 7	pipe	X 0.00 m · Z -1.05 m	4.50 m · 3.02 m W × 0.05 m D
Lower unlit cross-pipe	pipe	X 0.00 m · Z 4.04 m	4.50 m · 3.02 m W × 0.05 m D

Sentralen · Hvelvet

STAGE ELEMENTS · Hvelvet

HitLight · Sentralen

Øvre Slottsgate 3, 0157, Oslo, Norway

DWG HL · METRIC

Drawn HitLight

Generated from the saved show

SOURCE 450a8dde2b7b

FIXTURE SCHEDULE

Fixture	Manufacturer / model	Position / mount	Mode / output
VISUAL PLANNING · DMX PATCH WITHHELD			
F001	Bright / XLED RGBW (original 12-lens body)	Lower LED pipe	Unverified · Output excluded
F002	Bright / XLED RGBW (original 12-lens body)	Upper LED pipe	Unverified · Output excluded
F003	Bright / XLED RGBW (original 12-lens body)	Lower LED pipe	Unverified · Output excluded
F004	Martin Professional / MAC Aura XB	Mac Aura pipe 104–101	Unverified · Output excluded
F005	Martin Professional / MAC Aura XB	Mac Aura pipe 103–102	Unverified · Output excluded
F006	Martin Professional / MAC Aura XB	Mac Aura pipe 104–101	Unverified · Output excluded
F007	Bright / XLED RGBW (original 12-lens body)	Upper LED pipe	Unverified · Output excluded
F008	Bright / XLED RGBW (original 12-lens body)	Lower LED pipe	Unverified · Output excluded
F009	Martin Professional / MAC Aura XB	Mac Aura pipe 103–102	Unverified · Output excluded
F010	Bright / XLED RGBW (original 12-lens body)	Lower LED pipe	Unverified · Output excluded
F011	Bright / XLED RGBW (original 12-lens body)	Lower LED pipe	Unverified · Output excluded
F012	Bright / XLED RGBW (original 12-lens body)	Lower LED pipe	Unverified · Output excluded
F013	Selecon / Rama 150 Fresnel	Cross-pipe at fixtures 8 and 7	Unverified · Output excluded
F014	ETC / Source Four jr Zoom	Cross-pipe at fixtures 11 and 10	Unverified · Output excluded
F015	Selecon / Rama 150 Fresnel	Cross-pipe at fixtures 8 and 7	Unverified · Output excluded
F016	ETC / Source Four jr Zoom	Cross-pipe at fixtures 6 and 5	Unverified · Output excluded
F017	ETC / Source Four jr Zoom	Cross-pipe at fixtures 11 and 10	Unverified · Output excluded
F018	Selecon / Rama 150 Fresnel	Cross-pipe at fixtures 4 and 3	Unverified · Output excluded
F019	ETC / Source Four jr Zoom	Cross-pipe at fixtures 6 and 5	Unverified · Output excluded
F020	Selecon / Rama 150 Fresnel	Cross-pipe at fixtures 4 and 3	Unverified · Output excluded

Planning reference only. Confirm installed modes and patch with the venue.

Sentralen · Hvelvet

FIXTURE SCHEDULE · Hvelvet

HitLight · Sentralen

Øvre Slottsgate 3, 0157, Oslo, Norway

DWG HL · METRIC

Drawn HitLight

Generated from the saved show

SOURCE 450a8dde2b7b

VALIDATION APPENDIX

WARNING · PATCH_WITHHELD

DMX patch facts are withheld pending source verification. This planning document cannot be used for hardware output.

Objects: — · Remediation: review the source facts and regenerate.

ERROR · STAGE_DIMENSIONS_UNCONFIRMED

Confirm the stage dimensions before producing a final technical document.

Objects: Hvelvet · Remediation: review the source facts and regenerate.

WARNING · MODE_UNVERIFIED

DMX modes are unverified; output remains excluded.

Objects: F001–F020 · Remediation: review the source facts and regenerate.

WARNING · FIXTURE_DISABLED

Fixtures are disabled for this visual planning reconstruction.

Objects: F001–F020 · Remediation: review the source facts and regenerate.

WARNING · TITLE_METADATA_INCOMPLETE

Some professional title-block metadata is missing; the document will show an em dash.

Objects: ac40cb72daee904fc32982bc · Remediation: review the source facts and regenerate.

HitLight

VENUE & DRAWING SOURCES

Sentralen

Hvelvet · Published house rig (unverified)

Øvre Slottsgate 3, 0157, Oslo, NO

https://www.sentralen.no/

Sources checked 2026-10-28

Generated by HitLight from the reviewed partial Sentralen reconstruction. Venue sources are cited as facts; their original artwork remains private.

Symbols: HitLight-owned category artwork. No manufacturer model geometry or original source pages included.

Source-based reconstruction. Confirm the current installation and equipment availability with the venue.

Scale, fixture positions, mounting heights and aiming may include estimates; this is not a rigging specification.

Provisional fixture matches are labelled as placeholders. The recorded subset is not a complete physical inventory.

DMX addresses are withheld from public plans until their exact source patch is reconciled.

Partial source-based planning reconstruction; the current installation and complete fixture census are unverified.

Source-matched catalogue bodies are shown where available. Unresolved source identities remain labelled visual markers. Installed modes and DMX patch require verification; visual-only fixtures remain excluded from output.

Exact available catalogue display bodies are restored through verified immutable references. Fixture identities, installed modes, patch and output verification are unchanged; original source qualifications remain authoritative.

8 Bright XLED references use the existing original 12-lens public body edition. Only profile IDs change; all pre-existing native modes and controls, printed source labels, stable fixture IDs, existing enabled/patch state and stored placements/mounts are retained. Installed modes, source currency, body detail and geometry remain unverified.

Approximate planning view; not official venue paperwork or output-ready. Original HitLight symbols only; no source pages, OEM meshes, photos or logos. Original files remain private; modes and patch unverified.

Official venue information: https://www.sentralen.no/ · checked 2026-10-19

Sentralen Lightplot Gymsalen 16.07.2021.pdf:
https://www.dropbox.com/sh/baqg95s2cjh4o3h/AAAW6iZik2OKp6712Wkitumba?dl=0 · checked 2026-10-19

Sentralen Lightplot Forstandelskapsalen 27.01.2022 .pdf:
https://www.dropbox.com/sh/tkmngebvbs0b8wr/AACzE0tWdmPNjJUVPIPHluEwa?dl=0 · checked 2026-10-19

Sentralen Lightplot Hvelvet 01.09.2020 .pdf:
https://www.dropbox.com/sh/mwmlaqef42xwm6k/AAA7klQqp-UoDjhehmPfY6E1a?dl=0 · checked 2026-10-19

Vinterhagen.pdf: https://www.dropbox.com/sh/ma16pkcmufhyxvq/AAAgy20giTmj-_6ag3YXl48Wa?dl=0 · checked 2026-10-19

20240628_Sentralen_Kronesalen_v1.vwx-005-Kronesalen Equipment-1-FINAL-RevA-A3.pdf:
https://www.dropbox.com/sh/6ufvi9nbx128e3t/AAABmrSHjZzBeV9AayUPoZ7Ta?dl=0 · checked 2026-10-19

Published technical documents:
https://www.dropbox.com/sh/qgqy66ed5las12x/AABMCLhaJ8-81asR0JPGFZMua?dl=0 · checked 2026-10-19

Official technical information: https://www.sentralen.no/en/lokaler/marmorsalen · checked 2026-10-28

HitLight

VENUE & DRAWING SOURCES

Public venue page: https://www.hitlight.app/venues/norway/sentralen-ac40cb72

HitLight