
UPSTAGE ↑

FIXTURE LEGEND

XLED
PAR Light · 16×

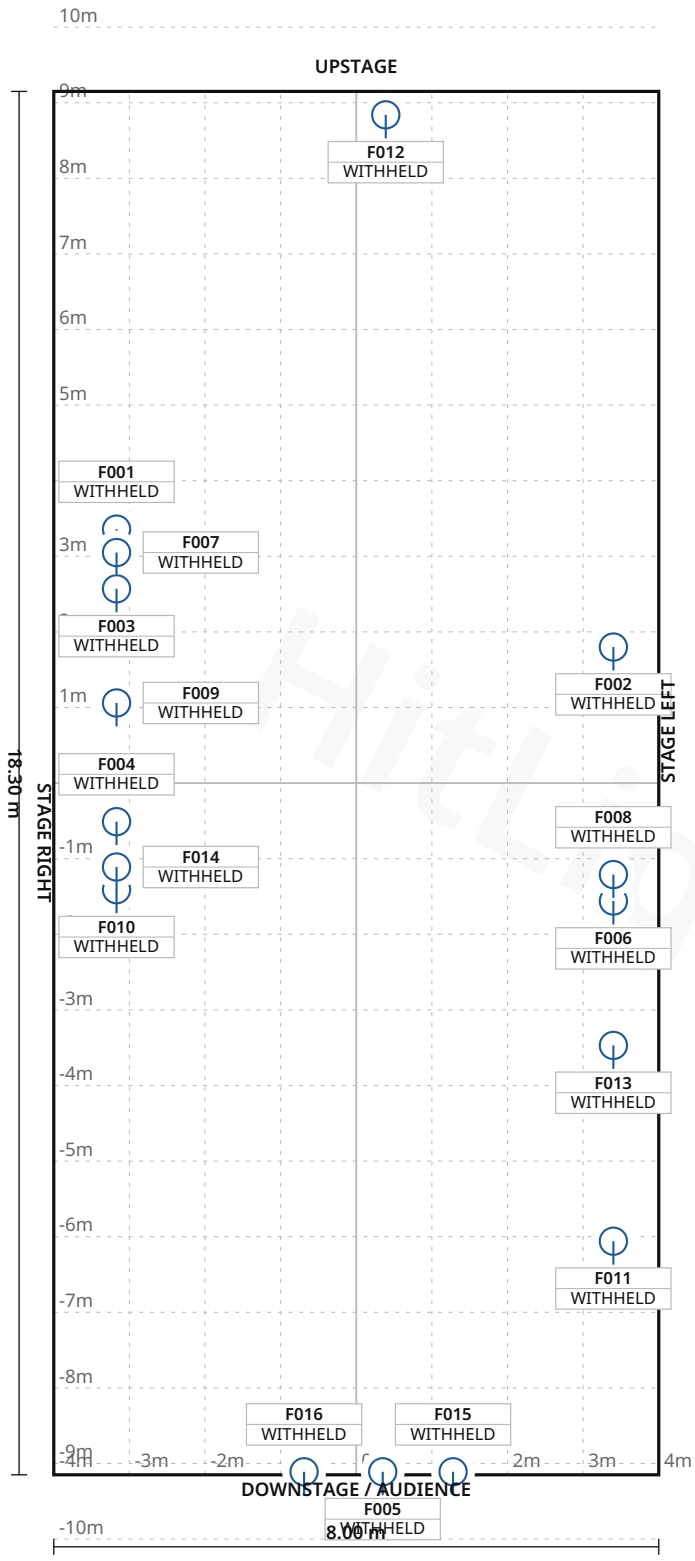

Stage 8.00 m W × 18.30 m D · Grid 1 m

HitLight TECHNICAL LIGHTING **REV 6041c823d221 · 1/6**

Sentralen · Vinterhagen

LIGHT PLOT · PLAN · Vinterhagen

HitLight · Sentralen
Øvre Slottsgate 3, 0157, Oslo, Norway

DWG HL · SCALE 1:100 · metric · PRINT AT 100%
Drawn HitLight
Generated from the saved show
SOURCE 2b4ca3c3f042

SYMBOL LEGEND

1 TYPES · 16 FIXTURES · COLOUR BY TYPE



Bright XLED

PAR Light · 6 channel · 6 ch · category symbol

16 physical · 16 plotted

0 disabled · 0 unplaced

HitLight

Sentralen · Vinterhagen

SYMBOL LEGEND · Vinterhagen

HitLight · Sentralen

Øvre Slottsgate 3, 0157, Oslo, Norway

DWG HL · METRIC

Drawn HitLight

Generated from the saved show

SOURCE 2b4ca3c3f042

GENERAL NOTES

1. Source-based lighting plan. Confirm the current rig with the venue.
2. PARTIAL: included fixtures are not a full physical-unit census.
3. DMX PATCH WITHHELD: provisional or unchecked addresses are not published.
4. Approximate planning view; not official venue paperwork or output-ready. Original HitLight symbols only; no source pages, OEM meshes, photos or logos. Original files remain private; modes and patch unverified.

HitLight

FIXTURE SCHEDULE

Fixture	Manufacturer / model	Position / mount	Mode / output
VISUAL PLANNING · DMX PATCH WITHHELD			
F001	Bright / XLED	PLOTTED	Unverified · Output excluded
F002	Bright / XLED	PLOTTED	Unverified · Output excluded
F003	Bright / XLED	PLOTTED	Unverified · Output excluded
F004	Bright / XLED	PLOTTED	Unverified · Output excluded
F005	Bright / XLED	PLOTTED	Unverified · Output excluded
F006	Bright / XLED	PLOTTED	Unverified · Output excluded
F007	Bright / XLED	PLOTTED	Unverified · Output excluded
F008	Bright / XLED	PLOTTED	Unverified · Output excluded
F009	Bright / XLED	PLOTTED	Unverified · Output excluded
F010	Bright / XLED	PLOTTED	Unverified · Output excluded
F011	Bright / XLED	PLOTTED	Unverified · Output excluded
F012	Bright / XLED	PLOTTED	Unverified · Output excluded
F013	Bright / XLED	PLOTTED	Unverified · Output excluded
F014	Bright / XLED	PLOTTED	Unverified · Output excluded
F015	Bright / XLED	PLOTTED	Unverified · Output excluded
F016	Bright / XLED	PLOTTED	Unverified · Output excluded

Planning reference only. Confirm installed modes and patch with the venue.

Sentralen · Vinterhagen

FIXTURE SCHEDULE · Vinterhagen

HitLight · Sentralen

Øvre Slottsgate 3, 0157, Oslo, Norway

DWG HL · METRIC

Drawn HitLight

Generated from the saved show

SOURCE 2b4ca3c3f042

VALIDATION APPENDIX

WARNING · PATCH_WITHHELD

DMX patch facts are withheld pending source verification. This planning document cannot be used for hardware output.

Objects: — · Remediation: review the source facts and regenerate.

ERROR · STAGE_DIMENSIONS_UNCONFIRMED

Confirm the stage dimensions before producing a final technical document.

Objects: Vinterhagen · Remediation: review the source facts and regenerate.

WARNING · TITLE_METADATA_INCOMPLETE

Some professional title-block metadata is missing; the document will show an em dash.

Objects: ac40cb72daee904fc32982bc · Remediation: review the source facts and regenerate.

HitLight

Sentralen · Vinterhagen

VALIDATION APPENDIX · Vinterhagen

HitLight · Sentralen

Øvre Slottsgate 3, 0157, Oslo, Norway

DWG HL · METRIC

Drawn HitLight

Generated from the saved show

SOURCE 2b4ca3c3f042

VENUE & DRAWING SOURCES

Sentralen

Vinterhagen · Published house rig (unverified)

Øvre Slottsgate 3, 0157, Oslo, NO

https://www.sentralen.no/

Sources checked 2026-10-28

Generated by HitLight from the reviewed partial Sentralen reconstruction. Venue sources are cited as facts; their original artwork remains private.

Symbols: HitLight-owned category artwork. No manufacturer model geometry or original source pages included.

Source-based reconstruction. Confirm the current installation and equipment availability with the venue.

Scale, fixture positions, mounting heights and aiming may include estimates; this is not a rigging specification.

Provisional fixture matches are labelled as placeholders. The recorded subset is not a complete physical inventory.

DMX addresses are withheld from public plans until their exact source patch is reconciled.

Approximate planning view; not official venue paperwork or output-ready. Original HitLight symbols only; no source pages, OEM meshes, photos or logos. Original files remain private; modes and patch unverified.

Official venue information: https://www.sentralen.no/ · checked 2026-10-19

Sentralen Lightplot Gymsalen 16.07.2021.pdf:
https://www.dropbox.com/sh/baqg95s2cjh4o3h/AAAW6iZik2OKp6712Wkitumba?dl=0 · checked 2026-10-19

Sentralen Lightplot Forstandelskapsalen 27.01.2022 .pdf:
https://www.dropbox.com/sh/tkmngebvbs0b8wr/AACzE0tWdmPNjJUVPIPHluEwa?dl=0 · checked 2026-10-19

Sentralen Lightplot Hvelvet 01.09.2020 .pdf:
https://www.dropbox.com/sh/mwmlaqef42xwm6k/AAA7klQqp-UoDjhehmPfY6E1a?dl=0 · checked 2026-10-19

Vinterhagen.pdf: https://www.dropbox.com/sh/ma16pkcmufhyxvq/AAAgy20giTmj-_6ag3YXl48Wa?dl=0 · checked 2026-10-19

20240628_Sentralen_Kronesalen_v1.vwx-005-Kronesalen Equipment-1-FINAL-RevA-A3.pdf:
https://www.dropbox.com/sh/6ufvi9nbx128e3t/AAABmrSHjZzBeV9AayUPoZ7Ta?dl=0 · checked 2026-10-19

Published technical documents:
https://www.dropbox.com/sh/qgqy66ed5las12x/AABMCLhaJ8-81asR0JPGFZMua?dl=0 · checked 2026-10-19

Official technical information: https://www.sentralen.no/en/lokaler/marmorsalen · checked 2026-10-28

Public venue page: https://www.hitlight.app/venues/norway/sentralen-ac40cb72

HitLight