
UPSTAGE ↑

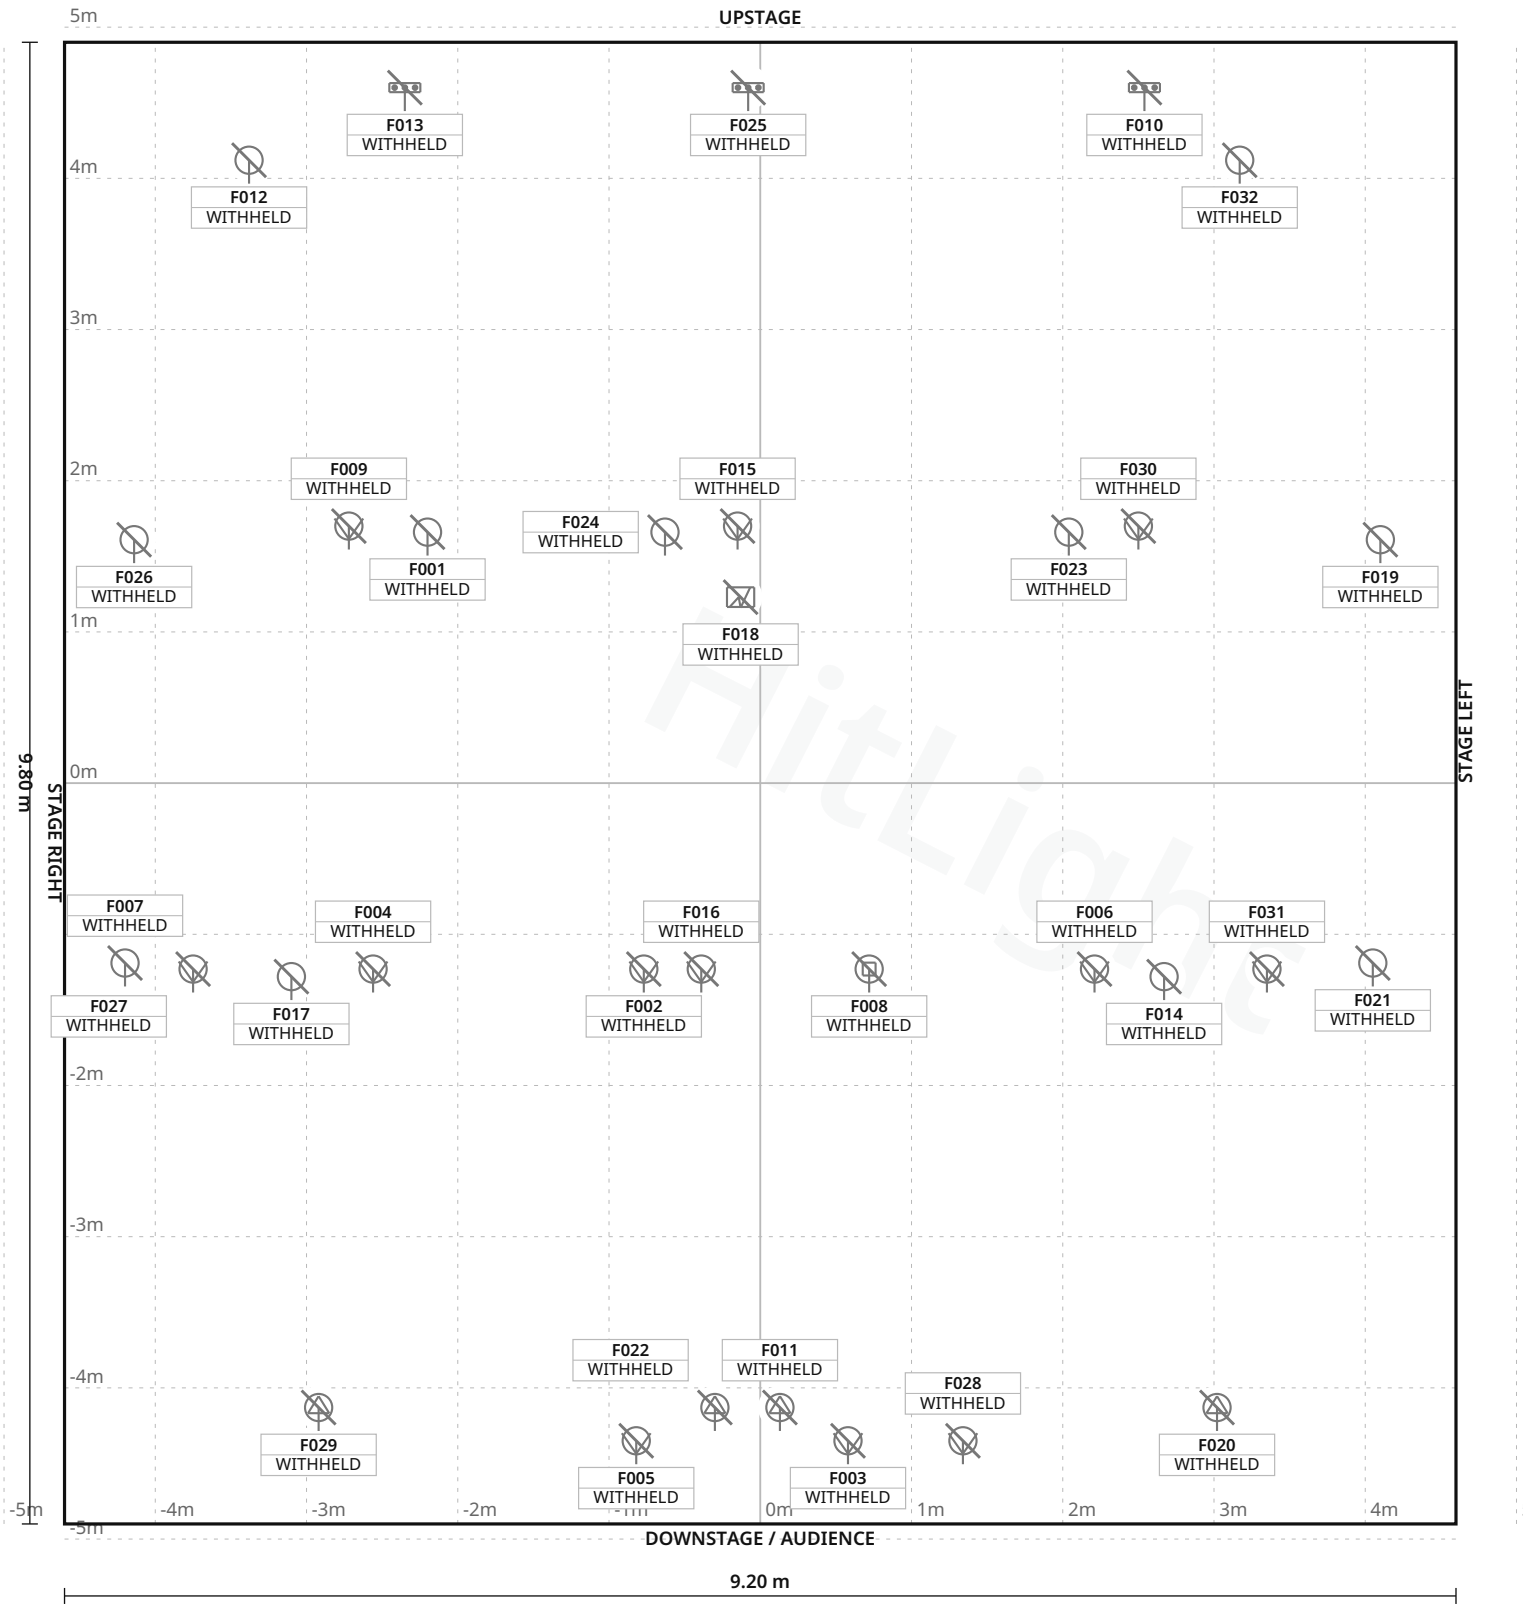

FIXTURE LEGEND

- **LED bar RGBWA+UV** · model unknown — LED Bar · 3×
- **LED PAR CW/WW/A** · model unknown — PAR Light · 4×
- **PAR64 1kW** · lamp/optic unknown — PAR Light · 2×
- **PC500W · exact** model unknown — Spot Light · 8×
- **Profile1kW** · exact model unknown — Profile Spot · 4×
- **RGBW LED flood** · model unknown — PAR Light · 2×
- **RGBWA LED PAR** motorized zoom · model unknown — PAR Light · 3×
- **Scanner · exact** optical/motor type unknown — Moving Head · 1×
- **Stroboscope** · model unknown — Strobe · 1×
- **Warm-white LED** PC · model unknown — Spot Light · 4×

Stage 9.20 m W × 9.80 m D · Grid 1 m

Théâtre L’Improviste · Salle de spectacle

LIGHT PLOT · PLAN · Salle de spectacle

HitLight · Théâtre L’Improviste

Rue de Fierlant 120, 1190 Forest, Bruxelles, Bruxelles (Forest), Belgium

DWG HL · SCALE 1:50 · metric · PRINT AT 100%

Drawn HitLight

Generated from the saved show

SOURCE 9f062bd9e1d1

SYMBOL LEGEND

10 TYPES · 32 FIXTURES · COLOUR BY TYPE



Unverified source fixture LED bar RGBWA+UV · model unknown

LED Bar · Unverified · TBC ch · category symbol

3 physical · 3 plotted

3 disabled · 0 unplaced



Unverified source fixture LED PAR CW/WW/A · model unknown

PAR Light · Unverified · TBC ch · category symbol

4 physical · 4 plotted

4 disabled · 0 unplaced



Unverified source fixture PAR64 1kW · lamp/optic unknown

PAR Light · Unverified · TBC ch · category symbol

2 physical · 2 plotted

2 disabled · 0 unplaced



Unverified source fixture PC500W · exact model unknown

Spot Light · Unverified · TBC ch · category symbol

8 physical · 8 plotted

8 disabled · 0 unplaced



Unverified source fixture Profile1kW · exact model unknown

Profile Spot · Unverified · TBC ch · category symbol

4 physical · 4 plotted

4 disabled · 0 unplaced



Unverified source fixture RGBW LED flood · model unknown

PAR Light · Unverified · TBC ch · category symbol

2 physical · 2 plotted

2 disabled · 0 unplaced



Unverified source fixture RGBWA LED PAR motorized zoom · model unknown

PAR Light · Unverified · TBC ch · category symbol

3 physical · 3 plotted

3 disabled · 0 unplaced



Unverified source fixture Scanner · exact optical/motor type unknown

Moving Head · Unverified · TBC ch · category symbol

1 physical · 1 plotted

1 disabled · 0 unplaced

Théâtre L'Improviste · Salle de spectacle

SYMBOL LEGEND · Salle de spectacle

HitLight · Théâtre L'Improviste

Rue de Fierlant 120, 1190 Forest, Bruxelles, Bruxelles (Forest), Belgium

DWG HL · METRIC

Drawn HitLight

Generated from the saved show

SOURCE 9f062bd9e1d1



Unverified source fixture Stroboscope · model unknown

Strobe · Unverified · TBC ch · category symbol

1 physical · 1 plotted

1 disabled · 0 unplaced



Unverified source fixture Warm-white LED PC · model unknown

Spot Light · Unverified · TBC ch · category symbol

4 physical · 4 plotted

4 disabled · 0 unplaced

HitLight

GENERAL NOTES

1. Source-based lighting plan. Confirm the current rig with the venue.
2. PARTIAL: included fixtures are not a full physical-unit census.
3. DMX PATCH WITHHELD: provisional or unchecked addresses are not published.
4. Geometry and mounting are approximate. Display dimensions and hanging heights include labelled estimates; this is not a measured or control-ready rig.
5. Exact fixture variants, body accuracy, modes and DMX patch remain unverified. Neutral visual placeholders preserve the plotted positions pending review.

HitLight

FIXTURE SCHEDULE

Fixture	Manufacturer / model	Position / mount	Mode / output
VISUAL PLANNING · DMX PATCH WITHHELD			
F001	Unverified source fixture / RGBWA LED PAR motorized zoom · model unknown	PLOTTED	Unverified · Output excluded
F002	Unverified source fixture / Warm-white LED PC · model unknown	PLOTTED	Unverified · Output excluded
F003	Unverified source fixture / PC500W · exact model unknown	PLOTTED	Unverified · Output excluded
F004	Unverified source fixture / PC500W · exact model unknown	PLOTTED	Unverified · Output excluded
F005	Unverified source fixture / Warm-white LED PC · model unknown	PLOTTED	Unverified · Output excluded
F006	Unverified source fixture / PC500W · exact model unknown	PLOTTED	Unverified · Output excluded
F007	Unverified source fixture / PAR64 1kW · lamp/optic unknown	PLOTTED	Unverified · Output excluded
F008	Unverified source fixture / Scanner · exact optical/motor type unknown	PLOTTED	Unverified · Output excluded
F009	Unverified source fixture / PC500W · exact model unknown	PLOTTED	Unverified · Output excluded
F010	Unverified source fixture / LED bar RGBWA+UV · model unknown	PLOTTED	Unverified · Output excluded
F011	Unverified source fixture / Profile1kW · exact model unknown	PLOTTED	Unverified · Output excluded
F012	Unverified source fixture / LED PAR CW/WW/A · model unknown	PLOTTED	Unverified · Output excluded
F013	Unverified source fixture / LED bar RGBWA+UV · model unknown	PLOTTED	Unverified · Output excluded
F014	Unverified source fixture / LED PAR CW/WW/A · model unknown	PLOTTED	Unverified · Output excluded
F015	Unverified source fixture / PC500W · exact model unknown	PLOTTED	Unverified · Output excluded
F016	Unverified source fixture / PC500W · exact model unknown	PLOTTED	Unverified · Output excluded
F017	Unverified source fixture / LED PAR CW/WW/A · model unknown	PLOTTED	Unverified · Output excluded
F018	Unverified source fixture / Stroboscope · model unknown	PLOTTED	Unverified · Output excluded
F019	Unverified source fixture / RGBW LED flood · model unknown	PLOTTED	Unverified · Output excluded
F020	Unverified source fixture / Profile1kW · exact model unknown	PLOTTED	Unverified · Output excluded

Planning reference only. Confirm installed modes and patch with the venue.

Théâtre L'Improviste · Salle de spectacle

FIXTURE SCHEDULE · Salle de spectacle

HitLight · Théâtre L'Improviste

Rue de Fierlant 120, 1190 Forest, Bruxelles, Bruxelles (Forest), Belgium

DWG HL · METRIC

Drawn HitLight

Generated from the saved show

SOURCE 9f062bd9e1d1

Fixture	Manufacturer / model	Position / mount	Mode / output
VISUAL PLANNING · DMX PATCH WITHHELD			
F021	Unverified source fixture / PAR64 1kW · lamp/optic unknown	PLOTTED	Unverified · Output excluded
F022	Unverified source fixture / Profile1kW · exact model unknown	PLOTTED	Unverified · Output excluded
F023	Unverified source fixture / RGBWA LED PAR motorized zoom · model unknown	PLOTTED	Unverified · Output excluded
F024	Unverified source fixture / RGBWA LED PAR motorized zoom · model unknown	PLOTTED	Unverified · Output excluded
F025	Unverified source fixture / LED bar RGBWA+UV · model unknown	PLOTTED	Unverified · Output excluded
F026	Unverified source fixture / RGBW LED flood · model unknown	PLOTTED	Unverified · Output excluded
F027	Unverified source fixture / Warm-white LED PC · model unknown	PLOTTED	Unverified · Output excluded
F028	Unverified source fixture / PC500W · exact model unknown	PLOTTED	Unverified · Output excluded
F029	Unverified source fixture / Profile1kW · exact model unknown	PLOTTED	Unverified · Output excluded
F030	Unverified source fixture / PC500W · exact model unknown	PLOTTED	Unverified · Output excluded
F031	Unverified source fixture / Warm-white LED PC · model unknown	PLOTTED	Unverified · Output excluded
F032	Unverified source fixture / LED PAR CW/WW/A · model unknown	PLOTTED	Unverified · Output excluded

Planning reference only. Confirm installed modes and patch with the venue.

VALIDATION APPENDIX

WARNING · PATCH_WITHHELD

DMX patch facts are withheld pending source verification. This planning document cannot be used for hardware output.

Objects: — · Remediation: review the source facts and regenerate.

ERROR · STAGE_DIMENSIONS_UNCONFIRMED

Confirm the stage dimensions before producing a final technical document.

Objects: Salle de spectacle · Remediation: review the source facts and regenerate.

WARNING · MODE_UNVERIFIED

DMX modes are unverified; output remains excluded.

Objects: F001–F032 · Remediation: review the source facts and regenerate.

WARNING · FIXTURE_DISABLED

Fixtures are disabled for this visual planning reconstruction.

Objects: F001–F032 · Remediation: review the source facts and regenerate.

WARNING · TITLE_METADATA_INCOMPLETE

Some professional title-block metadata is missing; the document will show an em dash.

Objects: ac5bc14f7da0aa4b20e04943 · Remediation: review the source facts and regenerate.

HitLight

VENUE & DRAWING SOURCES

Théâtre L’Improviste

Salle de spectacle · Published house plot

Rue de Fierlant 120, 1190 Forest, Bruxelles, Bruxelles (Forest), BE

https://www.theatrealouer.be/fiche-technique

Sources checked 2026-11-03

Generated by HitLight from the saved published venue rig. Source attribution and reconstruction limitations are retained below.

Symbols: HitLight-owned category artwork. No manufacturer model geometry or original source pages included.

Fixture classes/models and modes include clearly labelled visual estimates. Generic bodies represent unknown source products; manufacturer identity, wattage and optics are not asserted by those selections.

Stage dimensions, hanging heights, mounts and focus are approximate; the patch remains unverified. This is a partial visual reconstruction, not a control-ready installation.

Original source dates do not establish current physical presence or a complete venue census.

Exact available catalogue display bodies are restored through verified immutable references. Fixture identities, installed modes, patch and output verification are unchanged; original source qualifications remain authoritative.

Geometry and mounting are approximate. Display dimensions and hanging heights include labelled estimates; this is not a measured or control-ready rig.

Exact fixture variants, body accuracy, modes and DMX patch remain unverified. Neutral visual placeholders preserve the plotted positions pending review.

The dated source does not establish the current installed rig or a complete fixture census.

Generated from the saved published HitLight layout; fixture positions and room geometry are unchanged. Not an official venue drawing.

Fixture classes/models and modes include clearly labelled visual estimates. Generic bodies represent unknown source products; manufacturer identity, wattage and optics are not asserted by those selections.

Stage dimensions, hanging heights, mounts and focus are approximate; the patch remains unverified. This is a partial visual reconstruction, not a control-ready installation.

Original source dates do not establish current physical presence or a complete venue census.

Exact available catalogue display bodies are restored through verified immutable references. Fixture identities, installed modes, patch and output verification are unchanged; original source qualifications remain authoritative.

Output remains excluded for visual-only fixtures. Catalogue identity does not verify installed modes, addresses or the current installation.

Théâtre L’Improviste — Salle de spectacle · lighting plot:
https://www.theatrealouer.be/fiche-technique · checked 2026-11-03

Public venue page: https://www.hitlight.app/venues/belgium/theatre-l-improviste-ac5bc14f

HitLight | hitlight.app