
UPSTAGE

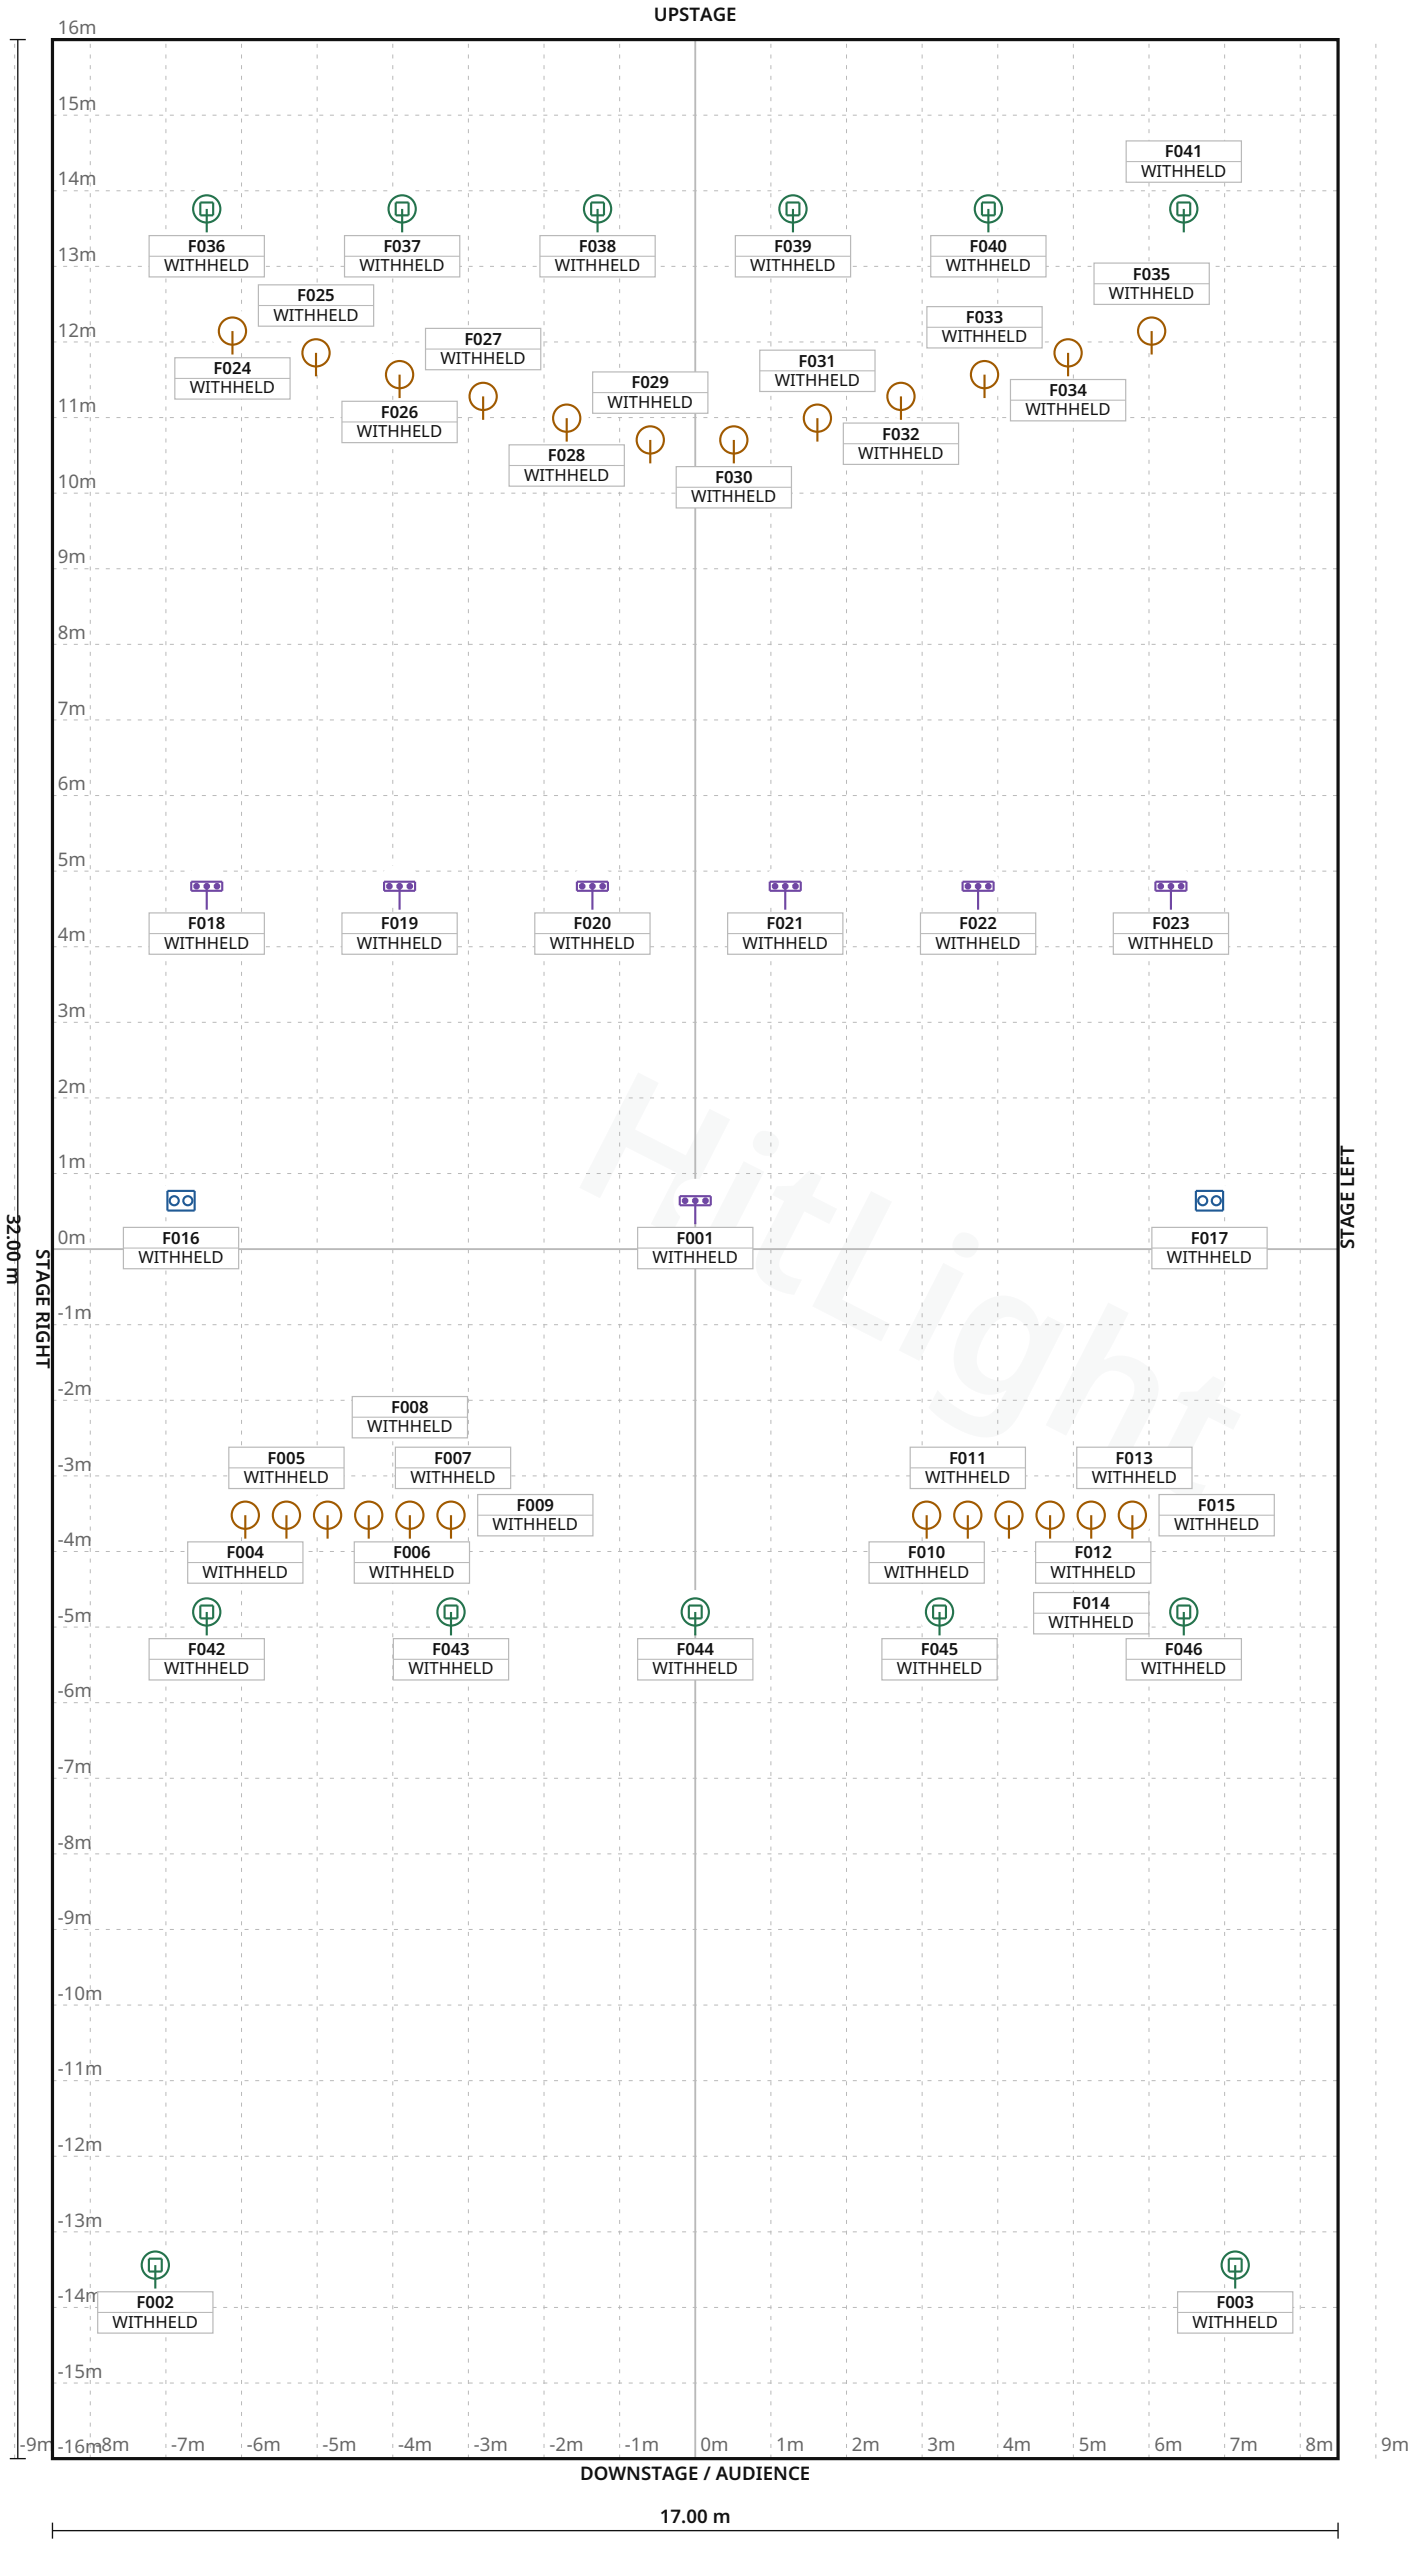

FIXTURE LEGEND

- **Visual** substitute · 4-lite Blinder — Blinder · 2×
- **Visual** substitute · Basic Conventional — PAR Light · 24×
- **Visual** substitute · Basic Moving Head — Moving Head · 13×
- **Visual** substitute · LED BAR 6 CH - H — LED Bar · 7×

Stage 17.00 m W × 32.00 m D · Grid 1 m

Harmonie · Main room

LIGHT PLOT · PLAN · Main room

HitLight · Harmonie

Frongasse 28-30, 53121, Bonn, Germany

DWG HL · SCALE 1:100 · metric · PRINT AT 100%

Drawn HitLight

Generated from the saved show

SOURCE 3e280f94ec4d

SYMBOL LEGEND

4 TYPES · 46 FIXTURES · COLOUR BY TYPE



HitLight placeholder Visual substitute · 4-lite Blinder

Blinder · 1Ch - Mode · 1 ch · category symbol

2 physical · 2 plotted

0 disabled · 0 unplaced



HitLight placeholder Visual substitute · Basic Conventional

PAR Light · Default · 1 ch · category symbol

24 physical · 24 plotted

0 disabled · 0 unplaced



HitLight placeholder Visual substitute · Basic Moving Head

Moving Head · Mode 1 · 11 ch · category symbol

13 physical · 13 plotted

0 disabled · 0 unplaced



HitLight placeholder Visual substitute · LED BAR 6 CH - H

LED Bar · 9 CH · 6 ch · category symbol

7 physical · 7 plotted

0 disabled · 0 unplaced

HitLight

Harmonie · Main room

SYMBOL LEGEND · Main room

HitLight · Harmonie

Frongasse 28-30, 53121, Bonn, Germany

DWG HL · METRIC

Drawn HitLight

Generated from the saved show

SOURCE 3e280f94ec4d

GENERAL NOTES

1. Source-based lighting plan. Confirm the current rig with the venue.
2. PARTIAL: included fixtures are not a full physical-unit census.
3. DMX PATCH WITHHELD: provisional or unchecked addresses are not published.
4. The reconstruction retains its documented coverage and geometry assumptions; confirm the current setup with the venue.

HitLight

DMX PATCH

46 FIXTURES · 0 UNIVERSES

Fixture / name	Manufacturer / model	Mode	Ch	DMX	Range	Position / mount	Status / notes
UNPATCHED / INVALID							
F001 · PLACEHOLDER · Plotted cent...	HitLight placeholder / Visual substitute ...	9 CH	6	WITHHELD	TBC	UNPLACED	Enabled
F002 · PLACEHOLDER · Plotted FOH ...	HitLight placeholder / Visual substitute ...	Mode 1	11	WITHHELD	TBC	UNPLACED	Enabled
F003 · PLACEHOLDER · Plotted FOH ...	HitLight placeholder / Visual substitute ...	Mode 1	11	WITHHELD	TBC	UNPLACED	Enabled
F004 · PLACEHOLDER · Plotted PAR ...	HitLight placeholder / Visual substitute ...	Default	1	WITHHELD	TBC	UNPLACED	Enabled
F005 · PLACEHOLDER · Plotted PAR ...	HitLight placeholder / Visual substitute ...	Default	1	WITHHELD	TBC	UNPLACED	Enabled
F006 · PLACEHOLDER · Plotted PAR ...	HitLight placeholder / Visual substitute ...	Default	1	WITHHELD	TBC	UNPLACED	Enabled
F007 · PLACEHOLDER · Plotted PAR ...	HitLight placeholder / Visual substitute ...	Default	1	WITHHELD	TBC	UNPLACED	Enabled
F008 · PLACEHOLDER · Plotted PAR ...	HitLight placeholder / Visual substitute ...	Default	1	WITHHELD	TBC	UNPLACED	Enabled
F009 · PLACEHOLDER · Plotted PAR ...	HitLight placeholder / Visual substitute ...	Default	1	WITHHELD	TBC	UNPLACED	Enabled
F010 · PLACEHOLDER · Plotted PAR ...	HitLight placeholder / Visual substitute ...	Default	1	WITHHELD	TBC	UNPLACED	Enabled
F011 · PLACEHOLDER · Plotted PAR ...	HitLight placeholder / Visual substitute ...	Default	1	WITHHELD	TBC	UNPLACED	Enabled
F012 · PLACEHOLDER · Plotted PAR ...	HitLight placeholder / Visual substitute ...	Default	1	WITHHELD	TBC	UNPLACED	Enabled
F013 · PLACEHOLDER · Plotted PAR ...	HitLight placeholder / Visual substitute ...	Default	1	WITHHELD	TBC	UNPLACED	Enabled
F014 · PLACEHOLDER · Plotted PAR ...	HitLight placeholder / Visual substitute ...	Default	1	WITHHELD	TBC	UNPLACED	Enabled
F015 · PLACEHOLDER · Plotted PAR ...	HitLight placeholder / Visual substitute ...	Default	1	WITHHELD	TBC	UNPLACED	Enabled
F016 · PLACEHOLDER · Plotted rect...	HitLight placeholder / Visual substitute ...	1Ch - Mode	1	WITHHELD	TBC	UNPLACED	Enabled
F017 · PLACEHOLDER · Plotted rect...	HitLight placeholder / Visual substitute ...	1Ch - Mode	1	WITHHELD	TBC	UNPLACED	Enabled
F018 · PLACEHOLDER · Unlabelled l...	HitLight placeholder / Visual substitute ...	9 CH	6	WITHHELD	TBC	UNPLACED	Enabled
F019 · PLACEHOLDER · Unlabelled l...	HitLight placeholder / Visual substitute ...	9 CH	6	WITHHELD	TBC	UNPLACED	Enabled
F020 · PLACEHOLDER · Unlabelled l...	HitLight placeholder / Visual substitute ...	9 CH	6	WITHHELD	TBC	UNPLACED	Enabled

No patched universes

Harmonie · Main room

DMX PATCH · Main room

HitLight · Harmonie

Frongasse 28-30, 53121, Bonn, Germany

DWG HL · METRIC

Drawn HitLight

Generated from the saved show

SOURCE 3e280f94ec4d

DMX PATCH · CONTINUED

46 FIXTURES · 0 UNIVERSES

Fixture / name	Manufacturer / model	Mode	Ch	DMX	Range	Position / mount	Status / notes
UNPATCHED / INVALID							
F021 · PLACEHOLDER · Unlabelled l…	HitLight placeholder / Visual substitute …	9 CH	6	WITHHELD	TBC	UNPLACED	Enabled
F022 · PLACEHOLDER · Unlabelled l…	HitLight placeholder / Visual substitute …	9 CH	6	WITHHELD	TBC	UNPLACED	Enabled
F023 · PLACEHOLDER · Unlabelled l…	HitLight placeholder / Visual substitute …	9 CH	6	WITHHELD	TBC	UNPLACED	Enabled
F024 · PLACEHOLDER · Unlabelled p…	HitLight placeholder / Visual substitute …	Default	1	WITHHELD	TBC	UNPLACED	Enabled
F025 · PLACEHOLDER · Unlabelled p…	HitLight placeholder / Visual substitute …	Default	1	WITHHELD	TBC	UNPLACED	Enabled
F026 · PLACEHOLDER · Unlabelled p…	HitLight placeholder / Visual substitute …	Default	1	WITHHELD	TBC	UNPLACED	Enabled
F027 · PLACEHOLDER · Unlabelled p…	HitLight placeholder / Visual substitute …	Default	1	WITHHELD	TBC	UNPLACED	Enabled
F028 · PLACEHOLDER · Unlabelled p…	HitLight placeholder / Visual substitute …	Default	1	WITHHELD	TBC	UNPLACED	Enabled
F029 · PLACEHOLDER · Unlabelled p…	HitLight placeholder / Visual substitute …	Default	1	WITHHELD	TBC	UNPLACED	Enabled
F030 · PLACEHOLDER · Unlabelled p…	HitLight placeholder / Visual substitute …	Default	1	WITHHELD	TBC	UNPLACED	Enabled
F031 · PLACEHOLDER · Unlabelled p…	HitLight placeholder / Visual substitute …	Default	1	WITHHELD	TBC	UNPLACED	Enabled
F032 · PLACEHOLDER · Unlabelled p…	HitLight placeholder / Visual substitute …	Default	1	WITHHELD	TBC	UNPLACED	Enabled
F033 · PLACEHOLDER · Unlabelled p…	HitLight placeholder / Visual substitute …	Default	1	WITHHELD	TBC	UNPLACED	Enabled
F034 · PLACEHOLDER · Unlabelled p…	HitLight placeholder / Visual substitute …	Default	1	WITHHELD	TBC	UNPLACED	Enabled
F035 · PLACEHOLDER · Unlabelled p…	HitLight placeholder / Visual substitute …	Default	1	WITHHELD	TBC	UNPLACED	Enabled
F036 · PLACEHOLDER · Unlabelled p…	HitLight placeholder / Visual substitute …	Mode 1	11	WITHHELD	TBC	UNPLACED	Enabled
F037 · PLACEHOLDER · Unlabelled p…	HitLight placeholder / Visual substitute …	Mode 1	11	WITHHELD	TBC	UNPLACED	Enabled
F038 · PLACEHOLDER · Unlabelled p…	HitLight placeholder / Visual substitute …	Mode 1	11	WITHHELD	TBC	UNPLACED	Enabled
F039 · PLACEHOLDER · Unlabelled p…	HitLight placeholder / Visual substitute …	Mode 1	11	WITHHELD	TBC	UNPLACED	Enabled
F040 · PLACEHOLDER · Unlabelled p…	HitLight placeholder / Visual substitute …	Mode 1	11	WITHHELD	TBC	UNPLACED	Enabled

No patched universes

Harmonie · Main room

DMX PATCH · Main room

HitLight · Harmonie

Frongasse 28-30, 53121, Bonn, Germany

DWG HL · METRIC

Drawn HitLight

Generated from the saved show

SOURCE 3e280f94ec4d

DMX PATCH · CONTINUED

Fixture / name	Manufacturer / model	Mode	Ch	DMX	Range	Position / mount	Status / notes
UNPATCHED / INVALID							
F041 · PLACEHOLDER · Unlabelled p…	HitLight placeholder / Visual substitute …	Mode 1	11	WITHHELD	TBC	UNPLACED	Enabled
F042 · PLACEHOLDER · Unlabelled p…	HitLight placeholder / Visual substitute …	Mode 1	11	WITHHELD	TBC	UNPLACED	Enabled
F043 · PLACEHOLDER · Unlabelled p…	HitLight placeholder / Visual substitute …	Mode 1	11	WITHHELD	TBC	UNPLACED	Enabled
F044 · PLACEHOLDER · Unlabelled p…	HitLight placeholder / Visual substitute …	Mode 1	11	WITHHELD	TBC	UNPLACED	Enabled
F045 · PLACEHOLDER · Unlabelled p…	HitLight placeholder / Visual substitute …	Mode 1	11	WITHHELD	TBC	UNPLACED	Enabled
F046 · PLACEHOLDER · Unlabelled p…	HitLight placeholder / Visual substitute …	Mode 1	11	WITHHELD	TBC	UNPLACED	Enabled

No patched universes

HitLight

Harmonie · Main room

DMX PATCH · Main room

HitLight · Harmonie

Frongasse 28-30, 53121, Bonn, Germany

DWG HL · METRIC

Drawn HitLight

Generated from the saved show

SOURCE 3e280f94ec4d

VALIDATION APPENDIX

WARNING · PATCH_WITHHELD

DMX patch facts are withheld pending source verification. This planning document cannot be used for hardware output.

Objects: — · Remediation: correct the saved show data and regenerate.

ERROR · STAGE_DIMENSIONS_UNCONFIRMED

Confirm the stage dimensions before producing a final technical document.

Objects: 8316C52F-5313-487F-A842-750A258F0860 · Remediation: correct the saved show data and regenerate.

WARNING · TITLE_METADATA_INCOMPLETE

Some professional title-block metadata is missing; the document will show an em dash.

Objects: ac71eac54734e166fa6d0f80 · Remediation: correct the saved show data and regenerate.

HitLight

VENUE & DRAWING SOURCES

Harmonie

Main room · House rig

Frongasse 28-30, 53121, Bonn, DE

https://www.harmonie-bonn.de/

Sources checked 2026-10-19

Symbols: HitLight-owned category artwork. No manufacturer model geometry or original source pages included.

Source-based reconstruction. Confirm the current installation and equipment availability with the venue.

Scale, fixture positions, mounting heights and aiming may include estimates; this is not a rigging specification.

Provisional fixture matches are labelled as placeholders. The recorded subset is not a complete physical inventory.

DMX addresses are withheld from public plans until their exact source patch is reconciled.

The reconstruction retains its documented coverage and geometry assumptions; confirm the current setup with the venue.

Official venue information: https://www.harmonie-bonn.de/ · checked 2026-10-19

Harmonie kompl 3D Licht 28.10.23 GG v2023.pdf: https://www.harmonie-bonn.de/infos · checked 2026-10-19

Public venue page: https://www.hitlight.app/venues/germany/harmonie-ac71eac5

HitLight