
UPSTAGE

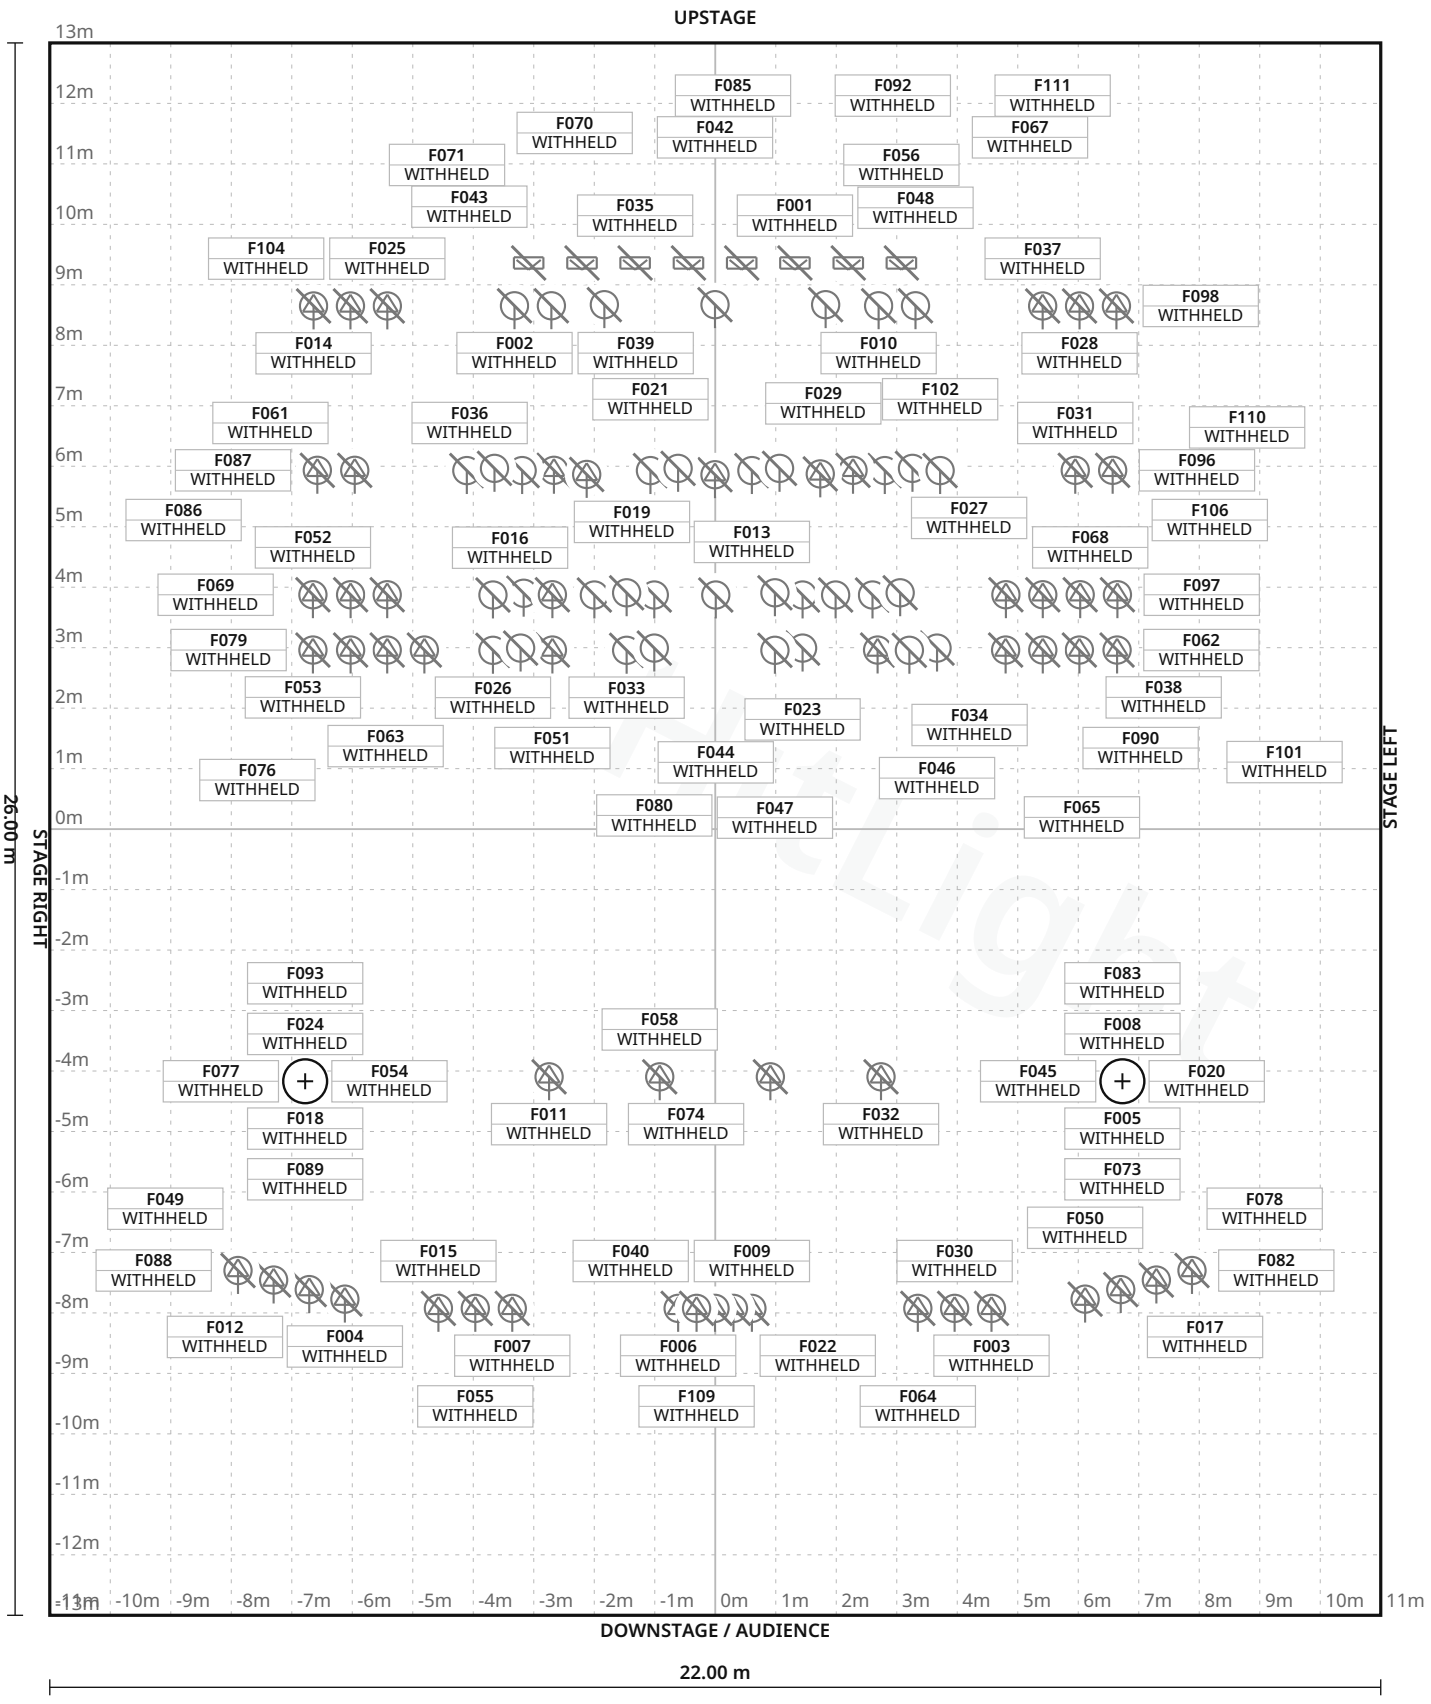

FIXTURE LEGEND

- **Source Four 19** — Profile Spot · 19×
- **Source Four 26** — Profile Spot · 1×
- **Source Four 36** — Profile Spot · 4×
- **Source Four 50** — Profile Spot · 6×
- **Altman Phoenix19 /750W key** — Profile Spot · 8×
- **Altman Phoenix19 /LED-labelled ladder** — Profile Spot · 4×
- **Altman Phoenix26 /LED-labelled ladder** — Profile Spot · 4×
- **Altman Phoenix36 /750W key** — Profile Spot · 5×
- **Altman Phoenix50 /750W key** — Profile Spot · 2×
- **Altman SpectraCyc** — Cyc Light · 8×
- **Altman360Q6x9** — Profile Spot · 6×
- **ETC DesireD60 Lustr** — PAR Light · 12×
- **ETC SourceFour14** — Profile Spot · 9×
- **ETC SourceFourPAR MFL** — PAR Light · 9×
- **ETC SourceFourPAR WFL** — PAR Light · 15×

Stage 22.00 m W × 26.00 m D · Grid 1 m

19 fixture labels omitted in this view due to crowding · see DMX patch

HitLight TECHNICAL LIGHTING REV de18b78c6cc9 · 1/12

Sheldon Theatre · Main room

LIGHT PLOT · PLAN · Main room

HitLight · Sheldon Theatre

443 West 3rd Street, Red Wing, United States

DWG HL · SCALE 1:125 · metric · PRINT AT 100%

Drawn HitLight

Generated from the saved show

SOURCE f923f729cdd4

SYMBOL LEGEND

15 TYPES · 112 FIXTURES · COLOUR BY TYPE



ETC Source Four 19

Profile Spot · Unverified · TBC ch · category symbol

19 physical · 19 plotted

19 disabled · 0 unplaced



ETC Source Four 26

Profile Spot · Unverified · TBC ch · category symbol

1 physical · 1 plotted

1 disabled · 0 unplaced



ETC Source Four 36

Profile Spot · Unverified · TBC ch · category symbol

4 physical · 4 plotted

4 disabled · 0 unplaced



ETC Source Four 50

Profile Spot · Unverified · TBC ch · category symbol

6 physical · 6 plotted

6 disabled · 0 unplaced



Unverified source fixture Altman Phoenix19 /750W key

Profile Spot · Unverified · TBC ch · category symbol

8 physical · 8 plotted

8 disabled · 0 unplaced



Unverified source fixture Altman Phoenix19 /LED-labelled ladder

Profile Spot · Unverified · TBC ch · category symbol

4 physical · 4 plotted

4 disabled · 0 unplaced



Unverified source fixture Altman Phoenix26 /LED-labelled ladder

Profile Spot · Unverified · TBC ch · category symbol

4 physical · 4 plotted

4 disabled · 0 unplaced



Unverified source fixture Altman Phoenix36 /750W key

Profile Spot · Unverified · TBC ch · category symbol

5 physical · 5 plotted

5 disabled · 0 unplaced

Sheldon Theatre · Main room

SYMBOL LEGEND · Main room

HitLight · Sheldon Theatre

443 West 3rd Street, Red Wing, United States

DWG HL · METRIC

Drawn HitLight

Generated from the saved show

SOURCE f923f729cdd4

SYMBOL LEGEND · CONTINUED

15 TYPES · 112 FIXTURES · COLOUR BY TYPE



Unverified source fixture Altman Phoenix50 /750W key

Profile Spot · Unverified · TBC ch · category symbol

2 physical · 2 plotted

2 disabled · 0 unplaced



Unverified source fixture Altman SpectraCyc

Cyc Light · Unverified · TBC ch · category symbol

8 physical · 8 plotted

8 disabled · 0 unplaced



Unverified source fixture Altman360Q6x9

Profile Spot · Unverified · TBC ch · category symbol

6 physical · 6 plotted

6 disabled · 0 unplaced



Unverified source fixture ETC DesireD60 Lustr

PAR Light · Unverified · TBC ch · category symbol

12 physical · 12 plotted

12 disabled · 0 unplaced



Unverified source fixture ETC SourceFour14

Profile Spot · Unverified · TBC ch · category symbol

9 physical · 9 plotted

9 disabled · 0 unplaced



Unverified source fixture ETC SourceFourPAR MFL

PAR Light · Unverified · TBC ch · category symbol

9 physical · 9 plotted

9 disabled · 0 unplaced



Unverified source fixture ETC SourceFourPAR WFL

PAR Light · Unverified · TBC ch · category symbol

15 physical · 15 plotted

15 disabled · 0 unplaced

Sheldon Theatre · Main room

SYMBOL LEGEND · Main room

HitLight · Sheldon Theatre

443 West 3rd Street, Red Wing, United States

DWG HL · METRIC

Drawn HitLight

Generated from the saved show

SOURCE f923f729cdd4

GENERAL NOTES

1. Source-based lighting plan. Confirm the current rig with the venue.
2. PARTIAL: included fixtures are not a full physical-unit census.
3. DMX PATCH WITHHELD: provisional or unchecked addresses are not published.
4. Approximate planning view; not official venue paperwork or output-ready. Original HitLight symbols only; no source pages, OEM meshes, photos or logos. Original files remain private; modes and patch unverified.

HitLight

FIXTURE SCHEDULE

Fixture	Manufacturer / model	Position / mount	Mode / output
VISUAL PLANNING · DMX PATCH WITHHELD			
F001	Unverified source fixture / Altman SpectraCyc	PLOTTED	Unverified · Output excluded
F002	Unverified source fixture / ETC SourceFourPAR MFL	PLOTTED	Unverified · Output excluded
F003	Unverified source fixture / ETC SourceFour14	PLOTTED	Unverified · Output excluded
F004	Unverified source fixture / Altman Phoenix19 /750W key	PLOTTED	Unverified · Output excluded
F005	ETC / Source Four 36	PLOTTED	Unverified · Output excluded
F006	Unverified source fixture / ETC SourceFour14	PLOTTED	Unverified · Output excluded
F007	Unverified source fixture / Altman360Q6x9	PLOTTED	Unverified · Output excluded
F008	Unverified source fixture / Altman Phoenix26 /LED-labelled ladder	PLOTTED	Unverified · Output excluded
F009	Unverified source fixture / ETC SourceFour14	PLOTTED	Unverified · Output excluded
F010	Unverified source fixture / ETC SourceFourPAR MFL	PLOTTED	Unverified · Output excluded
F011	Unverified source fixture / Altman360Q6x9	PLOTTED	Unverified · Output excluded
F012	Unverified source fixture / Altman Phoenix19 /750W key	PLOTTED	Unverified · Output excluded
F013	Unverified source fixture / ETC SourceFourPAR WFL	PLOTTED	Unverified · Output excluded
F014	ETC / Source Four 19	PLOTTED	Unverified · Output excluded
F015	Unverified source fixture / ETC SourceFour14	PLOTTED	Unverified · Output excluded
F016	Unverified source fixture / ETC SourceFourPAR MFL	PLOTTED	Unverified · Output excluded
F017	Unverified source fixture / Altman Phoenix19 /750W key	PLOTTED	Unverified · Output excluded
F018	Unverified source fixture / Altman Phoenix19 /LED-labelled ladder	PLOTTED	Unverified · Output excluded
F019	Unverified source fixture / ETC DesireD60 Lustr	PLOTTED	Unverified · Output excluded
F020	Unverified source fixture / Altman Phoenix19 /LED-labelled ladder	PLOTTED	Unverified · Output excluded

Planning reference only. Confirm installed modes and patch with the venue.

Sheldon Theatre · Main room

FIXTURE SCHEDULE · Main room

HitLight · Sheldon Theatre

443 West 3rd Street, Red Wing, United States

DWG HL · METRIC

Drawn HitLight

Generated from the saved show

SOURCE f923f729cdd4

FIXTURE SCHEDULE · CONTINUED

Fixture	Manufacturer / model	Position / mount	Mode / output
VISUAL PLANNING · DMX PATCH WITHHELD			
F021	Unverified source fixture / ETC SourceFourPAR WFL	PLOTTED	Unverified · Output excluded
F022	Unverified source fixture / ETC SourceFour14	PLOTTED	Unverified · Output excluded
F023	Unverified source fixture / ETC DesireD60 Lustr	PLOTTED	Unverified · Output excluded
F024	Unverified source fixture / Altman Phoenix26 /LED-labelled ladder	PLOTTED	Unverified · Output excluded
F025	ETC / Source Four 19	PLOTTED	Unverified · Output excluded
F026	Unverified source fixture / ETC SourceFourPAR WFL	PLOTTED	Unverified · Output excluded
F027	Unverified source fixture / ETC SourceFourPAR MFL	PLOTTED	Unverified · Output excluded
F028	ETC / Source Four 19	PLOTTED	Unverified · Output excluded
F029	Unverified source fixture / Altman Phoenix36 /750W key	PLOTTED	Unverified · Output excluded
F030	Unverified source fixture / ETC SourceFour14	PLOTTED	Unverified · Output excluded
F031	ETC / Source Four 19	PLOTTED	Unverified · Output excluded
F032	Unverified source fixture / Altman360Q6x9	PLOTTED	Unverified · Output excluded
F033	Unverified source fixture / ETC SourceFourPAR WFL	PLOTTED	Unverified · Output excluded
F034	Unverified source fixture / ETC SourceFourPAR WFL	PLOTTED	Unverified · Output excluded
F035	Unverified source fixture / Altman SpectraCyc	PLOTTED	Unverified · Output excluded
F036	ETC / Source Four 19	PLOTTED	Unverified · Output excluded
F037	ETC / Source Four 19	PLOTTED	Unverified · Output excluded
F038	Unverified source fixture / Altman Phoenix36 /750W key	PLOTTED	Unverified · Output excluded
F039	Unverified source fixture / ETC SourceFourPAR MFL	PLOTTED	Unverified · Output excluded
F040	Unverified source fixture / ETC SourceFour14	PLOTTED	Unverified · Output excluded

Planning reference only. Confirm installed modes and patch with the venue.

Sheldon Theatre · Main room

FIXTURE SCHEDULE · Main room

HitLight · Sheldon Theatre

443 West 3rd Street, Red Wing, United States

DWG HL · METRIC

Drawn HitLight

Generated from the saved show

SOURCE f923f729cdd4

FIXTURE SCHEDULE · CONTINUED

Fixture	Manufacturer / model	Position / mount	Mode / output
VISUAL PLANNING · DMX PATCH WITHHELD			
F041	Unverified source fixture / ETC DesireD60 Lustr	PLOTTED	Unverified · Output excluded
F042	Unverified source fixture / ETC SourceFourPAR WFL	PLOTTED	Unverified · Output excluded
F043	Unverified source fixture / ETC SourceFourPAR WFL	PLOTTED	Unverified · Output excluded
F044	Unverified source fixture / ETC SourceFourPAR MFL	PLOTTED	Unverified · Output excluded
F045	ETC / Source Four 36	PLOTTED	Unverified · Output excluded
F046	Unverified source fixture / ETC DesireD60 Lustr	PLOTTED	Unverified · Output excluded
F047	Unverified source fixture / ETC SourceFourPAR WFL	PLOTTED	Unverified · Output excluded
F048	Unverified source fixture / ETC SourceFourPAR MFL	PLOTTED	Unverified · Output excluded
F049	Unverified source fixture / Altman Phoenix19 /750W key	PLOTTED	Unverified · Output excluded
F050	Unverified source fixture / Altman Phoenix19 /750W key	PLOTTED	Unverified · Output excluded
F051	ETC / Source Four 19	PLOTTED	Unverified · Output excluded
F052	ETC / Source Four 50	PLOTTED	Unverified · Output excluded
F053	ETC / Source Four 19	PLOTTED	Unverified · Output excluded
F054	Unverified source fixture / Altman Phoenix26 /LED-labelled ladder	PLOTTED	Unverified · Output excluded
F055	Unverified source fixture / ETC SourceFour14	PLOTTED	Unverified · Output excluded
F056	Unverified source fixture / Altman SpectraCyc	PLOTTED	Unverified · Output excluded
F057	Unverified source fixture / ETC SourceFourPAR WFL	PLOTTED	Unverified · Output excluded
F058	Unverified source fixture / Altman360Q6x9	PLOTTED	Unverified · Output excluded
F059	Unverified source fixture / ETC DesireD60 Lustr	PLOTTED	Unverified · Output excluded
F060	ETC / Source Four 19	PLOTTED	Unverified · Output excluded

Planning reference only. Confirm installed modes and patch with the venue.

FIXTURE SCHEDULE · CONTINUED

Fixture	Manufacturer / model	Position / mount	Mode / output
VISUAL PLANNING · DMX PATCH WITHHELD			
F061	ETC / Source Four 19	PLOTTED	Unverified · Output excluded
F062	ETC / Source Four 50	PLOTTED	Unverified · Output excluded
F063	Unverified source fixture / ETC DesireD60 Lustr	PLOTTED	Unverified · Output excluded
F064	Unverified source fixture / Altman360Q6x9	PLOTTED	Unverified · Output excluded
F065	ETC / Source Four 19	PLOTTED	Unverified · Output excluded
F066	Unverified source fixture / ETC SourceFourPAR WFL	PLOTTED	Unverified · Output excluded
F067	Unverified source fixture / ETC SourceFourPAR WFL	PLOTTED	Unverified · Output excluded
F068	ETC / Source Four 19	PLOTTED	Unverified · Output excluded
F069	Unverified source fixture / Altman Phoenix50 /750W key	PLOTTED	Unverified · Output excluded
F070	Unverified source fixture / Altman SpectraCyc	PLOTTED	Unverified · Output excluded
F071	Unverified source fixture / Altman SpectraCyc	PLOTTED	Unverified · Output excluded
F072	Unverified source fixture / ETC SourceFourPAR MFL	PLOTTED	Unverified · Output excluded
F073	Unverified source fixture / Altman Phoenix26 /LED-labelled ladder	PLOTTED	Unverified · Output excluded
F074	Unverified source fixture / Altman360Q6x9	PLOTTED	Unverified · Output excluded
F075	ETC / Source Four 19	PLOTTED	Unverified · Output excluded
F076	Unverified source fixture / Altman Phoenix36 /750W key	PLOTTED	Unverified · Output excluded
F077	Unverified source fixture / Altman Phoenix19 /LED-labelled ladder	PLOTTED	Unverified · Output excluded
F078	Unverified source fixture / Altman Phoenix19 /750W key	PLOTTED	Unverified · Output excluded
F079	ETC / Source Four 50	PLOTTED	Unverified · Output excluded
F080	Unverified source fixture / ETC DesireD60 Lustr	PLOTTED	Unverified · Output excluded

Planning reference only. Confirm installed modes and patch with the venue.

Sheldon Theatre · Main room

FIXTURE SCHEDULE · Main room

HitLight · Sheldon Theatre

443 West 3rd Street, Red Wing, United States

DWG HL · METRIC

Drawn HitLight

Generated from the saved show

SOURCE f923f729cdd4

FIXTURE SCHEDULE · CONTINUED

Fixture	Manufacturer / model	Position / mount	Mode / output
VISUAL PLANNING · DMX PATCH WITHHELD			
F081	Unverified source fixture / ETC SourceFourPAR WFL	PLOTTED	Unverified · Output excluded
F082	Unverified source fixture / Altman Phoenix19 /750W key	PLOTTED	Unverified · Output excluded
F083	Unverified source fixture / Altman Phoenix19 /LED-labelled ladder	PLOTTED	Unverified · Output excluded
F084	Unverified source fixture / ETC SourceFourPAR MFL	PLOTTED	Unverified · Output excluded
F085	Unverified source fixture / Altman SpectraCyc	PLOTTED	Unverified · Output excluded
F086	Unverified source fixture / Altman Phoenix36 /750W key	PLOTTED	Unverified · Output excluded
F087	ETC / Source Four 50	PLOTTED	Unverified · Output excluded
F088	Unverified source fixture / Altman Phoenix19 /750W key	PLOTTED	Unverified · Output excluded
F089	ETC / Source Four 36	PLOTTED	Unverified · Output excluded
F090	Unverified source fixture / Altman Phoenix36 /750W key	PLOTTED	Unverified · Output excluded
F091	Unverified source fixture / ETC DesireD60 Lustr	PLOTTED	Unverified · Output excluded
F092	Unverified source fixture / Altman SpectraCyc	PLOTTED	Unverified · Output excluded
F093	ETC / Source Four 36	PLOTTED	Unverified · Output excluded
F094	ETC / Source Four 19	PLOTTED	Unverified · Output excluded
F095	Unverified source fixture / ETC SourceFourPAR WFL	PLOTTED	Unverified · Output excluded
F096	ETC / Source Four 50	PLOTTED	Unverified · Output excluded
F097	Unverified source fixture / Altman Phoenix50 /750W key	PLOTTED	Unverified · Output excluded
F098	ETC / Source Four 19	PLOTTED	Unverified · Output excluded
F099	Unverified source fixture / ETC DesireD60 Lustr	PLOTTED	Unverified · Output excluded
F100	Unverified source fixture / ETC DesireD60 Lustr	PLOTTED	Unverified · Output excluded

Planning reference only. Confirm installed modes and patch with the venue.

Sheldon Theatre · Main room

FIXTURE SCHEDULE · Main room

HitLight · Sheldon Theatre

443 West 3rd Street, Red Wing, United States

DWG HL · METRIC

Drawn HitLight

Generated from the saved show

SOURCE f923f729cdd4

FIXTURE SCHEDULE · CONTINUED

Fixture	Manufacturer / model	Position / mount	Mode / output
VISUAL PLANNING · DMX PATCH WITHHELD			
F101	ETC / Source Four 50	PLOTTED	Unverified · Output excluded
F102	Unverified source fixture / ETC SourceFourPAR WFL	PLOTTED	Unverified · Output excluded
F103	ETC / Source Four 19	PLOTTED	Unverified · Output excluded
F104	ETC / Source Four 19	PLOTTED	Unverified · Output excluded
F105	Unverified source fixture / ETC DesireD60 Lustr	PLOTTED	Unverified · Output excluded
F106	ETC / Source Four 19	PLOTTED	Unverified · Output excluded
F107	Unverified source fixture / ETC DesireD60 Lustr	PLOTTED	Unverified · Output excluded
F108	ETC / Source Four 26	PLOTTED	Unverified · Output excluded
F109	Unverified source fixture / ETC SourceFour14	PLOTTED	Unverified · Output excluded
F110	ETC / Source Four 19	PLOTTED	Unverified · Output excluded
F111	Unverified source fixture / Altman SpectraCyc	PLOTTED	Unverified · Output excluded
F112	Unverified source fixture / ETC SourceFourPAR WFL	PLOTTED	Unverified · Output excluded

Planning reference only. Confirm installed modes and patch with the venue.

VALIDATION APPENDIX

WARNING · PATCH_WITHHELD

DMX patch facts are withheld pending source verification. This planning document cannot be used for hardware output.

Objects: — · Remediation: review the source facts and regenerate.

ERROR · STAGE_DIMENSIONS_UNCONFIRMED

Confirm the stage dimensions before producing a final technical document.

Objects: Main room · Remediation: review the source facts and regenerate.

WARNING · MODE_UNVERIFIED

DMX modes are unverified; output remains excluded.

Objects: F001–F112 · Remediation: review the source facts and regenerate.

WARNING · FIXTURE_DISABLED

Fixtures are disabled for this visual planning reconstruction.

Objects: F001–F112 · Remediation: review the source facts and regenerate.

WARNING · TITLE_METADATA_INCOMPLETE

Some professional title-block metadata is missing; the document will show an em dash.

Objects: acdf936a7d10b432aaa0ad7a · Remediation: review the source facts and regenerate.

HitLight

VENUE & DRAWING SOURCES

Sheldon Theatre

Main room · House rig

443 West 3rd Street, Red Wing, MN, US

https://www.sheldontheatre.org/facility-rental-and-technical-information/

Sources checked 2026-11-03

Generated by HitLight from the reviewed partial Sheldon Theatre reconstruction. Venue sources are cited as facts; their original artwork remains private.

Symbols: HitLight-owned category artwork. No manufacturer model geometry or original source pages included.

Fixture positions follow the venue’s published lighting plot; the currently installed rig is not verified.

Fixture heights are approximate; trim heights may differ from the drawing.

Partial source-based planning reconstruction; the current installation and complete fixture census are unverified.

Source-matched catalogue bodies are shown where available. Unresolved source identities remain labelled visual markers. Installed modes and DMX patch require verification; visual-only fixtures remain excluded from output.

Existing Source Four PAR / Colortran Fresnel profile references now display newly authored approximate public housings. Existing source identities and any other-maker mechanical substitutes remain labelled; installed optics, modes and patch are not verified.

8 Spectra Cyc 200 bodies now have verified original-work public permission; geometry and native profiles are unchanged. Hardware revision, optics and accessories remain approximate. Existing source/donor identities, geometry, mode/patch and output exclusions remain qualified.

112 records display 89 approximate public catalogue housings or labelled donors and 23 visual fallbacks. 12 ETC D40 Lustr+ bodies now have verified original-work public permission; geometry and native profiles are unchanged. Yoke pose, clamp clearance, optical assumptions and accessory details remain approximate. Existing source/donor identities, geometry, mode/patch and output exclusions remain qualified.

12 source-labelled ETC Desire D60 positions retain explicitly labelled D40 Lustr+ display donors. This permission correction does not supply an exact D60 housing, dimensions, optics or native-mode match. Printed source labels remain authoritative; installed hardware is unverified and output remains excluded.

Approximate planning view; not official venue paperwork or output-ready. Original HitLight symbols only; no source pages, OEM meshes, photos or logos. Original files remain private; modes and patch unverified.

Fixture plot original; visually inspected page(s) 1. Freshness and reuse rights unconfirmed.: https://www.sheldontheatre.org/wp-content/uploads/2018/10/SHELDON-REP-PLOT-2018.pdf · checked 2026-11-03

Published capacity 468 for Main theatre.: https://www.sheldontheatre.org/facility-rental-and-technical-information/ · checked 2026-11-03

Public venue page: https://www.hitlight.app/venues/united-states/sheldon-theatre-acdf936a

HitLight | hitlight.app