
UPSTAGE ↑

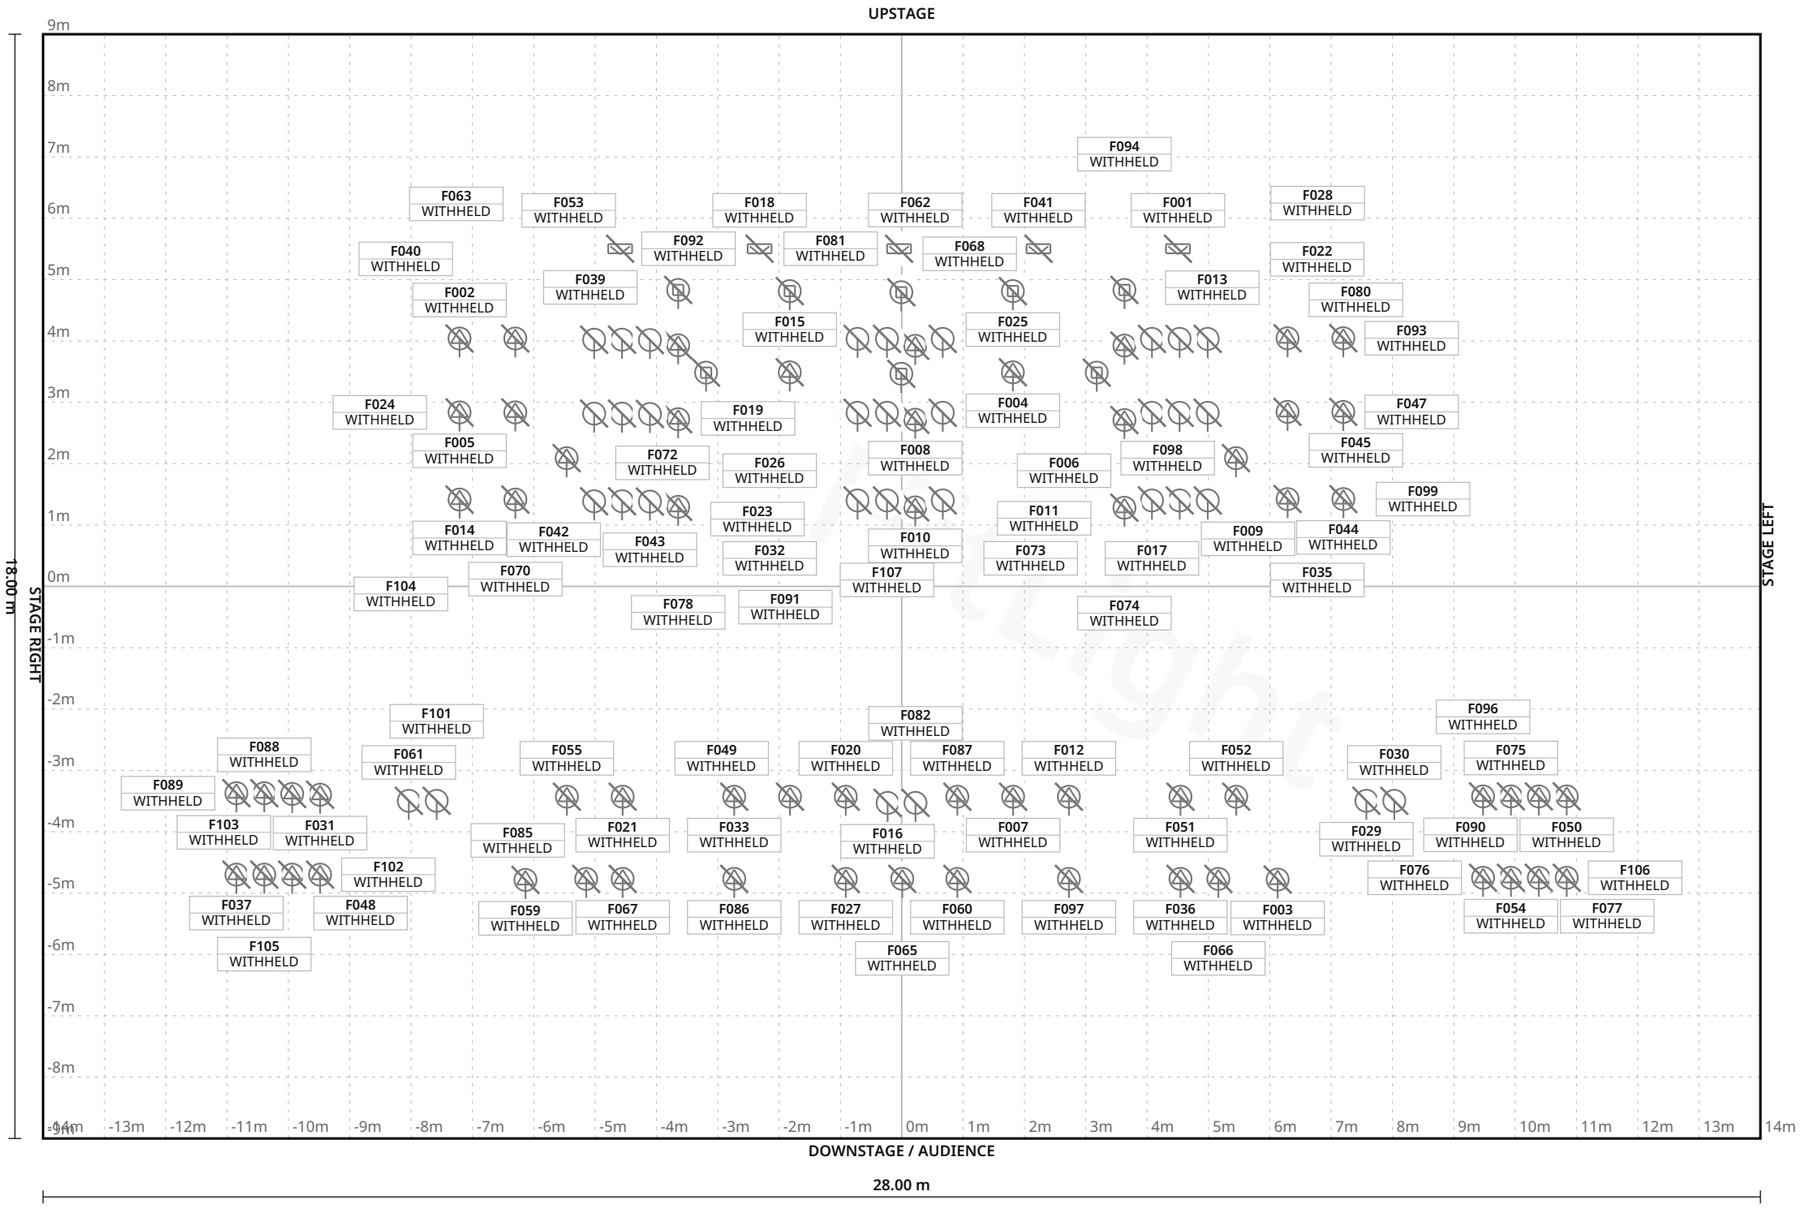

FIXTURE LEGEND

- **Altman** GroundCyc4cells4 x1kW — Cyc Light · 5×
- **ETC SourceFour19** / source575W — Profile Spot · 3×
- **ETC SourceFour26** / source575W — Profile Spot · 42×
- **ETC SourceFour36** / source575W — Profile Spot · 13×
- **Unidentified** moving profile — Profile Spot · 4×
- **Unidentified** moving wash — Moving Head · 8×
- **USITT PAR64MFL** source1kW — PAR Light · 33×

Stage 28.00 m W × 18.00 m D · Grid 1 m

15 fixture labels omitted in this view due to crowding · see DMX patch

Mother Lode Theatre · Main room

LIGHT PLOT · PLAN · Main room

HitLight · Mother Lode Theatre

316 West Park Street, Butte, United States

DWG HL · SCALE 1:100 · metric · PRINT AT 100%

Drawn HitLight

Generated from the saved show

SOURCE 2a76d0408c06

SYMBOL LEGEND

7 TYPES · 108 FIXTURES · COLOUR BY TYPE



Unverified source fixture Altman GroundCyc4cells4x1kW

Cyc Light · Unverified · TBC ch · category symbol

5 physical · 5 plotted

5 disabled · 0 unplaced



Unverified source fixture ETC SourceFour19 / source575W

Profile Spot · Unverified · TBC ch · category symbol

3 physical · 3 plotted

3 disabled · 0 unplaced



Unverified source fixture ETC SourceFour26 / source575W

Profile Spot · Unverified · TBC ch · category symbol

42 physical · 42 plotted

42 disabled · 0 unplaced



Unverified source fixture ETC SourceFour36 / source575W

Profile Spot · Unverified · TBC ch · category symbol

13 physical · 13 plotted

13 disabled · 0 unplaced



Unverified source fixture Unidentified moving profile

Profile Spot · Unverified · TBC ch · category symbol

4 physical · 4 plotted

4 disabled · 0 unplaced



Unverified source fixture Unidentified moving wash

Moving Head · Unverified · TBC ch · category symbol

8 physical · 8 plotted

8 disabled · 0 unplaced



Unverified source fixture USITT PAR64MFL source1kW

PAR Light · Unverified · TBC ch · category symbol

33 physical · 33 plotted

33 disabled · 0 unplaced

Mother Lode Theatre · Main room

SYMBOL LEGEND · Main room

HitLight · Mother Lode Theatre

316 West Park Street, Butte, United States

DWG HL · METRIC

Drawn HitLight

Generated from the saved show

SOURCE 2a76d0408c06

GENERAL NOTES

1. Source-based lighting plan. Confirm the current rig with the venue.
2. PARTIAL: included fixtures are not a full physical-unit census.
3. DMX PATCH WITHHELD: provisional or unchecked addresses are not published.
4. Approximate planning view; not official venue paperwork or output-ready. Original HitLight symbols only; no source pages, OEM meshes, photos or logos. Original files remain private; modes and patch unverified.

HitLight

FIXTURE SCHEDULE

Fixture	Manufacturer / model	Position / mount	Mode / output
VISUAL PLANNING · DMX PATCH WITHHELD			
F001	Unverified source fixture / Altman GroundCyc4cells4x1kW	PLOTTED	Unverified · Output excluded
F002	Unverified source fixture / ETC SourceFour26 / source575W	PLOTTED	Unverified · Output excluded
F003	Unverified source fixture / ETC SourceFour26 / source575W	PLOTTED	Unverified · Output excluded
F004	Unverified source fixture / Unidentified moving profile	PLOTTED	Unverified · Output excluded
F005	Unverified source fixture / ETC SourceFour26 / source575W	PLOTTED	Unverified · Output excluded
F006	Unverified source fixture / USITT PAR64MFL source1kW	PLOTTED	Unverified · Output excluded
F007	Unverified source fixture / ETC SourceFour36 / source575W	PLOTTED	Unverified · Output excluded
F008	Unverified source fixture / ETC SourceFour36 / source575W	PLOTTED	Unverified · Output excluded
F009	Unverified source fixture / USITT PAR64MFL source1kW	PLOTTED	Unverified · Output excluded
F010	Unverified source fixture / ETC SourceFour36 / source575W	PLOTTED	Unverified · Output excluded
F011	Unverified source fixture / USITT PAR64MFL source1kW	PLOTTED	Unverified · Output excluded
F012	Unverified source fixture / ETC SourceFour26 / source575W	PLOTTED	Unverified · Output excluded
F013	Unverified source fixture / ETC SourceFour36 / source575W	PLOTTED	Unverified · Output excluded
F014	Unverified source fixture / ETC SourceFour26 / source575W	PLOTTED	Unverified · Output excluded
F015	Unverified source fixture / Unidentified moving wash	PLOTTED	Unverified · Output excluded
F016	Unverified source fixture / USITT PAR64MFL source1kW	PLOTTED	Unverified · Output excluded
F017	Unverified source fixture / USITT PAR64MFL source1kW	PLOTTED	Unverified · Output excluded
F018	Unverified source fixture / Altman GroundCyc4cells4x1kW	PLOTTED	Unverified · Output excluded
F019	Unverified source fixture / USITT PAR64MFL source1kW	PLOTTED	Unverified · Output excluded
F020	Unverified source fixture / ETC SourceFour26 / source575W	PLOTTED	Unverified · Output excluded

Planning reference only. Confirm installed modes and patch with the venue.

Mother Lode Theatre · Main room

FIXTURE SCHEDULE · Main room

HitLight · Mother Lode Theatre

316 West Park Street, Butte, United States

DWG HL · METRIC

Drawn HitLight

Generated from the saved show

SOURCE 2a76d0408c06

FIXTURE SCHEDULE · CONTINUED

Fixture	Manufacturer / model	Position / mount	Mode / output
VISUAL PLANNING · DMX PATCH WITHHELD			
F021	Unverified source fixture / ETC SourceFour26 / source575W	PLOTTED	Unverified · Output excluded
F022	Unverified source fixture / USITT PAR64MFL source1kW	PLOTTED	Unverified · Output excluded
F023	Unverified source fixture / USITT PAR64MFL source1kW	PLOTTED	Unverified · Output excluded
F024	Unverified source fixture / ETC SourceFour26 / source575W	PLOTTED	Unverified · Output excluded
F025	Unverified source fixture / Unidentified moving wash	PLOTTED	Unverified · Output excluded
F026	Unverified source fixture / USITT PAR64MFL source1kW	PLOTTED	Unverified · Output excluded
F027	Unverified source fixture / ETC SourceFour26 / source575W	PLOTTED	Unverified · Output excluded
F028	Unverified source fixture / USITT PAR64MFL source1kW	PLOTTED	Unverified · Output excluded
F029	Unverified source fixture / USITT PAR64MFL source1kW	PLOTTED	Unverified · Output excluded
F030	Unverified source fixture / USITT PAR64MFL source1kW	PLOTTED	Unverified · Output excluded
F031	Unverified source fixture / ETC SourceFour26 / source575W	PLOTTED	Unverified · Output excluded
F032	Unverified source fixture / USITT PAR64MFL source1kW	PLOTTED	Unverified · Output excluded
F033	Unverified source fixture / ETC SourceFour26 / source575W	PLOTTED	Unverified · Output excluded
F034	Unverified source fixture / ETC SourceFour36 / source575W	PLOTTED	Unverified · Output excluded
F035	Unverified source fixture / USITT PAR64MFL source1kW	PLOTTED	Unverified · Output excluded
F036	Unverified source fixture / ETC SourceFour26 / source575W	PLOTTED	Unverified · Output excluded
F037	Unverified source fixture / ETC SourceFour26 / source575W	PLOTTED	Unverified · Output excluded
F038	Unverified source fixture / USITT PAR64MFL source1kW	PLOTTED	Unverified · Output excluded
F039	Unverified source fixture / ETC SourceFour36 / source575W	PLOTTED	Unverified · Output excluded
F040	Unverified source fixture / ETC SourceFour26 / source575W	PLOTTED	Unverified · Output excluded

Planning reference only. Confirm installed modes and patch with the venue.

Fixture	Manufacturer / model	Position / mount	Mode / output
VISUAL PLANNING · DMX PATCH WITHHELD			
F041	Unverified source fixture / Altman GroundCyc4cells4x1kW	PLOTTED	Unverified · Output excluded
F042	Unverified source fixture / USITT PAR64MFL source1kW	PLOTTED	Unverified · Output excluded
F043	Unverified source fixture / USITT PAR64MFL source1kW	PLOTTED	Unverified · Output excluded
F044	Unverified source fixture / ETC SourceFour26 / source575W	PLOTTED	Unverified · Output excluded
F045	Unverified source fixture / ETC SourceFour26 / source575W	PLOTTED	Unverified · Output excluded
F046	Unverified source fixture / USITT PAR64MFL source1kW	PLOTTED	Unverified · Output excluded
F047	Unverified source fixture / ETC SourceFour26 / source575W	PLOTTED	Unverified · Output excluded
F048	Unverified source fixture / ETC SourceFour26 / source575W	PLOTTED	Unverified · Output excluded
F049	Unverified source fixture / ETC SourceFour36 / source575W	PLOTTED	Unverified · Output excluded
F050	Unverified source fixture / ETC SourceFour26 / source575W	PLOTTED	Unverified · Output excluded
F051	Unverified source fixture / ETC SourceFour26 / source575W	PLOTTED	Unverified · Output excluded
F052	Unverified source fixture / ETC SourceFour36 / source575W	PLOTTED	Unverified · Output excluded
F053	Unverified source fixture / Unidentified moving wash	PLOTTED	Unverified · Output excluded
F054	Unverified source fixture / ETC SourceFour26 / source575W	PLOTTED	Unverified · Output excluded
F055	Unverified source fixture / ETC SourceFour36 / source575W	PLOTTED	Unverified · Output excluded
F056	Unverified source fixture / Unidentified moving wash	PLOTTED	Unverified · Output excluded
F057	Unverified source fixture / Unidentified moving wash	PLOTTED	Unverified · Output excluded
F058	Unverified source fixture / USITT PAR64MFL source1kW	PLOTTED	Unverified · Output excluded
F059	Unverified source fixture / ETC SourceFour26 / source575W	PLOTTED	Unverified · Output excluded
F060	Unverified source fixture / ETC SourceFour26 / source575W	PLOTTED	Unverified · Output excluded

Planning reference only. Confirm installed modes and patch with the venue.

Fixture	Manufacturer / model	Position / mount	Mode / output
VISUAL PLANNING · DMX PATCH WITHHELD			
F061	Unverified source fixture / USITT PAR64MFL source1kW	PLOTTED	Unverified · Output excluded
F062	Unverified source fixture / ETC SourceFour36 / source575W	PLOTTED	Unverified · Output excluded
F063	Unverified source fixture / USITT PAR64MFL source1kW	PLOTTED	Unverified · Output excluded
F064	Unverified source fixture / USITT PAR64MFL source1kW	PLOTTED	Unverified · Output excluded
F065	Unverified source fixture / ETC SourceFour19 / source575W	PLOTTED	Unverified · Output excluded
F066	Unverified source fixture / ETC SourceFour19 / source575W	PLOTTED	Unverified · Output excluded
F067	Unverified source fixture / ETC SourceFour26 / source575W	PLOTTED	Unverified · Output excluded
F068	Unverified source fixture / Unidentified moving wash	PLOTTED	Unverified · Output excluded
F069	Unverified source fixture / USITT PAR64MFL source1kW	PLOTTED	Unverified · Output excluded
F070	Unverified source fixture / ETC SourceFour26 / source575W	PLOTTED	Unverified · Output excluded
F071	Unverified source fixture / Unidentified moving wash	PLOTTED	Unverified · Output excluded
F072	Unverified source fixture / USITT PAR64MFL source1kW	PLOTTED	Unverified · Output excluded
F073	Unverified source fixture / USITT PAR64MFL source1kW	PLOTTED	Unverified · Output excluded
F074	Unverified source fixture / ETC SourceFour36 / source575W	PLOTTED	Unverified · Output excluded
F075	Unverified source fixture / ETC SourceFour26 / source575W	PLOTTED	Unverified · Output excluded
F076	Unverified source fixture / ETC SourceFour26 / source575W	PLOTTED	Unverified · Output excluded
F077	Unverified source fixture / ETC SourceFour26 / source575W	PLOTTED	Unverified · Output excluded
F078	Unverified source fixture / ETC SourceFour36 / source575W	PLOTTED	Unverified · Output excluded
F079	Unverified source fixture / Unidentified moving profile	PLOTTED	Unverified · Output excluded
F080	Unverified source fixture / ETC SourceFour26 / source575W	PLOTTED	Unverified · Output excluded

Planning reference only. Confirm installed modes and patch with the venue.

Fixture	Manufacturer / model	Position / mount	Mode / output
VISUAL PLANNING · DMX PATCH WITHHELD			
F081	Unverified source fixture / Altman GroundCyc4cells4x1kW	PLOTTED	Unverified · Output excluded
F082	Unverified source fixture / USITT PAR64MFL source1kW	PLOTTED	Unverified · Output excluded
F083	Unverified source fixture / USITT PAR64MFL source1kW	PLOTTED	Unverified · Output excluded
F084	Unverified source fixture / USITT PAR64MFL source1kW	PLOTTED	Unverified · Output excluded
F085	Unverified source fixture / ETC SourceFour19 / source575W	PLOTTED	Unverified · Output excluded
F086	Unverified source fixture / ETC SourceFour26 / source575W	PLOTTED	Unverified · Output excluded
F087	Unverified source fixture / ETC SourceFour26 / source575W	PLOTTED	Unverified · Output excluded
F088	Unverified source fixture / ETC SourceFour26 / source575W	PLOTTED	Unverified · Output excluded
F089	Unverified source fixture / ETC SourceFour26 / source575W	PLOTTED	Unverified · Output excluded
F090	Unverified source fixture / ETC SourceFour26 / source575W	PLOTTED	Unverified · Output excluded
F091	Unverified source fixture / USITT PAR64MFL source1kW	PLOTTED	Unverified · Output excluded
F092	Unverified source fixture / Altman GroundCyc4cells4x1kW	PLOTTED	Unverified · Output excluded
F093	Unverified source fixture / ETC SourceFour26 / source575W	PLOTTED	Unverified · Output excluded
F094	Unverified source fixture / Unidentified moving wash	PLOTTED	Unverified · Output excluded
F095	Unverified source fixture / ETC SourceFour36 / source575W	PLOTTED	Unverified · Output excluded
F096	Unverified source fixture / ETC SourceFour26 / source575W	PLOTTED	Unverified · Output excluded
F097	Unverified source fixture / ETC SourceFour26 / source575W	PLOTTED	Unverified · Output excluded
F098	Unverified source fixture / Unidentified moving profile	PLOTTED	Unverified · Output excluded
F099	Unverified source fixture / ETC SourceFour26 / source575W	PLOTTED	Unverified · Output excluded
F100	Unverified source fixture / USITT PAR64MFL source1kW	PLOTTED	Unverified · Output excluded

Planning reference only. Confirm installed modes and patch with the venue.

FIXTURE SCHEDULE · CONTINUED

Fixture	Manufacturer / model	Position / mount	Mode / output
VISUAL PLANNING · DMX PATCH WITHHELD			
F101	Unverified source fixture / USITT PAR64MFL source1kW	PLOTTED	Unverified · Output excluded
F102	Unverified source fixture / ETC SourceFour26 / source575W	PLOTTED	Unverified · Output excluded
F103	Unverified source fixture / ETC SourceFour26 / source575W	PLOTTED	Unverified · Output excluded
F104	Unverified source fixture / Unidentified moving profile	PLOTTED	Unverified · Output excluded
F105	Unverified source fixture / ETC SourceFour26 / source575W	PLOTTED	Unverified · Output excluded
F106	Unverified source fixture / ETC SourceFour26 / source575W	PLOTTED	Unverified · Output excluded
F107	Unverified source fixture / USITT PAR64MFL source1kW	PLOTTED	Unverified · Output excluded
F108	Unverified source fixture / USITT PAR64MFL source1kW	PLOTTED	Unverified · Output excluded

Planning reference only. Confirm installed modes and patch with the venue.

HitLight

Mother Lode Theatre · Main room

FIXTURE SCHEDULE · Main room

HitLight · Mother Lode Theatre

316 West Park Street, Butte, United States

DWG HL · METRIC

Drawn HitLight

Generated from the saved show

SOURCE 2a76d0408c06

VALIDATION APPENDIX

WARNING · PATCH_WITHHELD

DMX patch facts are withheld pending source verification. This planning document cannot be used for hardware output.

Objects: — · Remediation: review the source facts and regenerate.

ERROR · STAGE_DIMENSIONS_UNCONFIRMED

Confirm the stage dimensions before producing a final technical document.

Objects: Main room · Remediation: review the source facts and regenerate.

WARNING · MODE_UNVERIFIED

DMX modes are unverified; output remains excluded.

Objects: F001–F108 · Remediation: review the source facts and regenerate.

WARNING · FIXTURE_DISABLED

Fixtures are disabled for this visual planning reconstruction.

Objects: F001–F108 · Remediation: review the source facts and regenerate.

WARNING · TITLE_METADATA_INCOMPLETE

Some professional title-block metadata is missing; the document will show an em dash.

Objects: adfa1eb852da9600588a23ba · Remediation: review the source facts and regenerate.

HitLight

VENUE & DRAWING SOURCES

Mother Lode Theatre

Main room · House rig

316 West Park Street, Butte, MT, US

https://buttearts.org/rent-the-theatre/

Sources checked 2026-11-03

Generated by HitLight from the reviewed partial Mother Lode Theatre reconstruction. Venue sources are cited as facts; their original artwork remains private.

Symbols: HitLight-owned category artwork. No manufacturer model geometry or original source pages included.

Fixture positions follow the venue’s published lighting plot; the currently installed rig is not verified.

Fixture heights are approximate; trim heights may differ from the drawing.

This partial view follows the 108 drawn bodies on plate 1 of 2. Plate 2 and the unlocated unit labelled 1/420/501 are not represented.

The twelve moving-head identities are educated guesses from their glyphs and 25/33-address allocations; the actual models remain unverified.

108 records display 108 approximate public catalogue housings or labelled donors and 0 visual fallbacks. 5 display references use newly authored approximate generic four-cell cyc housings. These preserve one aggregate virtual intensity/aperture; no exact installed identity, independent cells, calibrated optics or hardware acceptance is claimed. Original source, geometry, mode, patch and output-exclusion qualifications remain.

Approximate planning view; not official venue paperwork or output-ready. Original HitLight symbols only; no source pages, OEM meshes, photos or logos. Original files remain private; modes and patch unverified.

Fixture plot original; visually inspected page(s) 1. Freshness and reuse rights unconfirmed.: https://buttearts.org/wp-content/uploads/2024/02/2.1.2024-Repplot.pdf · checked 2026-11-03

Published capacity 1203 for Main theatre.: https://buttearts.org/rent-the-theatre/ · checked 2026-11-03

Public venue page: https://www.hitlight.app/venues/united-states/mother-lode-theatre-adfa1eb8

HitLight