
UPSTAGE ↑

FIXTURE LEGEND

- **Diablo** — Profile Spot · 9×
- **MAC Aura PXL** — Moving Head · 8×
- **ATMe** — Haze Machine · 1×

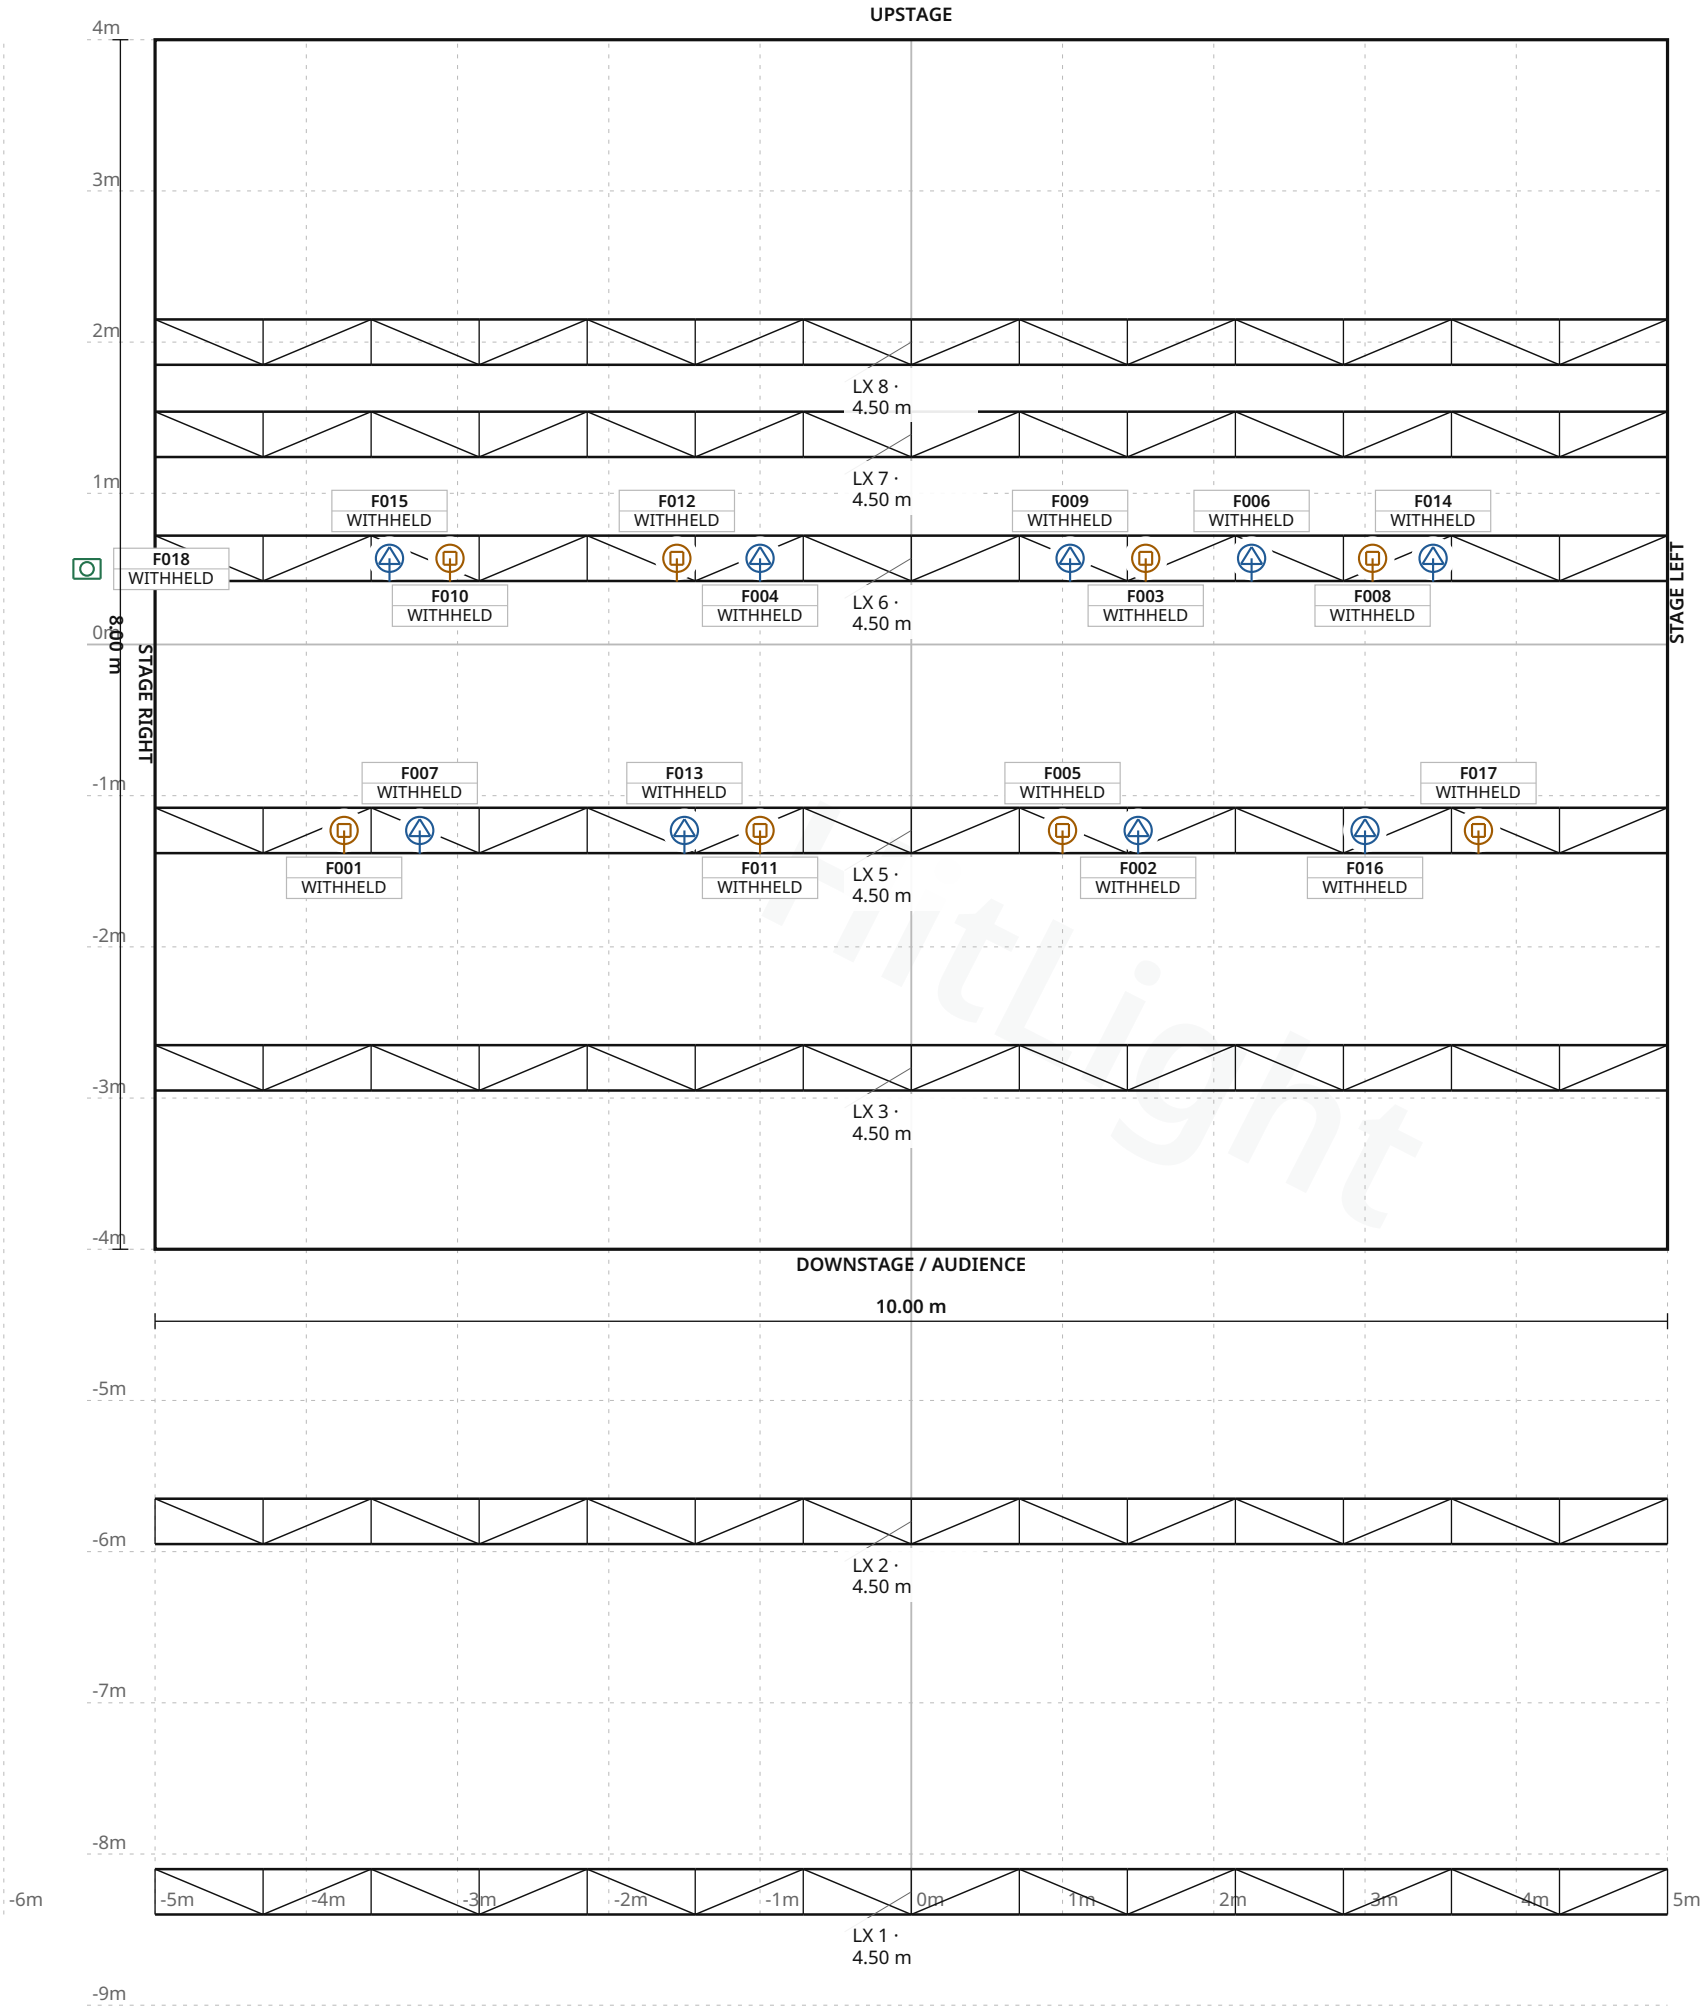

Stage 10.00 m W × 8.00 m D · Grid 1 m

USF Verftet · Røkeriet

LIGHT PLOT · PLAN · Røkeriet

HitLight · USF Verftet

Georgernes Verft 12, 5011, Bergen, Norway

DWG HL · SCALE 1:50 · metric · PRINT AT 100%

Drawn HitLight

Generated from the saved show

SOURCE 4c7ed5f9010a

SYMBOL LEGEND

3 TYPES · 18 FIXTURES · COLOUR BY TYPE



Ayrton Diablo

Profile Spot · Standard_540_S · 36 ch · category symbol

9 physical · 9 plotted

0 disabled · 0 unplaced



Martin Professional MAC Aura PXL

Moving Head · Compact · 17 ch · category symbol

8 physical · 8 plotted

0 disabled · 0 unplaced



MDG ATMe

Haze Machine · Mode 0 · 3 ch · category symbol

1 physical · 1 plotted

0 disabled · 0 unplaced

HitLight

USF Verftet · Røkeriet

SYMBOL LEGEND · Røkeriet

HitLight · USF Verftet

Georgernes Verft 12, 5011, Bergen, Norway

DWG HL · METRIC

Drawn HitLight

Generated from the saved show

SOURCE 4c7ed5f9010a

GENERAL NOTES

1. Source-based lighting plan. Confirm the current rig with the venue.
2. PARTIAL: included fixtures are not a full physical-unit census.
3. DMX PATCH WITHHELD: provisional or unchecked addresses are not published.
4. The reconstruction retains its documented coverage and geometry assumptions; confirm the current setup with the venue.

HitLight

USF Verftet · Røkeriet

GENERAL NOTES · Røkeriet

HitLight · USF Verftet

Georgernes Verft 12, 5011, Bergen, Norway

DWG HL · METRIC

Drawn HitLight

Generated from the saved show

SOURCE 4c7ed5f9010a

STAGE ELEMENTS

NAME	TYPE	POSITION	TRIM / SIZE
LX 8	trussStraight	X 0.00 m · Z -2.00 m	4.50 m · 10.00 m W × 0.30 m D
LX 3	trussStraight	X 0.00 m · Z 2.80 m	4.50 m · 10.00 m W × 0.30 m D
LX 2	trussStraight	X 0.00 m · Z 5.80 m	4.50 m · 10.00 m W × 0.30 m D
LX 7	trussStraight	X 0.00 m · Z -1.39 m	4.50 m · 10.00 m W × 0.30 m D
LX 1	trussStraight	X 0.00 m · Z 8.25 m	4.50 m · 10.00 m W × 0.30 m D
LX 5	trussStraight	X 0.00 m · Z 1.23 m	4.50 m · 10.00 m W × 0.30 m D
LX 6	trussStraight	X 0.00 m · Z -0.57 m	4.50 m · 10.00 m W × 0.30 m D

HitLight

USF Verftet · Røkeriet

STAGE ELEMENTS · Røkeriet

HitLight · USF Verftet

Georgernes Verft 12, 5011, Bergen, Norway

DWG HL · METRIC

Drawn HitLight

Generated from the saved show

SOURCE 4c7ed5f9010a

FIXTURE SCHEDULE

Fixture	Manufacturer / model	Position / mount	Mode / output
VISUAL PLANNING · DMX PATCH WITHHELD			
F001	Martin Professional / MAC Aura PXL	LX 5	Unverified · Output excluded
F002	Ayrton / Diablo	LX 5	Unverified · Output excluded
F003	Martin Professional / MAC Aura PXL	LX 6	Unverified · Output excluded
F004	Ayrton / Diablo	LX 6	Unverified · Output excluded
F005	Martin Professional / MAC Aura PXL	LX 5	Unverified · Output excluded
F006	Ayrton / Diablo	LX 6	Unverified · Output excluded
F007	Ayrton / Diablo	LX 5	Unverified · Output excluded
F008	Martin Professional / MAC Aura PXL	LX 6	Unverified · Output excluded
F009	Ayrton / Diablo	LX 6	Unverified · Output excluded
F010	Martin Professional / MAC Aura PXL	LX 6	Unverified · Output excluded
F011	Martin Professional / MAC Aura PXL	LX 5	Unverified · Output excluded
F012	Martin Professional / MAC Aura PXL	LX 6	Unverified · Output excluded
F013	Ayrton / Diablo	LX 5	Unverified · Output excluded
F014	Ayrton / Diablo	LX 6	Unverified · Output excluded
F015	Ayrton / Diablo	LX 6	Unverified · Output excluded
F016	Ayrton / Diablo	LX 5	Unverified · Output excluded
F017	Martin Professional / MAC Aura PXL	LX 5	Unverified · Output excluded
F018	MDG / ATMe	UNPLACED	Unverified · Output excluded

Planning reference only. Confirm installed modes and patch with the venue.

USF Verftet · Røkeriet

FIXTURE SCHEDULE · Røkeriet

HitLight · USF Verftet

Georgernes Verft 12, 5011, Bergen, Norway

DWG HL · METRIC

Drawn HitLight

Generated from the saved show

SOURCE 4c7ed5f9010a

VALIDATION APPENDIX

WARNING · PATCH_WITHHELD

DMX patch facts are withheld pending source verification. This planning document cannot be used for hardware output.

Objects: — · Remediation: review the source facts and regenerate.

WARNING · TITLE_METADATA_INCOMPLETE

Some professional title-block metadata is missing; the document will show an em dash.

Objects: ae291aeec79e65dcef1c59d1 · Remediation: review the source facts and regenerate.

HitLight

VENUE & DRAWING SOURCES

USF Verftet

Røkeriet · Published house rig (unverified)

Georgernes Verft 12, 5011, Bergen, NO

https://www.usf.no/

Sources checked 2026-10-19

Symbols: HitLight-owned category artwork. No manufacturer model geometry or original source pages included.

Source-based reconstruction. Confirm the current installation and equipment availability with the venue.

Scale, fixture positions, mounting heights and aiming may include estimates; this is not a rigging specification.

Provisional fixture matches are labelled as placeholders. The recorded subset is not a complete physical inventory.

DMX addresses are withheld from public plans until their exact source patch is reconciled.

The reconstruction retains its documented coverage and geometry assumptions; confirm the current setup with the venue.

Official venue information: https://www.usf.no/ · checked 2026-10-19

RØKERIET LIGHT AND RIGG PLOT 2026.pdf: https://utfs.io/f/qoY1ztgRlCgBbJFFKDf2iQlnc9W7sCJ8zxwKDrfGgFV4pOj1 · checked 2026-10-19

RØKERIET LIGHT SPECS 2026.pdf: https://utfs.io/f/qoY1ztgRlCgBsB0zsVJFtmSu0ernvY7WKDb1RJUgAiIEQjzZ · checked 2026-10-19

RØKERIET VENUE SPECS 2026.pdf: https://utfs.io/f/qoY1ztgRlCgBaLefdwSODIFyLSNGweYWtrlpoKJsV7jB4xUA · checked 2026-10-19

Venue technical reference: https://utfs.io/f/qoY1ztgRlCgBkighVbFAkQ3wC6hft0bgosi1MZLex7ldJEnm · checked 2026-10-19

Venue technical reference: https://utfs.io/f/qoY1ztgRlCgBajuTHvSODIFyLSNGweYWtrlpoKJsV7jB4xUA · checked 2026-10-19

Public venue page: https://www.hitlight.app/venues/norway/usf-verftet-ae291aee

HitLight