
UPSTAGE ↑

FIXTURE LEGEND

Diamond 19
Moving Head · 16×

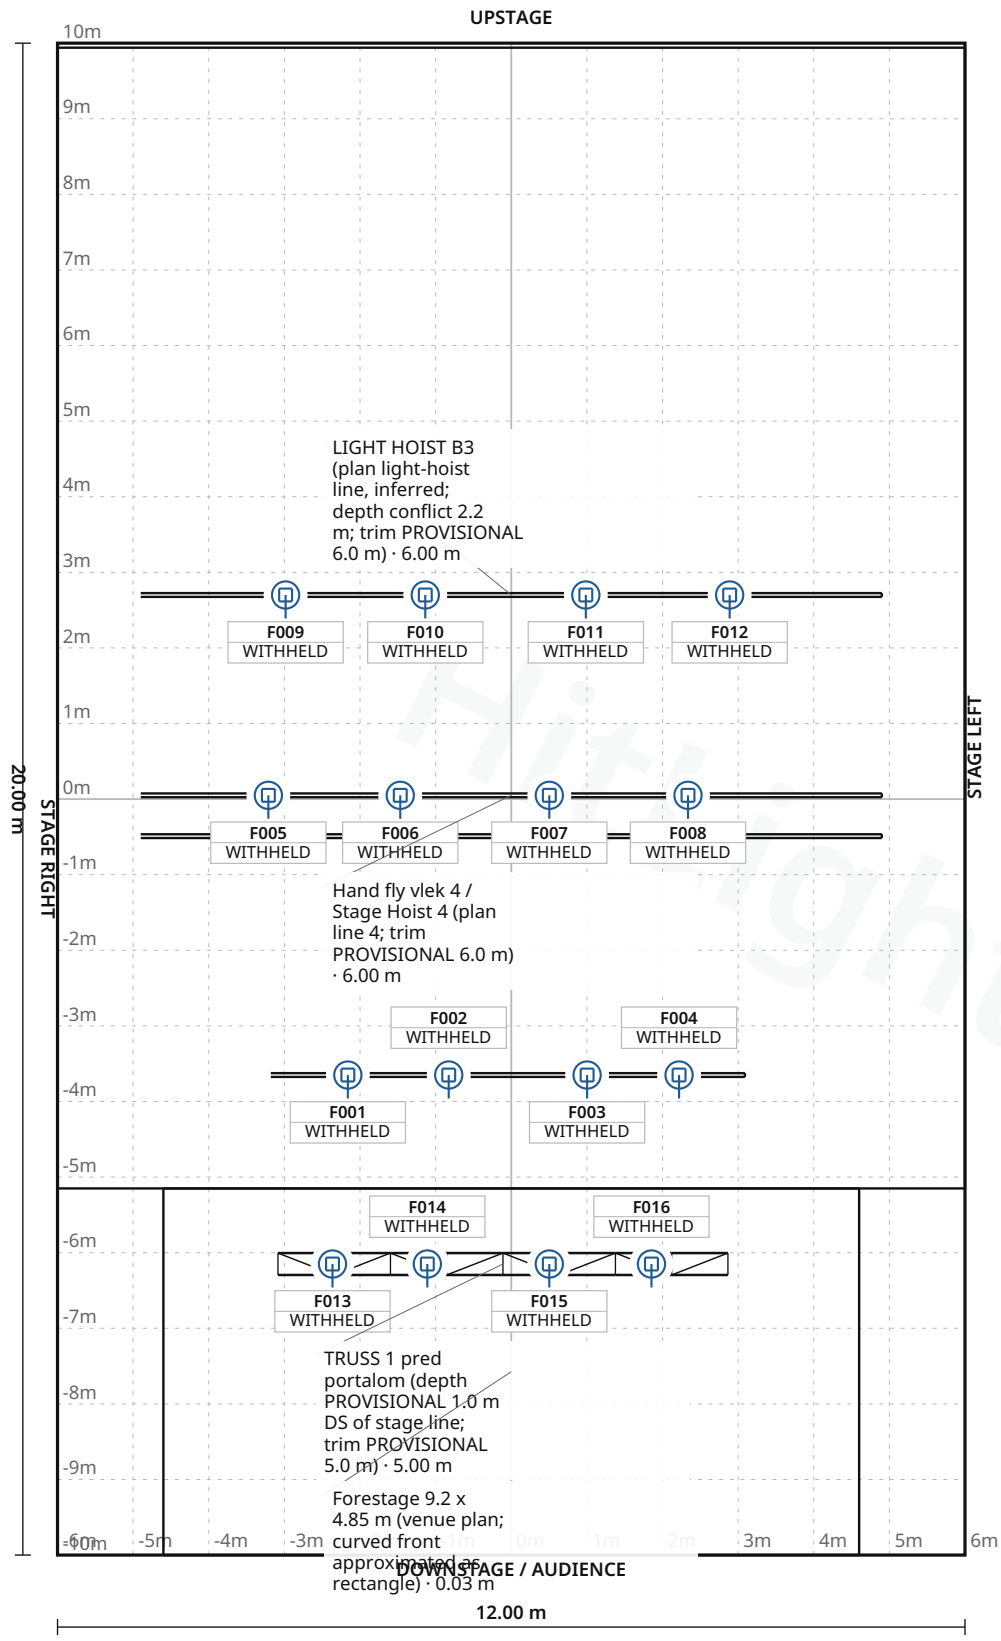

Stage 12.00 m W × 20.00 m D · Grid 1 m

Kosovelov dom Sežana - Kulturni center Krasa · Velika dvorana

LIGHT PLOT · PLAN · Velika dvorana

HitLight · Kosovelov dom Sežana - Kulturni center Krasa
Kosovelova ulica 4A, 6210, Sežana, Slovenia

DWG HL · SCALE 1:100 · metric · PRINT AT 100%
Drawn HitLight
Generated from the saved show
SOURCE e63cd9101266

SYMBOL LEGEND

1 TYPES · 16 FIXTURES · COLOUR BY TYPE

Prolights Diamond 19

Moving Head · Extended 1 · 32 ch · category symbol

16 physical · 16 plotted

0 disabled · 0 unplaced

HitLight

Kosovelov dom Sežana - Kulturni center Krasa · Velika dvorana

SYMBOL LEGEND · Velika dvorana

HitLight · Kosovelov dom Sežana - Kulturni center Krasa

Kosovelova ulica 4A, 6210, Sežana, Slovenia

DWG HL · METRIC

Drawn HitLight

Generated from the saved show

SOURCE e63cd9101266

GENERAL NOTES

1. Source-based lighting plan. Confirm the current rig with the venue.
2. PARTIAL: included fixtures are not a full physical-unit census.
3. DMX PATCH WITHHELD: provisional or unchecked addresses are not published.
4. The reconstruction retains its documented coverage and geometry assumptions; confirm the current setup with the venue.

HitLight

Kosovelov dom Sežana - Kulturni center Krasa · Velika dvorana

GENERAL NOTES · Velika dvorana

HitLight · Kosovelov dom Sežana - Kulturni center Krasa

Kosovelova ulica 4A, 6210, Sežana, Slovenia

DWG HL · METRIC

Drawn HitLight

Generated from the saved show

SOURCE e63cd9101266

STAGE ELEMENTS

NAME	TYPE	POSITION	TRIM / SIZE
LIGHT HOIST B3 (plan light-hoist line, inferred; depth conflict 2.2 m; trim PROVISIONAL 6.0 m)	pipe	X 0.00 m · Z -2.70 m	6.00 m · 9.80 m W × 0.05 m D
TRUSS 1 pred portalom (depth PROVISIONAL 1.0 m DS of stage line; trim PROVISIONAL 5.0 m)	trussStraight	X -0.11 m · Z 6.15 m	5.00 m · 5.95 m W × 0.29 m D
Forestage 9.2 x 4.85 m (venue plan; curved front approximated as rectangle)	floorSection	X 0.00 m · Z 7.58 m	0.03 m · 9.20 m W × 4.85 m D
Main stage 12 x 15.09 m (venue plan; deck height above house unknown, modelled flat)	floorSection	X 0.00 m · Z -2.40 m	0.03 m · 12.00 m W × 15.09 m D
LIGHT HOIST B1 (under portal bridge; depth+-0.5 m, trim PROVISIONAL 5.0 m, length plot-scaled)	pipe	X -0.04 m · Z 3.65 m	5.00 m · 6.27 m W × 0.05 m D
Hand fly vlek 3 (plan line 3; trim PROVISIONAL 6.0 m; carries omitted Robe 575 AT)	pipe	X 0.00 m · Z 0.49 m	6.00 m · 9.80 m W × 0.05 m D
Hand fly vlek 4 / Stage Hoist 4 (plan line 4; trim PROVISIONAL 6.0 m)	pipe	X 0.00 m · Z -0.05 m	6.00 m · 9.80 m W × 0.05 m D

Kosovelov dom Sežana - Kulturni center Krasa · Velika dvorana

STAGE ELEMENTS · Velika dvorana

HitLight · Kosovelov dom Sežana - Kulturni center Krasa

Kosovelova ulica 4A, 6210, Sežana, Slovenia

DWG HL · METRIC

Drawn HitLight

Generated from the saved show

SOURCE e63cd9101266

DMX PATCH

16 FIXTURES · 0 UNIVERSES

Fixture / name	Manufacturer / model	Mode	Ch	DMX	Range	Position / mount	Status / notes
UNPATCHED / INVALID							
F001 · 501 Diamond19 B1 3-1	Prolights / Diamond 19	Extended 1	32	WITHHELD	TBC	LIGHT HOIST B1 (under portal brid...	Enabled
F002 · 502 Diamond19 B1 3-33	Prolights / Diamond 19	Extended 1	32	WITHHELD	TBC	LIGHT HOIST B1 (under portal brid...	Enabled
F003 · 503 Diamond19 B1 3-65	Prolights / Diamond 19	Extended 1	32	WITHHELD	TBC	LIGHT HOIST B1 (under portal brid...	Enabled
F004 · 504 Diamond19 B1 3-97	Prolights / Diamond 19	Extended 1	32	WITHHELD	TBC	LIGHT HOIST B1 (under portal brid...	Enabled
F005 · 505 Diamond19 V4 3-129	Prolights / Diamond 19	Extended 1	32	WITHHELD	TBC	Hand fly vlek 4 / Stage Hoist 4 (...	Enabled
F006 · 506 Diamond19 V4 3-161	Prolights / Diamond 19	Extended 1	32	WITHHELD	TBC	Hand fly vlek 4 / Stage Hoist 4 (...	Enabled
F007 · 507 Diamond19 V4 3-193	Prolights / Diamond 19	Extended 1	32	WITHHELD	TBC	Hand fly vlek 4 / Stage Hoist 4 (...	Enabled
F008 · 508 Diamond19 V4 3-225	Prolights / Diamond 19	Extended 1	32	WITHHELD	TBC	Hand fly vlek 4 / Stage Hoist 4 (...	Enabled
F009 · 509 Diamond19 B3 3-257	Prolights / Diamond 19	Extended 1	32	WITHHELD	TBC	LIGHT HOIST B3 (plan light-hoist ...	Enabled
F010 · 510 Diamond19 B3 3-289	Prolights / Diamond 19	Extended 1	32	WITHHELD	TBC	LIGHT HOIST B3 (plan light-hoist ...	Enabled
F011 · 511 Diamond19 B3 3-321	Prolights / Diamond 19	Extended 1	32	WITHHELD	TBC	LIGHT HOIST B3 (plan light-hoist ...	Enabled
F012 · 512 Diamond19 B3 3-353	Prolights / Diamond 19	Extended 1	32	WITHHELD	TBC	LIGHT HOIST B3 (plan light-hoist ...	Enabled
F013 · 513 Diamond19 T1 4-104	Prolights / Diamond 19	Extended 1	32	WITHHELD	TBC	TRUSS 1 pred portalom (depth PROV...	Enabled
F014 · 514 Diamond19 T1 4-136	Prolights / Diamond 19	Extended 1	32	WITHHELD	TBC	TRUSS 1 pred portalom (depth PROV...	Enabled
F015 · 515 Diamond19 T1 4-168	Prolights / Diamond 19	Extended 1	32	WITHHELD	TBC	TRUSS 1 pred portalom (depth PROV...	Enabled
F016 · 516 Diamond19 T1 4-200	Prolights / Diamond 19	Extended 1	32	WITHHELD	TBC	TRUSS 1 pred portalom (depth PROV...	Enabled

No patched universes

Kosovelov dom Sežana - Kulturni center Krasa · Velika dvorana

DMX PATCH · Velika dvorana

HitLight · Kosovelov dom Sežana - Kulturni center Krasa

Kosovelova ulica 4A, 6210, Sežana, Slovenia

DWG HL · METRIC

Drawn HitLight

Generated from the saved show

SOURCE e63cd9101266

VALIDATION APPENDIX

WARNING · PATCH_WITHHELD

DMX patch facts are withheld pending source verification. This planning document cannot be used for hardware output.

Objects: — · Remediation: correct the saved show data and regenerate.

WARNING · TITLE_METADATA_INCOMPLETE

Some professional title-block metadata is missing; the document will show an em dash.

Objects: af34ef06ac9371186c5f00d8 · Remediation: correct the saved show data and regenerate.

HitLight

VENUE & DRAWING SOURCES

Kosovelov dom Sežana - Kulturni center Krasa

Velika dvorana · Published reference layout; current configuration unverified

Kosovelova ulica 4A, 6210, Sežana, SI

https://kosovelovdom.si/

Sources checked 2026-10-19

Symbols: HitLight-owned category artwork. No manufacturer model geometry or original source pages included.

Source-based reconstruction. Confirm the current installation and equipment availability with the venue.

Scale, fixture positions, mounting heights and aiming may include estimates; this is not a rigging specification.

Provisional fixture matches are labelled as placeholders. The recorded subset is not a complete physical inventory.

DMX addresses are withheld from public plans until their exact source patch is reconciled.

The reconstruction retains its documented coverage and geometry assumptions; confirm the current setup with the venue.

Official venue information: https://kosovelovdom.si/ · checked 2026-10-19

Physical venue location: https://e-uprava.gov.si/si/drzava-in-druzba/javni-sektor/podrobnosti-institucije.html?id=1945 · checked 2026-10-19

luci-velika-dvorana-postsvitev-oktober-2024.pdf: http://kosovelovdom.si/wp-content/uploads/2024/11/luci-velika-dvorana-postsvitev-oktober-2024.pdf · checked 2026-10-19

pach_OKTOBER_2024.pdf: http://kosovelovdom.si/wp-content/uploads/2024/11/pach_OKTOBER_2024.pdf · checked 2026-10-19

Public venue page: https://www.hitlight.app/venues/slovenia/kosovelov-dom-sezana-kulturni-center-krasa-af34ef06

HitLight