
UPSTAGE ↑

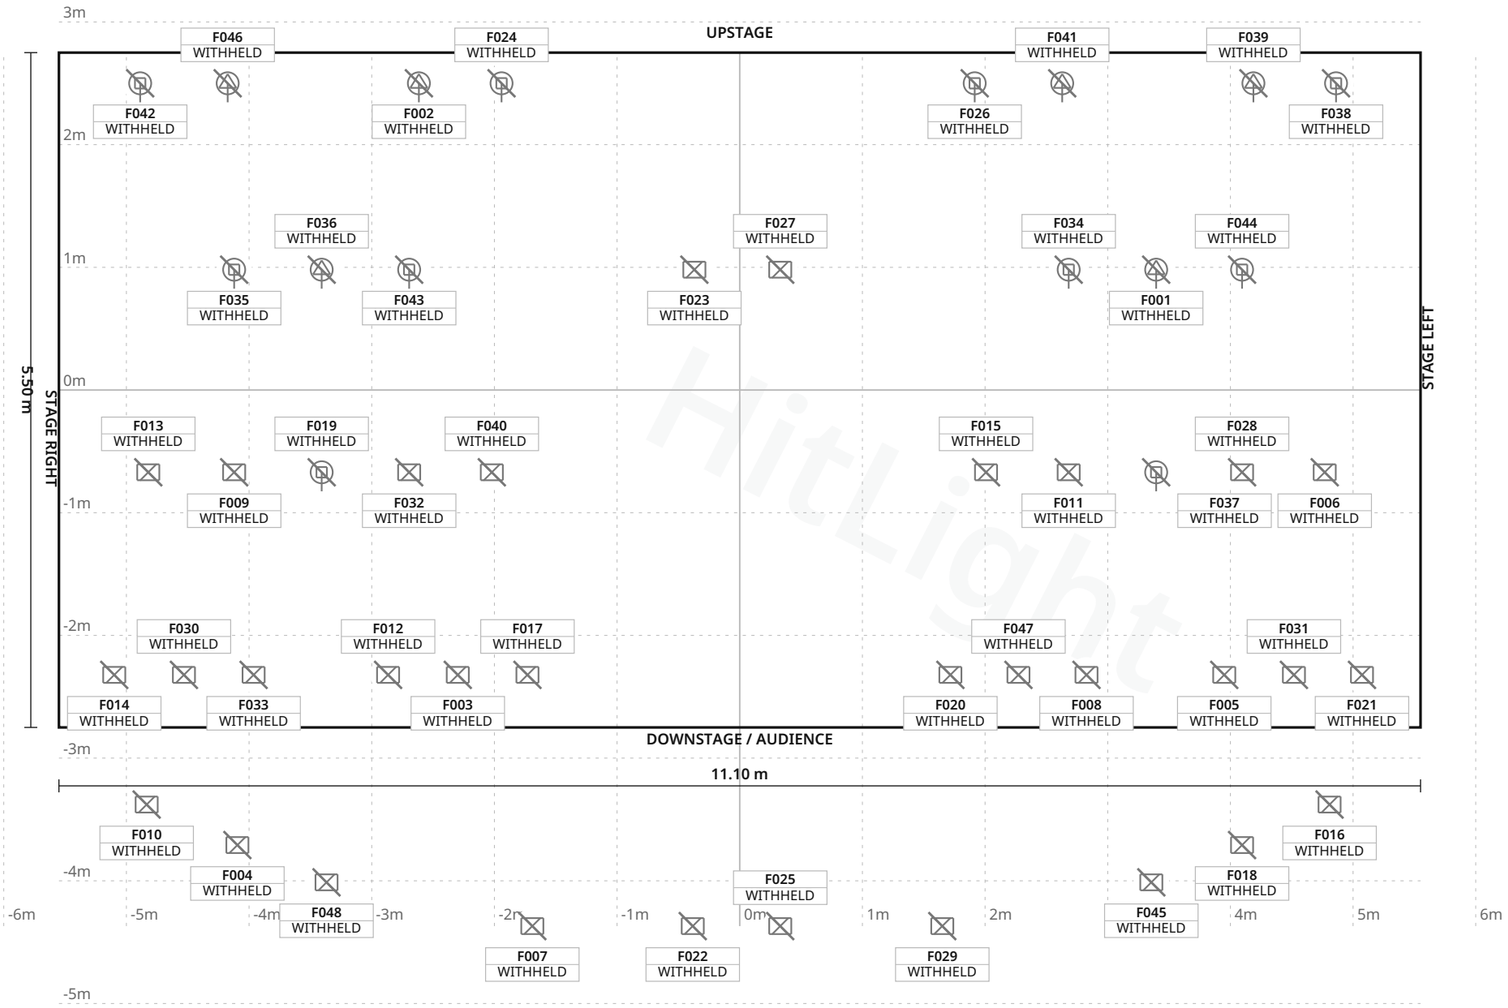

FIXTURE LEGEND

- **ERA 300 Profile** — Profile Spot · 6×
- **Robin 300** — LEDWash, Moving Head · 10×
- **Acme** — Stageblinder, Other · 4×
- **ETC Source Four** — profile (with knives), Other · 6×
- **PAR 64** — Other · 22×

Stage 11.10 m W × 5.50 m D · Grid 1 m

Sønderborghus · Teatersalen

LIGHT PLOT · PLAN · Teatersalen

HitLight · Sønderborghus

Martin Nyrops Plads 2, 6400, Sønderborg, Denmark

DWG HL · SCALE 1:50 · metric · PRINT AT 100%

Drawn HitLight

Generated from the saved show

SOURCE 91651a253421

SYMBOL LEGEND

5 TYPES · 48 FIXTURES · COLOUR BY TYPE



Martin Professional ERA 300 Profile

Profile Spot · Unverified · TBC ch · category symbol

6 physical · 6 plotted

6 disabled · 0 unplaced



Robe Lighting Robin 300 LEDWash

Moving Head · Unverified · TBC ch · category symbol

10 physical · 10 plotted

10 disabled · 0 unplaced



Unverified source fixture Acme Stageblinder

Other · Unverified · TBC ch · category symbol

4 physical · 4 plotted

4 disabled · 0 unplaced



Unverified source fixture ETC Source Four profile (with knives)

Other · Unverified · TBC ch · category symbol

6 physical · 6 plotted

6 disabled · 0 unplaced



Unverified source fixture PAR 64

Other · Unverified · TBC ch · category symbol

22 physical · 22 plotted

22 disabled · 0 unplaced

Sønderborghus · Teatersalen

SYMBOL LEGEND · Teatersalen

HitLight · Sønderborghus

Martin Nyrops Plads 2, 6400, Sønderborg, Denmark

DWG HL · METRIC

Drawn HitLight

Generated from the saved show

SOURCE 91651a253421

GENERAL NOTES

1. Source-based lighting plan. Confirm the current rig with the venue.
2. PARTIAL: included fixtures are not a full physical-unit census.
3. DMX PATCH WITHHELD: provisional or unchecked addresses are not published.
4. Fixture positions follow the venue’s published lighting plot; the currently installed rig is not verified.
5. The plot gives no full scale or trim heights, so scale and heights are estimated.

HitLight

FIXTURE SCHEDULE

Fixture	Manufacturer / model	Position / mount	Mode / output
VISUAL PLANNING · DMX PATCH WITHHELD			
F001	Martin Professional / ERA 300 Profile	PLOTTED	Unverified · Output excluded
F002	Martin Professional / ERA 300 Profile	PLOTTED	Unverified · Output excluded
F003	Unverified source fixture / Acme Stageblinder	PLOTTED	Unverified · Output excluded
F004	Unverified source fixture / PAR 64	PLOTTED	Unverified · Output excluded
F005	Unverified source fixture / PAR 64	PLOTTED	Unverified · Output excluded
F006	Unverified source fixture / PAR 64	PLOTTED	Unverified · Output excluded
F007	Unverified source fixture / ETC Source Four profile (with knives)	PLOTTED	Unverified · Output excluded
F008	Unverified source fixture / PAR 64	PLOTTED	Unverified · Output excluded
F009	Unverified source fixture / PAR 64	PLOTTED	Unverified · Output excluded
F010	Unverified source fixture / PAR 64	PLOTTED	Unverified · Output excluded
F011	Unverified source fixture / PAR 64	PLOTTED	Unverified · Output excluded
F012	Unverified source fixture / PAR 64	PLOTTED	Unverified · Output excluded
F013	Unverified source fixture / PAR 64	PLOTTED	Unverified · Output excluded
F014	Unverified source fixture / PAR 64	PLOTTED	Unverified · Output excluded
F015	Unverified source fixture / PAR 64	PLOTTED	Unverified · Output excluded
F016	Unverified source fixture / PAR 64	PLOTTED	Unverified · Output excluded
F017	Unverified source fixture / PAR 64	PLOTTED	Unverified · Output excluded
F018	Unverified source fixture / PAR 64	PLOTTED	Unverified · Output excluded
F019	Robe Lighting / Robin 300 LEDWash	PLOTTED	Unverified · Output excluded
F020	Unverified source fixture / PAR 64	PLOTTED	Unverified · Output excluded

Planning reference only. Confirm installed modes and patch with the venue.

Sønderborghus · Teatersalen

FIXTURE SCHEDULE · Teatersalen

HitLight · Sønderborghus

Martin Nyrops Plads 2, 6400, Sønderborg, Denmark

DWG HL · METRIC

Drawn HitLight

Generated from the saved show

SOURCE 91651a253421

Fixture	Manufacturer / model	Position / mount	Mode / output
VISUAL PLANNING · DMX PATCH WITHHELD			
F021	Unverified source fixture / PAR 64	PLOTTED	Unverified · Output excluded
F022	Unverified source fixture / ETC Source Four profile (with knives)	PLOTTED	Unverified · Output excluded
F023	Unverified source fixture / PAR 64	PLOTTED	Unverified · Output excluded
F024	Robe Lighting / Robin 300 LEDWash	PLOTTED	Unverified · Output excluded
F025	Unverified source fixture / ETC Source Four profile (with knives)	PLOTTED	Unverified · Output excluded
F026	Robe Lighting / Robin 300 LEDWash	PLOTTED	Unverified · Output excluded
F027	Unverified source fixture / PAR 64	PLOTTED	Unverified · Output excluded
F028	Unverified source fixture / PAR 64	PLOTTED	Unverified · Output excluded
F029	Unverified source fixture / ETC Source Four profile (with knives)	PLOTTED	Unverified · Output excluded
F030	Unverified source fixture / Acme Stageblinder	PLOTTED	Unverified · Output excluded
F031	Unverified source fixture / Acme Stageblinder	PLOTTED	Unverified · Output excluded
F032	Unverified source fixture / PAR 64	PLOTTED	Unverified · Output excluded
F033	Unverified source fixture / PAR 64	PLOTTED	Unverified · Output excluded
F034	Robe Lighting / Robin 300 LEDWash	PLOTTED	Unverified · Output excluded
F035	Robe Lighting / Robin 300 LEDWash	PLOTTED	Unverified · Output excluded
F036	Martin Professional / ERA 300 Profile	PLOTTED	Unverified · Output excluded
F037	Robe Lighting / Robin 300 LEDWash	PLOTTED	Unverified · Output excluded
F038	Robe Lighting / Robin 300 LEDWash	PLOTTED	Unverified · Output excluded
F039	Martin Professional / ERA 300 Profile	PLOTTED	Unverified · Output excluded
F040	Unverified source fixture / PAR 64	PLOTTED	Unverified · Output excluded

Planning reference only. Confirm installed modes and patch with the venue.

FIXTURE SCHEDULE · CONTINUED

Fixture	Manufacturer / model	Position / mount	Mode / output
VISUAL PLANNING · DMX PATCH WITHHELD			
F041	Martin Professional / ERA 300 Profile	PLOTTED	Unverified · Output excluded
F042	Robe Lighting / Robin 300 LEDWash	PLOTTED	Unverified · Output excluded
F043	Robe Lighting / Robin 300 LEDWash	PLOTTED	Unverified · Output excluded
F044	Robe Lighting / Robin 300 LEDWash	PLOTTED	Unverified · Output excluded
F045	Unverified source fixture / ETC Source Four profile (with knives)	PLOTTED	Unverified · Output excluded
F046	Martin Professional / ERA 300 Profile	PLOTTED	Unverified · Output excluded
F047	Unverified source fixture / Acme Stageblinder	PLOTTED	Unverified · Output excluded
F048	Unverified source fixture / ETC Source Four profile (with knives)	PLOTTED	Unverified · Output excluded

Planning reference only. Confirm installed modes and patch with the venue.

HitLight

VALIDATION APPENDIX

WARNING · PATCH_WITHHELD

DMX patch facts are withheld pending source verification. This planning document cannot be used for hardware output.

Objects: — · Remediation: review the source facts and regenerate.

WARNING · MODE_UNVERIFIED

DMX modes are unverified; output remains excluded.

Objects: F001–F048 · Remediation: review the source facts and regenerate.

WARNING · FIXTURE_DISABLED

Fixtures are disabled for this visual planning reconstruction.

Objects: F001–F048 · Remediation: review the source facts and regenerate.

WARNING · TITLE_METADATA_INCOMPLETE

Some professional title-block metadata is missing; the document will show an em dash.

Objects: af44983fab120c7925df9b57 · Remediation: review the source facts and regenerate.

HitLight

VENUE & DRAWING SOURCES

Sønderborghus

Teatersalen · House rig

Martin Nyrops Plads 2, 6400, Sønderborg, DK

https://sonderborghus.dk/

Sources checked 2026-11-02

Generated by HitLight from the saved published venue rig. Source attribution and reconstruction limitations are retained below.

Symbols: HitLight-owned category artwork. No manufacturer model geometry or original source pages included.

Fixture positions follow the venue’s published lighting plot; the currently installed rig is not verified.

The plot gives no full scale or trim heights, so scale and heights are estimated.

Catalogue identities corrected in place; installed modes, patch, geometry and source currency remain unverified.

Partial source-based planning reconstruction; the current installation and complete fixture census are unverified.

Source-matched catalogue bodies are shown where available. Unresolved source identities remain labelled visual markers. Installed modes and DMX patch require verification; visual-only fixtures remain excluded from output.

Fixture positions follow the venue’s published lighting plot; the currently installed rig is not verified.

The plot gives no full scale or trim heights, so scale and heights are estimated.

Generated from the saved published HitLight layout; fixture positions and room geometry are unchanged. Not an official venue drawing.

Output remains excluded for visual-only fixtures. Catalogue identity does not verify installed modes, addresses or the current installation.

Catalogue identities corrected in place; installed modes, patch, geometry and source currency remain unverified.

VENUE & DRAWING SOURCES

Partial source-based planning reconstruction; the current installation and complete fixture census are unverified.

Source-matched catalogue bodies are shown where available. Unresolved source identities remain labelled visual markers. Installed modes and DMX patch require verification; visual-only fixtures remain excluded from output.

Dansk Live national member discovery; fixed-house identity subsequently checked on actual official source: https://dansklive.dk/om-os/medlemmer/ · checked 2026-10-19

Official current performance-house page with reviewed explicit postal locality and performance programme/context: https://sonderborghus.dk/ · checked 2026-10-19

Official room booking page: Teatersalen (420 standing), Blackspot (150), Mejeriet (170) each with Danish and English VENUERIDER links (2025). Footer address Mar: https://sonderborghus.dk/om-huset/lokale-booking-2/ · checked 2026-11-02

Official staff list including technicians Jesper Brøtzmann and Nikolaj Travnicek Jessen.: https://sonderborghus.dk/kontakt/ · checked 2026-11-02

Public venue page: https://www.hitlight.app/venues/denmark/sønderborghus-af44983f

HitLight